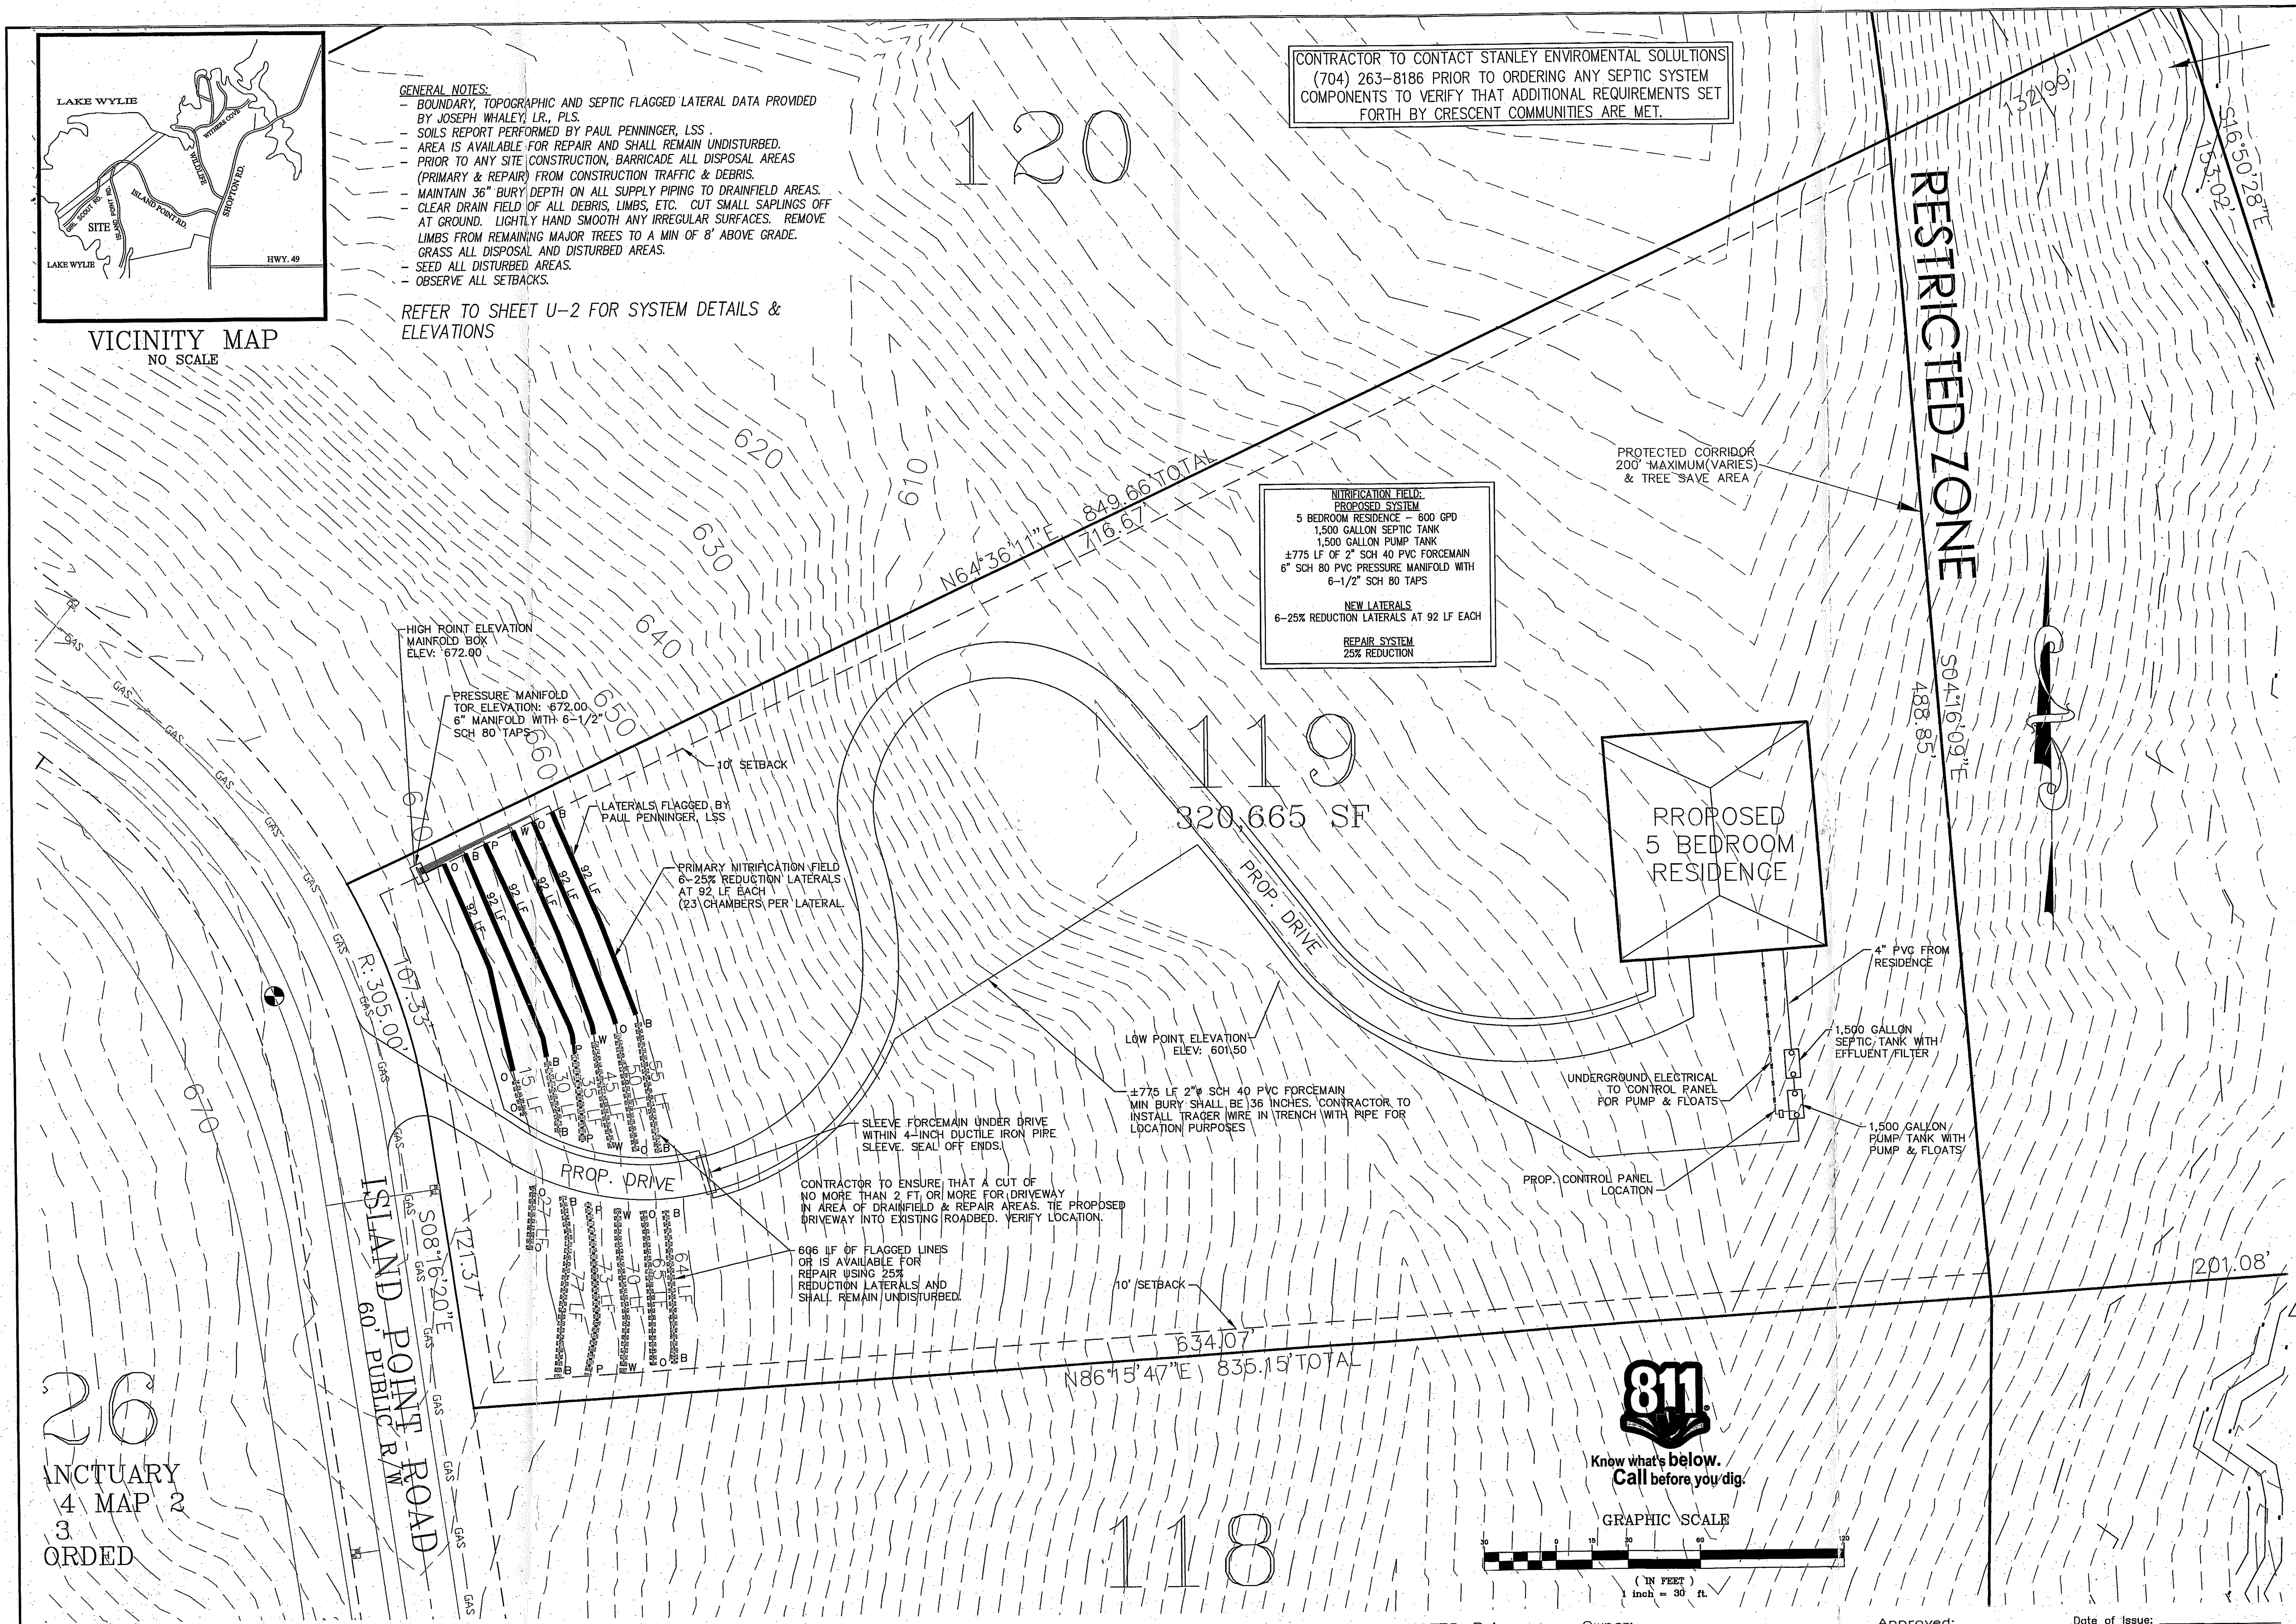


PUBLICATION OR REUSE OF THESE DRAWINGS OR ANY DETAILS WITHIN MUST BE WITH THE WRITTEN CONSENT OF PIEDMONT DESIGN ASSOCIATES, P.A.

Location: PR–

Owner: ______ Approved: ______ Date of Issue: ______

PIEDMONT DESIGN
ENGINEERING/SURVEYING/PLANNING
Associates, P.A.
Suite 101 Westfield Center, 125 East Plaza Drive
Mooresville, North Carolina 28115
Phone:(704) 664-7888 Fax:(704) 664-1778 www.pdapa.com
NCBELS License #: C-1007

PREPARED FOR:
AC LYNN HOMES, LLC
5806 HIGHLAND SHOPPES, SUITE A211
CHARLOTTE, NC 28269
(704) 200-0889

SEPTIC SYSTEM SITE PLAN
25% REDUCTION ACCEPTED SYSTEM
5 BEDROOM RESIDENCE - 9026 ISLAND POINT ROAD
CHARLOTTE, MECKLENBURG COUNTY, NORTH CAROLINA

NORTH CAROLINA PROFESSIONAL ENGINEER SEAL

REVISIONS	BY
REV. DRIVE LOCATION PER CLIENT REQUEST (2/25/15)	DMD

Date: 2/12/15
Scale: 1"=30 FT, 2 FT CONTOURS
Drawn: DMD
Checked: DLM
Project: 2015-02-05-EC
Job: 2015-02-05-EC
Sheet U-1
A 2/25/15
of 3 Sheets