
NOTES:
PROPERTY ZONING: I-2
MIN. LOT AREA = 8,000 S.F.
MIN. LOT WIDTH = 50'
MIN. FRONT SETBACK = 20'
MIN. SIDE YARD = 0' OR 5' (SIDE YARD NOT REQUIRED, BUT IF PROVIDED, IT MUST BE A MIN. OF 5')
MIN. REAR YARD = 10'
MAX. HEIGHT = 40'

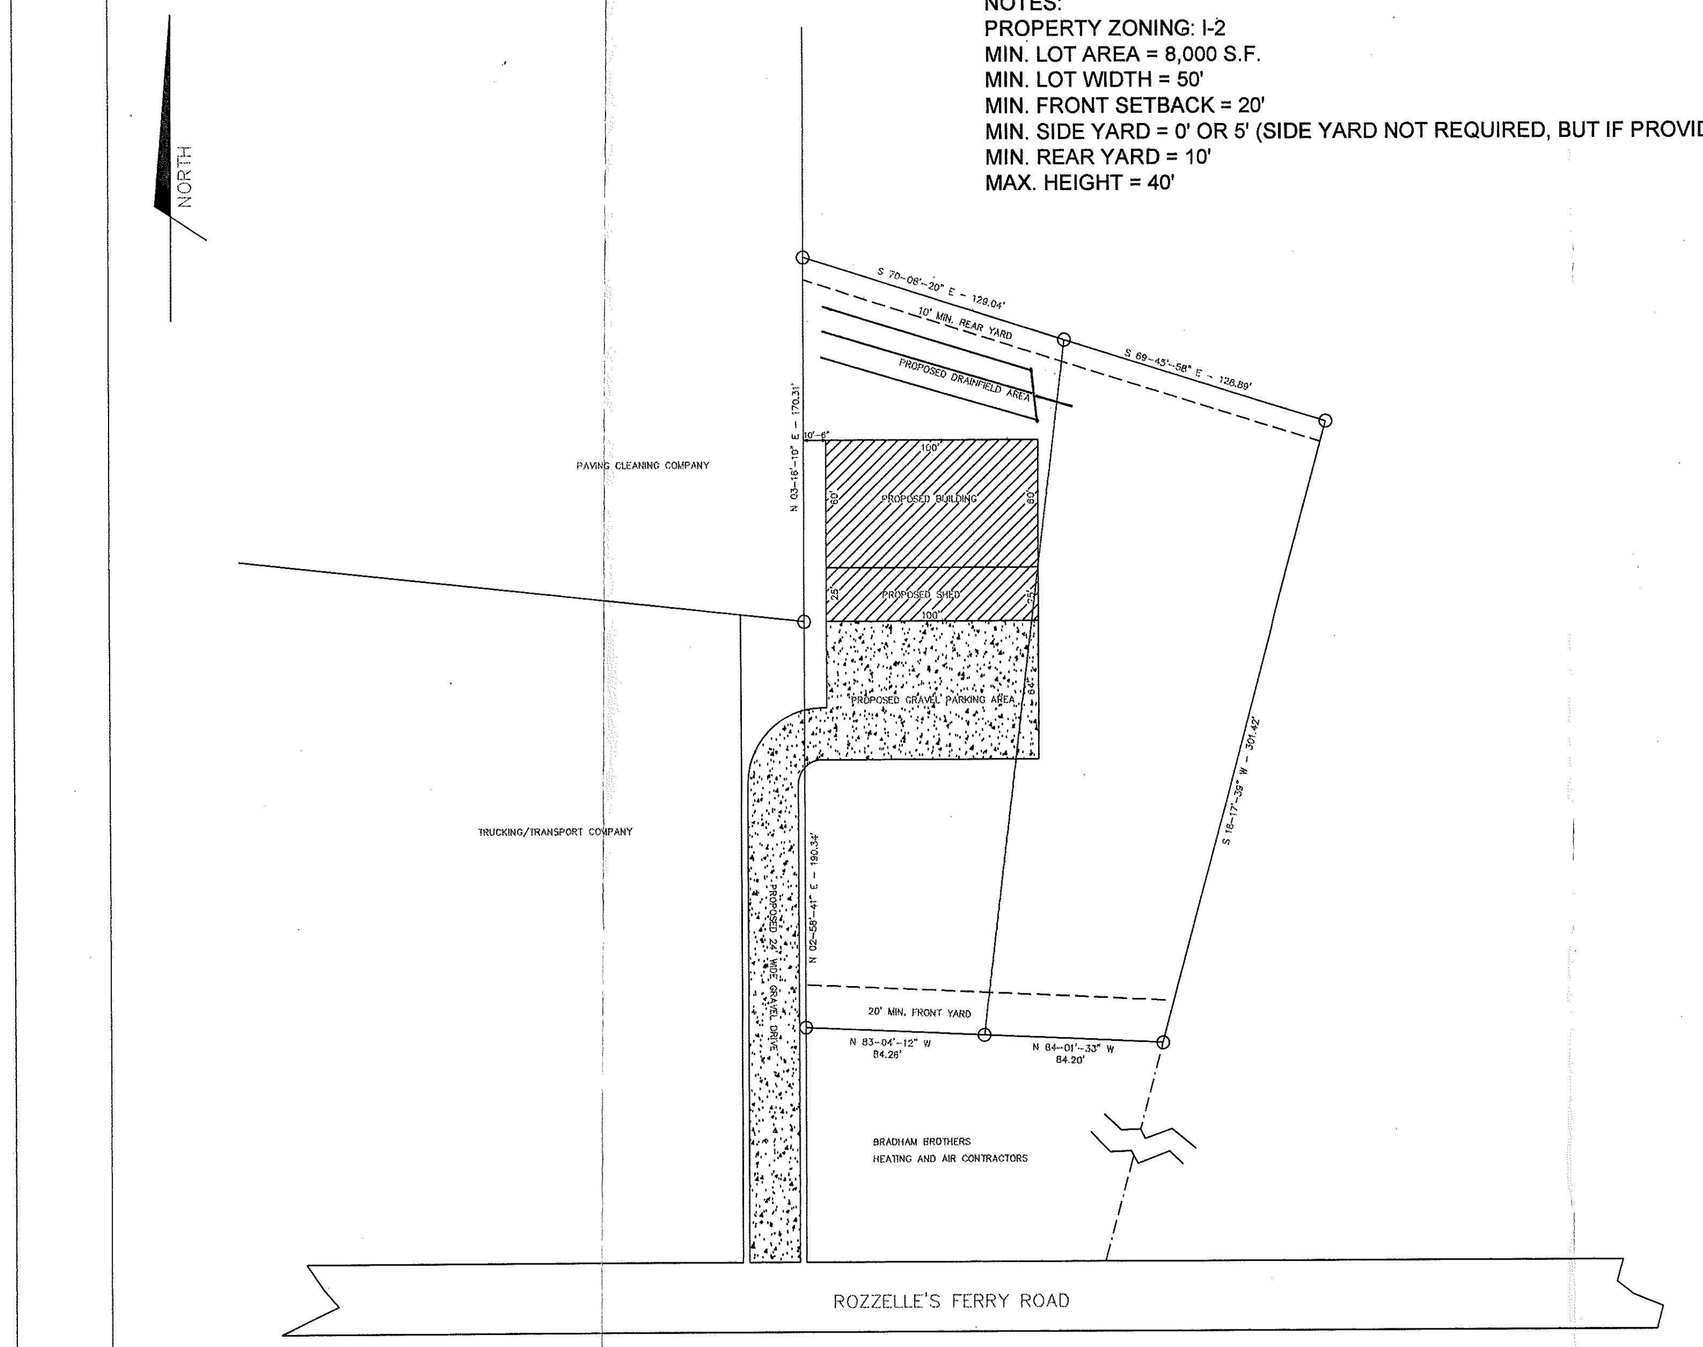

GRAPHIC SCALE
(IN FEET)
1 inch = 30 ft.

THIS DRAWING IS THE PROPERTY OF CRESCENT METAL STRUCTURES, INC. AND IS NOT TO BE REPRODUCED OR USED IN WHOLE OR IN PART. IT IS NOT TO BE USED ON ANY OTHER PROJECT AND IS TO BE RETURNED UPON REQUEST.

CRESCENT METAL STRUCTURES, INC.
GENERAL CONTRACTORS
P.O. BOX 547/240 "A" MAULAND DRIVE, LOWELL, NC 28098
PHONE: 704-822-0111 — FAX: 704-822-0118

Project: BRADHAM BROTHERS
6128 ROZZELLE'S FERRY ROAD, CHARLOTTE, NC 28214
Sheet Title: PRELIMINARY SITE PLAN

ERIC L. RILEY
DRAWN BY

CHECKED BY
APRIL 25, 2006
Date

Revisions

Project Number

Sheet 1 of 1

6577B
(2)