14986
8149

MECKLENBURG COUNTY
HEALTH DEPARTMENT

APPLICATION FOR APPROVAL TO USE AN EXISTING ON-SITE WASTEWATER TREATMENT & DISPOSAL SYSTEM / WATER SUPPLY WELL

APPLICATION TYPE: ● SEPTIC ONLY ○ WELL ONLY ○ SEPTIC & WELL
○ ADDITION OR RENOVATION WITH OCCUPANCY INCREASE
● ADDITION OR RENOVATION WITH NO OCCUPANCY INCREASE
○ EXCHANGE MOBILE HOME (SAME # BEDROOMS)
○ COMMERCIAL OR INDUSTRIAL

PERSON FILING APPLICATION:
NAME: Anthony Pumilia
ADDRESS: 5432 GRISTMILL LN
CITY: MINT HILL
STATE: NC ZIP: 28227
PHONE: 704 909 8096
ALTERNATE PHONE:
E-MAIL: APAnthonyAP@gmail.com

PROPERTY OWNER: [X] SAME AS PERSON FILING APPLICATION
NAME:
ADDRESS:
CITY:
STATE: ZIP:
PHONE:
ALTERNATE PHONE:
E-MAIL:

JOB LOCATION INFORMATION
TAX PARCEL #: 13524112
STREET ADDRESS: 5432 GRISTMILL LN.
CITY: MINT HILL
STATE: NC ZIP: 28227

SUBDIVISION OR MOBILE HOME PARK NAME:
LOT #:

WATER SUPPLY:
● MUNICIPAL ○ PRIVATE WELL ○ PUBLIC WELL ○ SHARED WELL ○ OTHER

RESIDENTIAL PROPERTY TYPE: ○ N/A
● HOUSE ○ MODULAR HOME ○ MULTIPLE FAMILY
○ SINGLE MOBILE HOME ○ DOUBLE WIDE
○ OTHER

OCCUPANCY (both fields are required):
NUMBER OF BEDROOMS: 2
NUMBER OF OCCUPANTS: 1

COMMERCIAL / INDUSTRIAL PROPERTY TYPE: [X] N/A
TYPE OF BUSINESS:
EMPLOYEES PER SHIFT:
OF SHIFTS:
INDUSTRIAL WASTES? ○ YES ○ NO
UNDERGROUND STORAGE TANKS? ○ YES ○ NO

ADDITION/RENOVATION TYPE ATTACHED TO EXISTING STRUCTURE:
[X] BEDROOM [X] BATHROOM [ ] KITCHEN [ ] DINING ROOM [X] LIVING ROOM [ ] DEN
[ ] GARAGE [ ] SUNROOM [ ] PORCH [ ] DECK [ ] OTHER

ADDITION/RENOVATION TYPE DETACHED FROM EXISTING STRUCTURE:
[ ] DETACHED GARAGE [ ] DETACHED GARAGE WITH PLUMBING [ ] POOL HOUSE [ ] SHOP [ ] BARN
[ ] STORAGE SHED [ ] DETACHED PORCH / DECK [ ] OTHER

*The undersigned, owner, or legal agent for the owner, of the property described above as the "Job Location" has read the foregoing application, acknowledges that the contents of same are true, and authorizes the Mecklenburg County Health Department to enter onto the property for the purpose of processing this request.

Owner's/Agent's Signature — Date: 4.5.16

A PROPOSED PLOT PLAN (see page 2) is required to be submitted with each application.

MECKLENBURG COUNTY – GROUNDWATER & WASTEWATER SERVICES
700 N. TRYON ST. SUITE 211 CHARLOTTE, NC 28202, OFFICE: 704-336-5103, FAX: 704-336-6894


Revised on: 01/03/11

File #: 14986

PROPOSED PLOT PLAN

A drawing showing the locations of the following items is required: existing and proposed property lines with dimensions, easements or right-of-ways, proposed building pad(s) or existing building footprint(s), all appurtenances (garage, driveway, deck, pool, etc.), location of existing or proposed well(s), location of existing or proposed sewer lines and sewage disposal systems, surface water bodies, and any aboveground or underground storage tanks. Provide names for all roads that adjoin the property.

Street Address: _____ Tax Parcel #: _____

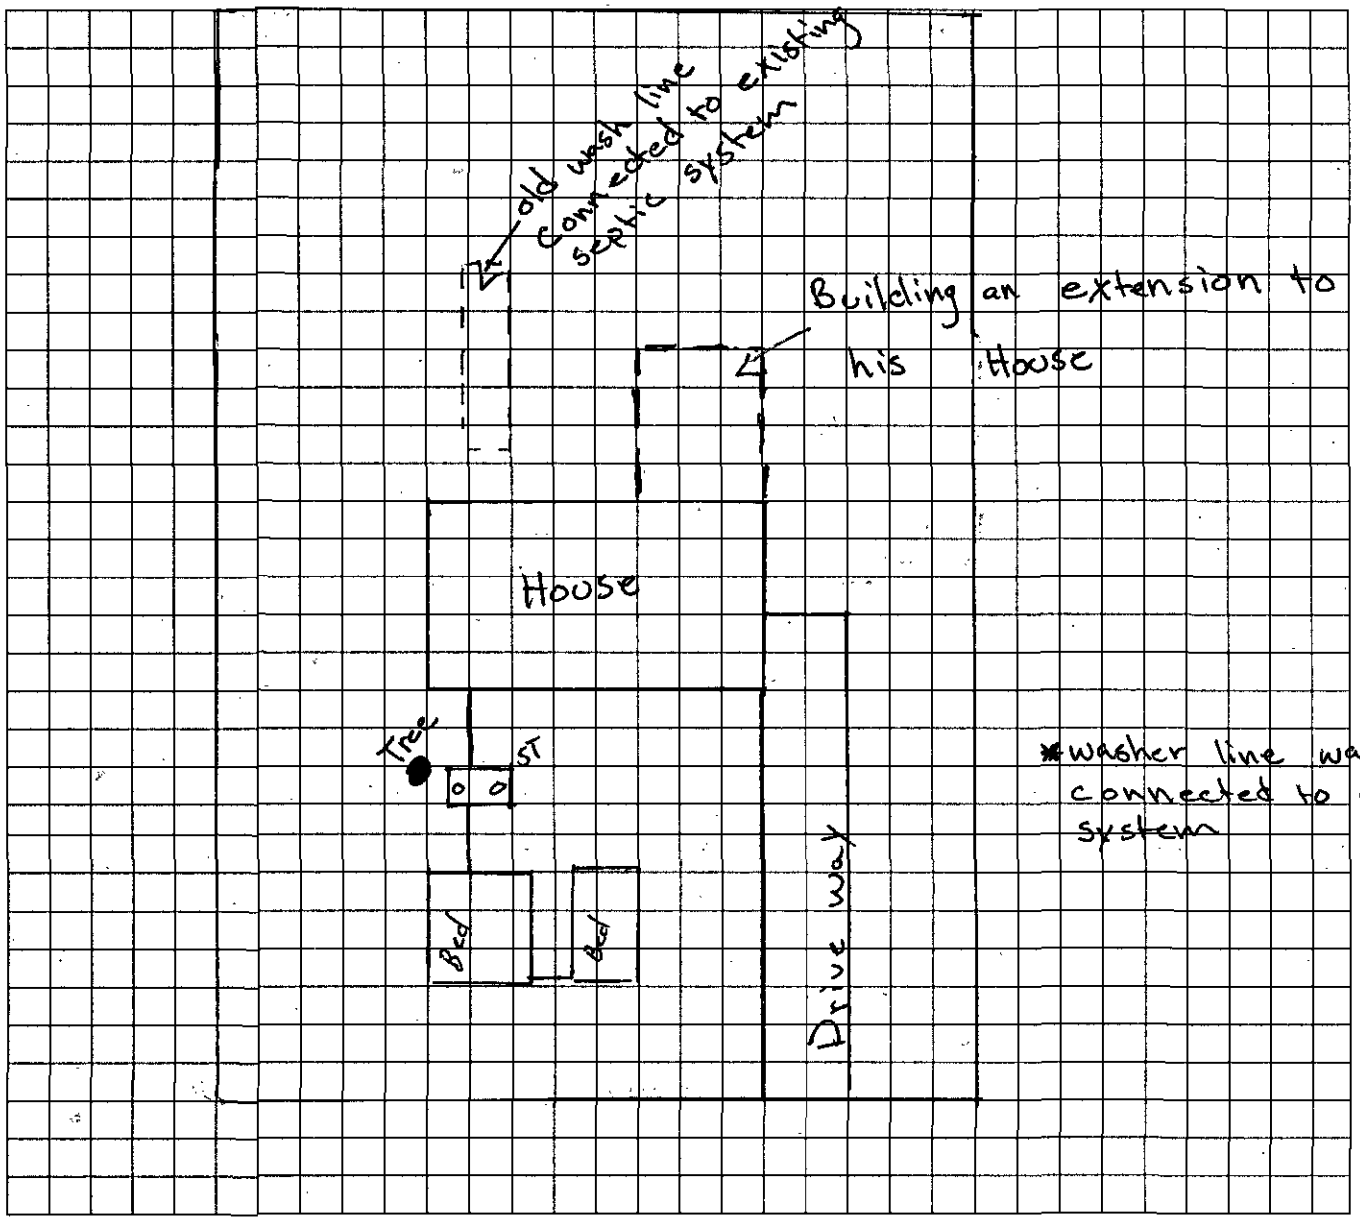

*The undersigned, an authorized agent of the Mecklenburg County Health Department, certifies that the Department has approved the Request for the "Job Location" contained in this document. This approval is granted in accordance with the provisions of Laws and Rules for Sanitary Sewage Collection, Treatment, and Disposal and Water Supply Wells in effect at the time of issuance of the permit and is subject to the following provisions:


- No work shall be conducted on the septic tank system until an installation, construction, alteration and/or repair approval is granted by this Department.
- This permit is not transferable.
- Addition/Renovation approval valid 1 year from issuance date
- Mobile home exchange approval valid 6 months from issuance date

* Customer is adding an extension to his house. He will be using his existing syst

Bryan Dapat 4/5/16
REHS Signature Date

MECKLENBURG COUNTY – GROUNDWATER & WASTEWATER SERVICES
700 N. TRYON ST. SUITE 211 CHARLOTTE, NC 28202, OFFICE: 704-336-5103, FAX: 704-336-6894

Revised on: 01/03/11

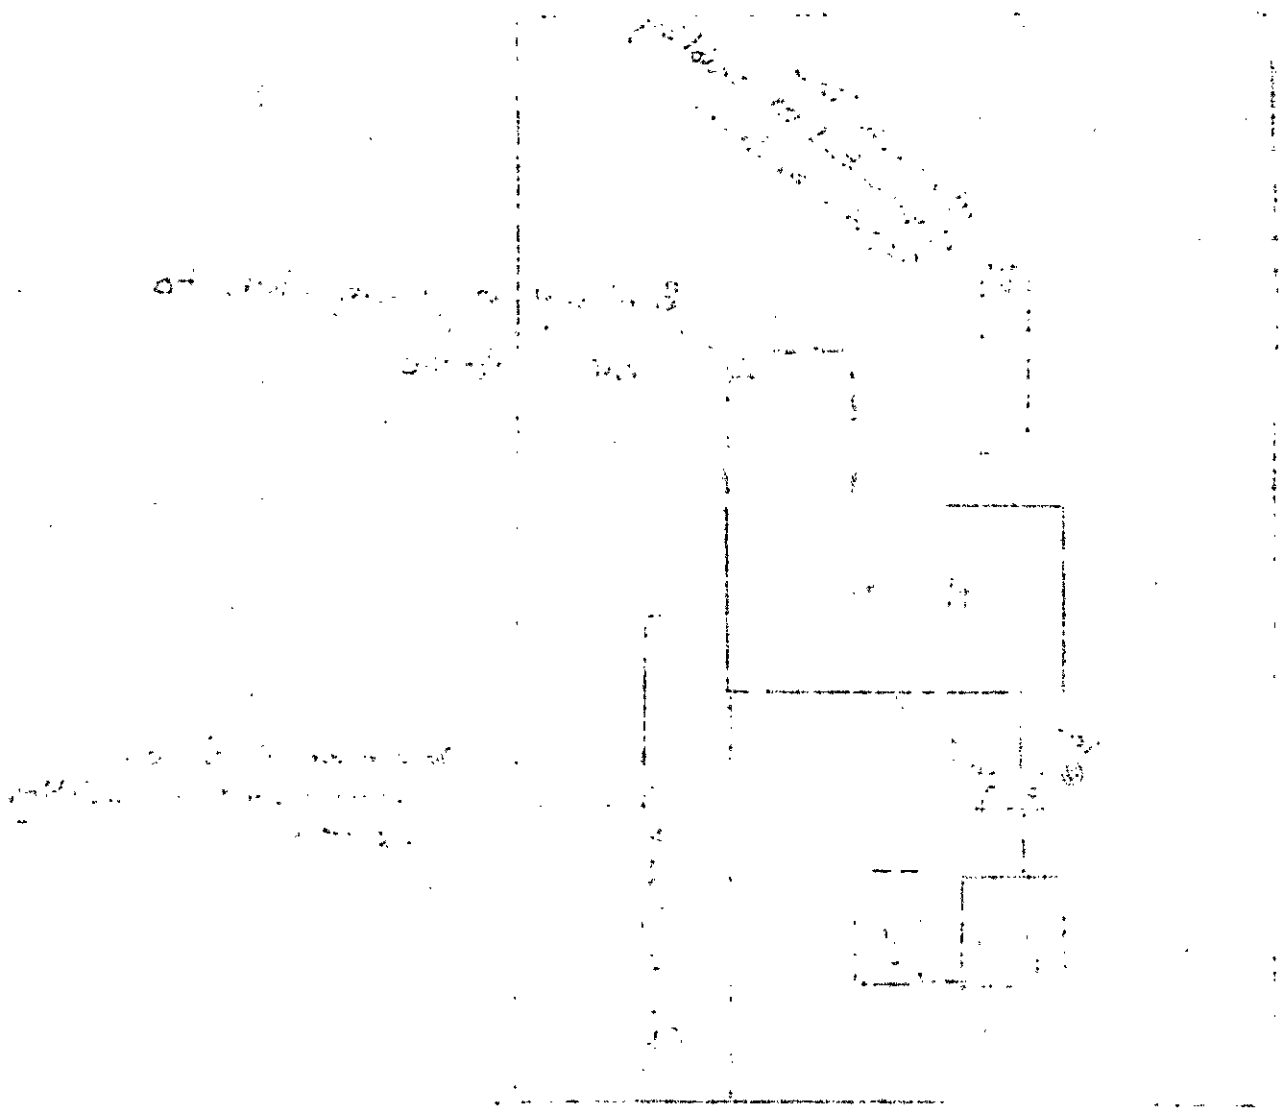

Date Received 1/9/79

APT No. 14986

T. C. No. 135-241-12

Map Date 10/11/78

MECKLENBURG COUNTY

DEPARTMENT OF ENVIRONMENTAL HEALTH

APPLICATION FOR SOIL INVESTIGATION

1) NAME OF OWNER McLEMORE (LAST) BOB (FIRST) ____ (MIDDLE)

2) ADDRESS OF OWNER P.O. 25746 CHARLOTTE, NC ZIP 28212

3) PHONE NO Home ____ Office 535 6111


4) LOCATION OF PROPERTY 5732 GRIST MILL LN (STREET OR COUNTY ROAD)

5) SUBDIVISION FARMWOOD LOT NO 54 BLOCK NO 5 Sec #5

MAP BOOK NO 15 PAGE NO 12

6) DEED REFERENCE DEED BOOK PAGE NO

Application is hereby made to the Mecklenburg County Department of Environmental Health for the conduct of a soil investigation and on site inspection of the lot hereinabove described for the purpose of determining if the lot is suitable for the installation of an individual septic tank wastewater treatment system with an alternate subsurface effluent discharge.

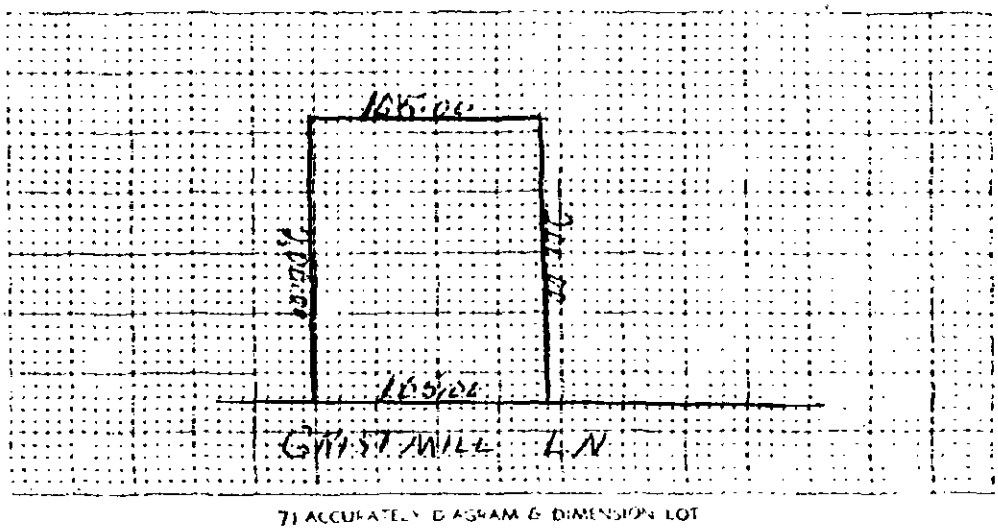

7) ACCURATELY DIAGRAM & DIMENSION LOT

BL

OWNER

Environmental Health Department's Copy

Apt. 14986

NORTH CAROLINA
DEPARTMENT OF HUMAN RESOURCES
DIVISION OF HEALTH SERVICES
RALEIGH, NORTH CAROLINA

APPENDIX H
SITE EVALUATION

(Ground Absorption Sewage Disposal)

OWNER: Bob McSorley
ADDRESS: P.O. Box 25796 Char.
COUNTY:
LOCATION OF SITE: 5932 Hunt mill Rd

DATE REQUESTED: 1-10-79
PLAT NO.: 135-291-12
LOT SIZE: 21,000 SQ FT.

FACTORS	AREA 1	AREA 2	AREA 3	AREA 4
1. SLOPE (%)	(S) PS 2-8% U	(S) PS 2% U	S PS U	S PS U +
2. SOIL TEXTURE (12-36 in.) (Sandy, loamy, clayey, Note 2:1, Clay)	S (PS) Clay U	S (PS) Sandy U	S PS U	S PS U
3. SOIL STRUCTURE (12.36 in.) (Clayey Soils)	S (PS) Blocky U	S Angle (PS) Sub U Angular	S PS U	S PS U
4. SOIL DEPTH (In.)	(S) PS 48" U	S PS ≥ 48" (U)	S PS U	S PS U
5. RESTRICTIVE HORIZONS (In.) (Impervious Strata, Rock)	(S) ≥ 4' PS U To Rock	S PS NA U	S PS U	S PS U
6. SOIL DRAINAGE/GROUNDWATER (External & Internal)	(S) ≥ 4' PS U Later	S PS NA U	S PS U	S PS U
7. SOIL PERMEABILITY (Percolation Rate)	S (PS) Moderate U	S (PS) Moderate U	S PS U	S PS U
8. OTHER (Specify)	S PS U	S PS U	S PS U	S PS U
9. SITE CLASSIFICATION	Provisionally Suitable	Unsuitable		
SOIL SERIES				

S - Suitable PS - Provisionally Suitable U - Unsuitable

* See Diagram on Back (Include: Soil areas, property lines, roads, streams, gullies, wet areas, fill areas, wells, water bodies, slope patterns, etc)

Recommendations/Comments:

Described By: Eddie Reynolds

Title: Environmental Tech. Date: Jan. 17, 1979

DHS Form 2601 (2/77)
Sanitation

Serial No. 2482

PTR No. 14986

T C. No. 135-241-12

Date Issued January 18, 1979

Map Date 10/11/78


MECKLENBURG COUNTY
DEPARTMENT OF ENVIRONMENTAL HEALTH
SOIL INVESTIGATION REPORT

NAME OF OWNER (LAST) Bob McLemore Company (FIRST) (MIDDLE)

ADDRESS OF OWNER PO Box 25746, Charlotte ZIP 28212

LOCATION OF PROPERTY 5432 Gristmill Lane (STREET OR COUNTY ROAD)

SUBDIVISION LOT NO 54 BLOCK NO

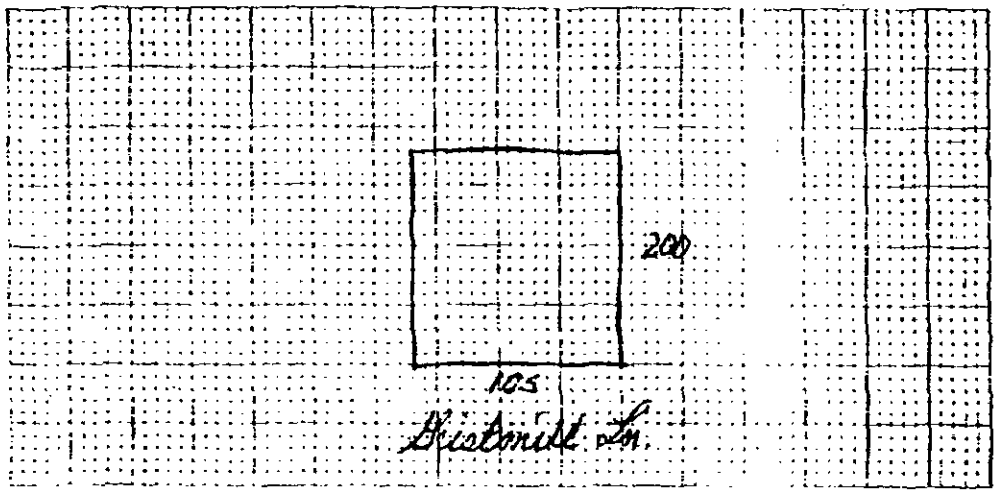

PLOT PLAN

This [illegible] was [illegible] the Mecklenburg County Department of Environmental Health on the [illegible]. The investigation was conducted on this site of the lot, as indicated on the [illegible].

The [illegible] as determined by the [illegible] law.

Provisionally Suitable

The said lot is approved for the installation of an individual septic tank wastewater treatment system with subsurface, soil absorption effluent discharge, subject to the following items and conditions:

1. [illegible] Mecklenburg County Department [illegible] wastewater treatment [illegible]
2. [illegible] the Mecklenburg [illegible] above and on [illegible]
3. [illegible] installation [illegible]
4. [illegible] which [illegible] acceptable for [illegible]

This [illegible] rules and regulations [illegible] and the Mecklenburg [illegible] at any time [illegible] the laws, rules, and regulations are changed such that the [illegible] of the investigation [illegible] the new revised laws, rules, or regulations been in effect on the issue date.

Eddie Reynolds

Eddie Reynolds, Env.

[illegible] Health Director or Authorized Section Head

Environmental Health Department Copy

SEE INSTRUCTIONS ON BACK

Date Received 2/13/79

ICAR(S) Application No. 14986

T C No. 135-241-12


Map Date 10-11-78

MECKLENBURG COUNTY
DEPARTMENT OF ENVIRONMENTAL HEALTH

Application for an
Installation, Construction, Alteration, and/or Repair Permit
(Individual Septic Tank System with Subsurface, Soil Absorption, Effluent Discharge)

The owner of that property described hereinafter hereby applies to the Mecklenburg County Department of Environmental Health for a permit to

1) INSTALL Install or Construct 2) _____ Alter or Repair an individual septic tank wastewater treatment system with a subsurface, soil absorption, effluent discharge.

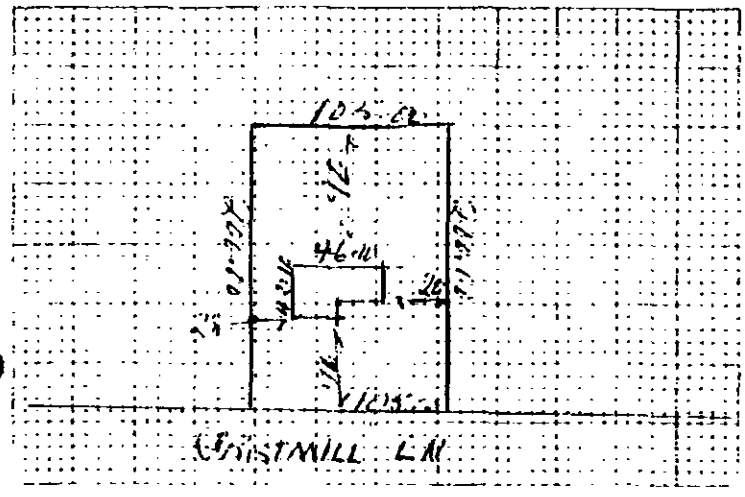

3) PLOT PLAN (ACCURATELY DIMENSIONED)

Mobile Home ___ Yes ___ No
Residence ✓ Yes ___ No
4) No. of Bedrooms 3
5) Public Title Main Line
Employee ___
6) Water Meter ___ Yes ___ No
Swimming Pool ___ Yes ___ No
8) Basement ✓ Yes ___ No
9) Water Supply
A) Individual Well ___
B) Environmental System ___
C) Connect to System
1) Water Service ✓
2) Environmental Source ___
Within 50 feet
Within 100 feet ___ Yes ___ No
Within 100 feet on lots of less than 2 acres ___ Yes ___ No
Lot Area ___
Lot Frontage ___

13) NAME OF OWNER Bob McLemore (LAST) (FIRST) (MIDDLE)

14) ADDRESS OF OWNER P.O. Box 25746 Charlotte, N.C. 28212

15) PHONE NO Home _____ Office 545-6111

16) LOCATION OF SYSTEM 5432 Christmill Ln (STREET OR COUNTY ROAD)

17) SUBDIVISION Fairwood Lot No 54 Block No 5 Sec #15

Map Book No. 18 Page No. 12

18) DEED REFERENCE - DEED BOOK _____ AT PAGE

19) HAS A SOIL INVESTIGATION BEEN RUN? Yes YES NO DATE RUN 1-15-79

20) STR NUMBER (See Instructions) 14986

The undersigned person hereby agrees that he has read the foregoing application and that the contents of same are true. It is understood that any permit applied for herein shall be void and of no effect if any of the above facts are not true.

1-9-79
DATE OF APPLICATION

Bob McLemore
OWNER

HD 5-76

Environmental Health Department's Copy

Serial No. 2675

LA No. 14986

Date Issued February 13, 1979

T. C. No. pm 135-241-12

Map Date

MECKLENBURG COUNTY
DEPARTMENT OF ENVIRONMENTAL HEALTH

TO THE BUILDING INSPECTION DEPARTMENT

APPROVAL OF LOT FOR INSTALLATION OF AN INDIVIDUAL SEPTIC TANK WITH SUBSURFACE, SOIL ABSORPTION, EFFLUENT DISCHARGE

NAME OF OWNER Bob McLemore Company
(LAST / FIRST / MIDDLE)

ADDRESS OF OWNER PO Box 25746, Charlotte, N.C. ZIP 28212

LOCATION OF LOT 5432 Gristmill Lane
(STREET OR COUNTY ROAD)

SUBDIVISION Farmwood LOT NO. 54 BLOCK NO. S

MAP BOOK NO. PAGE NO.

The above specified lot is approved by the Mecklenburg County Department of Environmental Health for the installation of an individual septic tank system with subsurface, soil absorption, effluent discharge based on the soil investigation, on an on site inspection of the said lot, and upon the information supplied in the "Application for an Installation, Construction, Alteration, and/or Repair Permit", number 14986
This approval is subject to the following terms and conditions

1. That the nitrification field be installed, constructed, altered and/or repaired in the same area where the soil investigation was run
2. That an "Installation, Construction, Alteration, and/or Repair Permit" be issued and in full force and effect when the system is installed, constructed, altred, and/or repaired and that the system be installed in accordance with same

This approval may be revoked and the building inspection department requested to revoke any building permit(s) which have been issued to authorize construction on the said lot if at any time it is determined that any information contained in the "Application for an Installation, Construction, Alteration, and/or Repair Permit" is not correct or is untrue or that the septic tank system is not being installed, constructed, altered and/or repaired in accordance with a valid Installation, Construction, Alteration, and/or Repair Permit

Michael A. Sexton
Environmentalist

Stephen H. Wood
Environmental Health Director, or Authorized Section Head

EHP 5-76

Environmental Health Department's Copy

R

Date Issued 4 June 79

Serial No. 2782


ICAR(S) Permit No. 14986

T C No. 135-241-12

Map Date ____

MECKLENBURG COUNTY
DEPARTMENT OF ENVIRONMENTAL HEALTH
INSTALLATION, CONSTUCTION, ALTERATION, AND/OR REPAIR PERMIT
(Individual Septic Tank System with Subsurface, Soil Absorption, Effluent Discharge)

Permission is hereby given to ✓ Install or Construct ___ Alter or Repair the individual septic tank wastewater treatment system with subsurface, soil absorption effluent discharge as specified herein at the described location. This permit is granted based upon the information supplied in application 14986, dated 2/13/79 and this permit shall be void and of no effect if the information provided in the application is not true or is erroneous. All work shall be completed on or before 4 July, after which date this permit shall be null and void.

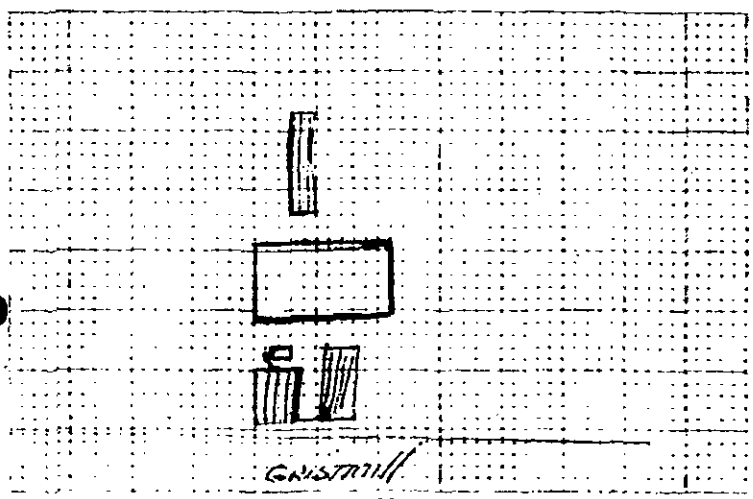

PLOT OF SYSTEM

Permeability Rate P S

Liquid Capacity of Tank 1500 gal

Tank Construction P.C Conc.

Absorption Line or Nonabsorption Lines

Total Line Length 495' & 125'

Number of Lines 5 & 4

Distance from Line to Line 10'

Distance from Lines to Property Lines 10'

Distance to Well Comm

NAME OF OWNER Bob McLemore Co

LOCATION OF PROPERTY 5432 Gristmill Ln

This permit is subject to the requirements as set forth in the Regulations of the Mecklenburg County Board of Health and is void if any of the data or information provided in the application for the granting of this permit is found to be false, misleading, or inaccurate. A certificate of approval will be issued by the Environmental Health Division after the system is completed upon request, unless otherwise rendered unenforceable by the provisions of the Regulations governing the issuance of such certificates.

Comments:

15' x 99 x 17" stone

12' x 32' x 17" stone

By: ____ Steve Wood
Environmentalist

* If this permit is for the installation or construction of a new system, it must be signed by the division or section head of the Department of Environmental Health in order to be valid. Only the signature of the Environmentalist is required when an existing system is being altered or repaired.

EHS-5-A

White (Original) - Health Department's Copy

Date Issued 21 June 79 **Serial No. 2783** C of A (s) No. 14986

T C. No. 135-241-12

MECKLENBURG COUNTY
DEPARTMENT OF ENVIRONMENTAL HEALTH
ENVIRONMENTAL HEALTH DIVISION

CERTIFICATE OF APPROVAL
(Individual Septic Tank System with Subsurface, Soil Absorption, Effluent Discharge)

Name of Owner Bob McLemore Co (LAST FIRST MIDDLE)

Location of Property 5432 Gristmill Ln

Application Number _____ Permit Number 14986

Inspection Date:

Liquid Capacity of Tank 1500 gal Tank Material F.C. Conc.

Total Length of Drain Tile 495' ; 125' Number of Lines 5 ; 5 ; 4

Depth of Filter Material 12" Cover Depth 15"

Water Supply Source Com. Distance from Water Source 100'

Excavation Inspected 14 June (DATE) Tank Inspected 14 June (DATE)

Nitrification Field Inspected 14, 21 June (DATE)

Washing Machine Line Inspected If Applicable 21 June (DATE)

The undersigned has inspected the Individual Septic Tank System with subsurface, soil absorption, effluent discharge as described above and it has been installed or constructed altered or repaired in accordance with the permit issued and the regulations of the Mecklenburg County Health Commission in effect on the date of issuance of the permit. The issuance of this Certificate of Approval does not in any way guarantee that the system will operate properly or relieve any person now or hereafter owning, controlling, or using such system from any liability resulting from the failure of the system to operate properly. This Certificate of Approval is issued subject to those restrictions and conditions shown on the permit(s) in addition to those listed below under comments. This Certificate of Approval shall be null and void if any information contained in the application is untrue or if any additions are made to the property which would increase the requirements for said system.

Comments G.F.

Environmentalist

EHD-5-76

Environmental Health Department's Copy

File # 14986 Permit # 815

21 MAR '16 PM 3:05

MECKLENBURG COUNTY
HEALTH DEPARTMENT

APPLICATION FOR A RESIDENTIAL SITE IMPROVEMENT PERMIT/ CONSTRUCTION AUTHORIZATION FOR AN ON-SITE WASTEWATER SYSTEM, NEW WELL INSTALLATION, OR REPAIR OF EXISTING WELL

1. SEPTIC / TYPE APPLICATION: ○ N/A ○ NEW SYSTEM ● ALTERATION ○ REPAIR ○ MODIFIED PLOT PLAN

2. WELL / TYPE APPLICATION: ○ N/A ○ NEW WELL ○ MAJOR REPAIR ○ ABANDONMENT

3. JOB LOCATION INFORMATION:
TAX PARCEL NUMBER: 13524112
STREET ADDRESS: 5432 GRISTMILL LN
CITY: MINT HILL
STATE: NC ZIP: 28227
SUBDIVISION NAME: FARMWOOD
LOT #: 54-5 LOT SIZE (acres): .49
TOWNSHIP:
● MECKLENBURG ○ CORNELIUS ○ HUNTERSVILLE
○ DAVIDSON ○ CHARLOTTE ○ PINEVILLE
○ MATTHEWS ○ MINT HILL

4. BUILDING INFORMATION:
BUILDING TYPE:
○ SINGLE MOBILE HOME ○ MODULAR HOME
○ DOUBLE WIDE ○ MULTIPLE FAMILY
● HOUSE ○ OTHER _____
HEATED SQUARE FOOTAGE: 1,650
NUMBER OF BEDROOMS: 3
NUMBER OF OCCUPANTS: 1
FOUNDATION TYPE:
○ CONCRETE SLAB ● BASEMENT WITH PLUMBING
○ CRAWL SPACE ○ BASEMENT WITH NO PLUMBING

5. IF PLANNING TO EXPAND OR ALTER THE EXISTING SEPTIC SYSTEM PLEASE COMPLETE THE FOLLOWING SECTION: ☐ N/A

NUMBER OF BEDROOMS TO BE ADDED: 1 NUMBER OF ADDITIONAL OCCUPANTS IN THE RESIDENCE: 0

6. WATER SUPPLY: ● MUNICIPAL ○ PRIVATE WELL ○ PUBLIC WELL ○ SHARED WELL ○ OTHER _____

7. PROPOSED USE OF WELL: ○ N/A ○ IRRIGATION ○ POTABLE (DRINKING WATER) ○ OTHER _____

8. PLEASE INDICATE AND RANK DESIRED SEPTIC SYSTEM TYPE(S) IN ORDER OF PREFERENCE *(1-MOST DESIRED 5-LEAST DESIRED)*:

☒ N/A ☐ ANY TYPE ☐ CONVENTIONAL ☐ ACCEPTED ☐ INNOVATIVE ☐ ALTERNATIVE ☐ OTHER _____

8A. RANK: ____ ____ ____ ____ ____

9. DO ANY OF THE FOLLOWING APPLY TO THE PROPERTY IN QUESTION? IF "YES" PLEASE ATTACH SUPPORTING DOCUMENTATION.

BURIED CABLES, LANDFILLS, STUMPHOLES	○ YES ● NO	GRADING/SOIL REMOVAL PERFORMED	○ YES ● NO
EXISTING WASTEWATER (SEPTIC) SYSTEMS	● YES ○ NO	JURISDICTIONAL WETLANDS	○ YES ● NO
WELLS, SPRINGS, OR WATER LINES	○ YES ● NO	APPROVAL REQUIRED BY ANY OTHER PUBLIC AGENCY	● YES ○ NO
EASEMENTS OR RIGHT-OF-WAYS	○ YES ● NO	WASTEWATER OTHER THAN DOMESTIC SEWAGE	○ YES ● NO
CHEMICAL/PETROLEUM STORAGE TANKS	○ YES ● NO	KNOWN UNDERGROUND CONTAMINATION	○ YES ● NO
WASTE STORAGE	○ YES ● NO	GROUNDWATER USE RESTRICTIONS/VARIANCES	○ YES ● NO

10. WHAT DATE WAS THE PROPERTY ORIGINALLY DEEDED AND RECORDED? 1979 ☐ UNKNOWN

11. WHAT IS THE ANTICIPATED CLOSING DATE FOR THIS PROPERTY? _____ ☒ N/A

12. PROPERTY OWNER:
NAME: Anthony Pumilio
ADDRESS: 5432 GRISTMILL LN
CITY: MINT HILL
STATE: NC ZIP: 28227
WORK PHONE: 704 905 8096
MOBILE PHONE: _____
FAX: _____
E-MAIL: apanthonyap@gmail.com

13. OWNER'S LEGAL REPRESENTATIVE, IF APPLICABLE:
NAME: _____
ADDRESS: _____
CITY: _____
STATE: ____ ZIP: _____
WORK PHONE: _____
MOBILE PHONE: _____
FAX: _____
E-MAIL: _____

MECKLENBURG COUNTY – GROUNDWATER & WASTEWATER SERVICES
700 N. TRYON ST. SUITE 211 CHARLOTTE, NC 28202, OFFICE: 704-336-5103, FAX: 704-336-6894

Revised on: 12/15/10

14. SEPTIC SYSTEM PERMIT APPLICATION:

If the information in this application is falsified, changed, or the site is altered, then the Improvement Permit and Authorization to Construct shall become invalid. I have read this application and certify that the information provided herein is true, complete and correct. Authorized county and state officials are granted right of entry to conduct necessary inspections to determine compliance with applicable laws and rules. I understand that I am solely responsible for the proper identification and labeling of all property lines and corners and making the site accessible so that a complete site evaluation can be performed. The permit is valid for either sixty (60) months or is non-expiring depending upon the documentation submitted: complete site plan = 60 months, complete plat = non-expiring.

_____ (Initial here for septic system applications)

15. WELL PERMIT APPLICATION:

If the information in this application is falsified, changed, or the site is altered, then the Well Permit shall become invalid. I have read this application and certify that the information provided herein is true, complete and correct. Authorized county and state officials are granted right of entry to conduct necessary inspections to determine compliance with applicable laws and rules. I understand that I am solely responsible for the proper identification and labeling of all property lines and corners and making the site accessible so that a complete site evaluation can be performed. The permit is valid for a period of twelve (12) months from the date of issuance.

_____ (Initial here for well applications)

16. APPLICATION SIGNATURE SECTION:

ONLY COMPLETE APPLICATIONS WILL BE PROCESSED. A proper signature is required in order to process your application. Please review the application carefully and sign in the space provided below. A PROPOSED PLOT PLAN is required to be submitted with each application.

_____ 3·21·16

Property Owner's or Owner's Legal Representative Signature — Date

---

OFFICE USE ONLY

○ SURVEY PLAT TO SCALE SUBMITTED ○ SCALED SITE PLAN SUBMITTED ○ UN-SCALED SITE PLAN SUBMITTED

SEPTIC APPLICATION FEE RECEIVED: $ _____ DATE FEE RECEIVED: _____

WELL APPLICATION FEE RECEIVED: $ _____ DATE FEE RECEIVED: _____

APPLICATION PROCESSED BY: _____

GWS FILE NUMBER ASSIGNED: _____

APPLICATION ID NUMBER ASSIGNED: _____

COMMENTS:

MECKLENBURG COUNTY – GROUNDWATER & WASTEWATER SERVICES
700 N. TRYON ST. SUITE 211 CHARLOTTE, NC 28202, OFFICE: 704-336-5103, FAX: 704-336-6894

Revised on: 12/15/10


File #: _____

PROPOSED PLOT PLAN

A drawing showing the locations of the following items is required: existing and proposed property lines with dimensions, easements or right-of-ways, proposed building pad(s) or existing building footprint(s), all appurtenances (garage, driveway, deck, pool, etc.), location of existing or proposed well(s), location of existing or proposed sewer lines and sewage disposal systems, surface water bodies, and any aboveground or underground storage tanks. Provide names for all roads that adjoin the property.

Street Address: _____ Tax Parcel #: _____

Subdivision Name: _____ Lot #: _____

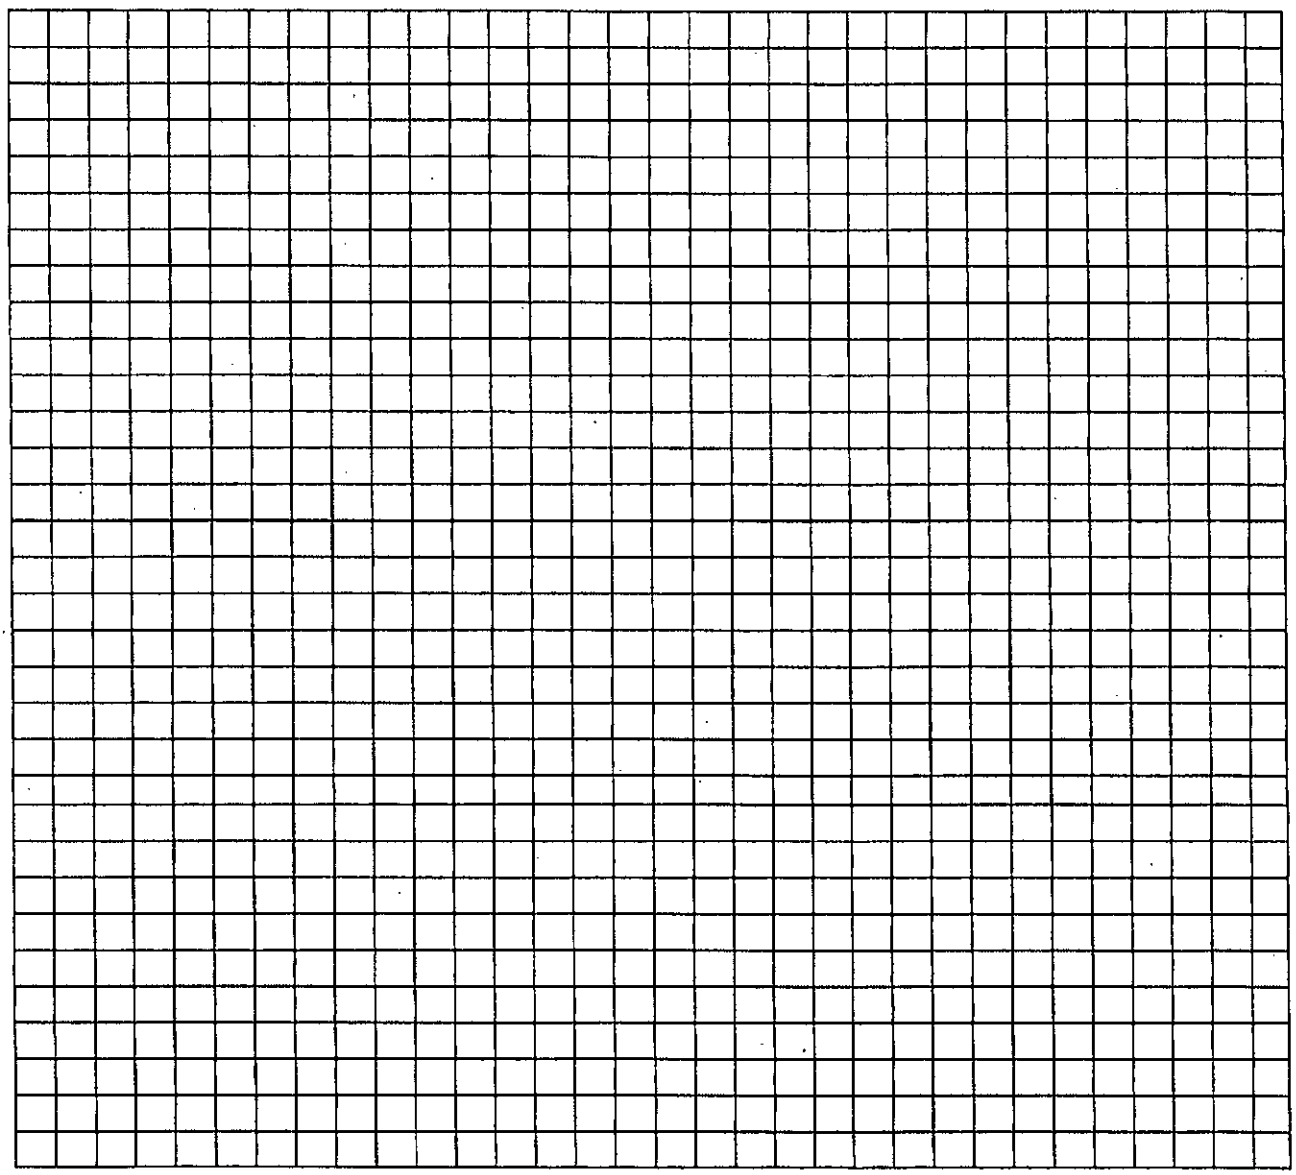

_____ _____

Property Owner's or Owner's Legal Representative Signature Date

MECKLENBURG COUNTY – GROUNDWATER & WASTEWATER SERVICES
700 N. TRYON ST. SUITE 211 CHARLOTTE, NC 28202, OFFICE: 704-336-5103, FAX: 704-336-6894

Revised on: 12/15/10

Payment Receipt

Mecklenburg County POS

Environmental Health
700 N. Tryon Street
Charlotte, NC 28202
Phone: 704-336-5100

Enter Account # or Customer Name Here:
anthony d pumilio

Bill To:

anthony d pumilio
5201 fowler farm rd

Charlotte, NC 28227

Single Payment

Transaction Date: 03/22/2016 9:53 AM Pacific Time
Pay Method: **********7425
Approval #: 03640Z
Trace Number: b231b837-c2a3-438c-afcd-7b1f65972e5d
Amount: $300.00

Payment Amount: $300.00

Total: $300.00

Thank you for your payment.

MECKLENBURG COUNTY
LAND USE AND ENVIRONMENTAL SERVICES
Payment Receipt

Receipt Information

Date:	03/22/16	**Amount:**	300.00
Receipt #:	99546	**Tendered:**	300.00
Check / Auth #:	WEBCCMC 0	**Returned:**	0.00
Received By:	ANDRAEO		

Account Information

Account #:	200000
Contractor:	anthony d pumilio
Attn:	
Address:	5201 fowler farm rd
Address:	
City/State/Zip:	charlotte, nc 28227

Item	Description	Permit#	Quantity	Unit Price	Total Price
0706	Septic Alteration Permit 5432 Gristmill Ln		1	300.00	300.00

----------Outstanding Balances----------

Month-To-Date	Prior Month	30 Days	60 Days	90 Days	Balance

Payment Receipt

Mecklenburg County POS

Environmental Health
700 N. Tryon Street
Charlotte, NC 28202
Phone: 704-336-5100

Enter Account # or Customer Name Here:
anthony d pumilio

Bill To:

anthony d pumilio
5201 fowler farm rd

Charlotte, NC 28227

Single Payment

Transaction Date: 03/22/2016 9:53 AM Pacific Time
Pay Method: **********7425
Approval #: 03640Z
Trace Number: b231b837-c2a3-438c-afcd-7b1f65972e5d
Amount: $300.00

Payment Amount: $300.00

Total: $300.00

Thank you for your payment.

Supervisor/Administrative Professional Checklist

New Septic ☐ New Well ☐ Use Existing ☐ Alteration ☒ Modified Plot Plan ☐

New Septic Fees Paid:

IP ($250.00) _____ Initials/Date

CA ($200.00) _____ Initials/Date

OP ($200.00) _____ Initials/Date

(CA and OP fees need to be paid before a building permit can be issued)

New Well Fee Paid: $550.00 _____ Initials/Date

Use Existing Fee Paid: $100.00 _____ Initials/Date

Alteration Fee Paid: $300.00 (Total) $200 (If use existing was paid) 12/1/16 AE Initials/Date

Modified Plot Plan Fee Paid: $100.00 _____ Initials/Date

Floor plans need to be submitted and reviewed before CA can be issued. ☐ Reviewed ☑ PW


This site is served by septic and well. Verify each is complete before final hold is released. ☐

Septic file completed. ☑ PW Well file completed. ☐ _____


Send permit for signature. ☐ Signature received. ☐ _____

This septic system requires a certified operator contract before final hold is released. ☐


Certified operator contract is on file. ☐ _____

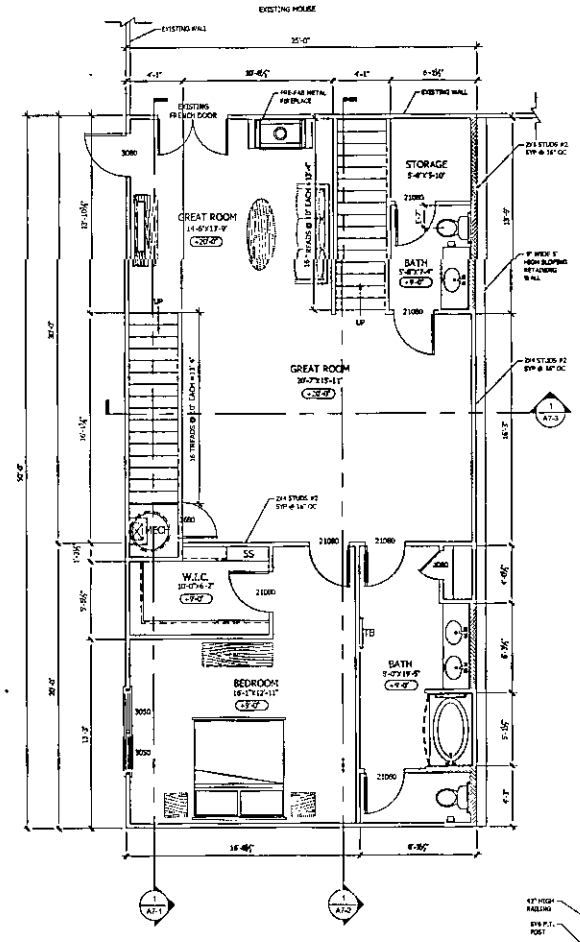

1 LEVEL 1 PLAN

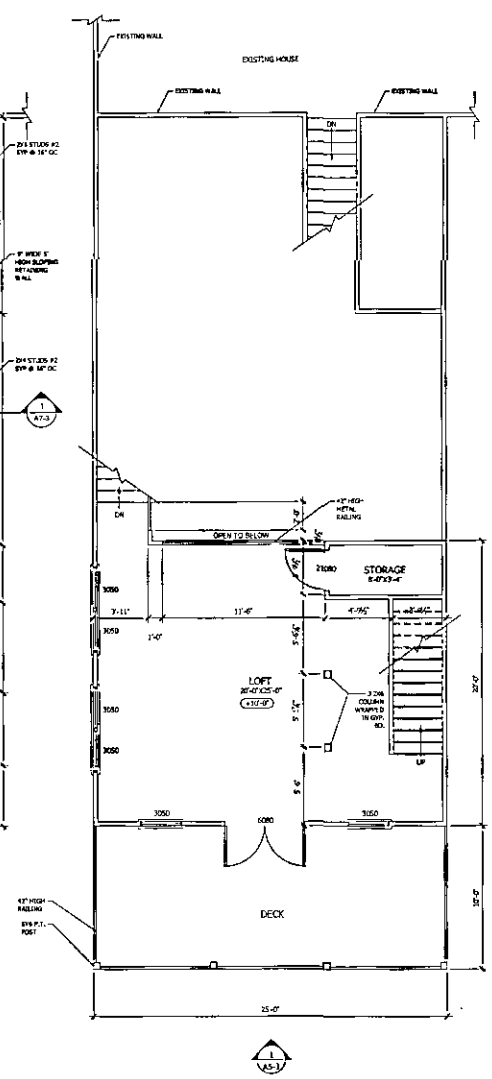

2 LOFT LEVEL PLAN

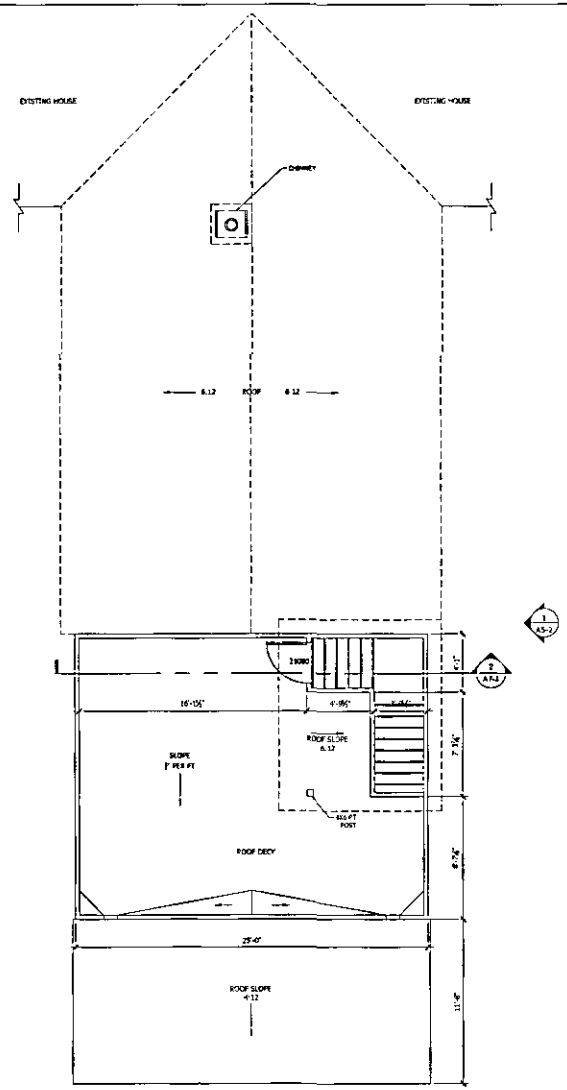

3 ROOF DECK PLAN

gla
GLA-ATL, LLC
ATLANTA, GA 30324
WWW.GLAATL.COM

RELEASE DATES

REV	#	DATE	DESCRIPTION
		2/18/16	PERMIT SET
		3/15/16	PERMIT SET COMMENTS

STAMP

FREDERICK D. GENOVESE 015 REGISTERED ARCHITECT ATLANTA GEORGIA 3/15/16

CLIENT
ANTHONY PUMILIO

PROJECT
5432 GRISTMILL LN.
CHARLOTTE, NC 28227

DRAWING TITLE
ADDITION PLANS


DRAWN BY	CHECKED BY
MMF	FDG

SCALE	DATE
AS NOTED	3/15/16


PROJECT NUMBER 1553

DRAWING NUMBER
A2-1


RELEASED FOR CONSTRUCTION

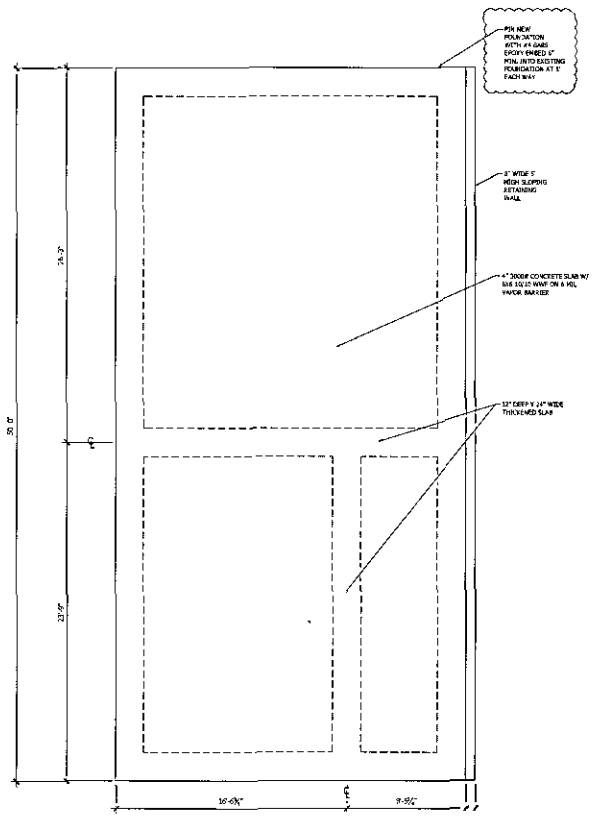


1 FOUNDATION PLAN
A2-2 1/4"=1'-0"

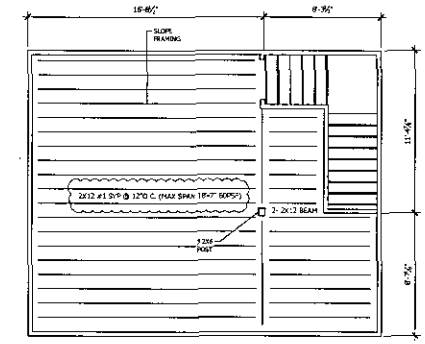

3 ROOF DECK FRAMING PLAN
A2-2 1/4"=1'-0"

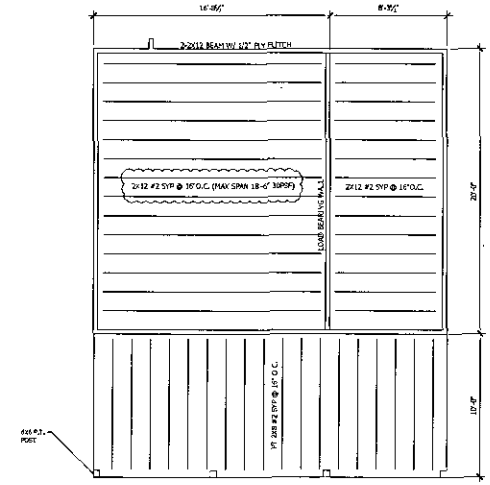

2 LOFT FRAMING PLAN
A2-2 1/4"=1'-0"

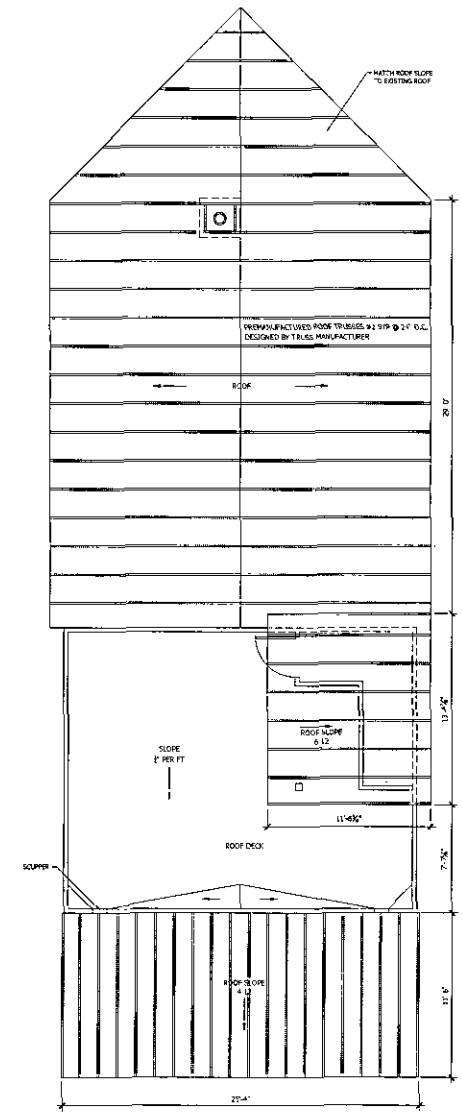

4 ROOF FRAMING PLAN
A2-2 1/4"=1'-0"

gla
G.L.A. ATL, LLC
ATLANTA, GA 30328
WWW.GLAATL.COM

RELEASE DATES

REV. #	DATE	DESCRIPTION
	2/18/16	PERMIT SET
	3/15/16	PERMIT SET COMMENTS


STAMP
FREDERICK D. GEHRDES
6135
REGISTERED
ATLANTA, GEORGIA
3/15/16

CLIENT
ANTHONY PUMILIO


PROJECT
5432 GRISTMILL LN.
CHARLOTTE, NC 28227

DRAWING TITLE
ADDITION PLANS

DRAWN BY MVF | CHECKED BY FDG
SCALE AS NOTED | DATE 3/15/16
PROJECT NUMBER 1553
DRAWING NUMBER A2-2
RELEASED FOR CONSTRUCTION

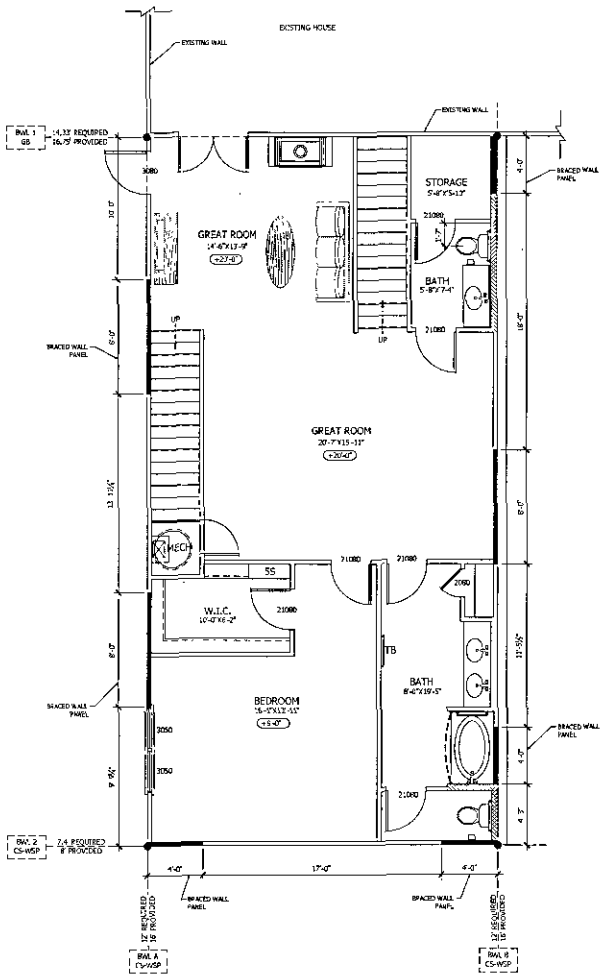

1 LEVEL 1 BRACED WALL LOCATION PLAN
A2-3

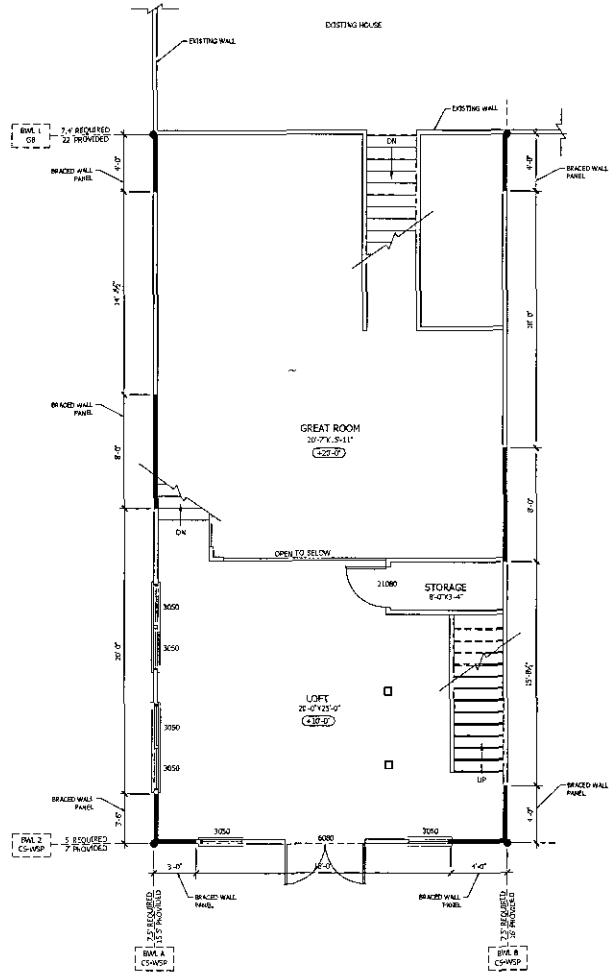

2 LEVEL 2 BRACED WALL LOCATION PLAN
A2-3

gla
G.L.A. - A.T.L., L.L.C.
ATLANTA, GEORGIA
VOICE: 404.228.9556
FAX: 404.228.9558
www.glaatl.com

RELEASE DATES

REV	# DATE	DESCRIPTION
	2/18/16	PERMIT SET
	3/15/16	PERMIT SET COMMENTS

STAMP

FREDERICK D. GENEREUX
8155
REGISTERED PROFESSIONAL ENGINEER
ATLANTA GEORGIA
3/15/16

CLIENT
ANTHONY PUMILIO

PROJECT
5432 GRISTMILL LN.
CHARLOTTE, NC 28227

DRAWING TITLE
WALL BRACING PLANS

DRAWN BY	CHECKED BY
MMF	FDG
SCALE	DATE
AS NOTED	3/15/16

PROJECT NUMBER 1553

DRAWING NUMBER
A2-3

RELEASED FOR CONSTRUCTION

5432 GRISTMILL LN

CHARLOTTE, NC

DEVELOPER	ARCHITECT	STRUCTURAL	M.E.P.	CIVIL	LANDSCAPE	SPRINKLER CONTRACTOR
	GLA-ATL, LLC 849 11TH ST ATLANTA, GA 30318 PH: 404-228-1958 FRED GEHEBER					

Disapproved
03/19/2016 10:22:47 AM
Tim Parnell

All seals must be updated when resubmitting and dates must be inside of seal per NCBA.

RESIDENTIAL ADDITION

DRAWING INDEX

ARCHITECTURAL	Revised	ARCHITECTURAL (CONT.'D)
A0-0 DRAWING INDEX		
A1-1 EXISTING PLANS		
A2-1 PROPOSED ADDITION PLANS		
A2-2 FOUNDATION/FLOOR FRAMING/ROOF FRAMING PLANS		
A2-3 WALL BRACING PLANS		
A5-1 EXTERIOR ELEVATIONS		
A5-2 EXTERIOR ELEVATIONS		
A5-3 EXTERIOR ELEVATIONS		
A3-1 BUILDING SECTIONS		
A3-2 BUILDING SECTIONS		
A3-3 BUILDING SECTIONS		

APPLICABLE CODES

2012 N.C. RESIDENTIAL CODE

CODE ANALYSIS

1. OCCUPANCY GROUP R-3
2. CONSTRUCTION TYPE: TYPE V
3. FLOOR AREAS: BASEMENT: 1,250 SF
   1ST F. 500 SF
   WOOD DECK 250 SF
   ROOF DECK 500 SF
4. HEATED AREA: 1,250 SF
5. UNHEATED AREA: 1,250 SF
6. TOTAL AREA: 2,500 SF

gla

GLA-ATL, LLC
849 11TH STREET
ATLANTA, GA 30318
PHONE: 404.228.1958
FAX: 404.228.1959

www.glaatl.com

These drawings are the property of GLA-ATL, LLC and may not be used on any other project without the written consent of GLA-ATL, LLC.

RELEASE DATES

REV #	DATE	DESCRIPTION

STAMP:

FREDERICK D. GEHEBER
No. 8138
NORTH CAROLINA
ATLANTA, GEORGIA

CLIENT:
ANTHONY PUMILIO

PROJECT:
5432 GRISTMILL LN.
CHARLOTTE, NC 28227

DRAWING TITLE:
DRAWING INDEX

DRAWN BY: MMF	CHECKED BY: FDG
SCALE: AS NOTED	DATE: 2/18/16

PROJECT NUMBER: 1553

DRAWING NUMBER:
A0-0

RELEASED FOR CONSTRUCTION



1 A1-1 EXISTING FLOOR PLAN
3/16" = 1'-0"

2 A1-1 EXISTING BASEMENT FLOOR PLAN
3/16" = 1'-0"

gla

GLA ARCHITECTS

RELEASE DATES

REV #	DATE	DESCRIPTION

STAMP

FREDRICK D. GENTRY
REG. NO. 21136
ATLANTA, GEORGIA


CLIENT
ANTHONY FUMILIO


PROJECT
5432 GRISTMILL LN.
CHARLOTTE, NC 28227


DRAWING TITLE
EXISTING PLANS

DRAWN BY: MMF	CHECKED BY: FDG
SCALE: AS NOTED	DATE: 2/18/16
PROJECT NUMBER:	1553
DRAWING NUMBER:	A1-1

RELEASED FOR CONSTRUCTION

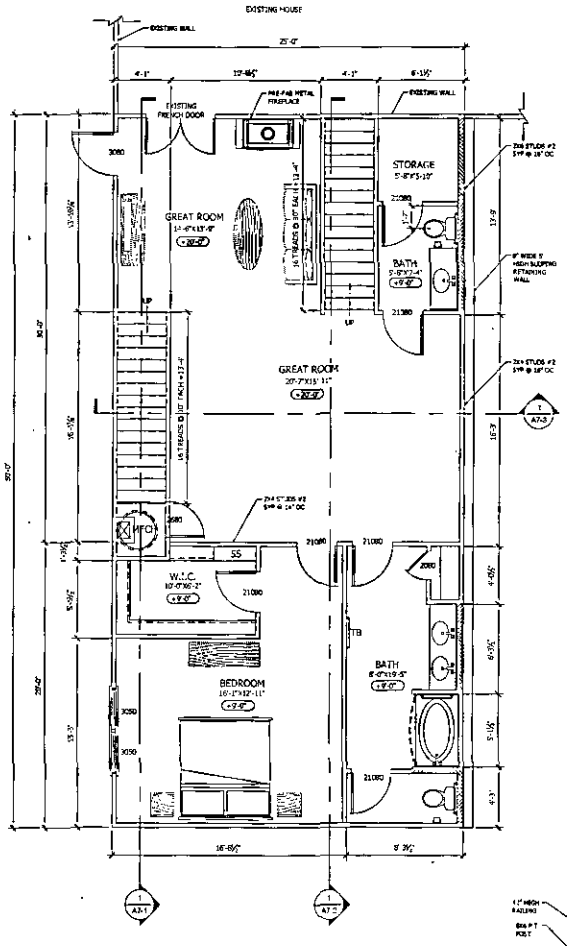

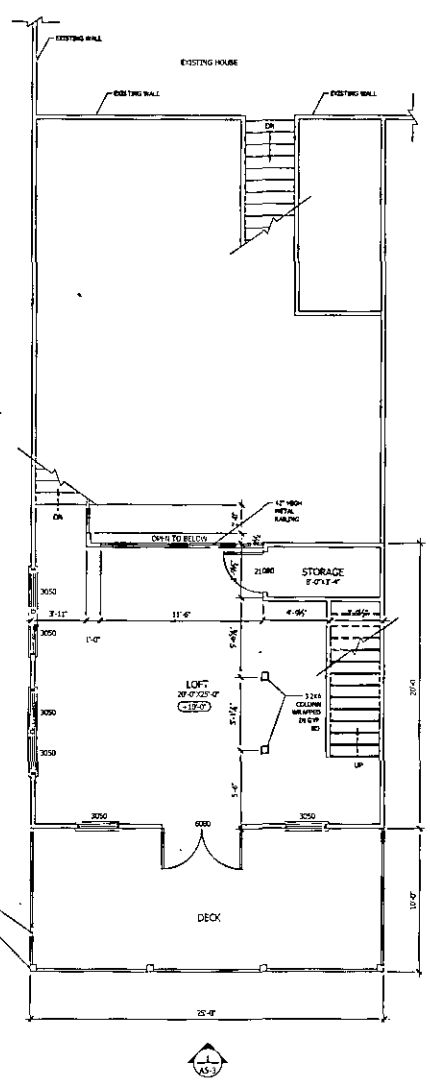

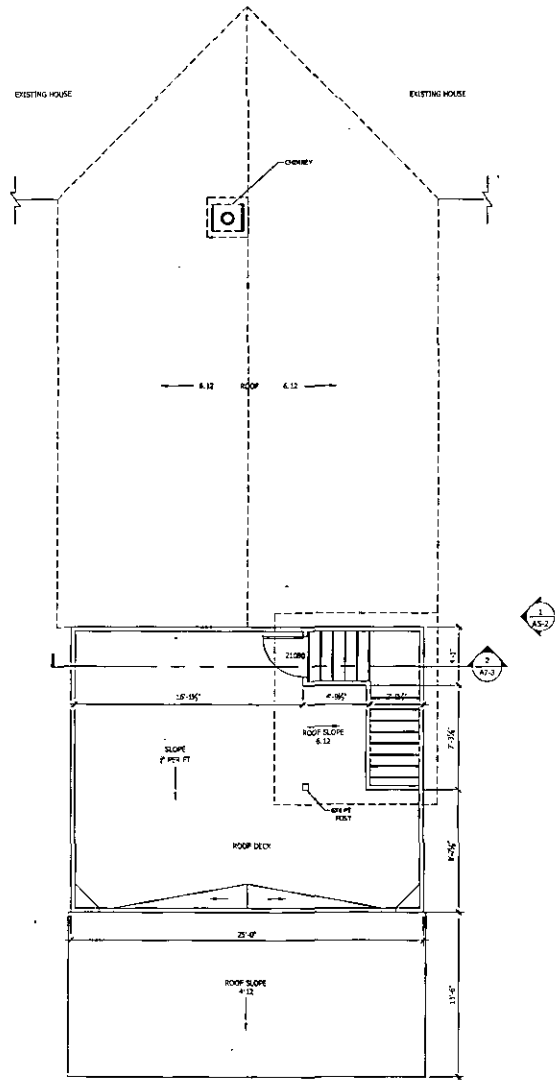

1 LEVEL 1 PLAN

2 LOFT LEVEL PLAN

3 ROOF DECK PLAN

gla

GLA-ATL, LLC

RELEASE DATES

REV #	DATE	DESCRIPTION

STAMP

CLIENT:
ANTHONY PUMILIO

PROJECT
5432 GRISTMILL LN.
CHARLOTTE, NC 28227


DRAWING TITLE:
ADDITION PLANS

DRAWN BY: MMP	CHECKED BY: FDG
SCALE: AS NOTED	DATE: 2/18/16


PROJECT NUMBER: 1553

DRAWING NUMBER: A2-1


RELEASED FOR CONSTRUCTION

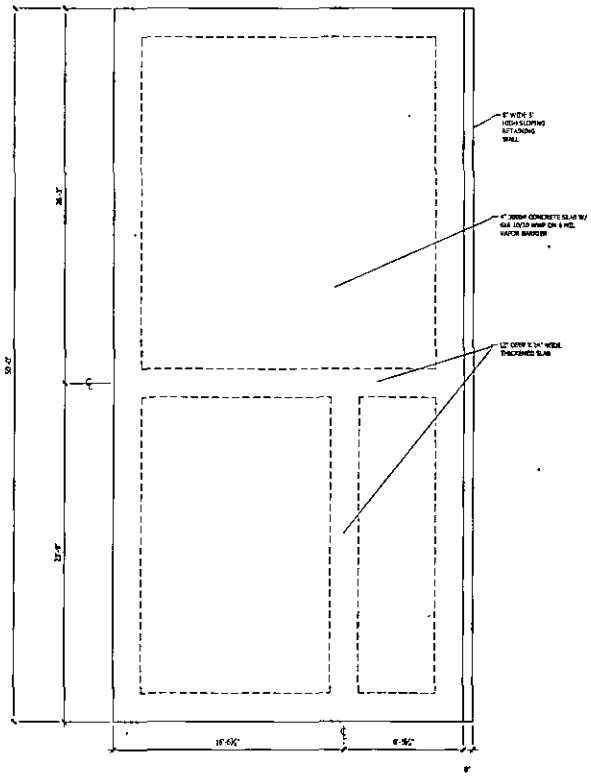


1 A2.2 FOUNDATION PLAN

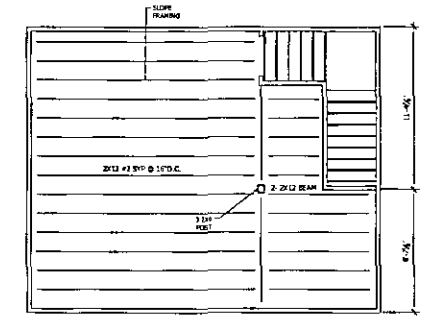

3 A2.2 ROOF DECK FRAMING PLAN

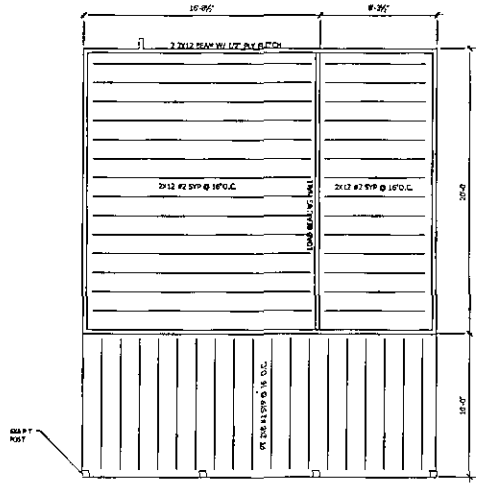

2 A2.2 LOFT FRAMING PLAN

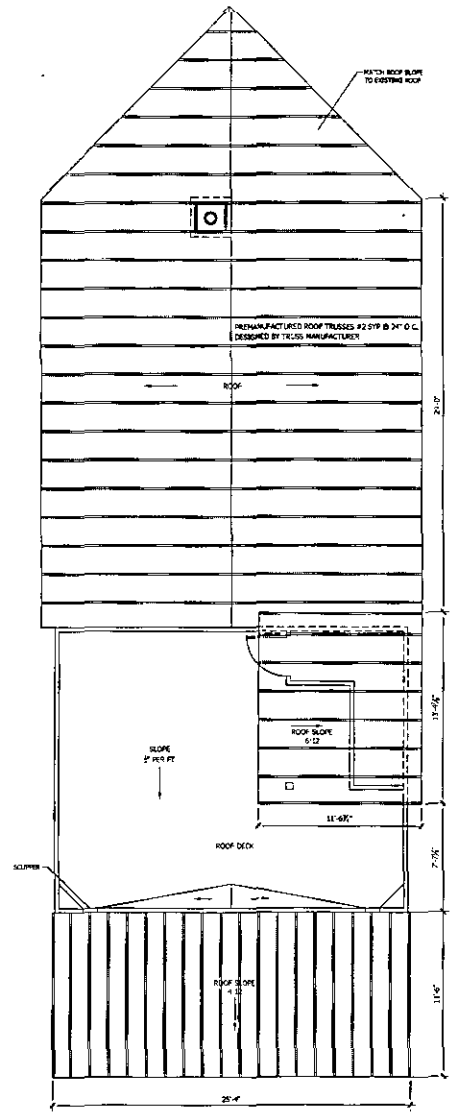

4 A2.2 ROOF FRAMING PLAN

gla

GLA-ATL, LLC
649 11TH STREET
ATLANTA, GA 30318
VOICE: 404.228.1808
FAX: 404.228.1818

WWW.GLAATL.COM

RELEASE DATES

REV	# DATE	DESCRIPTION

STAMP:

FREDERICK D. GENOVESE
8138
REGISTERED
ARCHITECT
ATLANTA, GEORGIA

CLIENT:
ANTHONY PUMILIO

PROJECT:
5432 GRISTMILL LN.
CHARLOTTE, NC 28227

DRAWING TITLE:
ADDITION PLANS


DRAWN BY	CHECKED BY
MP	FDG

SCALE	DATE
AS NOTED	2/18/16


PROJECT NUMBER: 1553

DRAWING NUMBER: A2-2

RELEASED FOR CONSTRUCTION

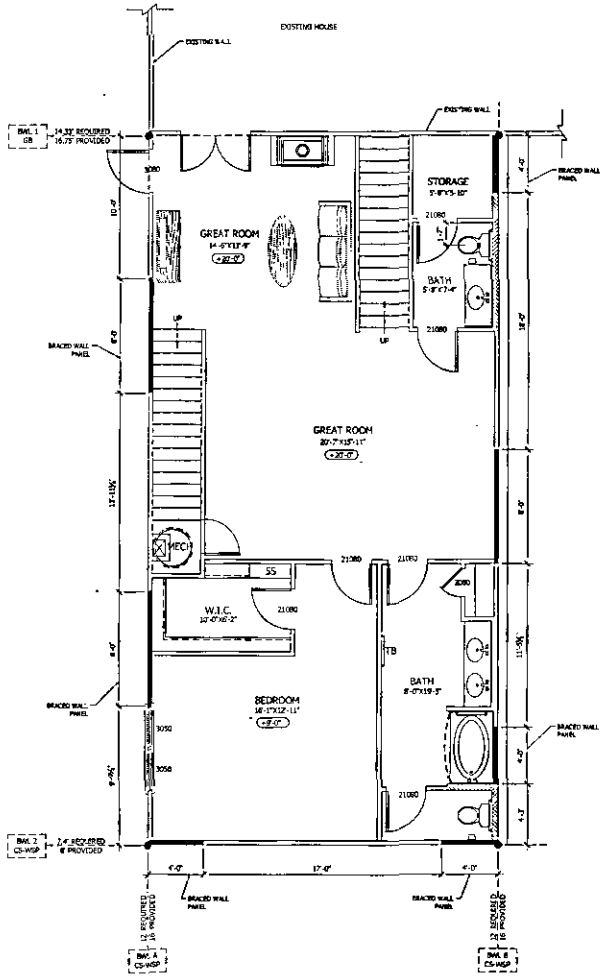

1 LEVEL 1 BRACED WALL LOCATION PLAN

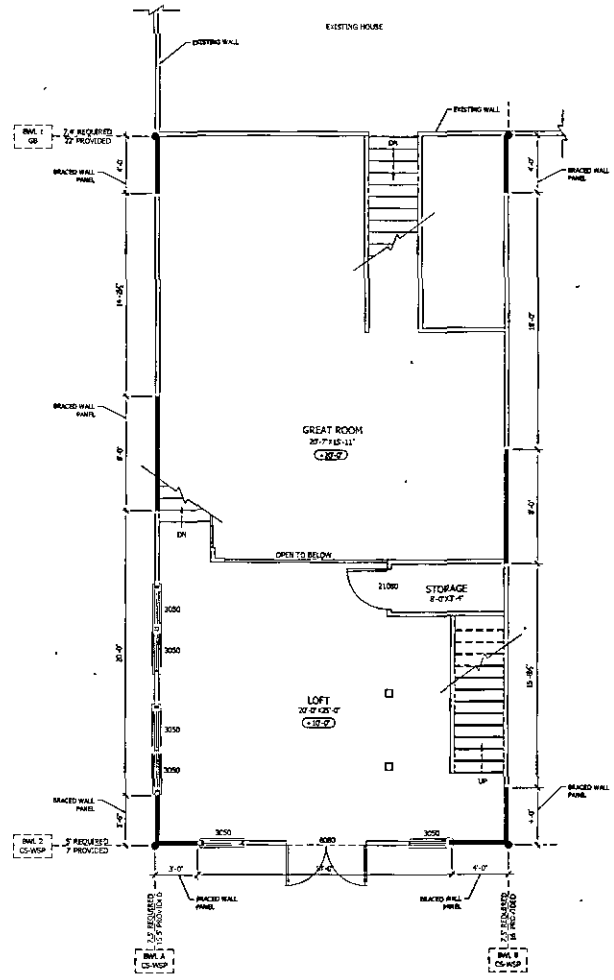

2 LEVEL 2 BRACED WALL LOCATION PLAN

Provide details for wall bracing. What type of sheathing are you using and is it to be used on the entire addition? How is it to be installed? How is it to be Fastened? Does the edges need to be blocked? If GYP board method is being used provide detail for this.

gla
G.L.A.-A.T.L., L.L.C.
ATLANTA, GEORGIA
PHONE: 404.228.1558
FAX: 678.412.8570
WWW.GLAATL.COM

RELEASE DATES

REV. #	DATE	DESCRIPTION

STAMP


CLIENT
ANTHONY PUMILIO

PROJECT
5432 GRISTMILL LN.
CHARLOTTE, NC 28227

DRAWING TITLE
WALL BRACING PLANS

DRAWN BY: MMF	CHECKED BY: FDG
SCALE: AS NOTED	DATE: 2/18/18
PROJECT NUMBER:	1553
DRAWING NUMBER:	A2-3

RELEASED FOR CONSTRUCTION

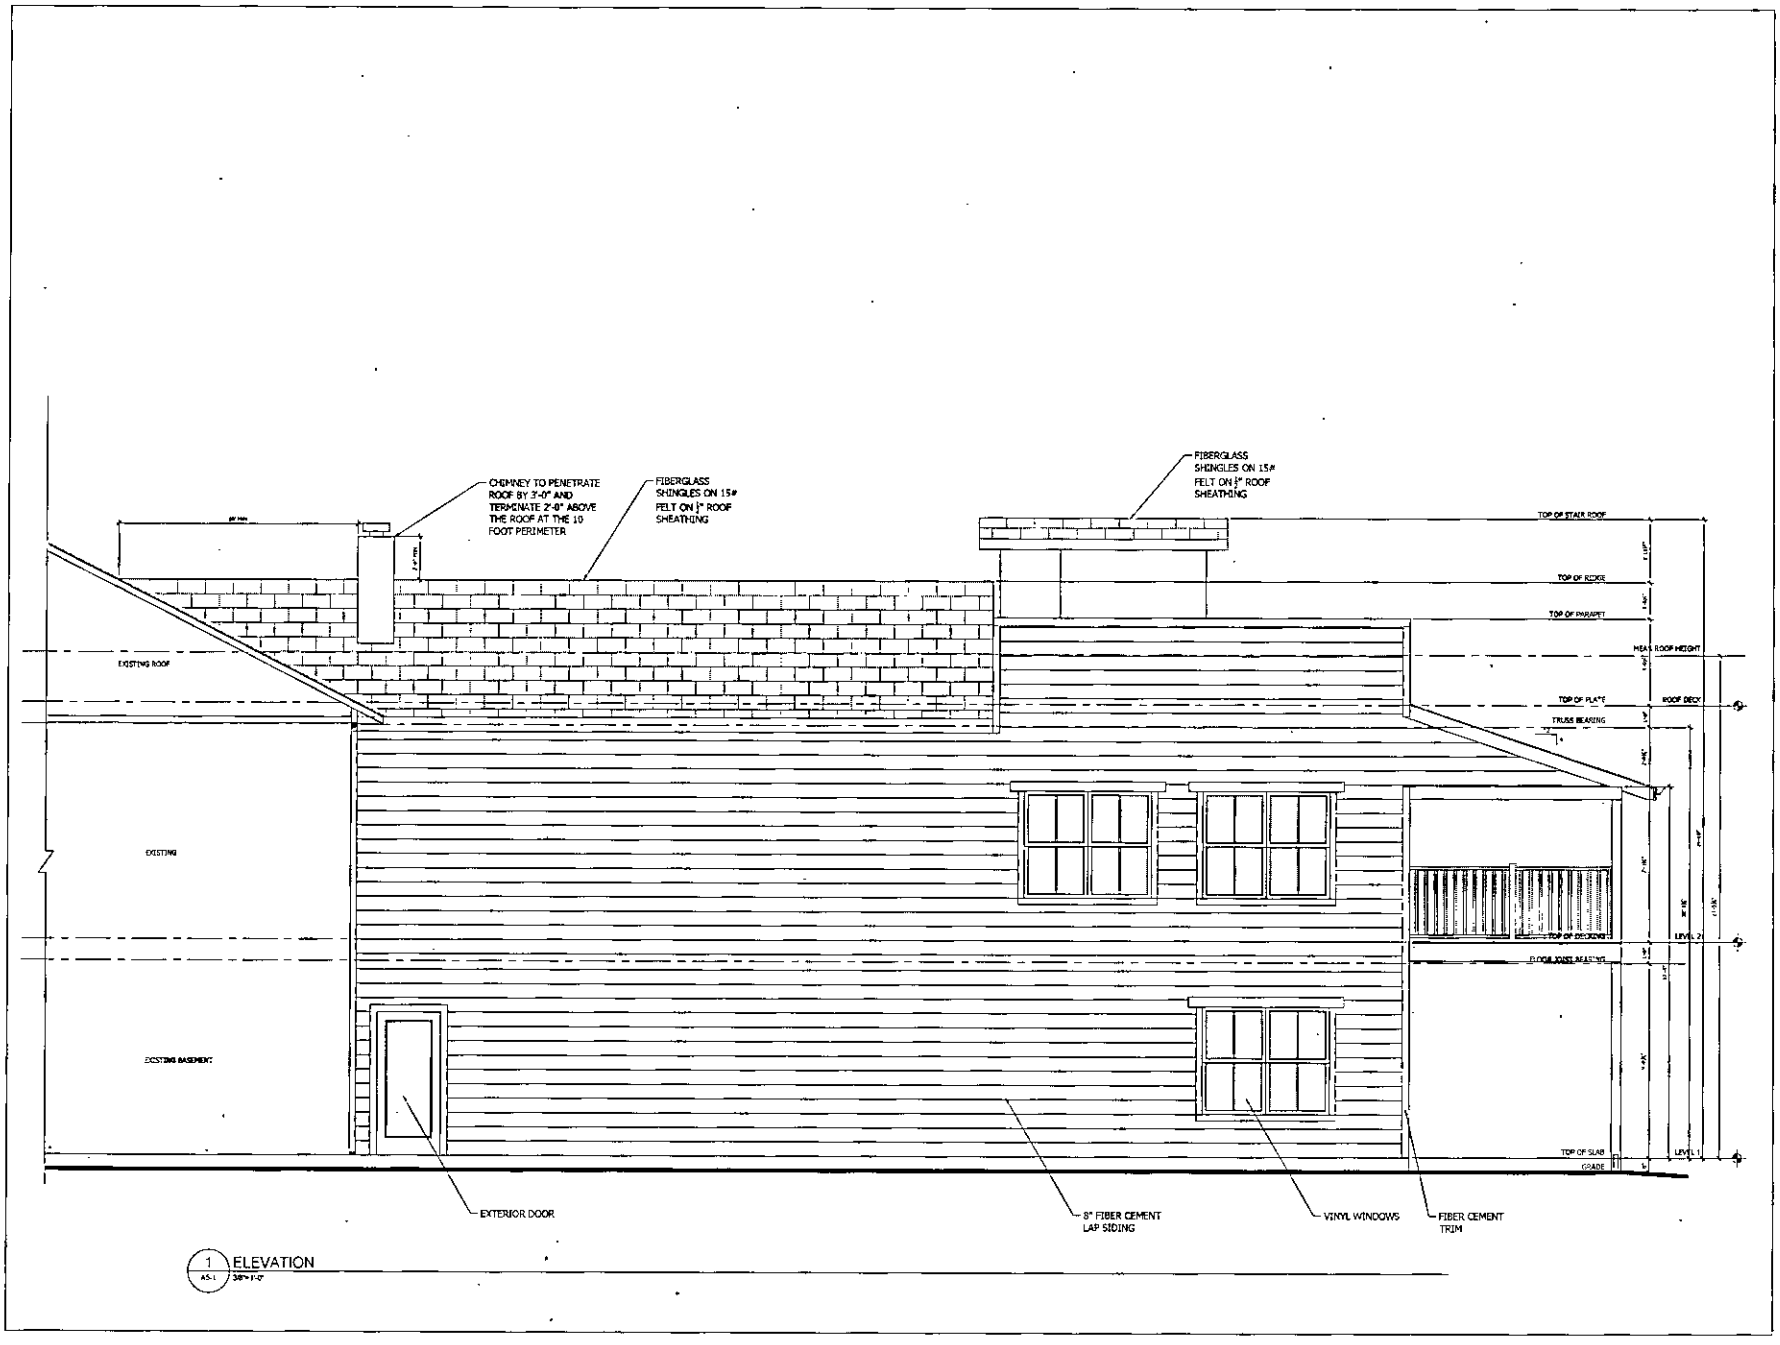

1 ELEVATION
A5-1 3/8"=1'-0"

gla
G.L.A. - A.T.L., L.L.C.
www.glaatl.com

RELEASE DATES

REV #	DATE	DESCRIPTION

STAMP

CLIENT.
ANTHONY PUMILIO

PROJECT.
5432 GRISTMILL LN.
CHARLOTTE, NC 28227

DRAWING TITLE
EXTERIOR ELEVATIONS


DRAWN BY	CHECKED BY
MMF	FGG

SCALE	DATE
AS NOTED	2/18/16

PROJECT NUMBER 1553

DRAWING NUMBER
A5-1

RELEASED FOR CONSTRUCTION

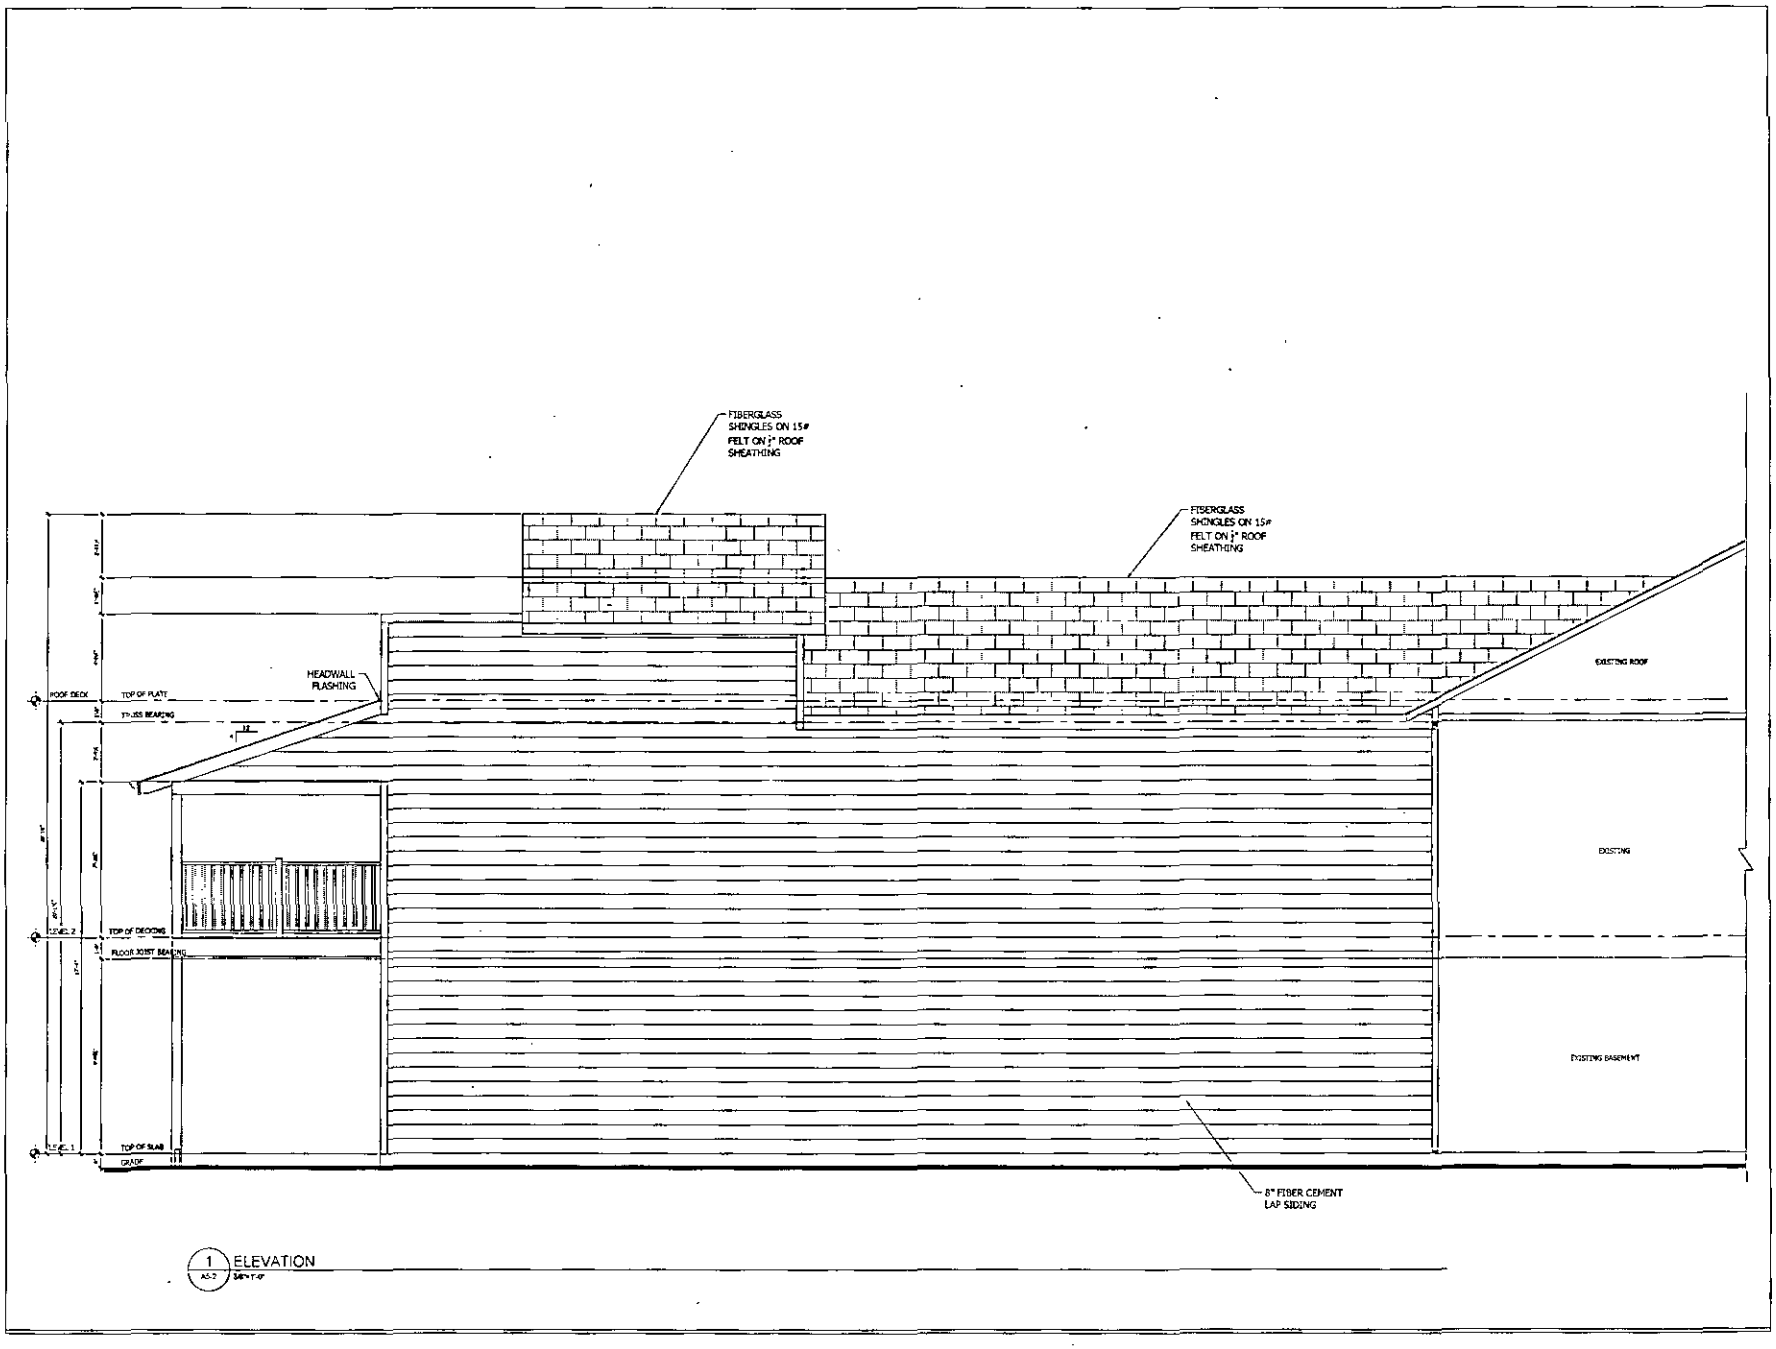

1 A5-2 ELEVATION
SCALE: 1/4"=1'-0"

gla
GLA-ATL, LLC
AAA 11TH AVENUE
ATLANTA, GA 30309
PHONE: 404.378.8370
FAX: 404.378.8370
WWW.GLA-ATL.COM

RELEASE DATES

REV #	DATE	DESCRIPTION

STAMP

FREDRICK D. GENCHER
REGISTERED ARCHITECT
STATE OF GEORGIA
ATLANTA, GEORGIA

CLIENT:
ANTHONY PUMILIO

PROJECT:
5432 GRISTMILL LN.
CHARLOTTE, NC 28227

DRAWING TITLE:
EXTERIOR ELEVATIONS


DRAWN BY: MAF | CHECKED BY: FDG

SCALE: AS NOTED | DATE: 2/18/16

PROJECT NUMBER: 1553

DRAWING NUMBER: A5-2

RELEASED FOR CONSTRUCTION

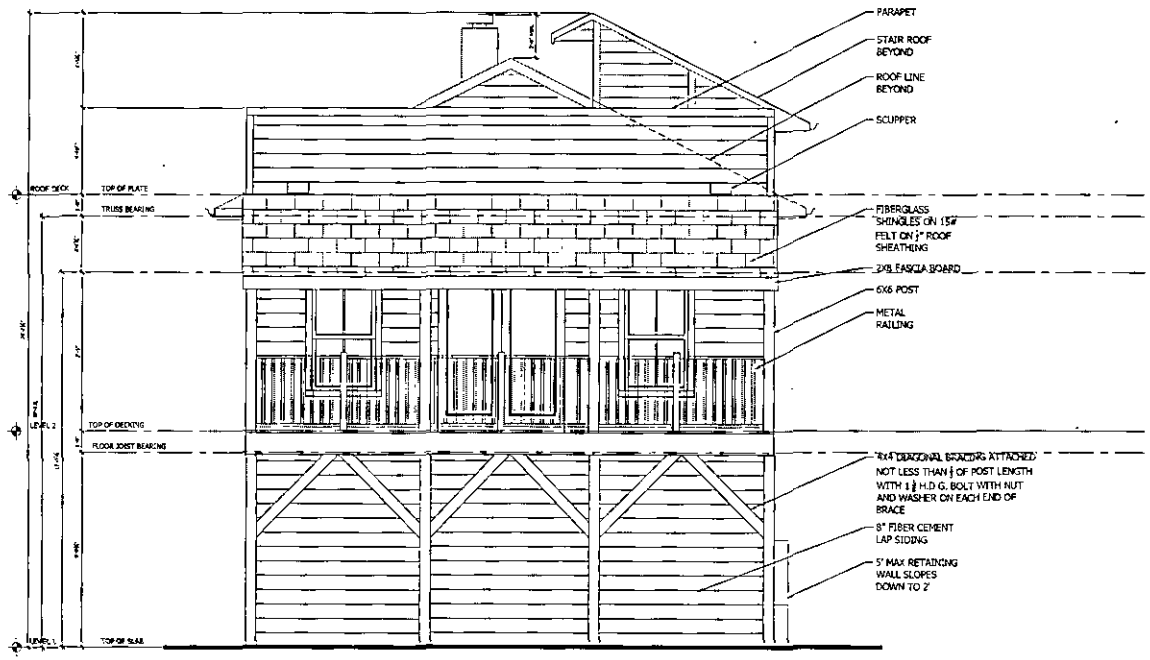

1 A5-3 ELEVATION
SCALE: 1/4"=1'-0"

gla
G.L.A. - A.T.L., L.L.C.
PAN I LIN BENNETT
ATLANTA, GA 30309
VOICE: 404.228.1908
FAX: 404.228.8998
WWW.GLAATL.COM

THE ARCHITECTURAL WORKS AS INSTRUMENTS OF SERVICE ARE AND SHALL REMAIN THE PROPERTY OF GLA-ATL, LLC WHETHER THE PROJECT FOR WHICH THEY ARE MADE IS EXECUTED OR NOT. THE OWNER AND CONTRACTOR AGREE NOT TO USE THE ARCHITECTURAL WORKS FOR ANY PURPOSE OTHER THAN THE PROJECT FOR WHICH THEY WERE PREPARED AND NOT TO TRANSFER THEM TO ANY OTHER PARTY WITHOUT THE PRIOR WRITTEN CONSENT OF GLA-ATL, LLC.

RELEASE DATES

REV	#	DATE	DESCRIPTION

STAMP


FREDERICK D. GRIESEMER
REGISTERED ARCHITECT
ATLANTA, GEORGIA

CLIENT
ANTHONY PUMILIO


PROJECT
5432 GRISTMILL LN.
CHARLOTTE, NC 28227

DRAWING TITLE
EXTERIOR ELEVATIONS


DRAWN BY: MMP | CHECKED BY: FDG
SCALE: AS NOTED | DATE: 2/18/16
PROJECT NUMBER: 1553
DRAWING NUMBER: A5-3
RELEASED FOR CONSTRUCTION

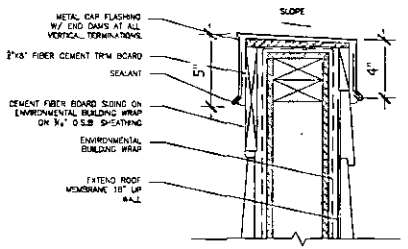


2 A7-1 ROOF PARAPET DETAIL 3"=1'-0"

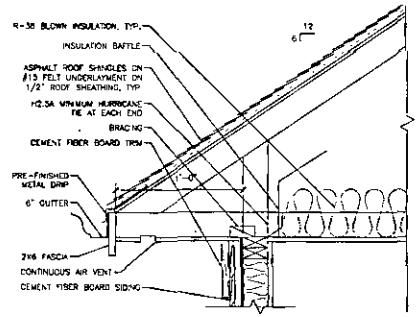

3 A7-1 ROOF OVERHANG DETAIL 3"=1'-0"

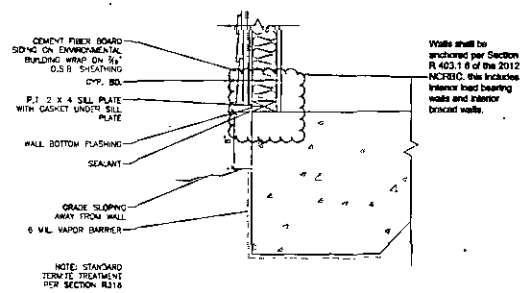

4 A7-1 FOUNDATION DETAIL 3"=1'-0"

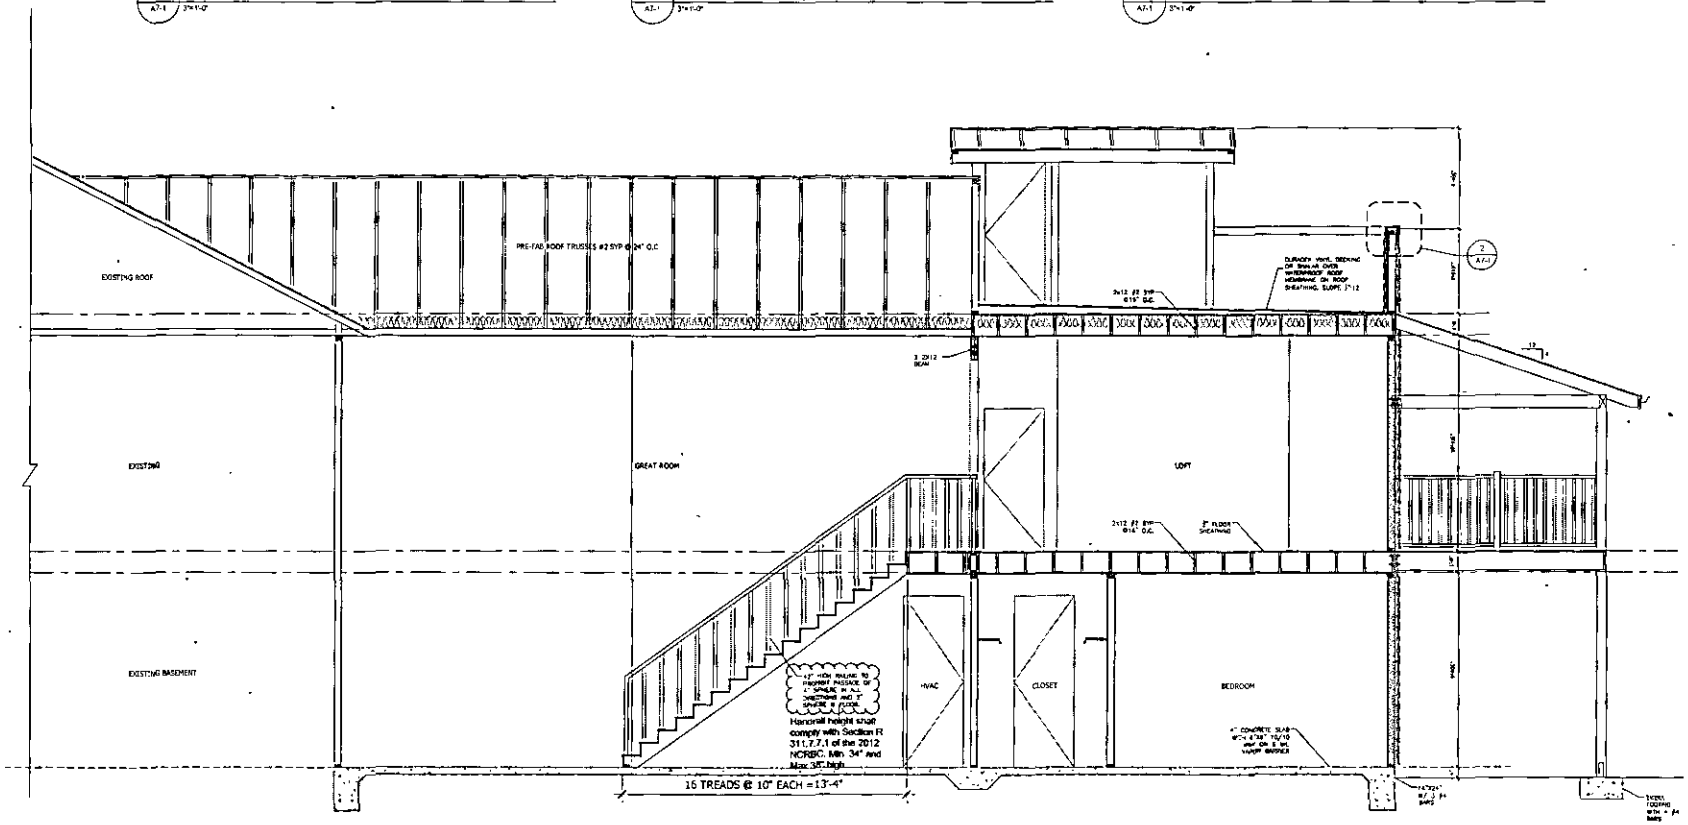

1 A7-1 LONGITUDINAL BUILDING SECTION 3/8"=1'-0"

gla
G.L.A. - A.T.L., P.L.L.C.
ATLANTA, GEORGIA 30328
VOICE: 404.252.8888
FAX: 404.252.8889
WWW.GLAATL.COM

This material and all parts of it are the property of GLA - ATL, P.L.L.C. and may not be used or reproduced without the written consent of GLA - ATL, P.L.L.C.

RELEASE DATES

REV	# DATE	DESCRIPTION

STAMP

FREDERICK D. GRAHAM 6156 REGISTERED ARCHITECT ATLANTA, GEORGIA

CLIENT:
ANTHONY PUMILIO

PROJECT:
5432 GRISTMILL LN.
CHARLOTTE, NC 28227

DRAWING TITLE:
LONGITUDINAL SECTION


DRAWN BY: MMF	CHECKED BY: FDG
SCALE: AS NOTED	DATE: 2/18/16
PROJECT NUMBER:	1553

DRAWING NUMBER:
A7-1

RELEASED FOR CONSTRUCTION

NOTE: 1 JACK AND 1 KING STUD AT EACH END OF OPENING UP TO 3'-6"
1 JACK AND 2 KING STUDS AT EACH END OF OPENING 3'-6" TO 5'-0"
2 JACK AND 2 KING STUDS AT EACH END OF OPENING 5'-0" TO 8'-0"

2X12 HEADER FOR OPENING UP TO 4'
2-2X12 HEADER FOR 6' OPENING

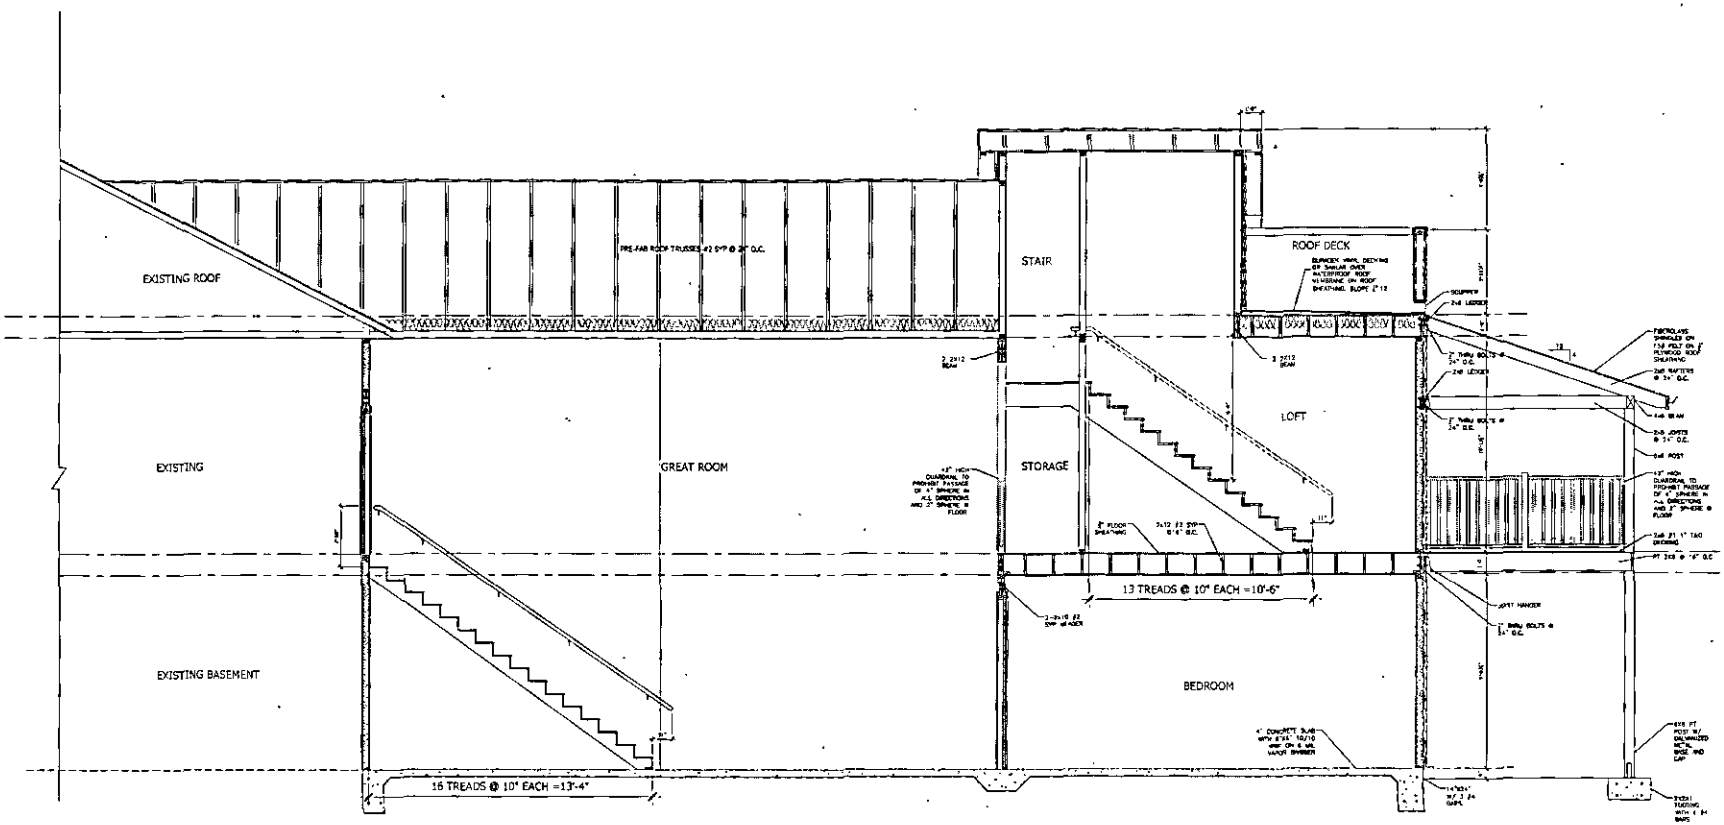

1 LONGITUDINAL BUILDING SECTION
A7-2 3/8" = 1'-0"

gla

GLA - ATL, LLC
[illegible]
WWW.GLAATL.COM

RELEASE DATES

REV. #	DATE	DESCRIPTION

STAMP

FREDRICK D. GEMBLER
REGISTERED ARCHITECT
ATLANTA, GEORGIA

CLIENT:
ANTHONY PUMILIO


PROJECT:
5432 GRISTMILL LN.
CHARLOTTE, NC 28227

DRAWING TITLE
LONGITUDINAL SECTION


DRAWN BY: MMP	CHECKED BY: FDG
SCALE: AS NOTED	DATE: 2/18/15
PROJECT NUMBER:	1553

DRAWING NUMBER
A7-2
RELEASED FOR CONSTRUCTION

NOTE: SOIL TO BE TREATED FOR TERMITE POISONING

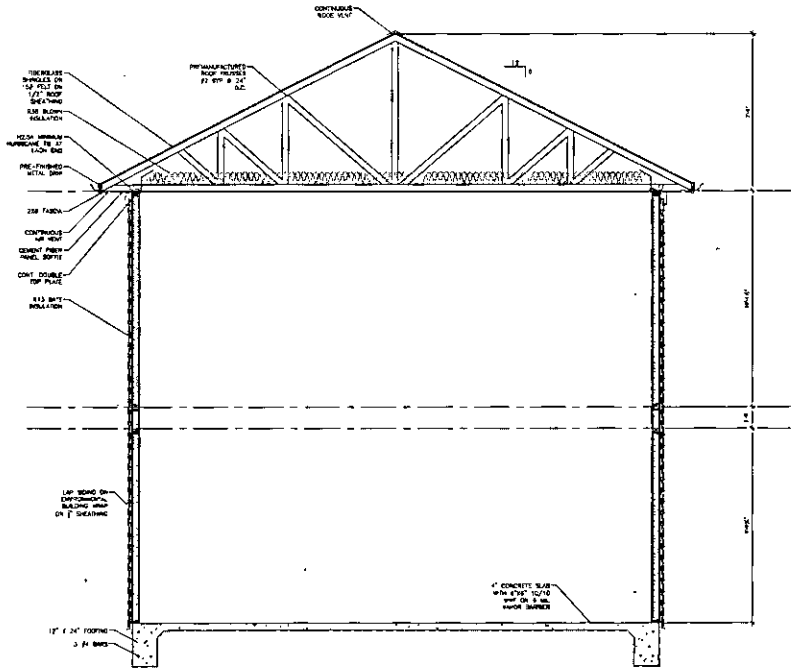

1 TRANSVERSE BUILDING SECTION
A7-3 3/8"=1'-0"

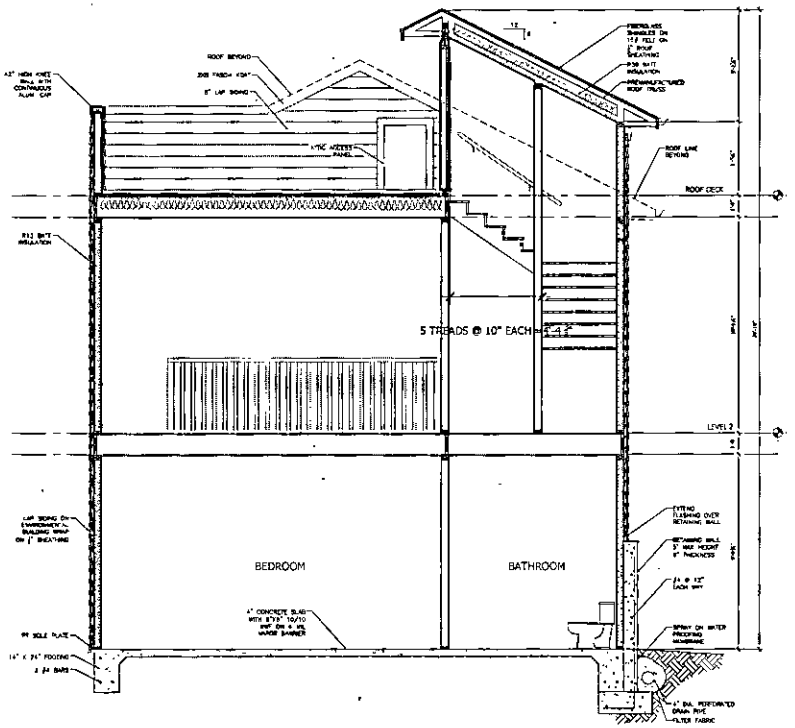

2 TRANSVERSE BUILDING SECTION
A7-3 3/8"=1'-0"

gla
GLA-ATL, LLC
WWW.GLAATL.COM

RELEASE DATES:

REV #	DATE	DESCRIPTION

STAMP

CLIENT:
ANTHONY PUMILIO

PROJECT:
5432 GRISTMILL LN.
CHARLOTTE, NC 28227

DRAWING TITLE:
TRANSVERSE SECTION

DRAWN BY: MAK | CHECKED BY: RDG

SCALE: AS NOTED | DATE: 2/18/16

PROJECT NUMBER: 1553

DRAWING NUMBER: A7-3

RELEASED FOR CONSTRUCTION