


15210 STATESVILLE RD

00910104

6/26/2007

duponbj

Groundwater and Wastewater Services File Imaging Project
May 2007
Barcode Font = IDAutomationHC39M

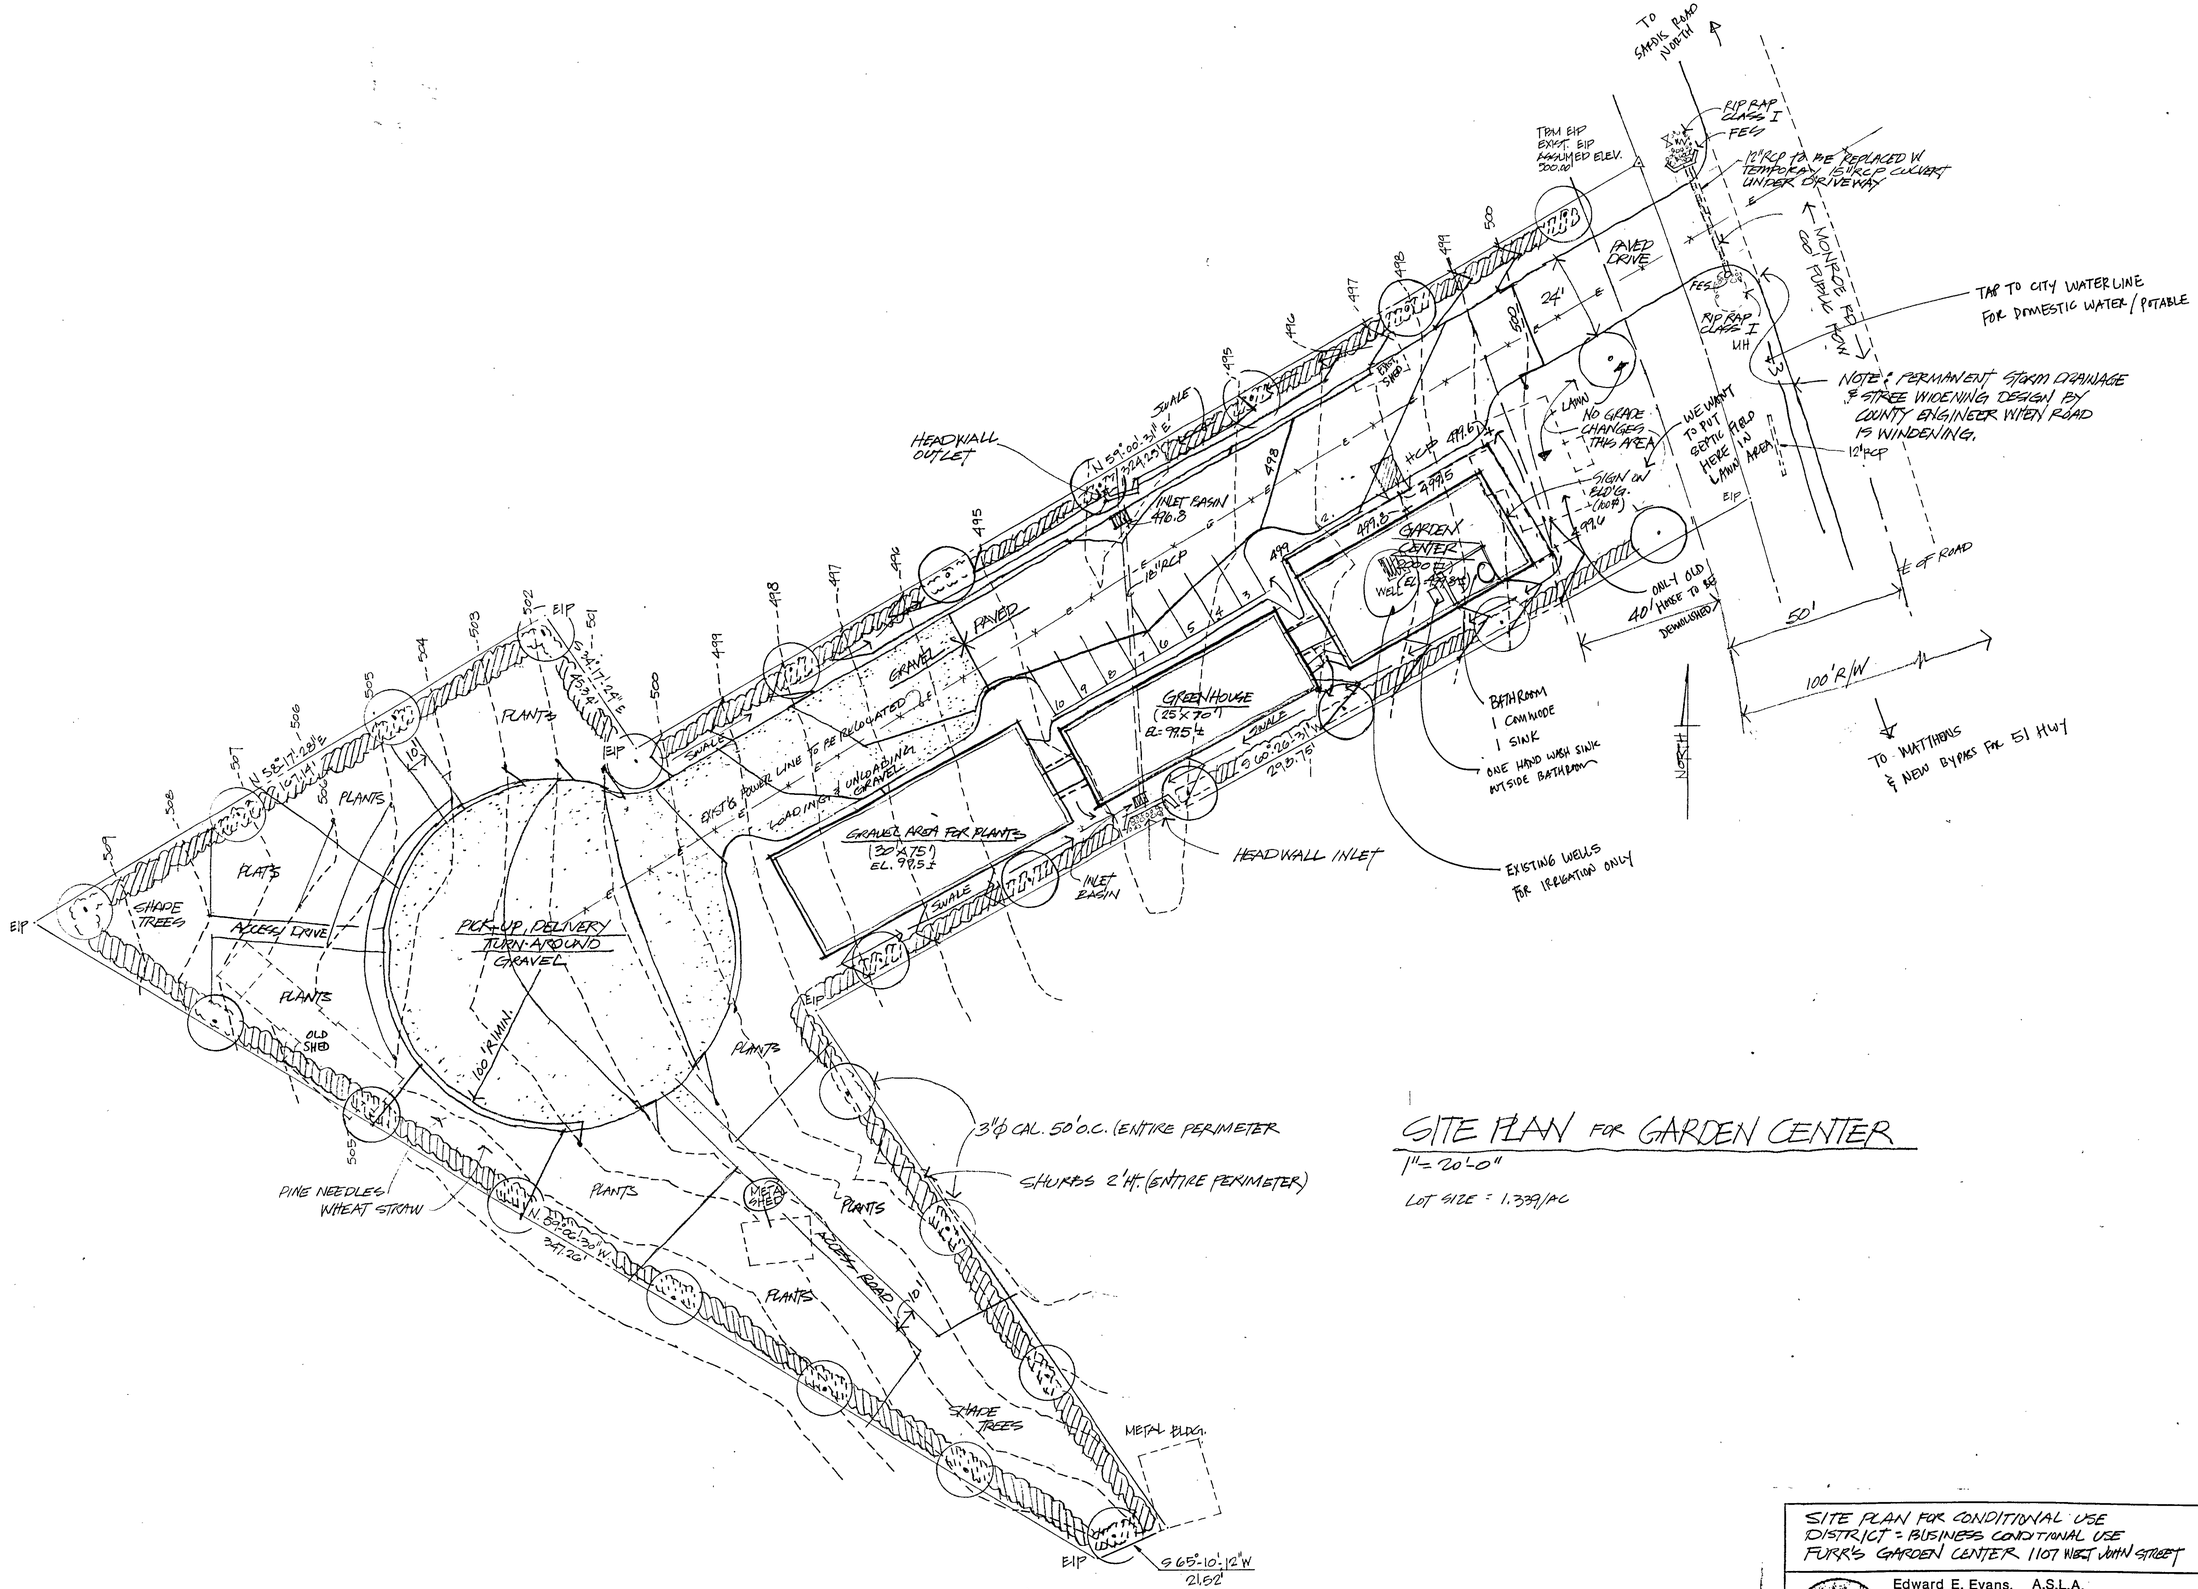

SITE PLAN FOR GARDEN CENTER

1"= 20'-0"

LOT SIZE = 1.339/AC

SITE PLAN FOR CONDITIONAL USE DISTRICT = BUSINESS CONDITIONAL USE
FURR'S GARDEN CENTER 1107 WEST JOHN STREET

Edward E. Evans, A.S.L.A.
Landscape Architect – Land Planner
414 Shasta Lane Charlotte, N.C. 28211
704-364-8068

DATE: 12-18-90 | DRAWN: E.E./S.C.

SHEET: 1 OF 1