

21945

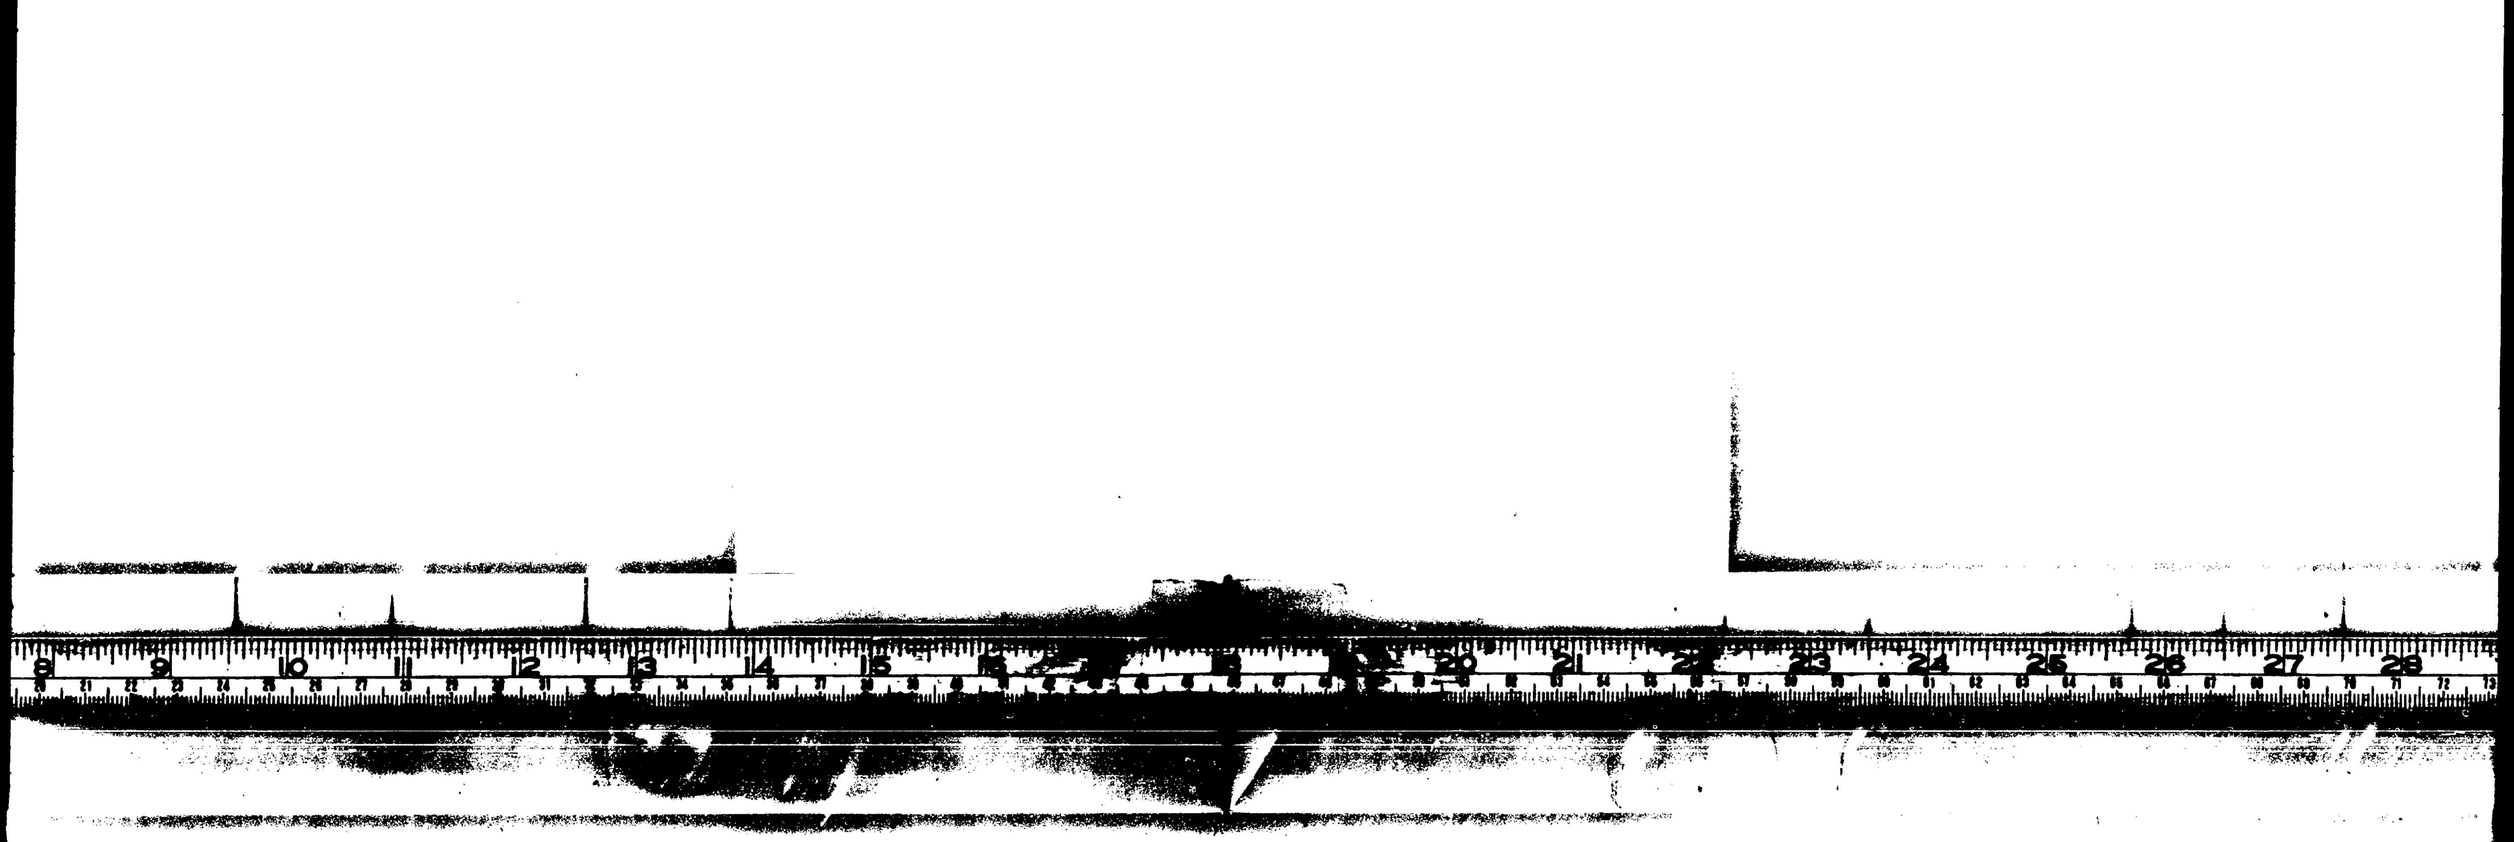

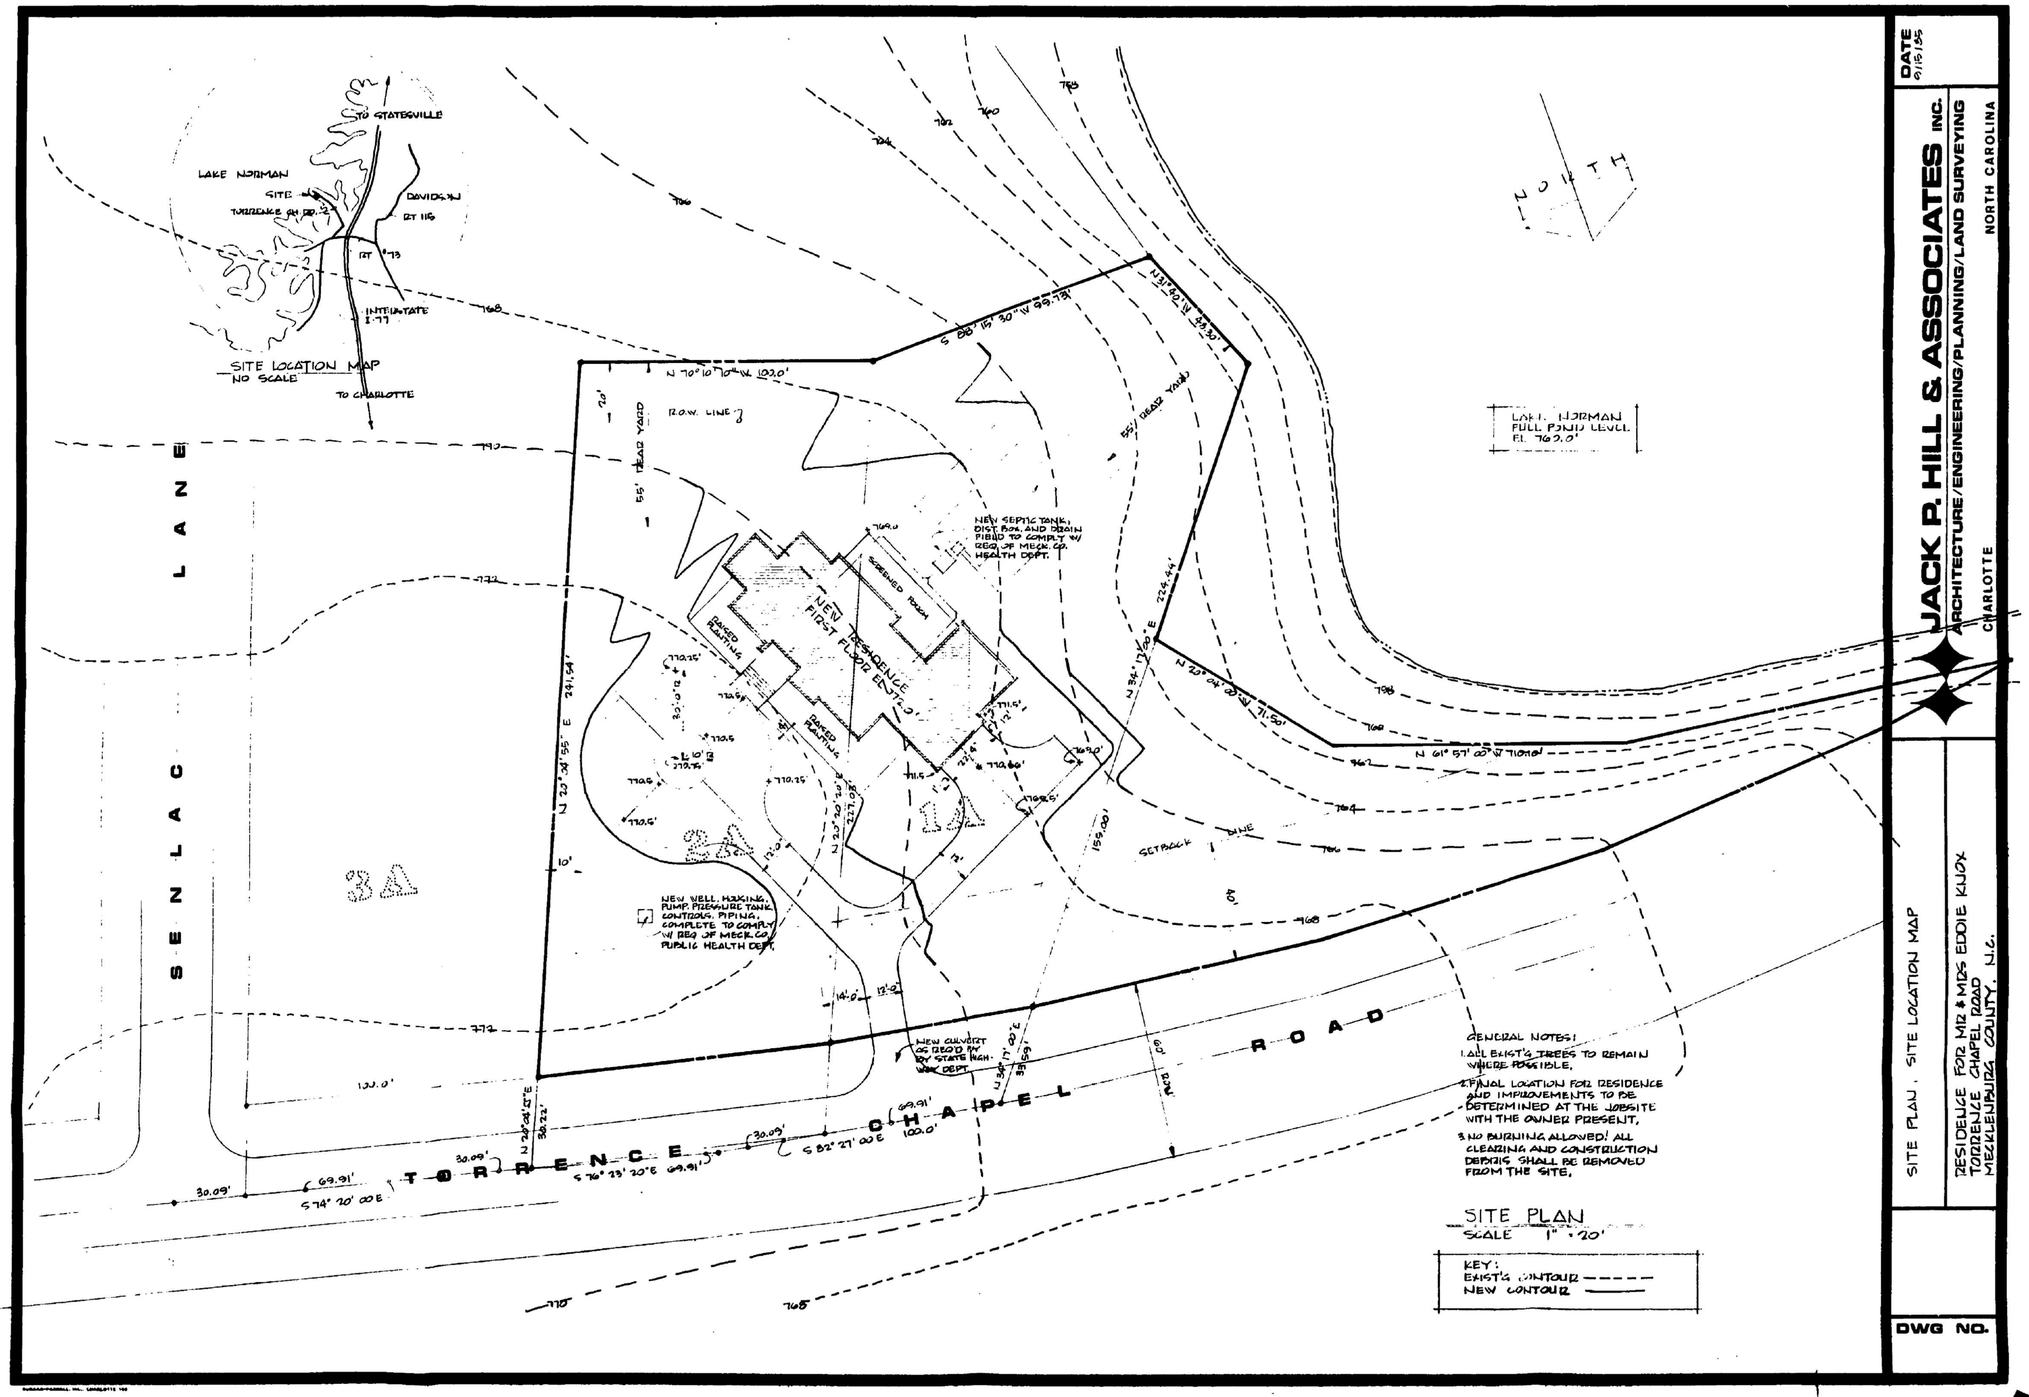

DATE
9/15/85

JACK P. HILL & ASSOCIATES INC.
ARCHITECTURE/ENGINEERING/PLANNING/LAND SURVEYING
CHARLOTTE NORTH CAROLINA

SITE PLAN . SITE LOCATION MAP

RESIDENCE FOR MR & MRS EDDIE KUOK
TORRENCE CHAPEL ROAD
MECKLENBURG COUNTY, N.C.

DWG NO.