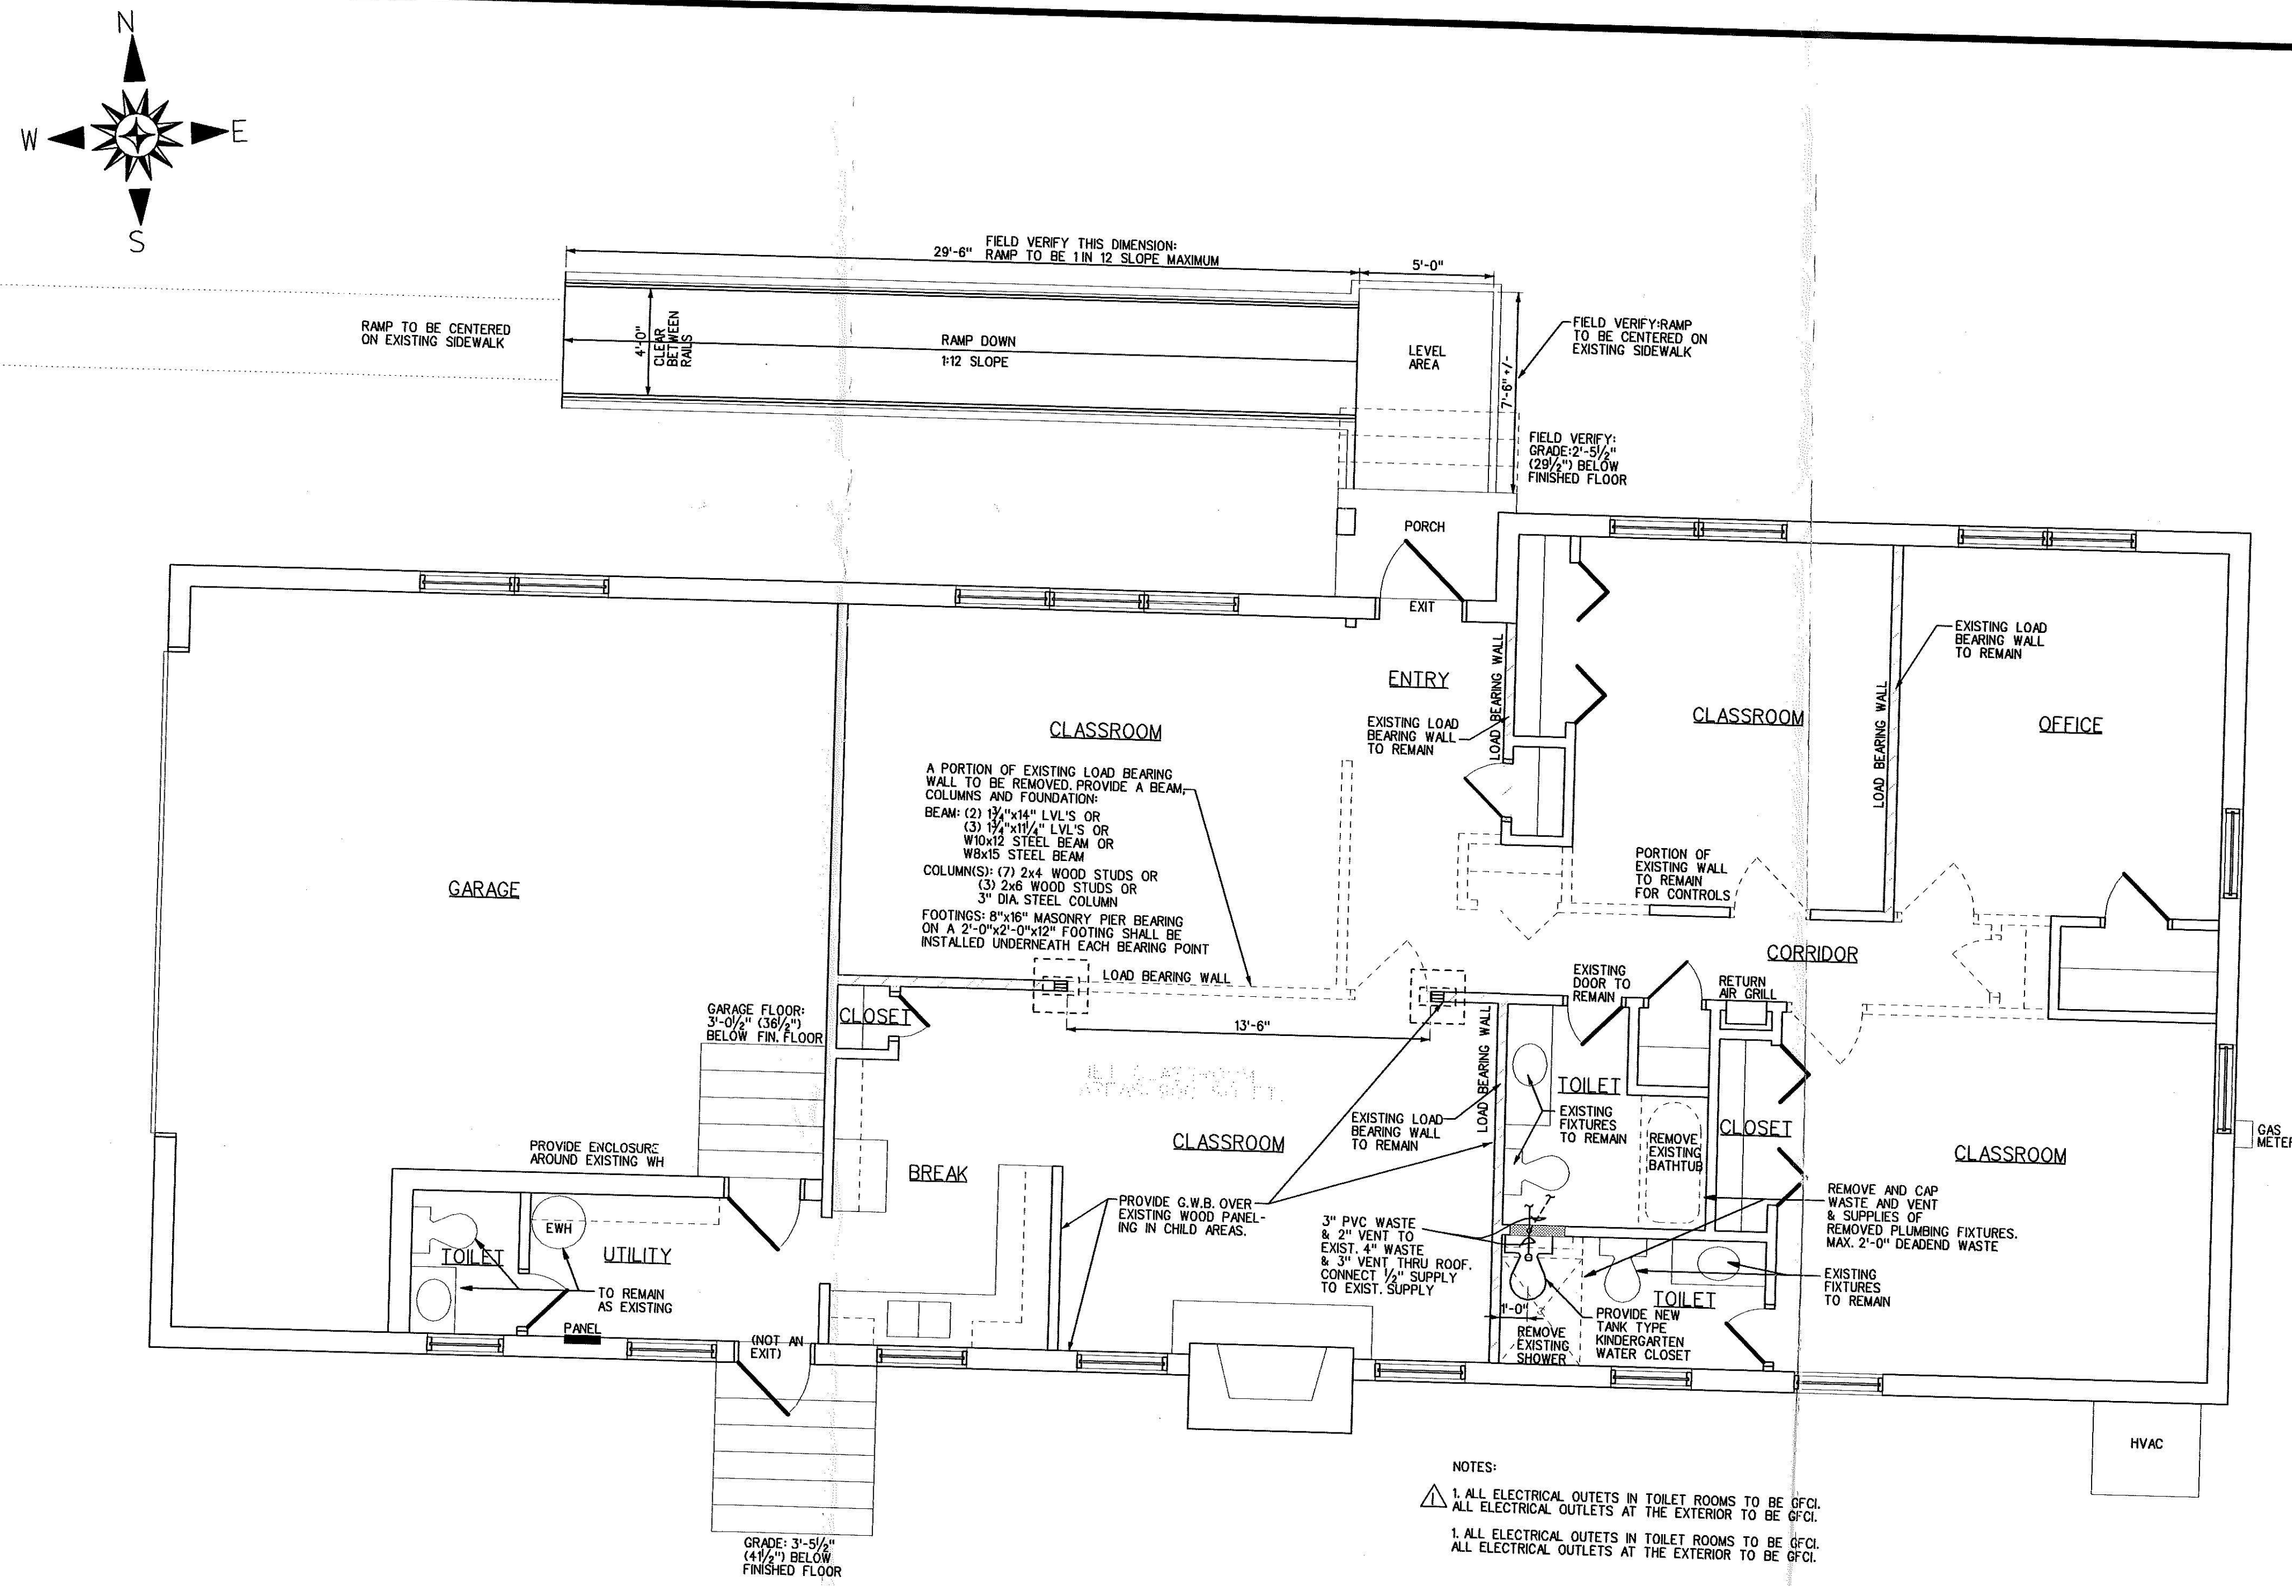


NOTES:

⚠1 1. ALL ELECTRICAL OUTETS IN TOILET ROOMS TO BE GFCI. ALL ELECTRICAL OUTLETS AT THE EXTERIOR TO BE GFCI.


1. ALL ELECTRICAL OUTETS IN TOILET ROOMS TO BE GFCI. ALL ELECTRICAL OUTLETS AT THE EXTERIOR TO BE GFCI.

FLOOR PLAN

1/4"=1'-0"

1,743 SQ. FT. (HEATED)
618 SQ. FT. (GARAGE)
2,361 SQ. FT. (TOTAL)

NET CLASSROOM AREA (EXCLUDING TOILETS, CLOSETS, CORRIDORS AND ENTRY): 900 SQ. FT.

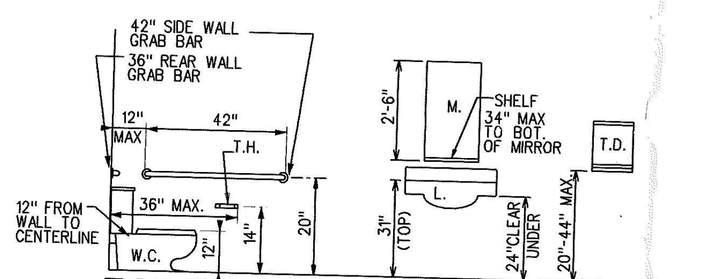

TOILET FIXTURE ELEVATIONS - AGE 3, 4, & 5* YEAR OLDS

NO SCALE

*HEIGHTS ARE ADEQUATE FOR 5 YEAR OLDS AS WELL AS 3 & 4 YEAR OLDS

GENERAL NOTES


1. DIMENSIONS ARE TO CENTER OF INTERIOR PARTITIONS (UNLESS NOTED), AND FACE OF G.W.B. ON INTERIOR FACE OF EXTERIOR WALLS.
2. TYPICAL EXTERIOR PARTITION: EXISTING _____
3. TYPICAL INTERIOR PARTITION: 5/8" G.W.B. ON EACH SIDE OF 2x4 WOOD STUDS @ 16" O.C. (ADD SOUND ATTENUATION BATTS @ OWNER'S DIRECTION)
4. PLUMBING SYSTEM TO REMAIN AS EXISTING. EXISTING WATER SUPPLY IS ON PUBLIC UTILITY. EXISTING WASTE IS ON PRIVATE UTILITY.
5. MECHANICAL SYSTEM TO REMAIN AS EXISTING.
6. ELECTRICAL SYSTEM TO REMAIN AS EXISTING.
7. REFER TO 1.6 J IN 2002 NC REHAB CODE FOR DISPROPORTIONATE RULE ALLOWING THE TOILET ROOMS TO REMAIN AS EXISTING.

FINISH SCHEDULE

FINISH SYMBOL	FLOOR	BASE	WALL MATERIAL	WALL FINISH	CEILING MATERIAL	CEILING FINISH	REMARKS
A	V.C.T.	WOOD	G.W.B.	PAINT	G.W.B	PAINT	*ALL WALLS TO RECEIVE NEW PAINT UNLESS DIRECTED BY OWNER OTHERWISE
B	CARP.	WOOD	G.W.B.	PAINT	G.W.B	PAINT	*ALL WALLS TO RECEIVE NEW PAINT UNLESS DIRECTED BY OWNER OTHERWISE
C	EXIST. WOOD	WOOD	G.W.B.	PAINT	G.W.B	PAINT	*ALL WALLS TO RECEIVE NEW PAINT UNLESS DIRECTED BY OWNER OTHERWISE
D	EXIST. TILE	EXIST. WOOD	EXIST.	PAINT*	EXIST.	PAINT*	*ALL WALLS TO RECEIVE NEW PAINT UNLESS DIRECTED BY OWNER OTHERWISE

FINISH SCHEDULE ABBREVIATIONS

ACOUS. T. — ACOUSTICAL CEILING TILE
CONC. — CONCRETE
CARP. — CARPET
G.W.B. — GYPSUM WALL BOARD
V.C.T. — VINYL COMPOSITION TILE
W.R.G.W.B. — WATER RESISTANT G.W.B.

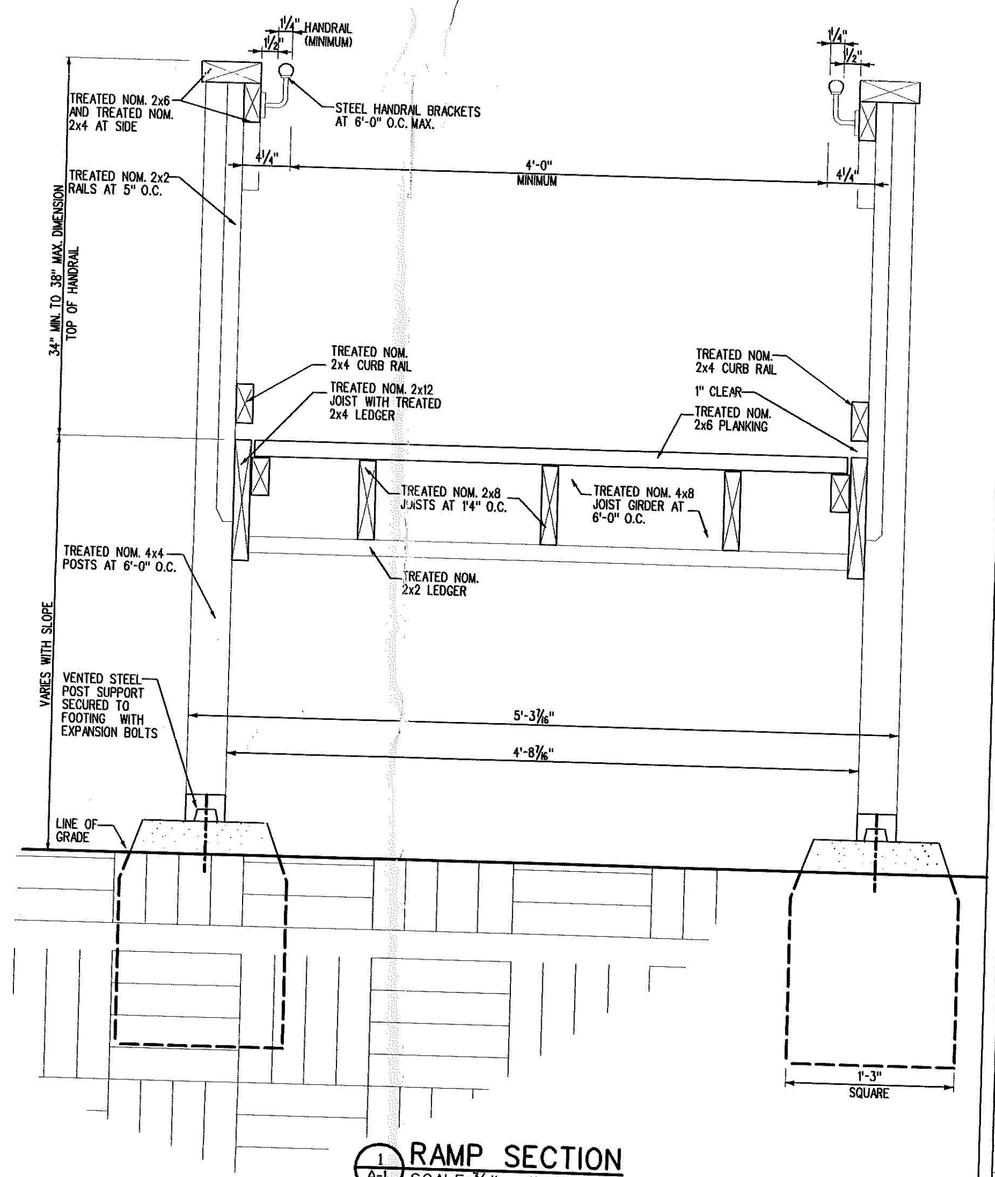

1/A-1 RAMP SECTION
SCALE: ¾" - 1'-0"

Wilber Associates
Architects
P.O. Box 428 - 20044 N. Zion St.
Cornelius, N.C. 28031
704-892-3633

NOTE
This drawing is property of the firm, Wilber Associates. Reproduction or reuse in part or in whole without written permission is forbidden.

SEAL

TITLE

CHANGE OF USE FOR
Moen Preschool
10012 SAM FURR ROAD
HUNTERSVILLE, MECKLENBURG COUNTY, NC

COMM. NO. 0635
DATE 6/23/06
REVISIONS

SHEET
A-1
OF
1