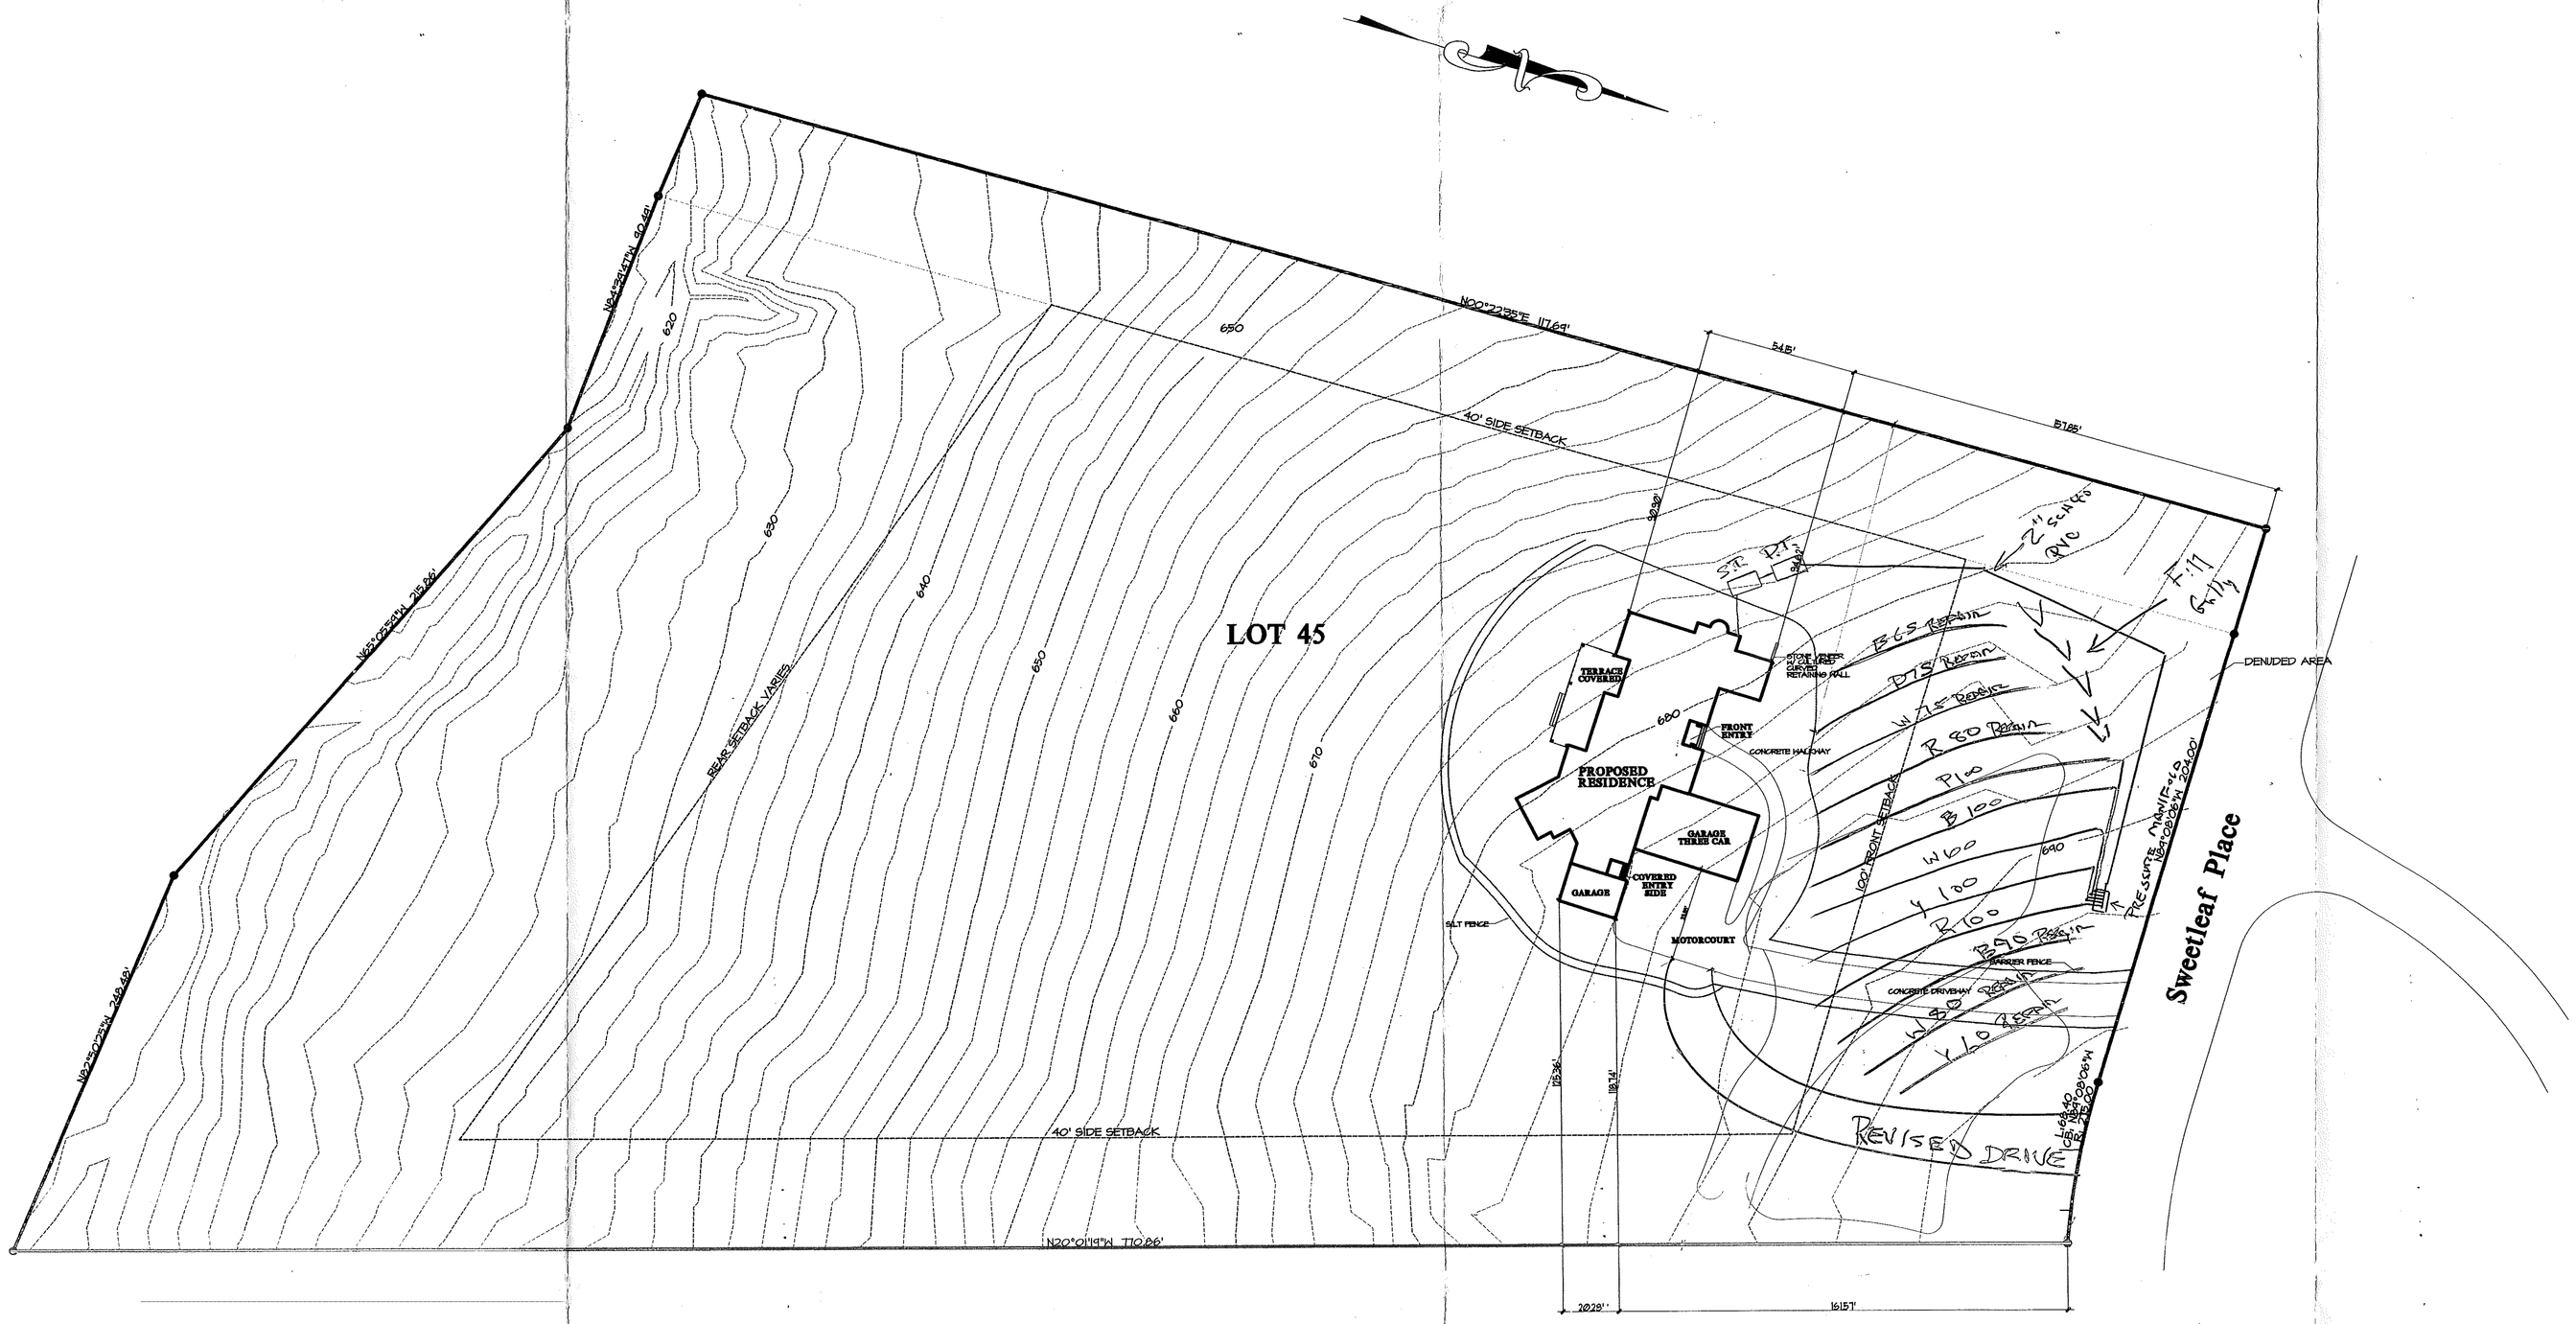


TOTAL LOT SQ. FT. = 233,867 SQ. FT.
IMPERVIOUS ALLOWED: 12% = ± 27,942 SQ. FT.
IMPERVIOUS SHOWN: 9,802 SQ. FT.
IMPERVIOUS PERCENTAGE: ± 4.19%
TOTAL AREA TO BE DENUDED: = 20,590 SQ. FT.
DENUDED PERCENTAGE: 2.65%

11/8/07

© Copyright, Carolina Design Group, Inc. - 2006

CAROLINA DESIGN GROUP
a residential design firm
10602 Bailey Road Suite A, Cornelius NC 28031
voice: 704.895.7805 fax: 704.895.0599
www.carolinadesigngroup.com

Lot 45
the SANCTUARY

A NEW RESIDENCE BY
HUGHES & ASSOCIATES

SEAL

DRAWN BY:	DATE:
A.W.	REVISED 11-07-06

DRAWING TITLE:
SITE PLAN

SCALE: 1" = 30'-0"

SHEET NO:
2
OF 18 SHEETS