
795-A

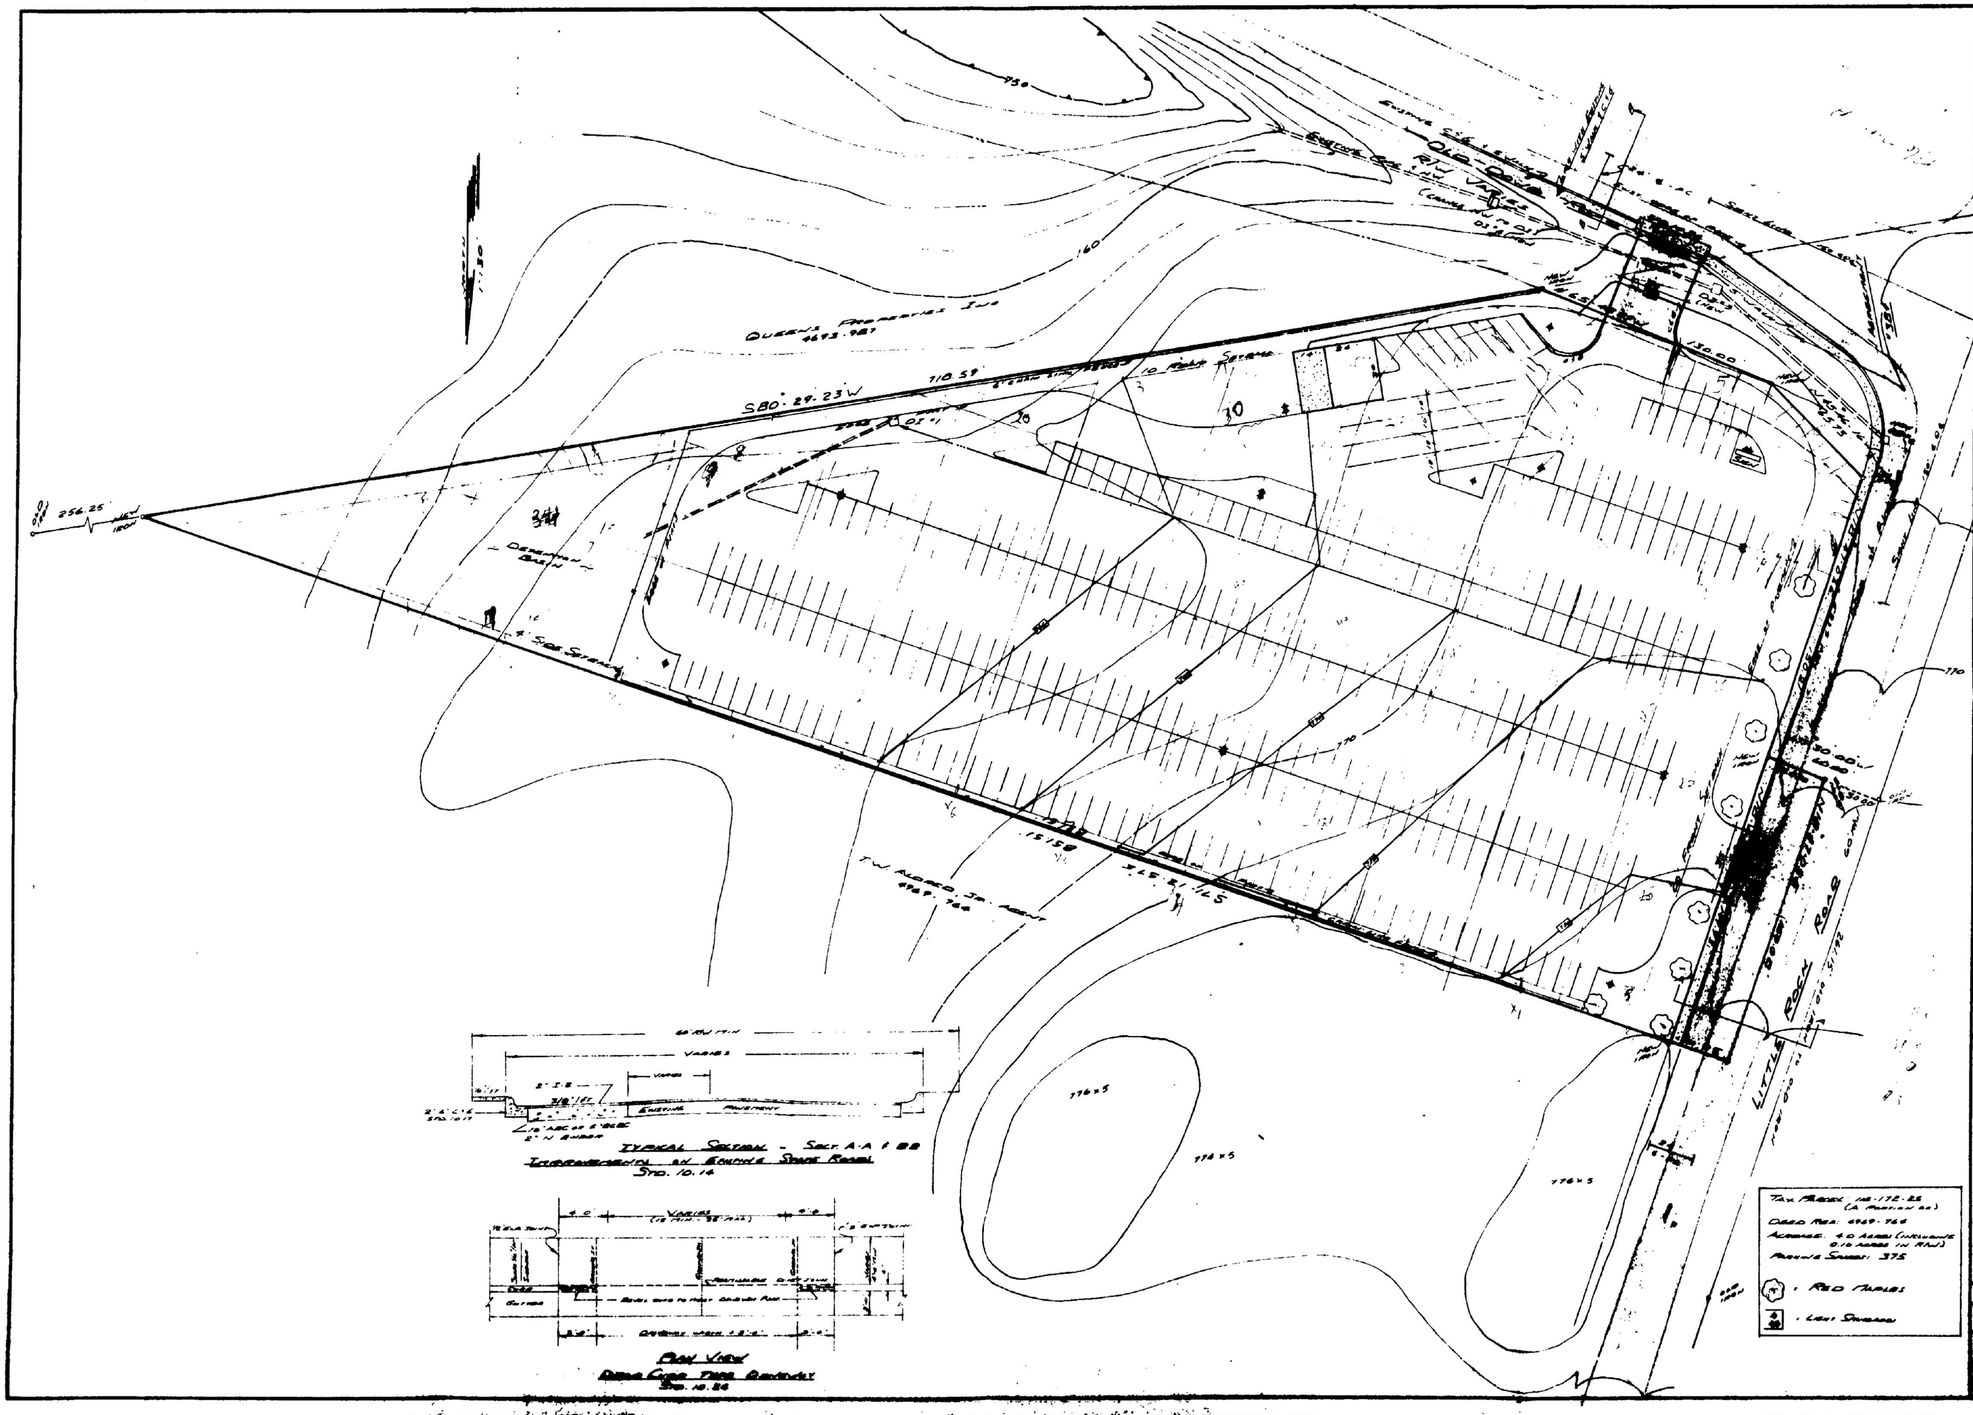

TYPICAL SECTION - SECT A-A & B-B
INTERSECTION OF EQUITABLE STREET RADII
STD. 10.14

PLAN VIEW
RADIUS CURB TURN RETURNS
STD. 10.24

DAVID M. LUCAS · Civil Engineer
6643 Fleetley Road · Charlotte, N. C. 28210
Telephone 704 537-0539

seal

drawn
checked
date 4-17-85

mark | revisions | by | date

sheet title
Preliminary Site Plan
O.C. Dowd Rd. & Little Rock Rd.
Charlotte, N.C.

project title
Vance Rates

MARTIN FILMING