
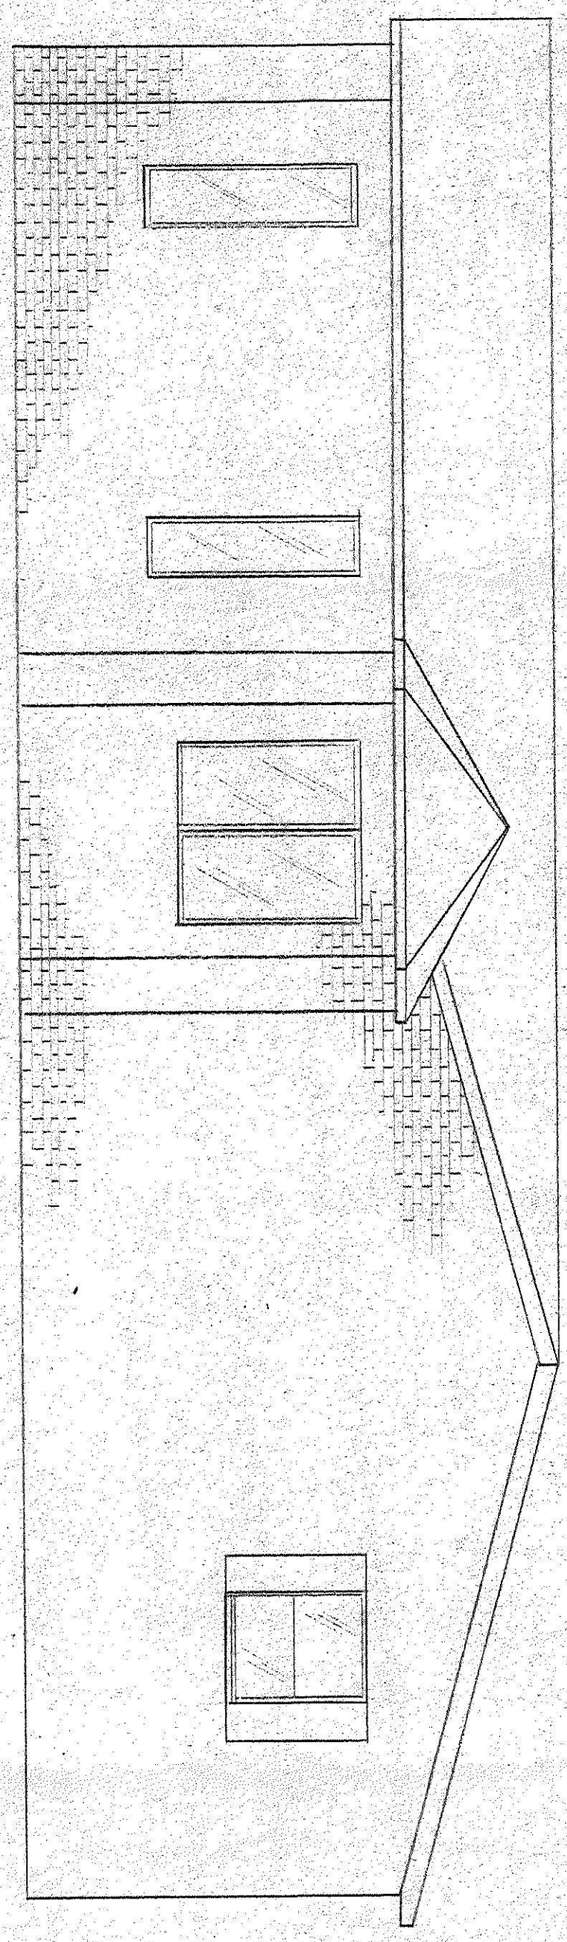


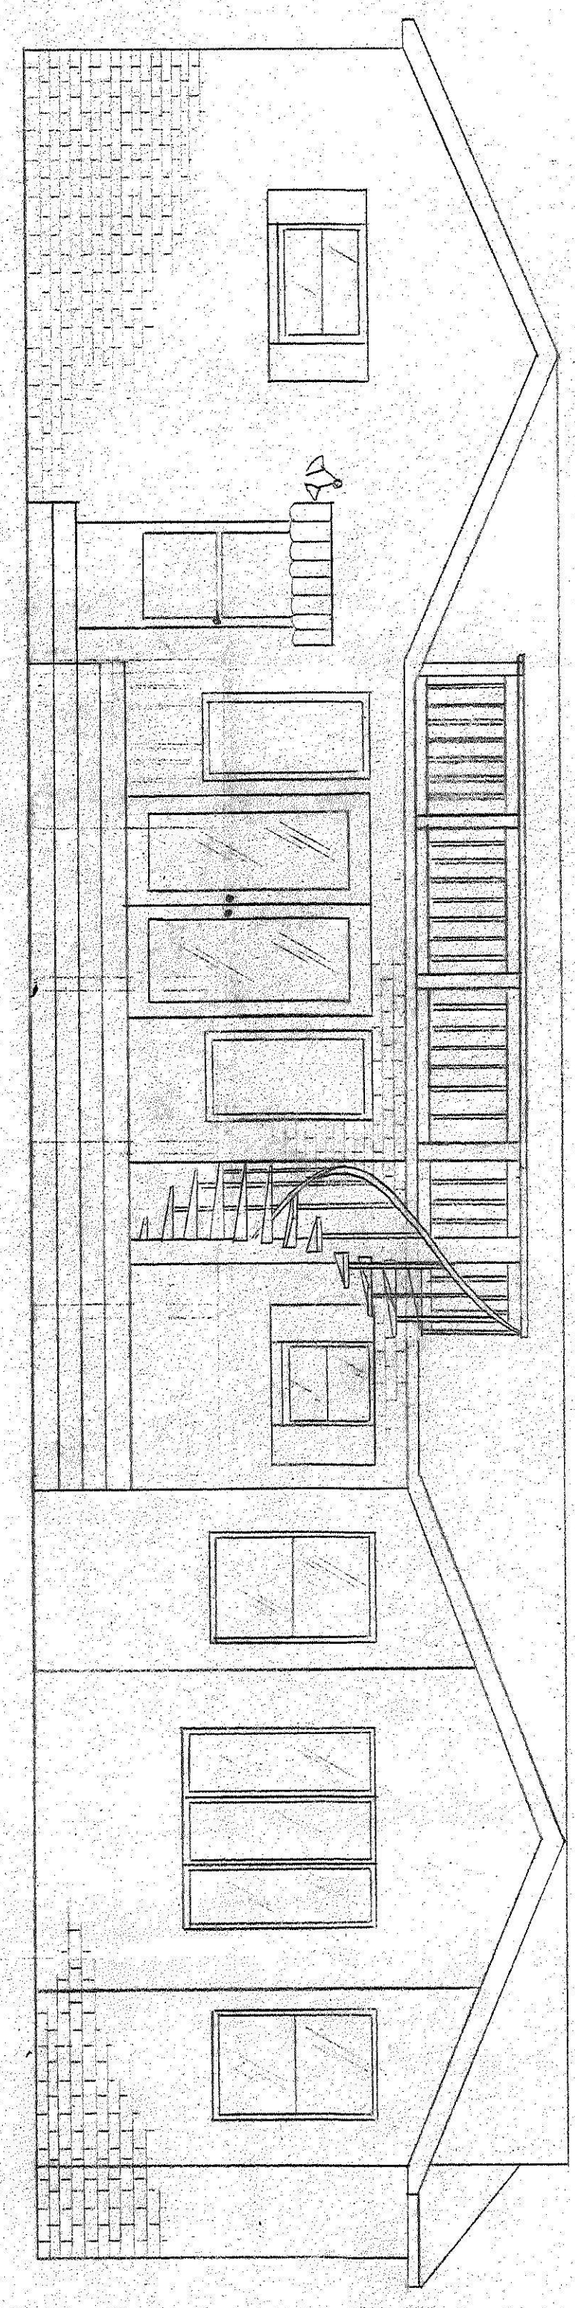

RENOVATIONS FOR: EXTERIOR ELEVATIONS
GREG FORNELLI
15430 BLACK FARMS RD.

SHEET NO.:

DRAWN BY: ANGELA BROOME
SCALE: 1/4" = 1'-0"
DATE: 6.21.06
PROJECT NO.:

REVISIONS

DATE	REVISION INFO.

BAINBRIDGE CREW
A DIVISION OF THE BAINBRIDGE CREW

THE DESIGN CENTER

RESIDENTIAL DESIGN/BUILD SERVICES

5940 MONROE ROAD
CHARLOTTE, NORTH CAROLINA 28212
(704) 569-4220