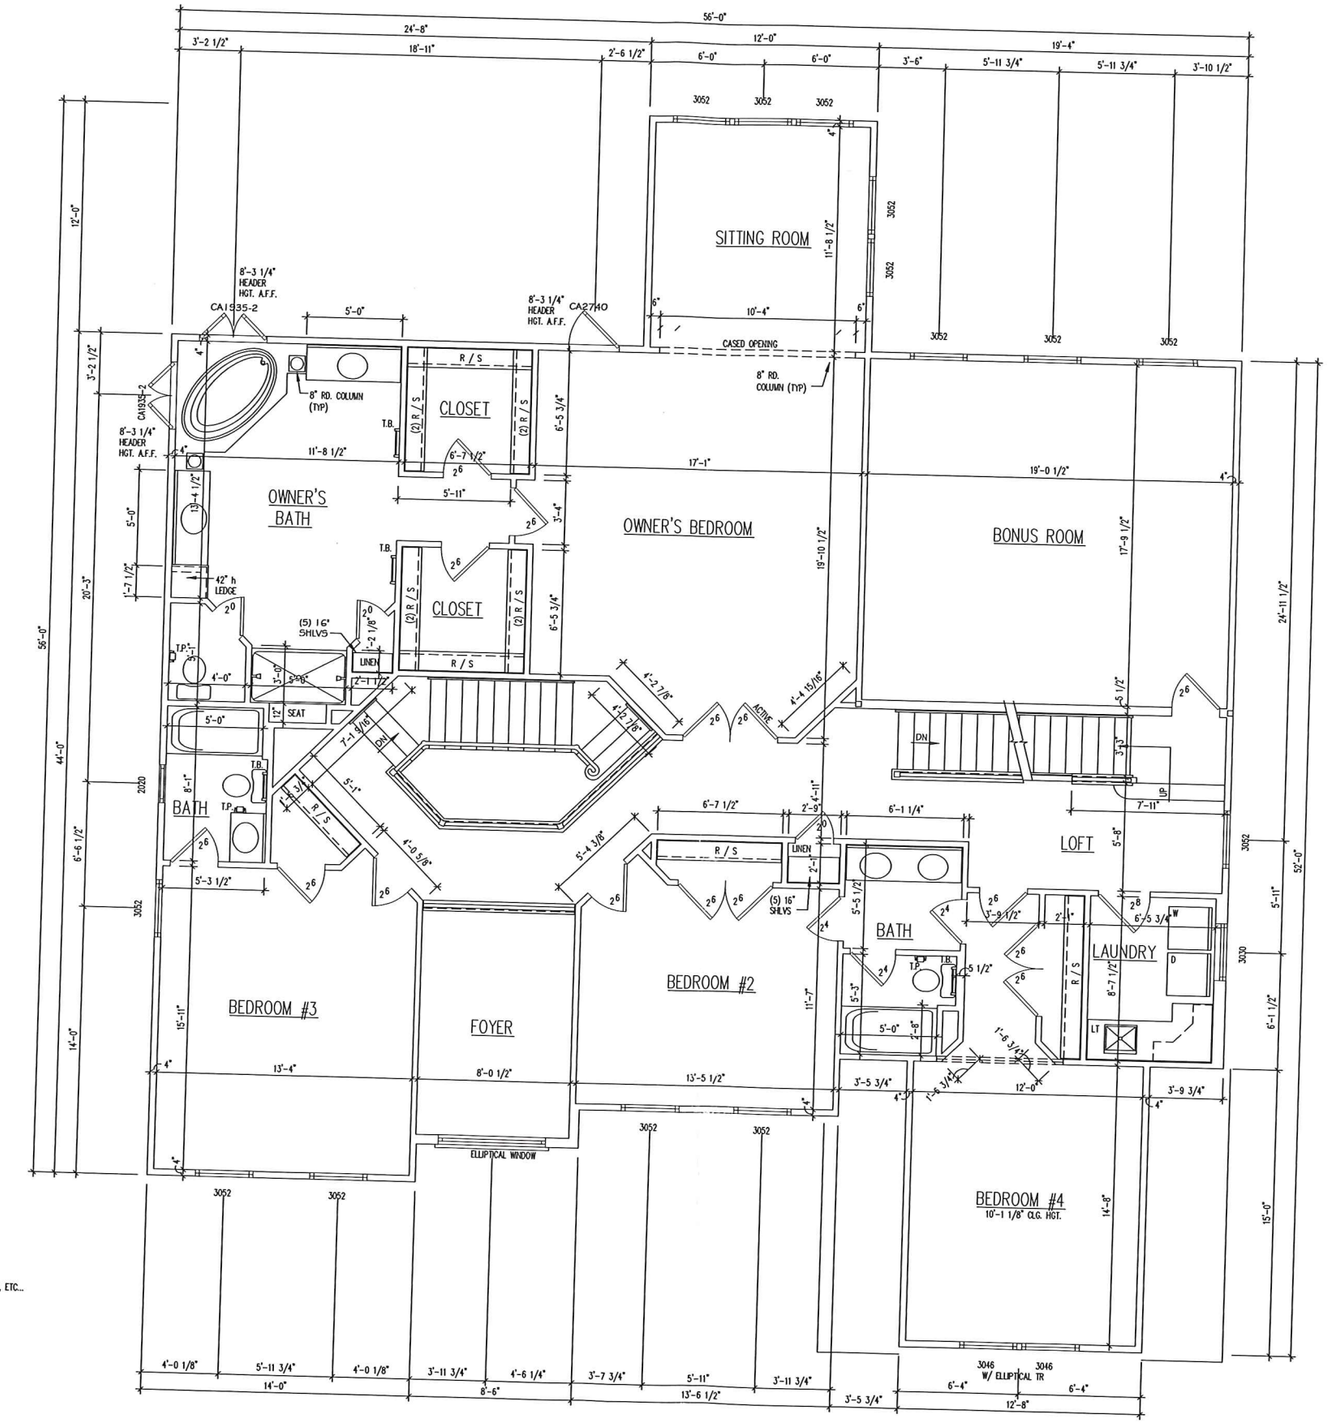


NOTE:

1. ALL BEAMS, COLUMNS, JOISTS, HEADERS, FOOTINGS, ETC... TO BE VERIFIED BY A STRUCTURAL ENGINEER.

SECOND FLOOR PLAN


SCALE: 1/4" = 1'-0"

CUSTOMER NAME:
RYAN RESIDENCE
...
...

DATE: 7-20-10

SHEET: A-6

PAGE: 6 OF 21

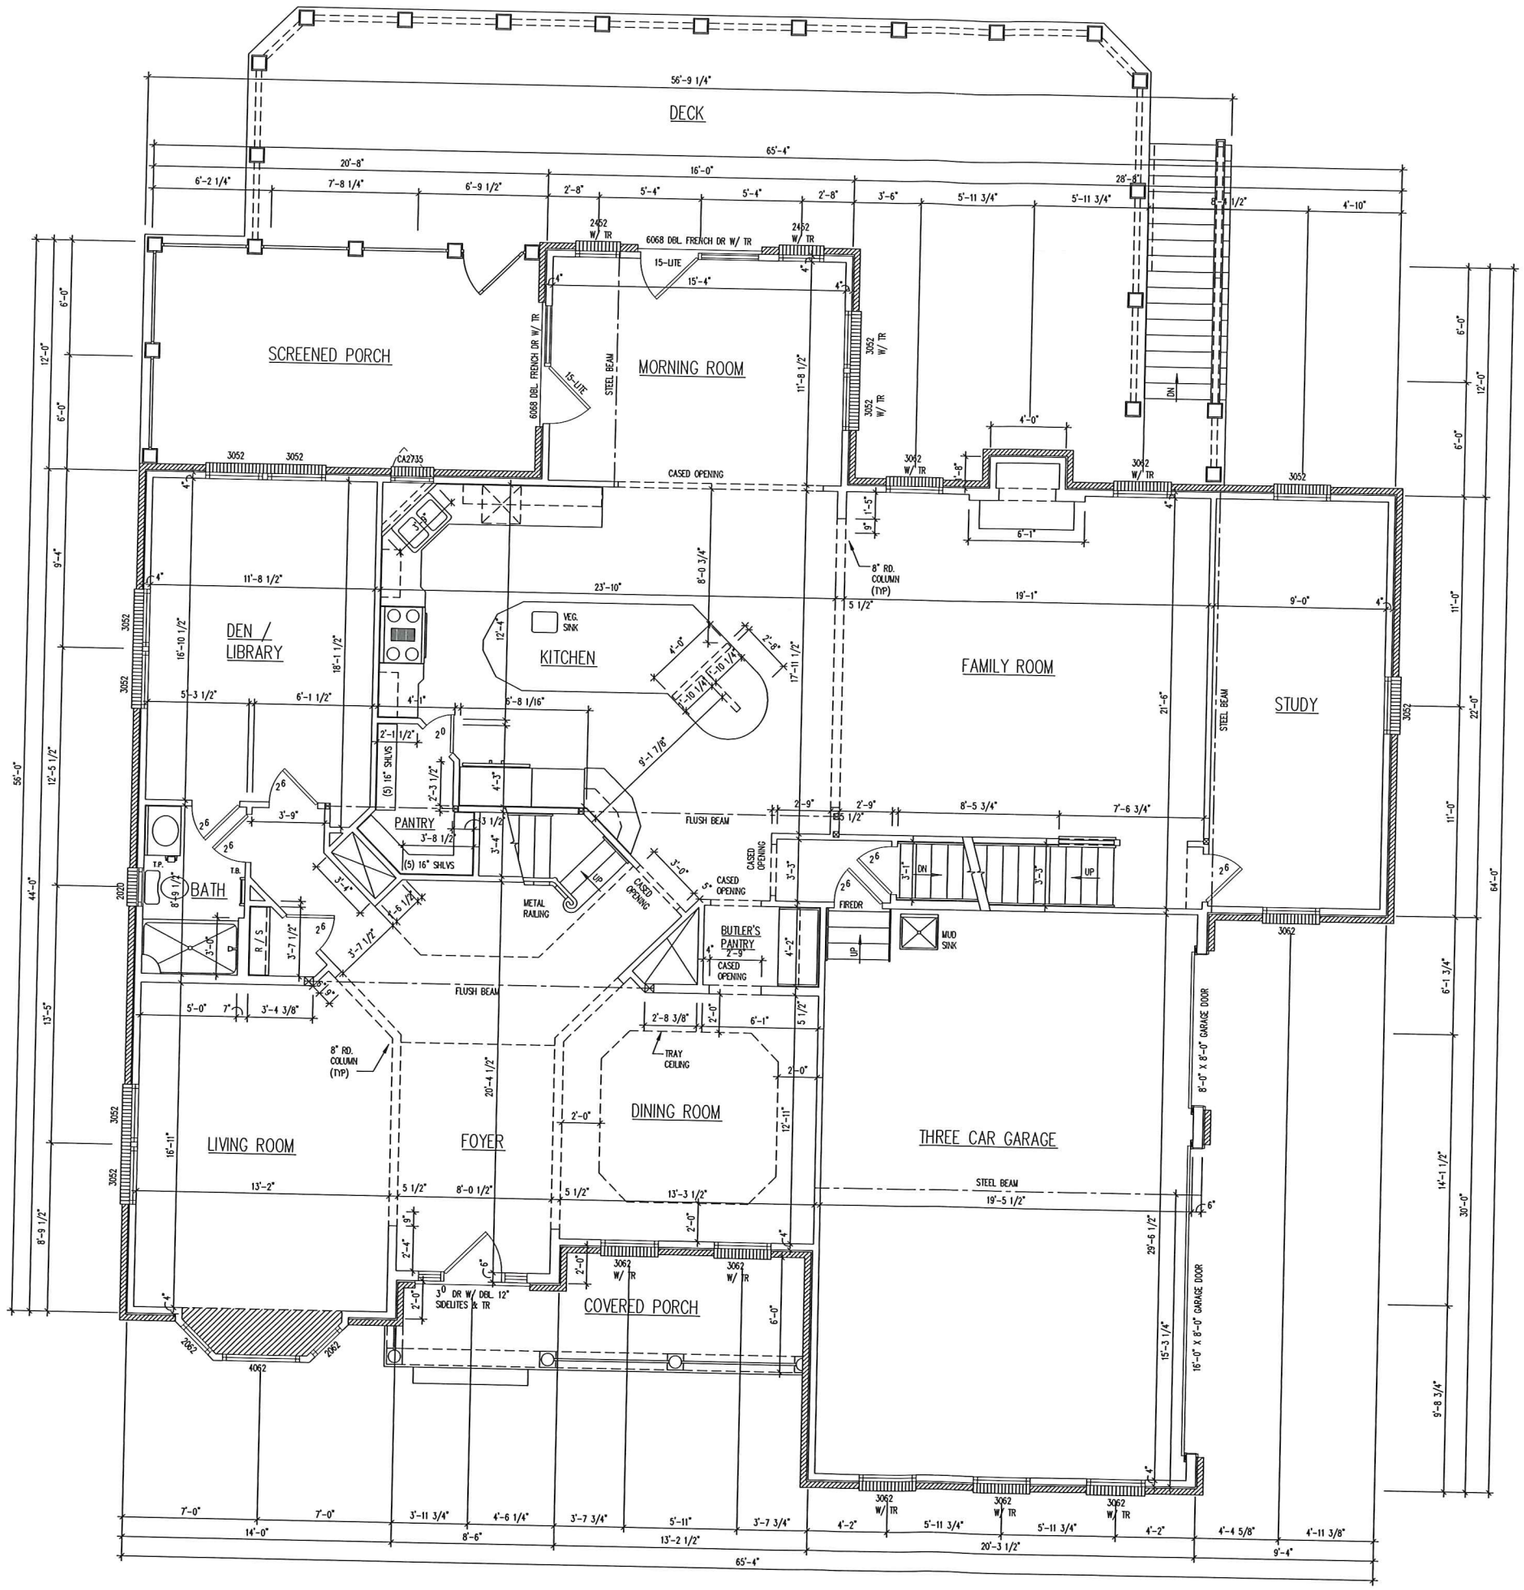


FIRST FLOOR PLAN

SCALE: 1/4" = 1'-0"

NOTE:

1. ALL BEAMS, COLUMNS, JOISTS, HEADERS, FOOTINGS, ETC... TO BE VERIFIED BY A STRUCTURAL ENGINEER.

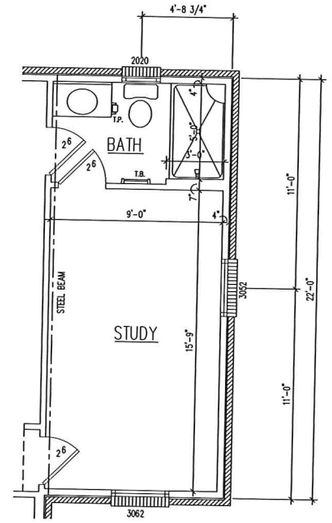

OPTIONAL BATH

SCALE: 1/4" = 1'-0"

CUSTOMER NAME:
RYAN RESIDENCE


DATE: 7-20-10

SHEET: A-5

PAGE: 5 OF 21

NOTE:

1. ALL BEAMS, COLUMNS, JOISTS, HEADERS, FOOTINGS, ETC... TO BE VERIFIED BY A STRUCTURAL ENGINEER.

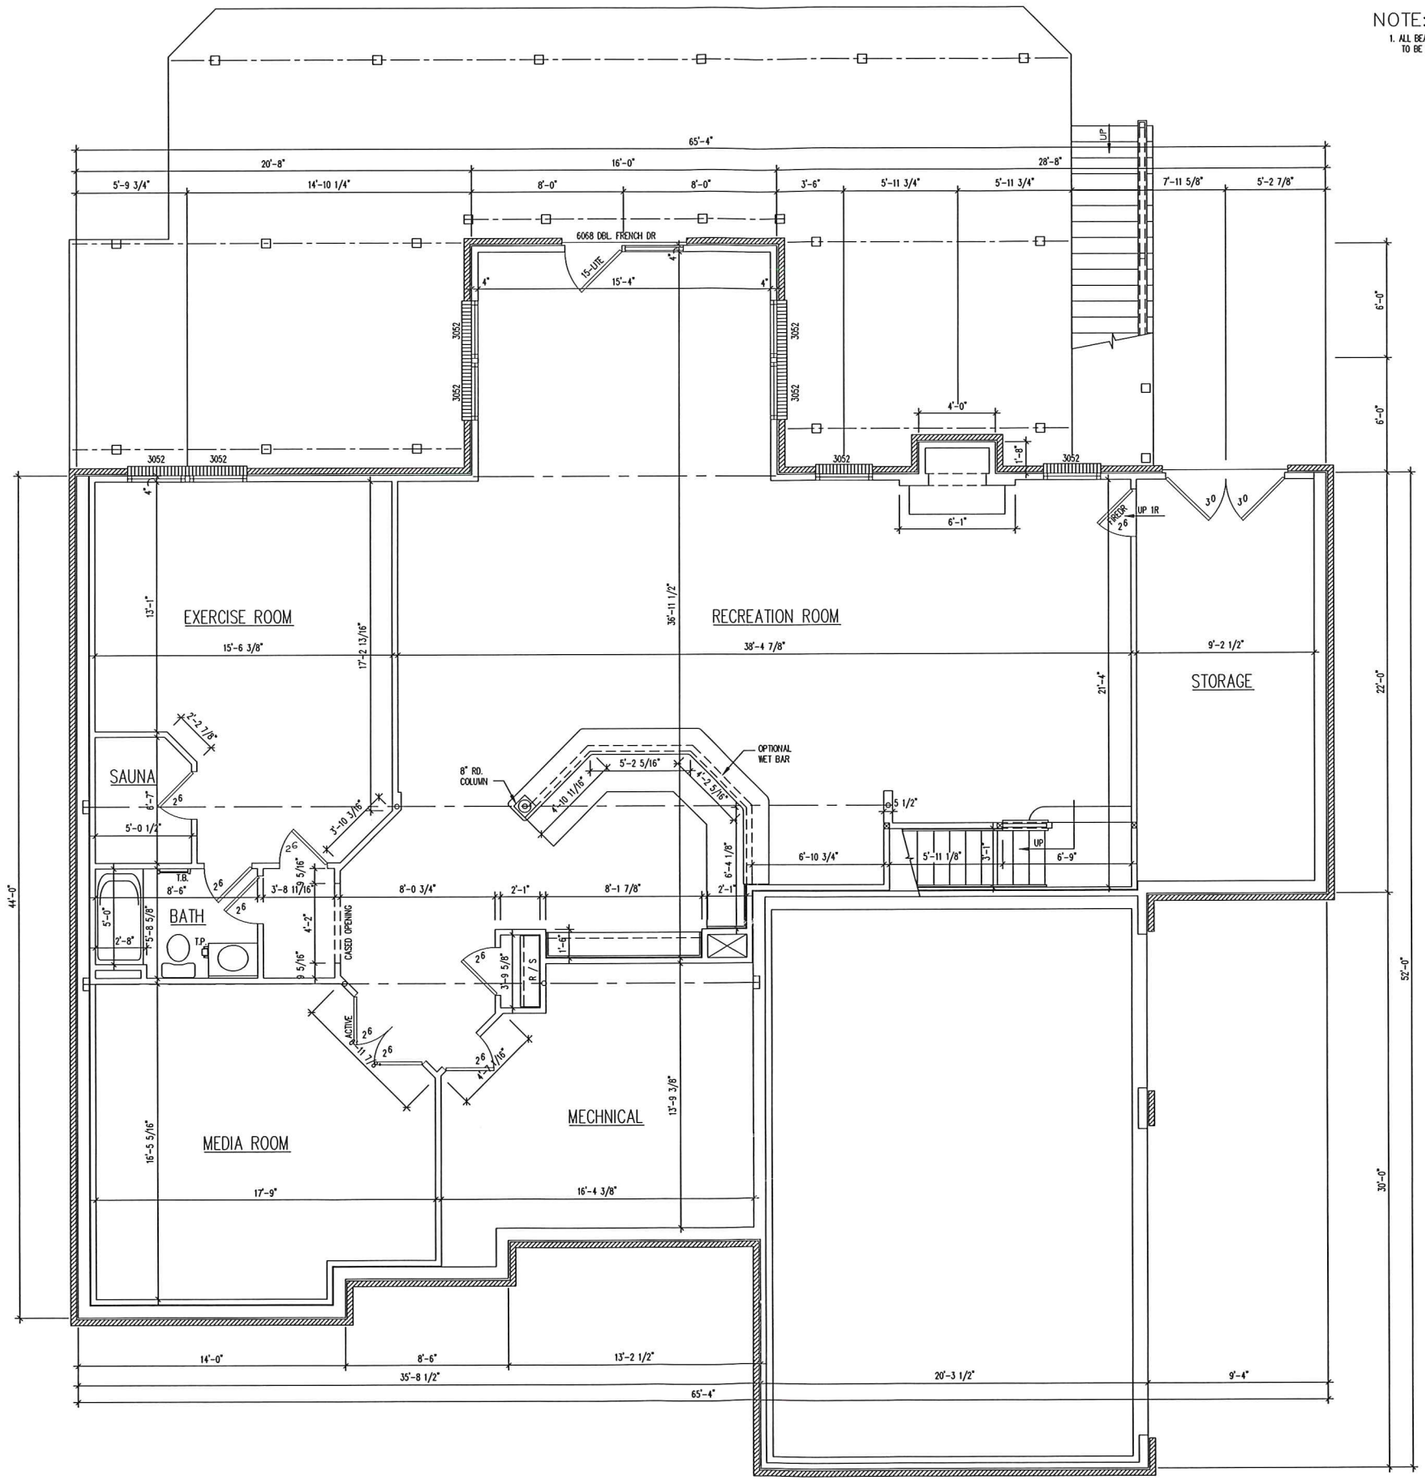

BASEMENT FLOOR PLAN

SCALE: 1/4" = 1'-0"

CUSTOMER NAME:
RYAN RESIDENCE

DATE: 7-20-10

SHEET:

PAGE:

CUSTOMER NAME:

RYAN RESIDENCE

...


...

	SHEET: A-2
DATE: 7-20-10	PAGE: 2 OF 21



FRONT ELEVATION

SCALE: 1/4" = 1'-0"

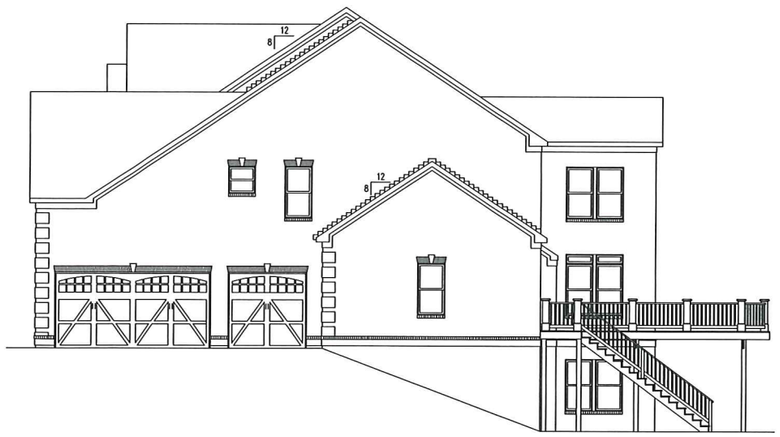

RIGHT SIDE ELEVATION

SCALE: 1/8" = 1'-0"



REAR ELEVATION

SCALE: 1/8" = 1'-0"




LEFT SIDE ELEVATION

SCALE: 1/8" = 1'-0"

NOTE:

1. ALL BEAMS, COLUMNS, JOISTS, HEADERS, FOOTINGS, ETC... TO BE VERIFIED BY A STRUCTURAL ENGINEER.

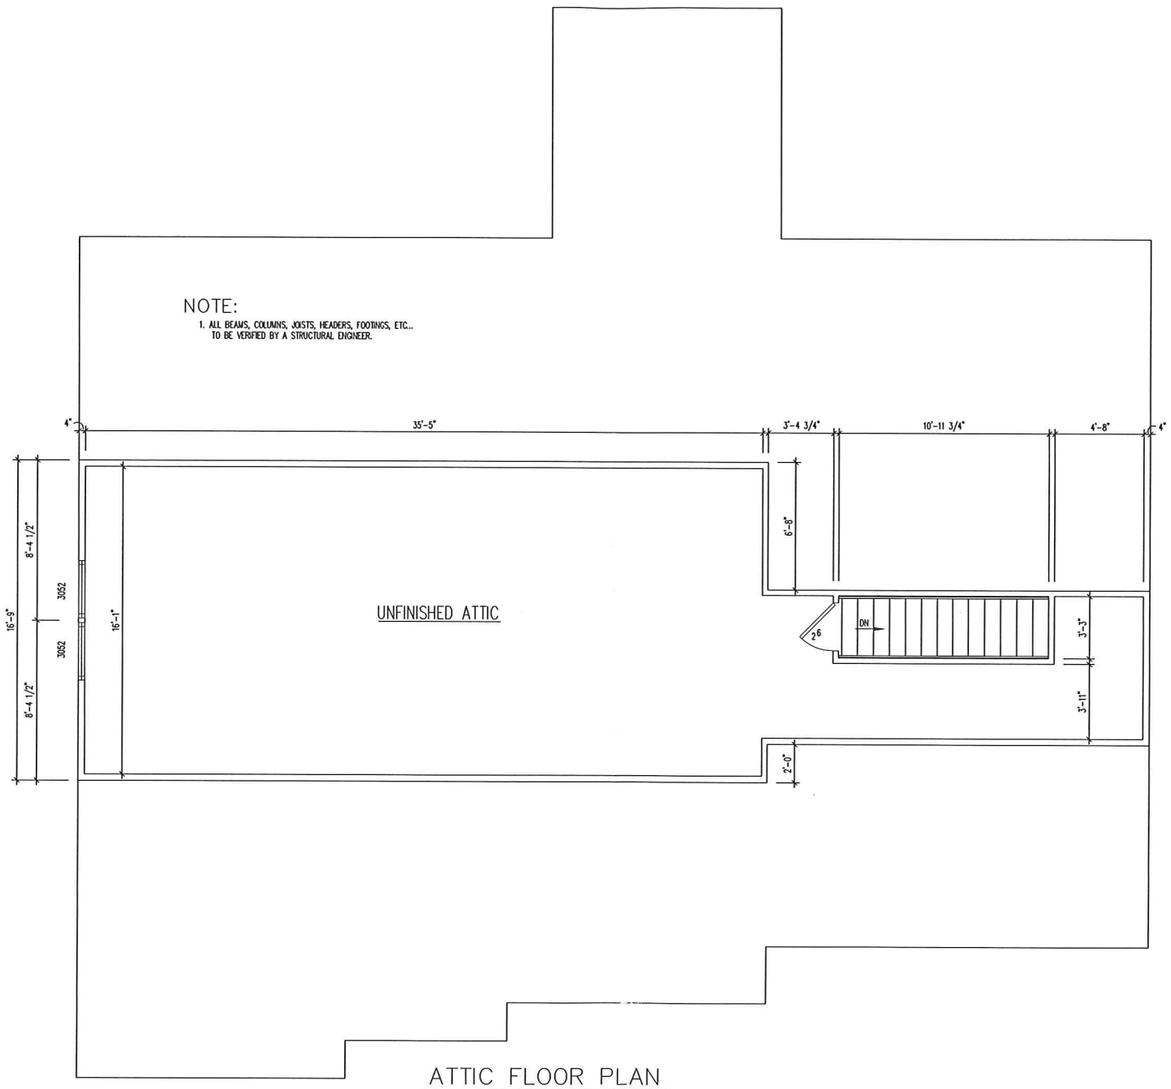

ATTIC FLOOR PLAN

SCALE: 1/4" = 1'-0"

CUSTOMER NAME:

RYAN RESIDENCE

DATE: 7-20-10

SHEET: A-7

PAGE: 7 OF 21