
3152-A

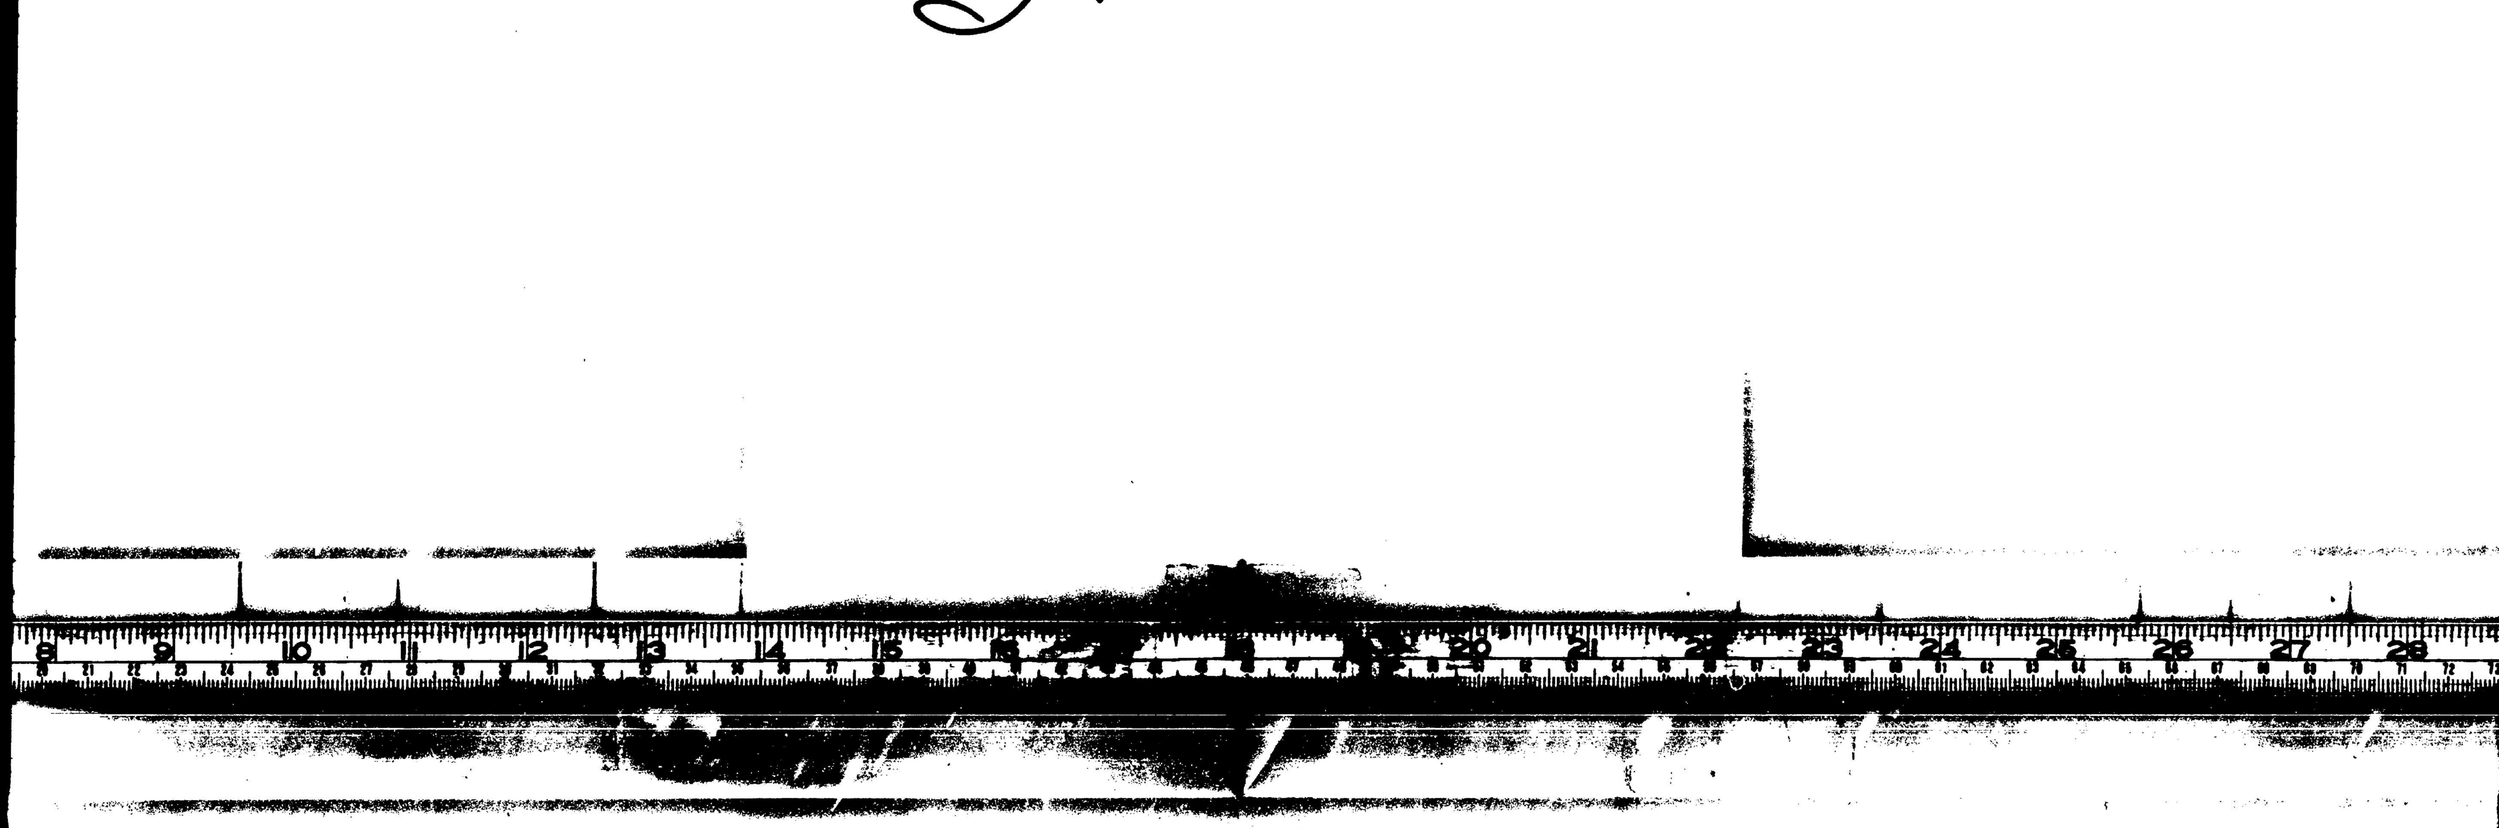

THESE DOCUMENTS ARE INSTRUMENTS OF SERVICE AND AS SUCH REMAIN THE PROPERTY OF THE ARCHITECT. PUBLICATION OR USE THEREOF ONLY WITH ARCHITECT'S WRITTEN APPROVAL

TROY HERRING III, AIA
ARCHITECT
NORTH CAROLINA
RALEIGH,
LADCo Landscape Design & Construction, Inc.
P.O. Box 335 Cary, NC 27511 Joel Moulin Landscape Architect

NOC-3
SHARON AMITY RD.
NORTH CAROLINA
CHARLOTTE,
SELF STORAGE

EROSION CONTROL PLAN


DATE: 2-12-07	DRAWN BY: JMM
REVISIONS:	CHECKED:
	APPROVED:
	JOB NO.

SHEET NO.
A-3
of

PARTIAL PLAN
SCALE 1"=20'

VICINITY MAP

MARGINAL FOR MICROFILMING

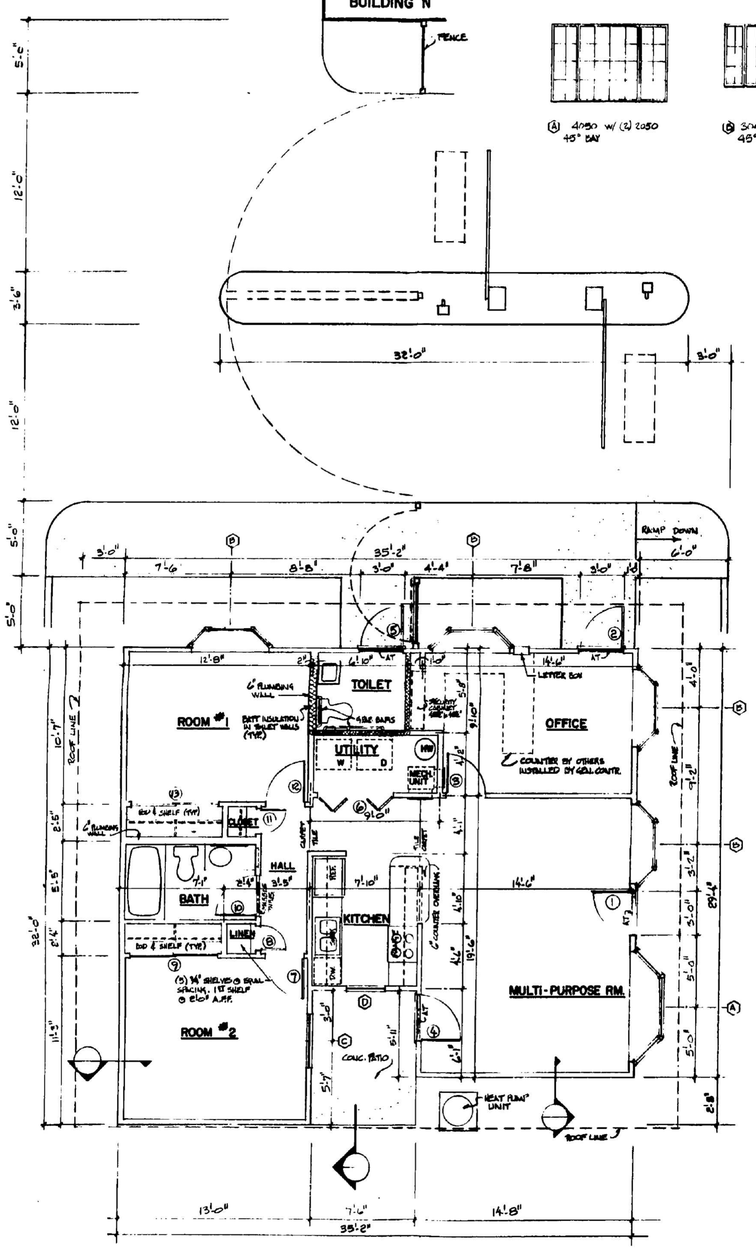




NOTE: ALL WINDOWS ARE SINGLE HUNG (400 SERIES) BY KRESTMARK OR APPROVED EQUAL. ALL WITH INSULATING GLASS.

WINDOW SCHEDULE


DOOR SCHEDULE

NUMBER	SIZE	FRAME	LEAF	ELEV.	HARDWARE	
1	3'-0" x 6'-8"	WOOD	1¾" METAL	A	1	INSULATED DOOR
2	3'-0" x 6'-8"	WOOD	1¾" METAL	B	2	INSULATED DOOR & GLASS
3	2'-8" x 6'-8"	WOOD	1⅜" WOOD	C	3	
4	3'-0" x 6'-8"	WOOD	1¾" METAL	B	1	INSULATED DOOR & GLASS
5	3'-0" x 6'-8"	WOOD	1¾" METAL	D	8	
6	5'-0" x 6'-8"	WOOD	1⅛" WOOD	F	4	LOUVERED, BI-FOLD
7	2'-8" x 6'-8"	WOOD	1⅜" WOOD	G	5	
8	1'-6" x 6'-8"	WOOD	1⅜" WOOD	E	6	
9	6'-0" x 6'-8"	WOOD	1⅜" WOOD	H	7	SLIDING DOORS
10	2'-8" x 6'-8"	WOOD	1⅜" WOOD	G	5	
11	1'-6" x 6'-8"	WOOD	1⅜" WOOD	E	6	
12	2'-8" x 6'-8"	WOOD	1⅜" WOOD	G	5	
13	6'-0" x 6'-8"	WOOD	1⅜" WOOD	H	7	SLIDING DOORS

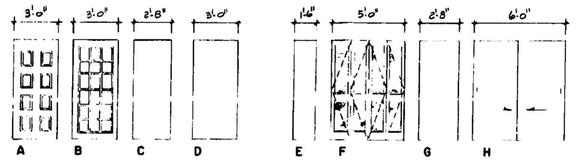


DOOR ELEVATIONS


NOTE! PROVIDE WOOD BLOCKING BEHIND ALL FIXTURES, TOWEL BARS, GRAB BARS, PAPER HOLDERS, ETC.

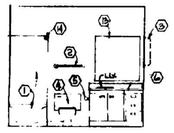

BATH ELEVATION

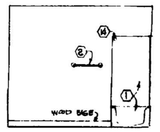


BATH ELEVATION

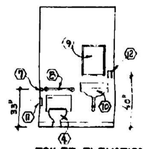


TOILET ELEVATION

ROOM FINISH SCHEDULE

SPACE	BASE: WOOD BASE	BASE: WOOD w/ BASE MOLD	FLOOR: CARPET	FLOOR: VINYL TILE	WALLS: PAINT - LATEX	WALLS: PAINT - ENAMEL	CEILING: SPRAY TEXTURE	CEILING: PAINT - ENAMEL	REMARKS
MULTI-PURPOSE RM.	●			●		●		●	
OFFICE	●			●		●		●	
TOILET		●		●		●		●	
UTILITY		●		●		●			
KITCHEN		●		●		●			
ROOM #2	●		●			●	●		
LINEN	●		●			●	●		
BATH		●		●		●		●	
CLOSET	●		●			●	●		
ROOM #1	●		●			●	●		
HALL	●		●			●	●		

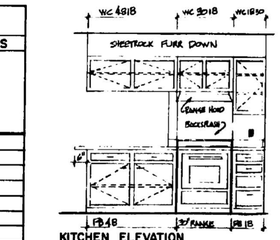

KITCHEN ELEVATION

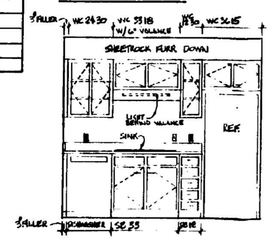

KITCHEN ELEVATION

BATH & TOILET ACCESSORIES

1. TUB.
2. (2) 24" CHROME TOWEL BAR, MIAMI-CAREY # 176-24"
3. MELAMINE CABINET, RECESSED MOUNTED, MIAMI-CAREY # CRD-345-15
4. WATER CLOSET
5. TOILET TISSUE PAPER HOLDER (CHROME) MIAMI-CARRY # 174
6. VANITY MIAMI-CAREY # V6124185 W/ # V61D1 PLASTIC LAMINATED COUNTERTOP W/ 4" BACKSPLASH & RETURN
7. 48" GRAB BAR - BOBRICK # B-6806 x 48"
8. 24" GRAB BAR - BOBRICK # B-6806 x 24"
9. FRAMED MIRROR - BOBRICK # B-166 1836 W/ SHELF
10. LAVATORY, WALL HUNG
11. TOILET PAPER HOLDER - BOBRICK # B-685
12. SOAP DISPENSER - BOBRICK # B-111
13. MIRROR - MIAMI CAREY # P3630 TS
14. SHOWER ROD - MIAMI CAREY # 8071-5'

THESE DOCUMENTS AND INSTRUMENTS OF SERVICE AND AS SUCH REMAIN THE PROPERTY OF THE ARCHITECT. PUBLISHING OR USE THEM ONLY WITH ARCHITECT'S WRITTEN APPROVAL

TROY HERRING III, AIA
ARCHITECT
RALEIGH, NORTH CAROLINA

NOC-3
SHARON AMITY RD.
CHARLOTTE, NORTH CAROLINA
APARTMENT PLAN & SCHEDULES

DATE:	DRAWN BY:
REVISIONS:	CHECKED:
	APPROVED:
	JOB NO.

SHEET NO. A-12

MARGINAL FOR MICROFILMING