


12900 WESTMORELAND FARM RD


00742203

12/31/2007


duponbj

Groundwater and Wastewater Services File Imaging Project
May 2007
Barcode Font = IDAutomationHC39M

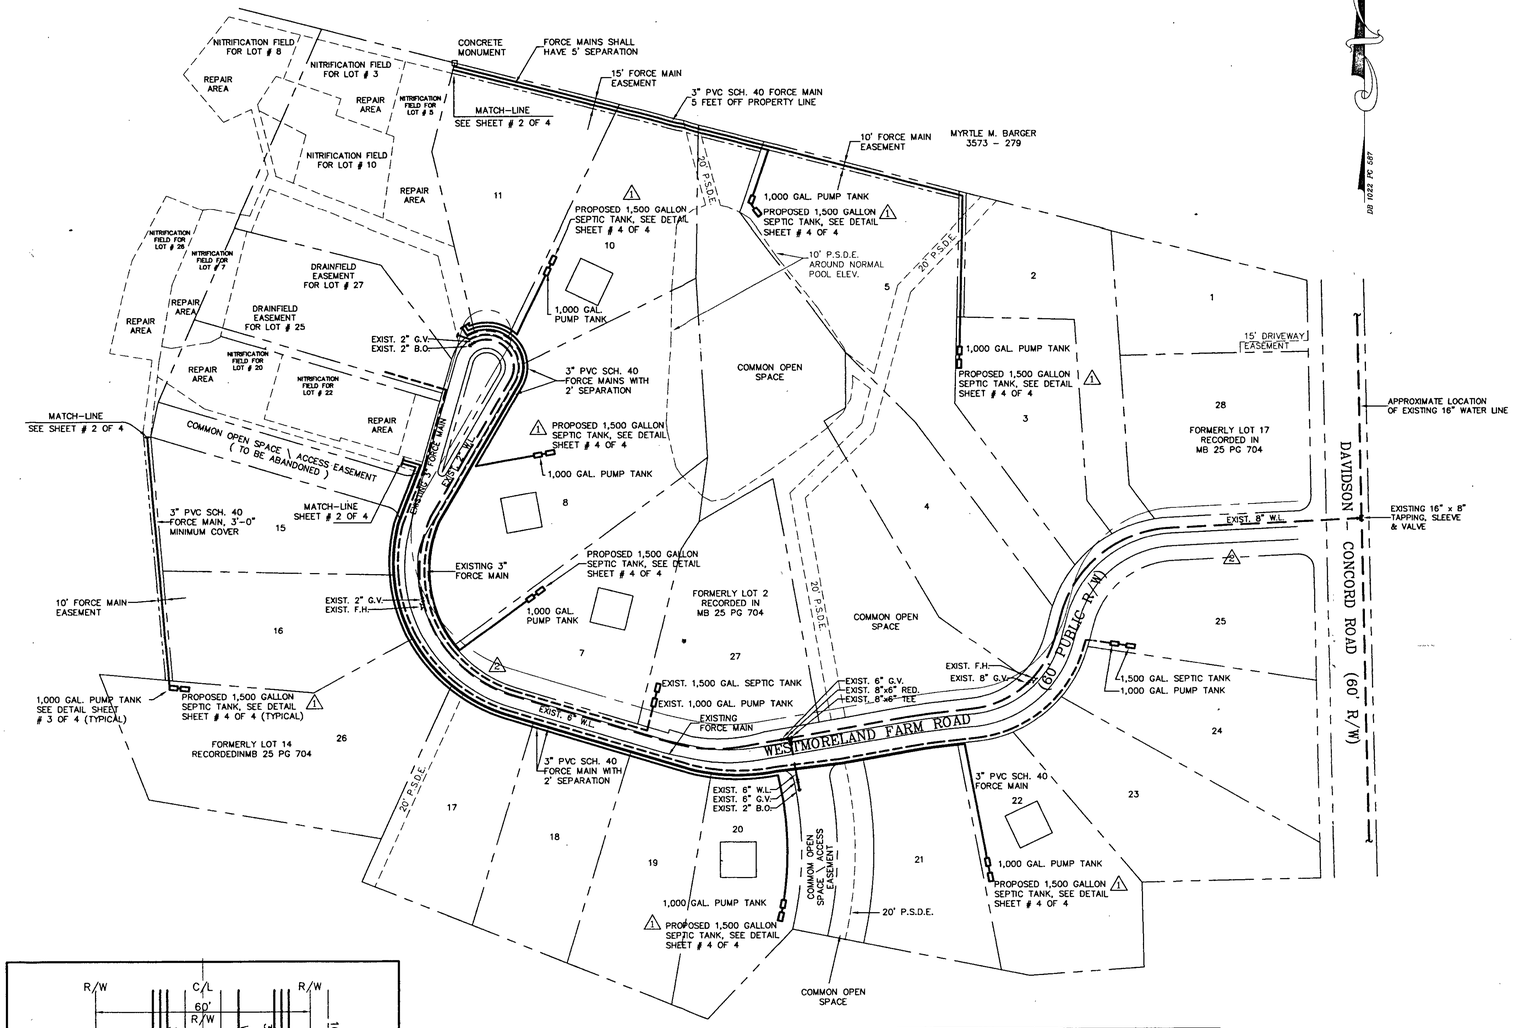

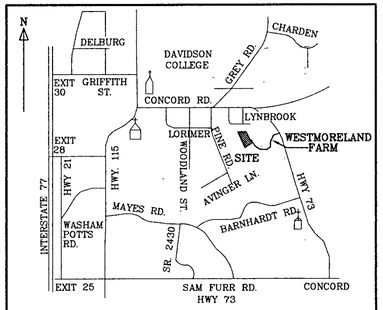

VICINITY MAP
NO SCALE

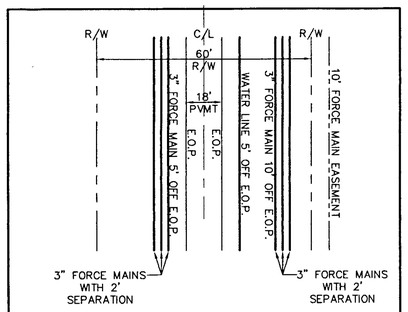

WESTMORELAND ROAD DETAIL
NOT TO SCALE

GRAPHIC SCALE

100 0 50 100 200 400

(IN FEET)
1 inch = 100 ft.

NOTES:
1) HOUSE LOCATION AND FLOOR PLAN NOT KNOWN AT THIS TIME.
2) LOCATION OF SEPTIC TANK AND PUMPING STATION APPROXIMATE AND ARE SUBJECT TO CHANGE. PUMP CONDITIONS MUST BE CHECKED ONCE EXACT LOCATION HAS BEEN DETERMINED BY HOMEOWNER.
3) CONTRACTOR SHALL STAKE EACH INDIVIDUAL NITRIFICATION LINE PRIOR TO STARTING CONSTRUCTION. CONTRACTOR SHALL NOTIFY MECKLENBURG COUNTY HEALTH DEPARTMENT FOR APPROVAL OF LINE LOCATIONS.

NOTE: CONTRACTOR SHALL CONTACT " NORTH CAROLINA ONE CALL " AT 1-800-632-4949 FOR ASSISTANCE IN LOCATING ANY EXISTING UTILITIES PRIOR TO CONSTRUCTION.

NO.	DATE	DESCRIPTION OF REVISIONS	MADE	APP.
2	8/11/97	ADDED EDGE OF PVMN'T.	A.M.L.	F.C.C.
1	10/25/96	REV. PER MECKLENBURG COUNTY HEALTH DEPT.	A.M.L.	B.E.S.
		APPROVED		

JAMES W. HERRING

WESTMORELAND FARMS

DEWEESE TOWNSHIP, MECKLENBURG COUNTY, NORTH CAROLINA

SITE PLAN

DATE: 07/12/96
COMM. NO. 695.01
SCALE: 1" = 100'

FRANK C. COCKINOS & ASSOCIATES, INC.
CONSULTING ENGINEERS
600 LEXINGTON AVE., CHARLOTTE, N C 28203

DESIGN B.E.S., P.E.
DRAWN A.M.L.
PROJECT MANAGER F.C. COCKINOS, P.E.

SHEET NO. 1 OF 4

Mon Aug 11 09:56:27 1997