1155-A

LAKE NORMAN

BUILDING SITE
RIVERCHASE DEVELOPMENT
LOT # 17 RIVERCHASE DRIVE

N LOCATION PLAN

RIVERCHASE DRIVE

WALTER HENDERSON RD.

LAKE NORMAN

EXISTING BOAT DOCK

60'-0"

80'-0" 760 CENTER LINE

760

768

208'-1"

PROPERTY LINE

PAVED LOT (+ YARD)

WIDE DRIVEWAY

RIVERCHASE DRIVE

764

768

772

776

780

196'-6"

110'-10"

776

772

768

PROPERTY LINE

174'-10"

N

SITE PLAN SCALE: 1"=20'-0"

File 1155 A

CUSTOMER JOHN SUMMERS


DESCRIPTION SITE PLAN

Topsider Homes

P.O. Box 548 • Yadkinville, NC 27055

The designs illustrated in this document are the property of Tanglewood Manufacturing, Inc. with permission of Guy A. Bertoli, Architect. This document shall not be reproduced or furnished to others in whole or in part, or used for other than its intended purposes without the express written consent of Tanglewood Manufacturing, Inc., all of whose rights are reserved. Patents D220, 947 and 3,633,326. Copyright Guy A. Bertoli 1969 and 1972

S/M	Drawn By J.M.J.
Date 9/14/89	DWG. No. 1155-1

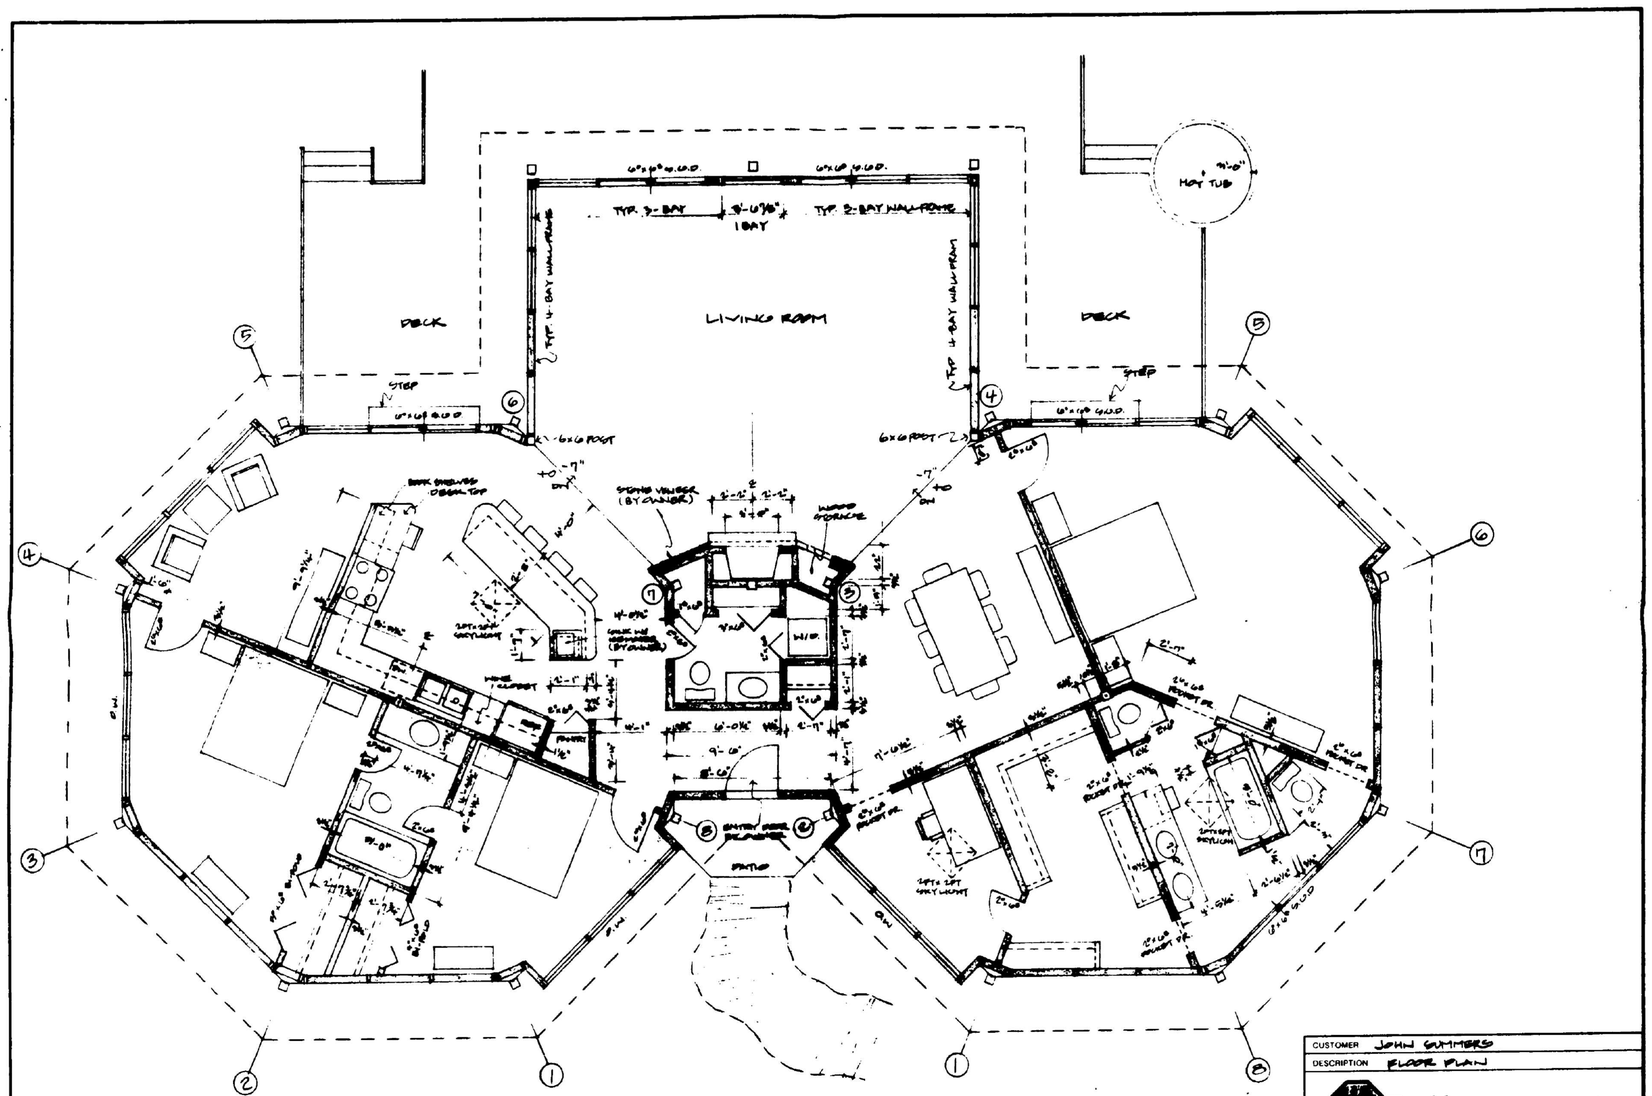

FLOOR PLAN SCALE: 1/4"=1'-0"

File 1155A

CUSTOMER	JOHN SUMMERS
DESCRIPTION	FLOOR PLAN

Topsider Homes
P.O. Box 849 • Yadkinville, NC 27055

The designs illustrated in this document are the property of Tanglewood Manufacturing, Inc. with permission of Guy A. Bartoli, Architect. This document shall not be reproduced or furnished to others in whole or in part, or used for other than its intended purposes without the express written consent of Tanglewood Manufacturing, Inc., all of whose rights are reserved. Patents D220, 947 and 3,668,825 Copyright Guy A. Bartoli 1969 and 1972

Site	Drawn By: J.J.M.
Date 8/20/87	DWG. No. 228-2