


10921 BAILEY RD

00539104

12/26/2007

duponbj

Groundwater and Wastewater Services File Imaging Project
May 2007
Barcode Font = IDAutomationHC39M

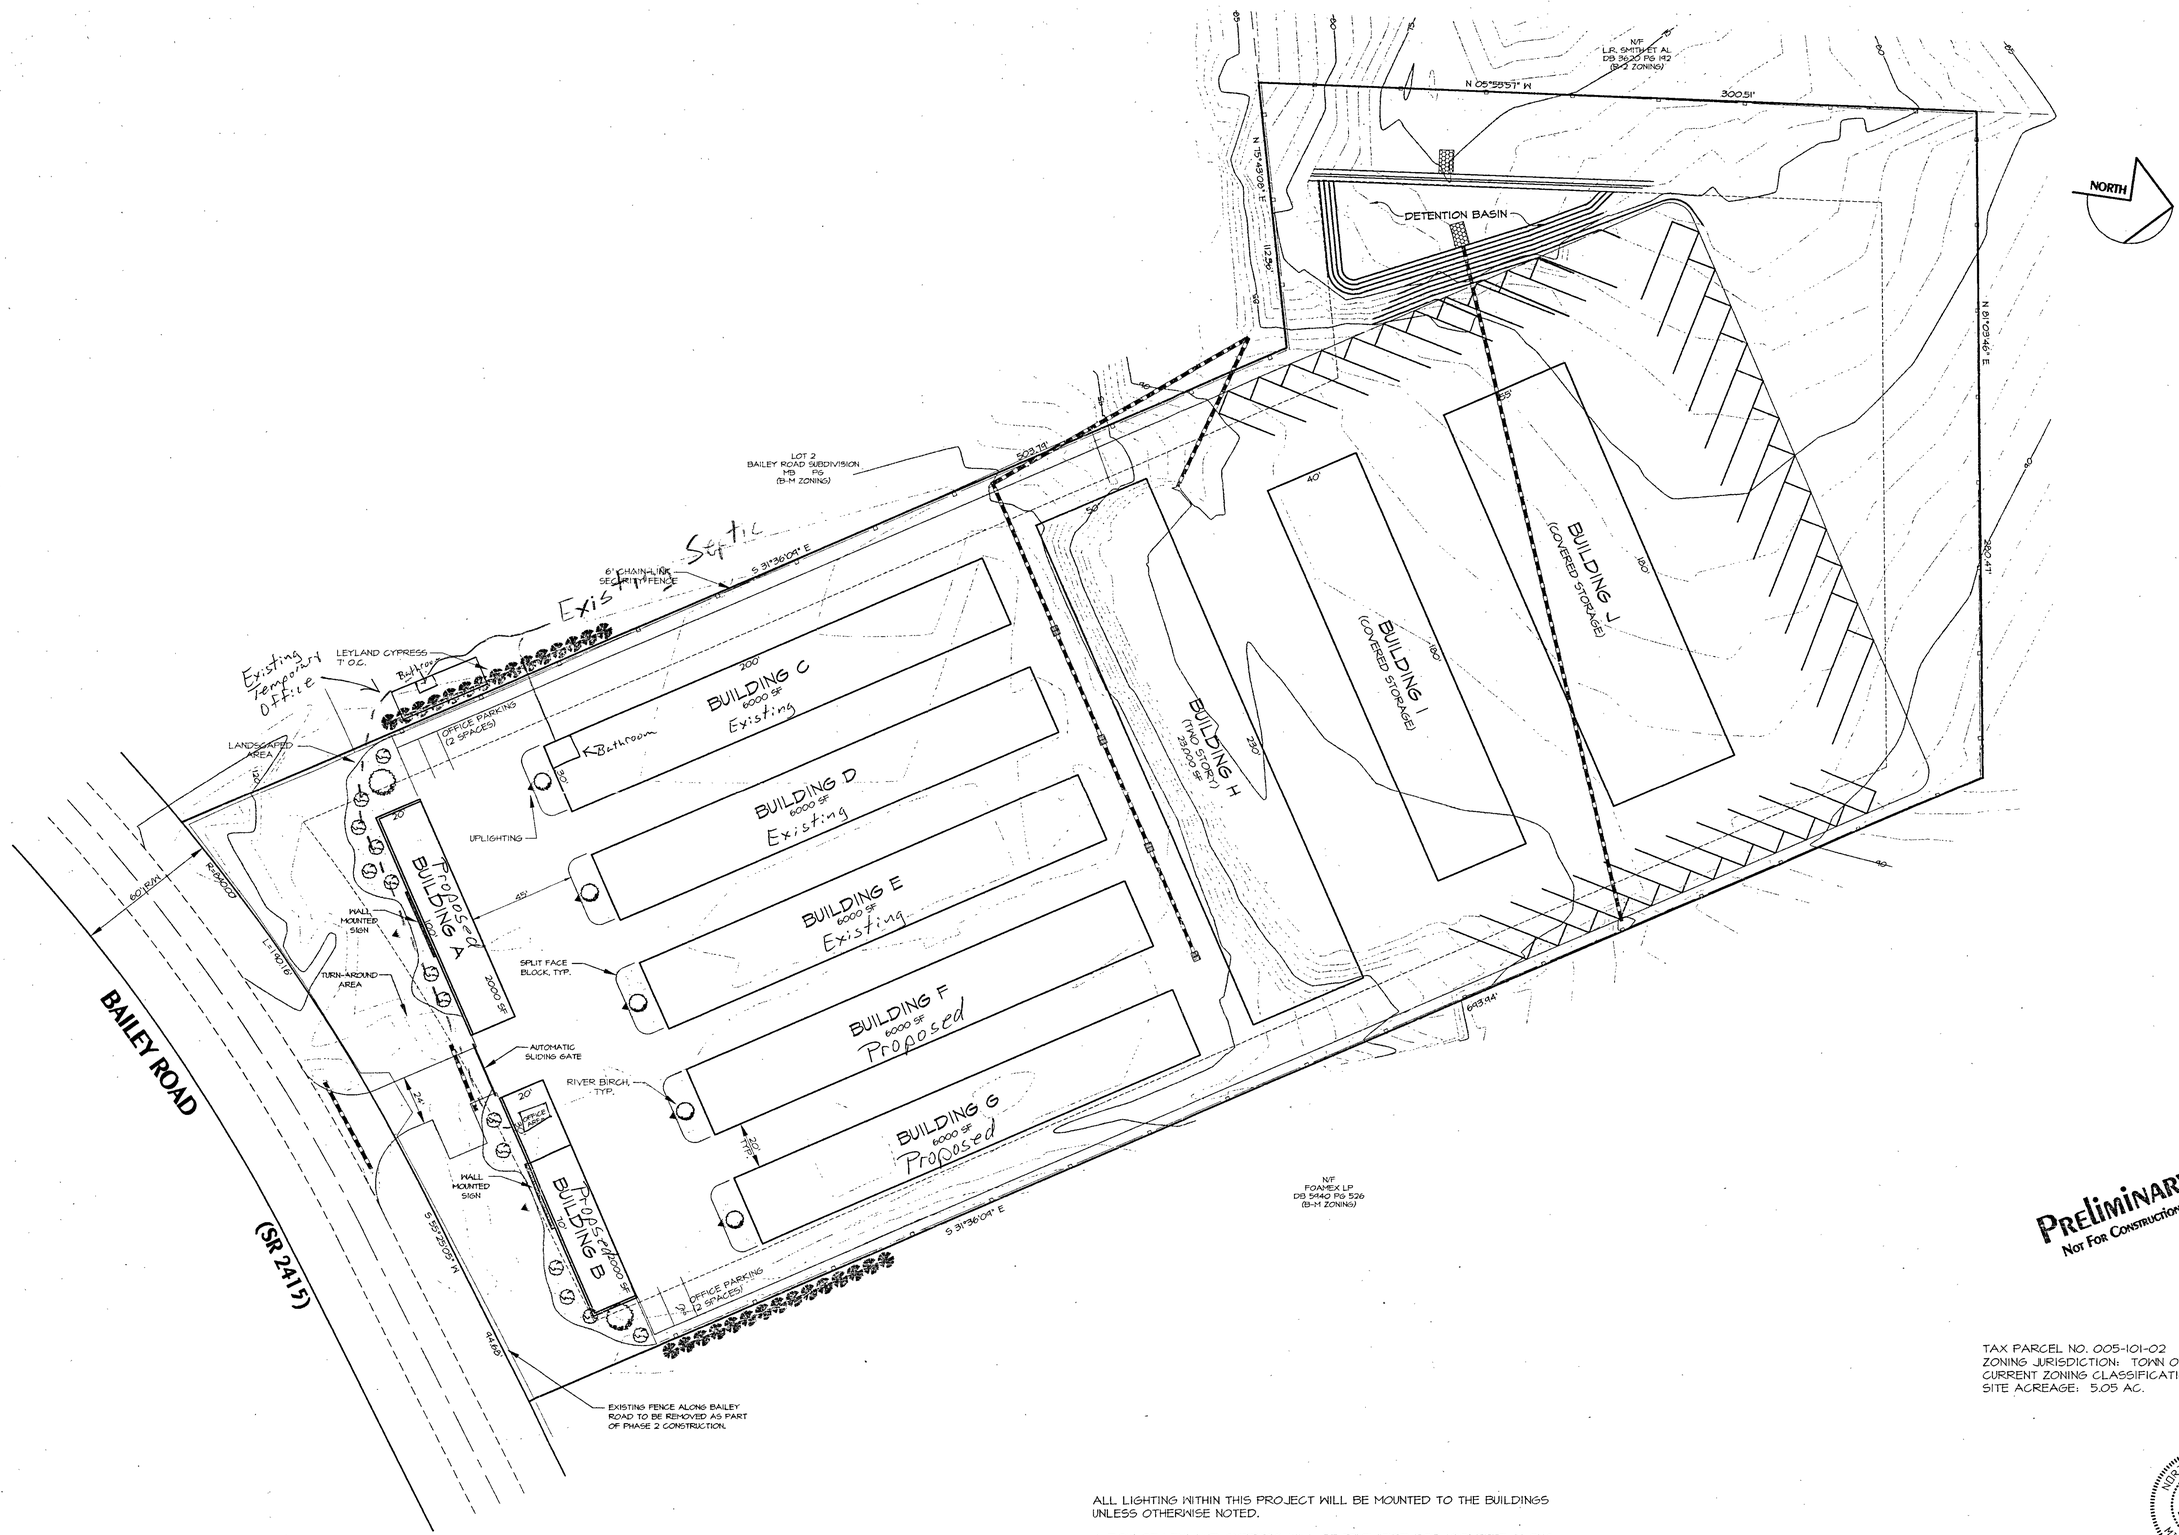

ALL LIGHTING WITHIN THIS PROJECT WILL BE MOUNTED TO THE BUILDINGS UNLESS OTHERWISE NOTED.

A ROW OF LEYLAND CYPRESS WILL BE PROVIDED FOR 100' FEET ALONG FECE, AS SHOWN, FOR SCREENING PROVIDED AN OFF-SITE EASEMENT CAN OBTAINED FROM ADJOINING PROPERTY OWNERS.

Preliminary
Not For Construction

TAX PARCEL NO. 005-101-02
ZONING JURISDICTION: TOWN OF CORNELIUS
CURRENT ZONING CLASSIFICATION: B-M (CU)
SITE ACREAGE: 5.05 AC.

NORTH CAROLINA PROFESSIONAL SEAL L-3208 LAND SURVEYOR MICHAEL J. KENNEY

MICHAEL J. KENNEY SURVEYING
2201 PARK ROAD, SUITE C
CHARLOTTE, NORTH CAROLINA 28203
PH: 704/529-5094 FAX: 704/529-5096
EMAIL: KENNEY@VNET.NET
Land Planning
Site Design
Land Surveying

Revisions:

Scale:	1" = 30'
Date:	9/8/00
Drawn By:	MJK
Designed By:	MJK
Job No.:	0599

Site Plan

Bailey Road Storage

Town of Cornelius, Mecklenburg County, North Carolina
Bailey Road Storage Co., LLC, 19811 Chapel Point Ln., Cornelius, NC 28036

Sheet No. 1 of 4

COPYRIGHT 2000