7606A


5309 Arthur Auten RD

Huntersville NC

02301145


Groundwater and Wastewater Services File Imaging Project

April 1017

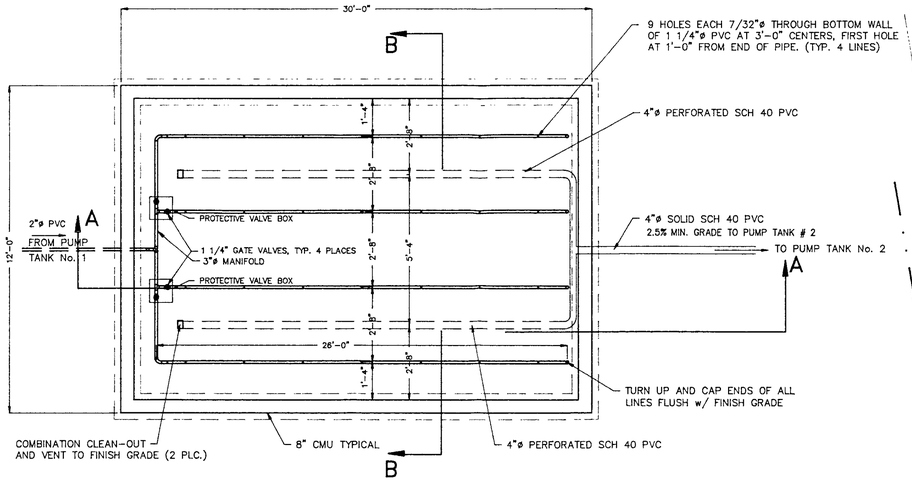


SAND FILTER BED – PLAN VIEW

NOT TO SCALE

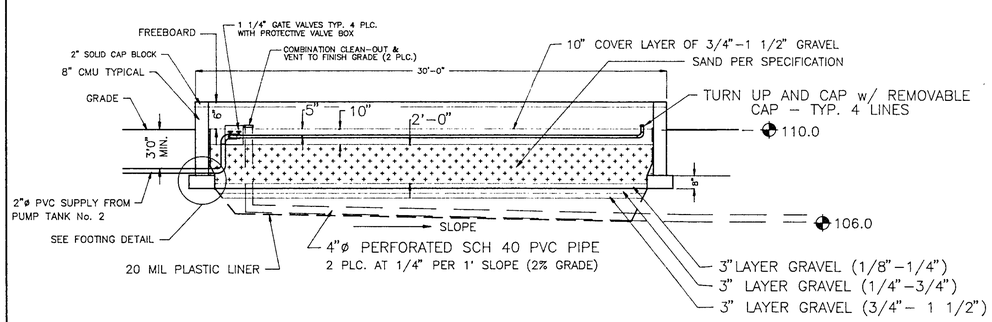


SAND FILTER BED – SECTION "A–A"

NOT TO SCALE

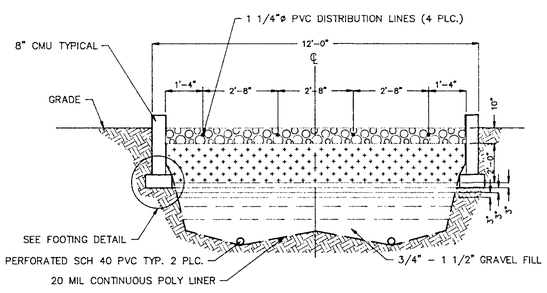


SAND FILTER BED – SECTION "B–B"

NOT TO SCALE

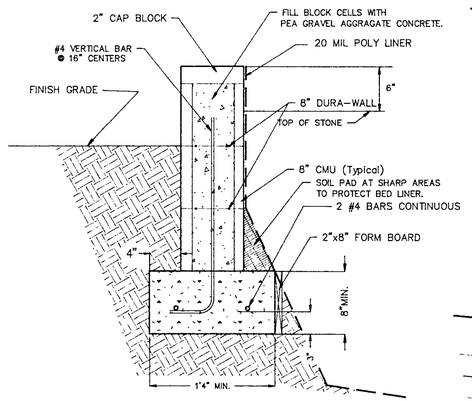

FOOTING DETAIL–TYP. 4 SIDES

NOT TO SCALE

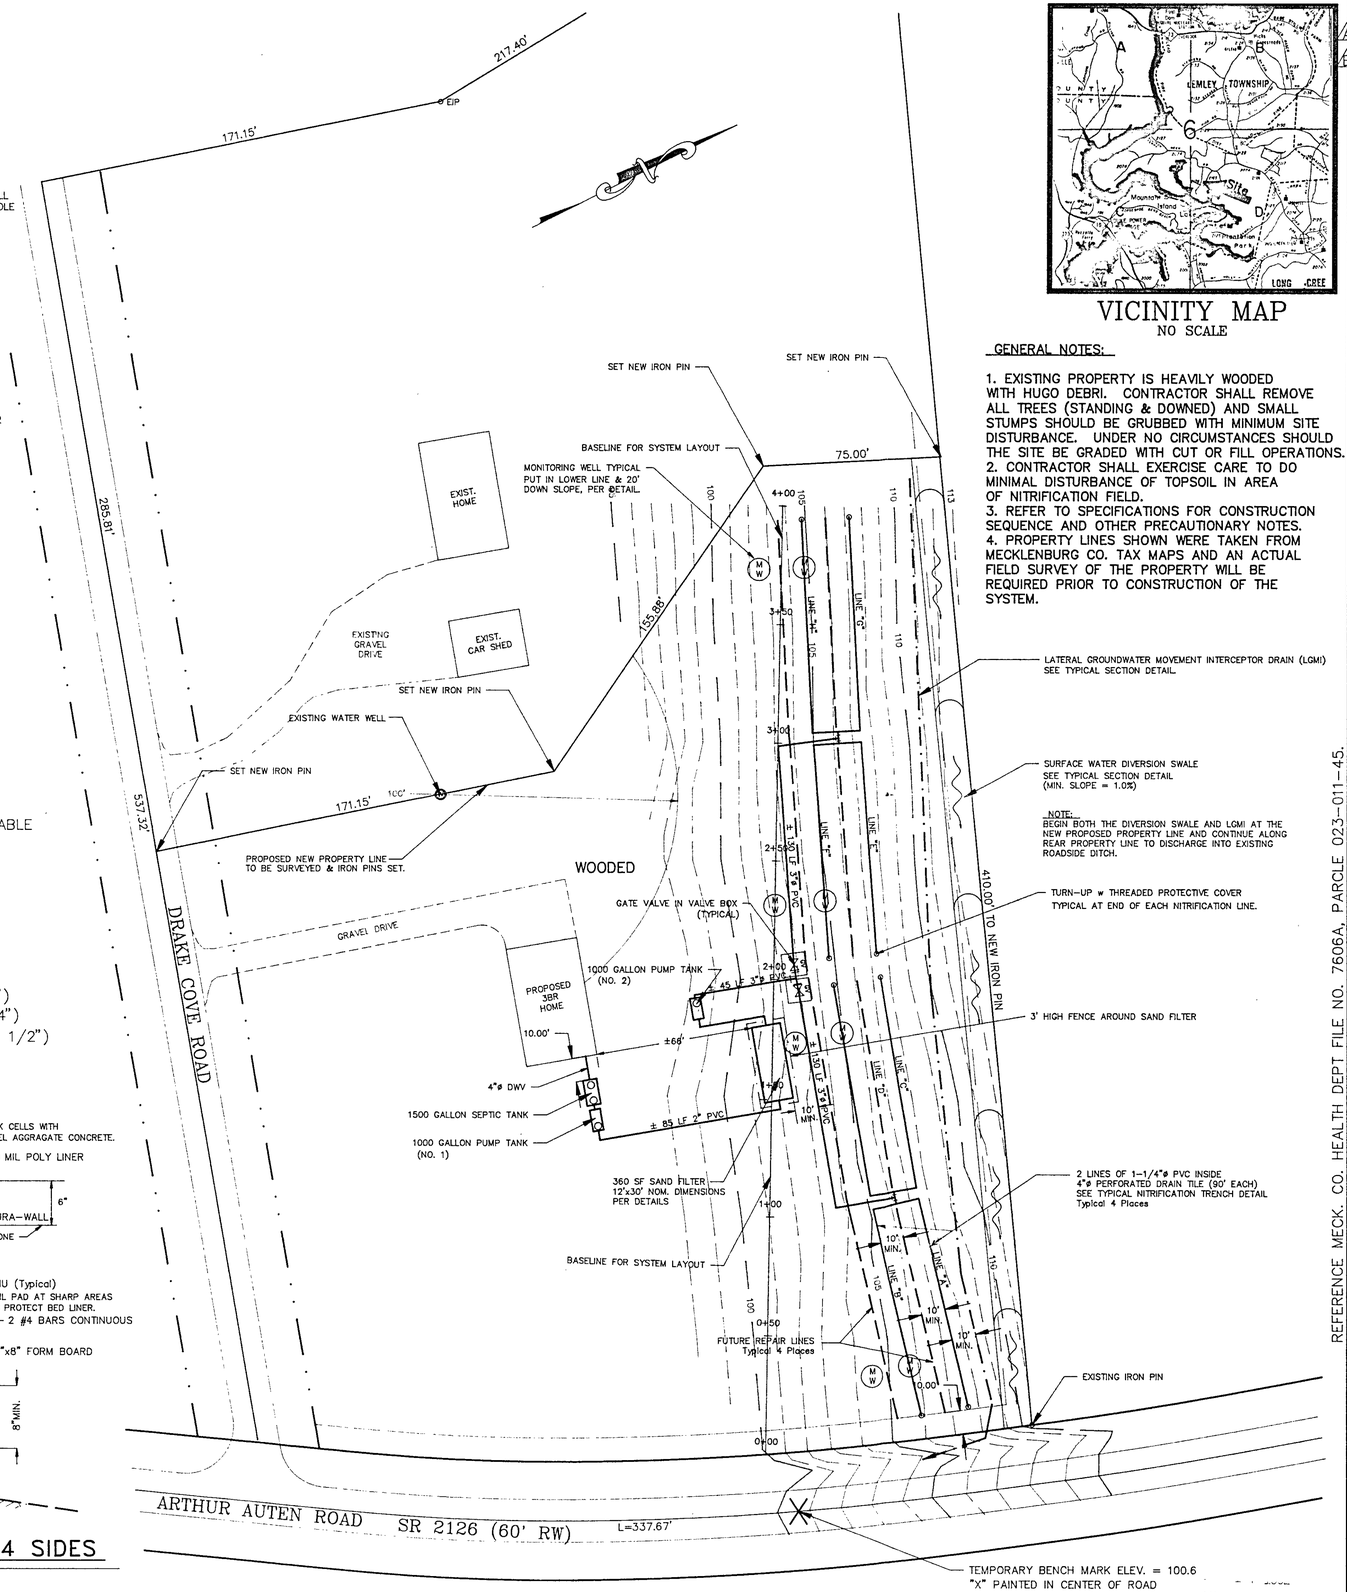

VICINITY MAP

NO SCALE

GENERAL NOTES:

1. EXISTING PROPERTY IS HEAVILY WOODED WITH HUGO DEBRI. CONTRACTOR SHALL REMOVE ALL TREES (STANDING & DOWNED) AND SMALL STUMPS SHOULD BE GRUBBED WITH MINIMUM SITE DISTURBANCE. UNDER NO CIRCUMSTANCES SHOULD THE SITE BE GRADED WITH CUT OR FILL OPERATIONS.
2. CONTRACTOR SHALL EXERCISE CARE TO DO MINIMAL DISTURBANCE OF TOPSOIL IN AREA OF NITRIFICATION FIELD.
3. REFER TO SPECIFICATIONS FOR CONSTRUCTION SEQUENCE AND OTHER PRECAUTIONARY NOTES.
4. PROPERTY LINES SHOWN WERE TAKEN FROM MECKLENBURG CO. TAX MAPS AND AN ACTUAL FIELD SURVEY OF THE PROPERTY WILL BE REQUIRED PRIOR TO CONSTRUCTION OF THE SYSTEM.

REFERENCE MECK. CO. HEALTH DEPT FILE NO. 7606A, PARCLE 023-011-45.

REVISIONS	BY
8-17-92 ADD NOTES & DETAILS PER DHS LETTER OF 8-2-92.	BKB
8-25-92 AS PER DHS LETTER OF 7-28-92.	BKB

B.K. BARRINGER, JR., P.E.
104 WESTFIELD CENTER
Mooresville, North Carolina 28115
(704) 664-7888

PREPARED FOR:
PAULINE WHITLEY
P.O. BOX 588
PAW CREEK, NC 28130
(704) 393-9251


SITE PLAN
GROUND ABSORPTION SYSTEM
5309 ARTHUR AUTEN ROAD
MECKLENBURG Co., NORTH CAROLINA

Date: 02/11/92
Scale: 1"=30'
Drawn: DLM
Checked: BKB
Job: 91-08-07
Sheet S1
08/25/92
of 2 Sheets

Filename: D:\WHITLEY\S1

PUBLICATION OR REUSE OF THESE DRAWINGS OR ANY DETAILS WITHIN MUST BE WITH THE WRITTEN CONSENT OF B.K. BARRINGER, JR., P.E.

Owner: _____ Approved: _____ Date of Issue: AUG 25 1992

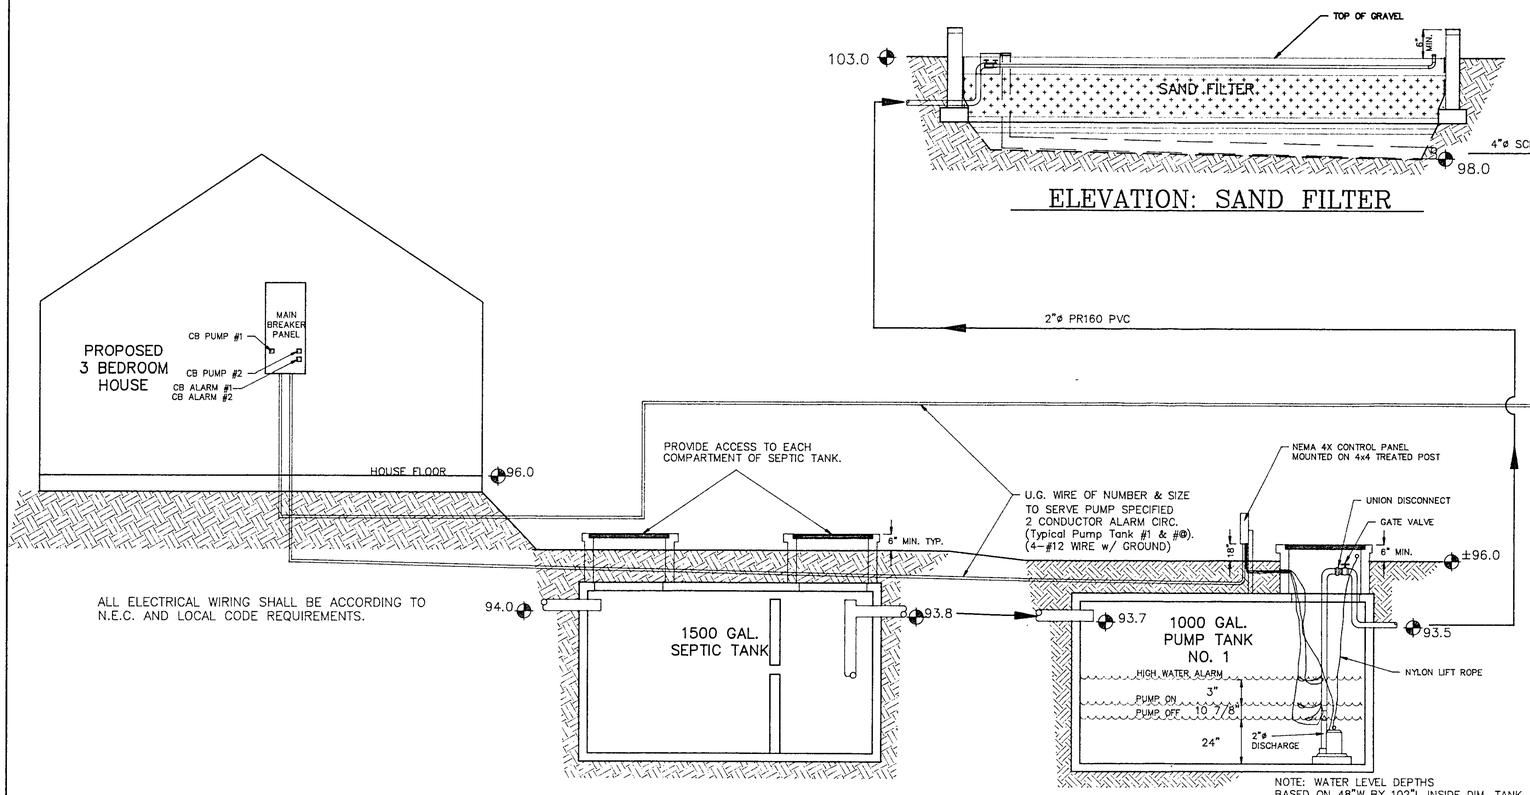

REVISIONS	BY
1 6-17-92 ADD NOTES & DETAILS PER DHS LETTER OF 6-2-92.	BKB
2 8-25-92 AS PER DHS LETTER OF 7-29-92.	BKB

B.K. BARRINGER, JR., P.E.
104 WESTFIELD CENTER
Mooresville, North Carolina 28115
(704) 664-7888

PREPARED FOR:
PAULINE WHITLEY
P.O. BOX 588
PAW CREEK, NC 28130
(704) 393-9251

SCHEMATIC AND SECTIONS OF SEPTIC TANK, PUMP TANKS & SAND FILTER FOR ALTERNATE ON-SITE GROUND ABSORPTION SYSTEM

Date: 02/17/92
Scale: NOT TO SCALE
Drawn: DLM
Checked: BKB
Job: 91-08-07
Sheet S2
2 08/25/92
of 2 Sheets

Filename: D:\WHITLEY\SANDFILT

PUBLICATION OR REUSE OF THESE DRAWINGS OR ANY DETAILS WITHIN MUST BE WITH THE WRITTEN CONSENT OF B.K. BARRINGER, JR., P.E.

Owner: _____ Approved: _____ Date of Issue: AUG 25 1992