
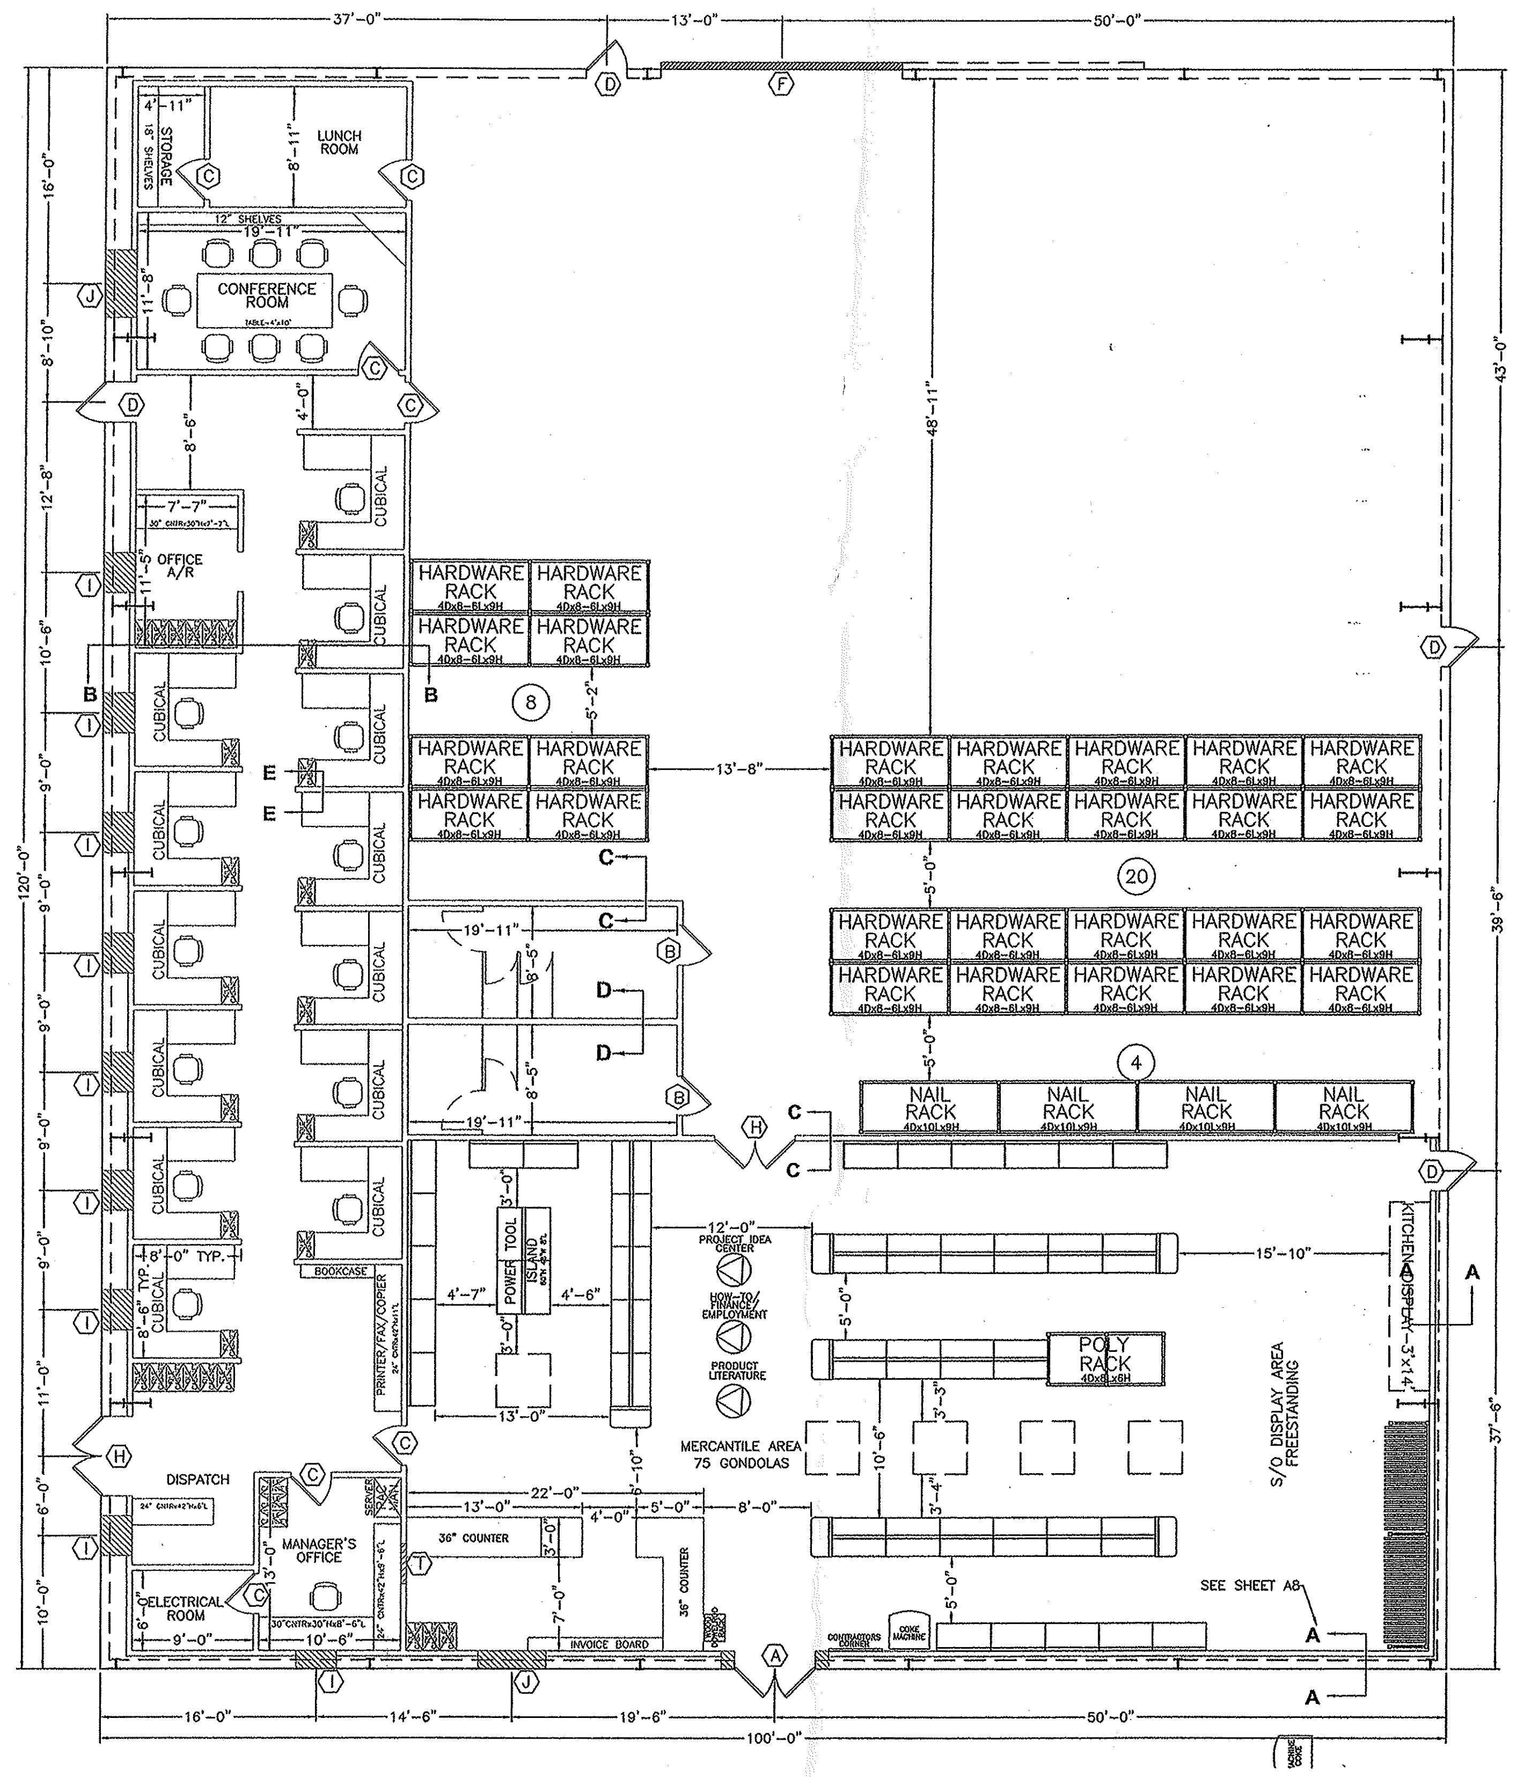


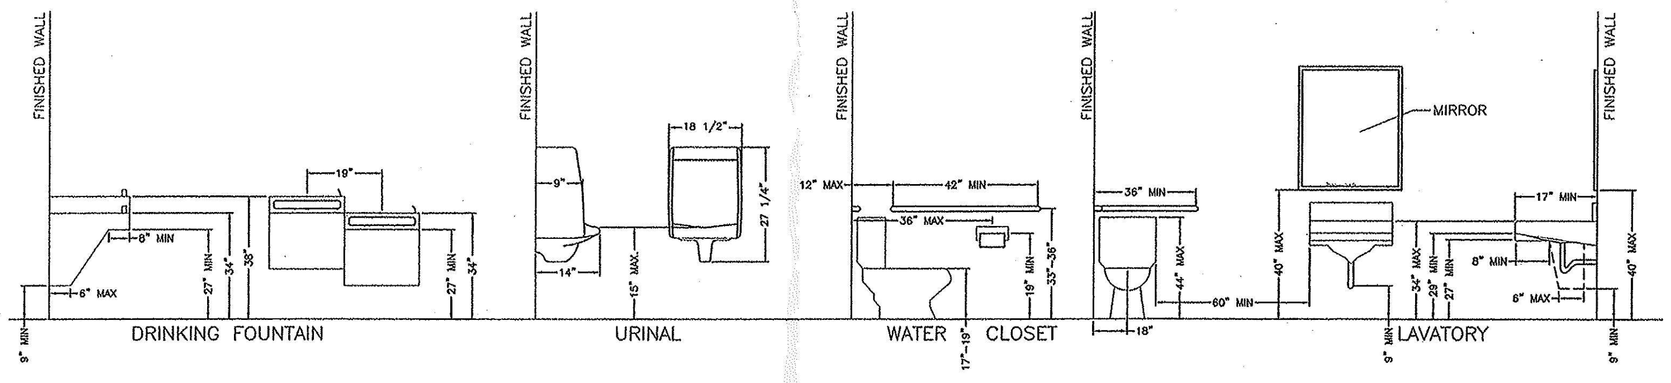

FIXTURE ELEVATION

N.T.S

DOOR & WINDOW SCHEDULE

MARK	DOOR & JAMB	DIMENSIONS	HARDWARE	DESCRIPTION	QUA.	REMARKS
A	DJ-1	8'-0"x8'-0"	H-1	GLASS DOUBLE DOORS W/TOP & SIDELIGHTS	1	FORCE TO OPEN 8.5 LBS. MAX.
B	DJ-3	3'-0"x6'-8"	H-3	WOOD FLUSH DOOR WITH PRIVACY LOCKSET	–	FORCE TO OPEN 5.0 LBS. MAX.
C	DJ-3	3'-0"x6'-8"	H-3	WOOD FLUSH DOOR WITH PASSAGE LOCKSET	9	FORCE TO OPEN 5.0 LBS. MAX.
D	DJ-2	3'-0"x7'-0"	H-2	STEEL EXIT DOOR WITH PANIC HARDWARE	4	FORCE TO OPEN 8.5 LBS. MAX.
E	DJ-5	18'-0"x14'-0"	H-4	OVERHEAD ROLL-UP DOOR	–	FORCE TO OPEN 15.0 LBS. MAX.
F	DJ-4	18'-0"x14'-0"	H-4	26 GAUGE METAL CLAD SLIDING DOOR	1	FORCE TO OPEN 15.0 LBS. MAX.
G	DJ-1	6'-0"x7'-0"	H-5	90 MIN. METAL DOOR	–	FORCE TO OPEN 8.5 LBS. MAX.
H	DJ-1	6'-0"x7'-0"	H-5	GLASS DOUBLE DOORS	2	FORCE TO OPEN 8.5 LBS. MAX.
I		3'-0"x3'-0"		3'X3' GLASS WINDOW	10	FORCE TO OPEN 10.0 LBS. MAX.
J		5'-0"x3'-0"		5'X3' GLASS WINDOW	2	FORCE TO OPEN 10.0 LBS. MAX.
K	DJ-3	6'-0"x6'-8"	H-3	WOOD FLUSH DOOR WITH PRIVACY LOCKSET	–	FORCE TO OPEN 5.0 LBS. MAX.

DJ-1 GLAZED STEEL DOOR, METAL JAMB, 7 1/2" BOTTOM FRAME
DJ-2 HOLLOW METAL DOOR, METAL JAMB
DJ-3 HOLLOW CORE WOOD DOOR, METAL JAMB
DJ-4 WOOD DOOR FRAME (FABRICATED), METAL JAMB, DOOR SHEETING TO MATCH BUILDING
DJ-5 GALVANIZED STEEL DOOR, METAL JAMB

H-1 ADAAG ENTRANCE LOCK AND DEADBOLT LOCKSET (ENTRANCE) BY DOOR SUPPLIER
H-2 PANIC HARDWARE BY DOOR SUPPLIER
H-3 LOCKSET & BUTT HINGES FROM DOOR SUPPLIER
H-4 TRACK & BOLT TYPE LOCK BY DOOR SUPPLIER
H-5 DOOR HARDWARE BY DOOR SUPPLIER (AUTOMATIC CLOSURE BY 165° FUSIBLE LINKS)

ROOM FINISH SCHEDULE

NAME	FLOOR	REAR	LEFT	FRONT	RIGHT	CEILING	HEIGHTS
SALES AREA	F1	W2	W2	W2	W2	C2	VARIES
STORAGE AREA	F1	W1	W1	W1	W1	C1	VARIES
OFFICE	F1	W5	W5	W5	W5	C3	8'-0"
RESTROOMS	F1	W2	W2	W2	W2	C3	8'-0"

F1 CONCRETE SLAB


C1 EXPOSED METAL ROOF WITH 1 1/2" VINYL INSULATION
C2 EXPOSED METAL ROOF (PAINTED) W/4" VINYL FACED INSULATION
C3 SUSPENDED 2'X4' CEILING TILE

W1 EXPOSED STRUCTURAL METAL & SHEETING
W2 PAINTED DRYWALL
W3 PAINTED CONCRETE BLOCK
W4 CONCRETE BLOCK
W5 PREFINISHED PANELING OVER DRYWALL

* BUILDING SHALL COMPLY WITH FEDERAL, STATE, AND LOCAL HANDICAP REQUIREMENTS.

BUILDING STORAGE INFORMATION

BUILDING	COMMODITY	PACKAGE	STORAGE METHOD	CLASS	HEIGHT
1	POWER TOOLS, LIGHTING, PLUMBING	PRE-PACKAGED BOXES	SHELF	III	10'
1	BOLTS, NAILS, LOCKSETS	BOXES	METAL RACKS	III	12'
2	METAL STUDS, DRYWALL, SIDING, INSULATION	BUNDLES, SHEETS, BOXES, BAGS	METAL RACKS	III	12'
2	DOORS, WINDOWS, MOULDING, MISC. HARDWARE	SINGLE DISPLAYS, BUNDLES, BOXES	METAL RACKS	III	12'
2	SPECIAL ORDERS (WINDOW, CABINETS)	SINGLE DISPLAYS	METAL RACKS	III	12'
3,4	WOOD STUDS, WOOD PRODUCTS	BUNDLES	PILED	III	<12'
5	WOOD STUDS, WOOD PRODUCTS	BUNDLES	PILED	III	<12'

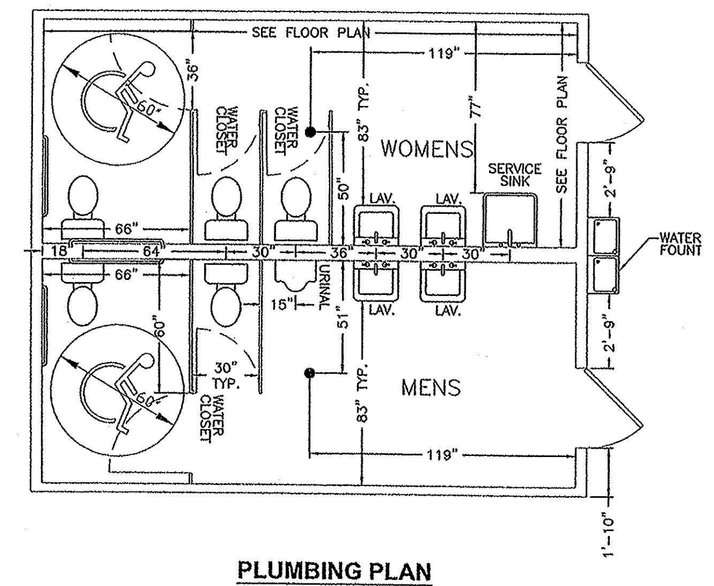

PLUMBING PLAN

1/4"=1'

MERCHANDISING REVISIONS		
NO	DATE	DESCRIPTION

BUILDING REVISIONS		
NO	DATE	DESCRIPTION
1	1/25/05	REVISED LAYOUT-SPS
2	10/14/05	MIRRORED LAYOUT-SPS

84 LUMBER
1019 ROUTE 519
EIGHTY FOUR, PA 15330
(724) 228-3636

NEW FACILITY
12,000 S.F. RETAIL/STORAGE BLDG. #1
FLOOR PLAN
MCCORD ROAD
TOWN OF HUNTERSVILLE
MECKLENBURG COUNTY, NC

PROJECT INFORMATION	
SCALE:	1/8"=1'
JOB NO.	23-HUN
STORE NO.	
SHEET NO.	A2
DESIGN BY:	JZ
DRAWN BY:	SPS
DATE:	10/8/04

NORTH CAROLINA PROFESSIONAL SEAL 12703 ENGINEER FRANK J NYBEL JAN. 24, 2006