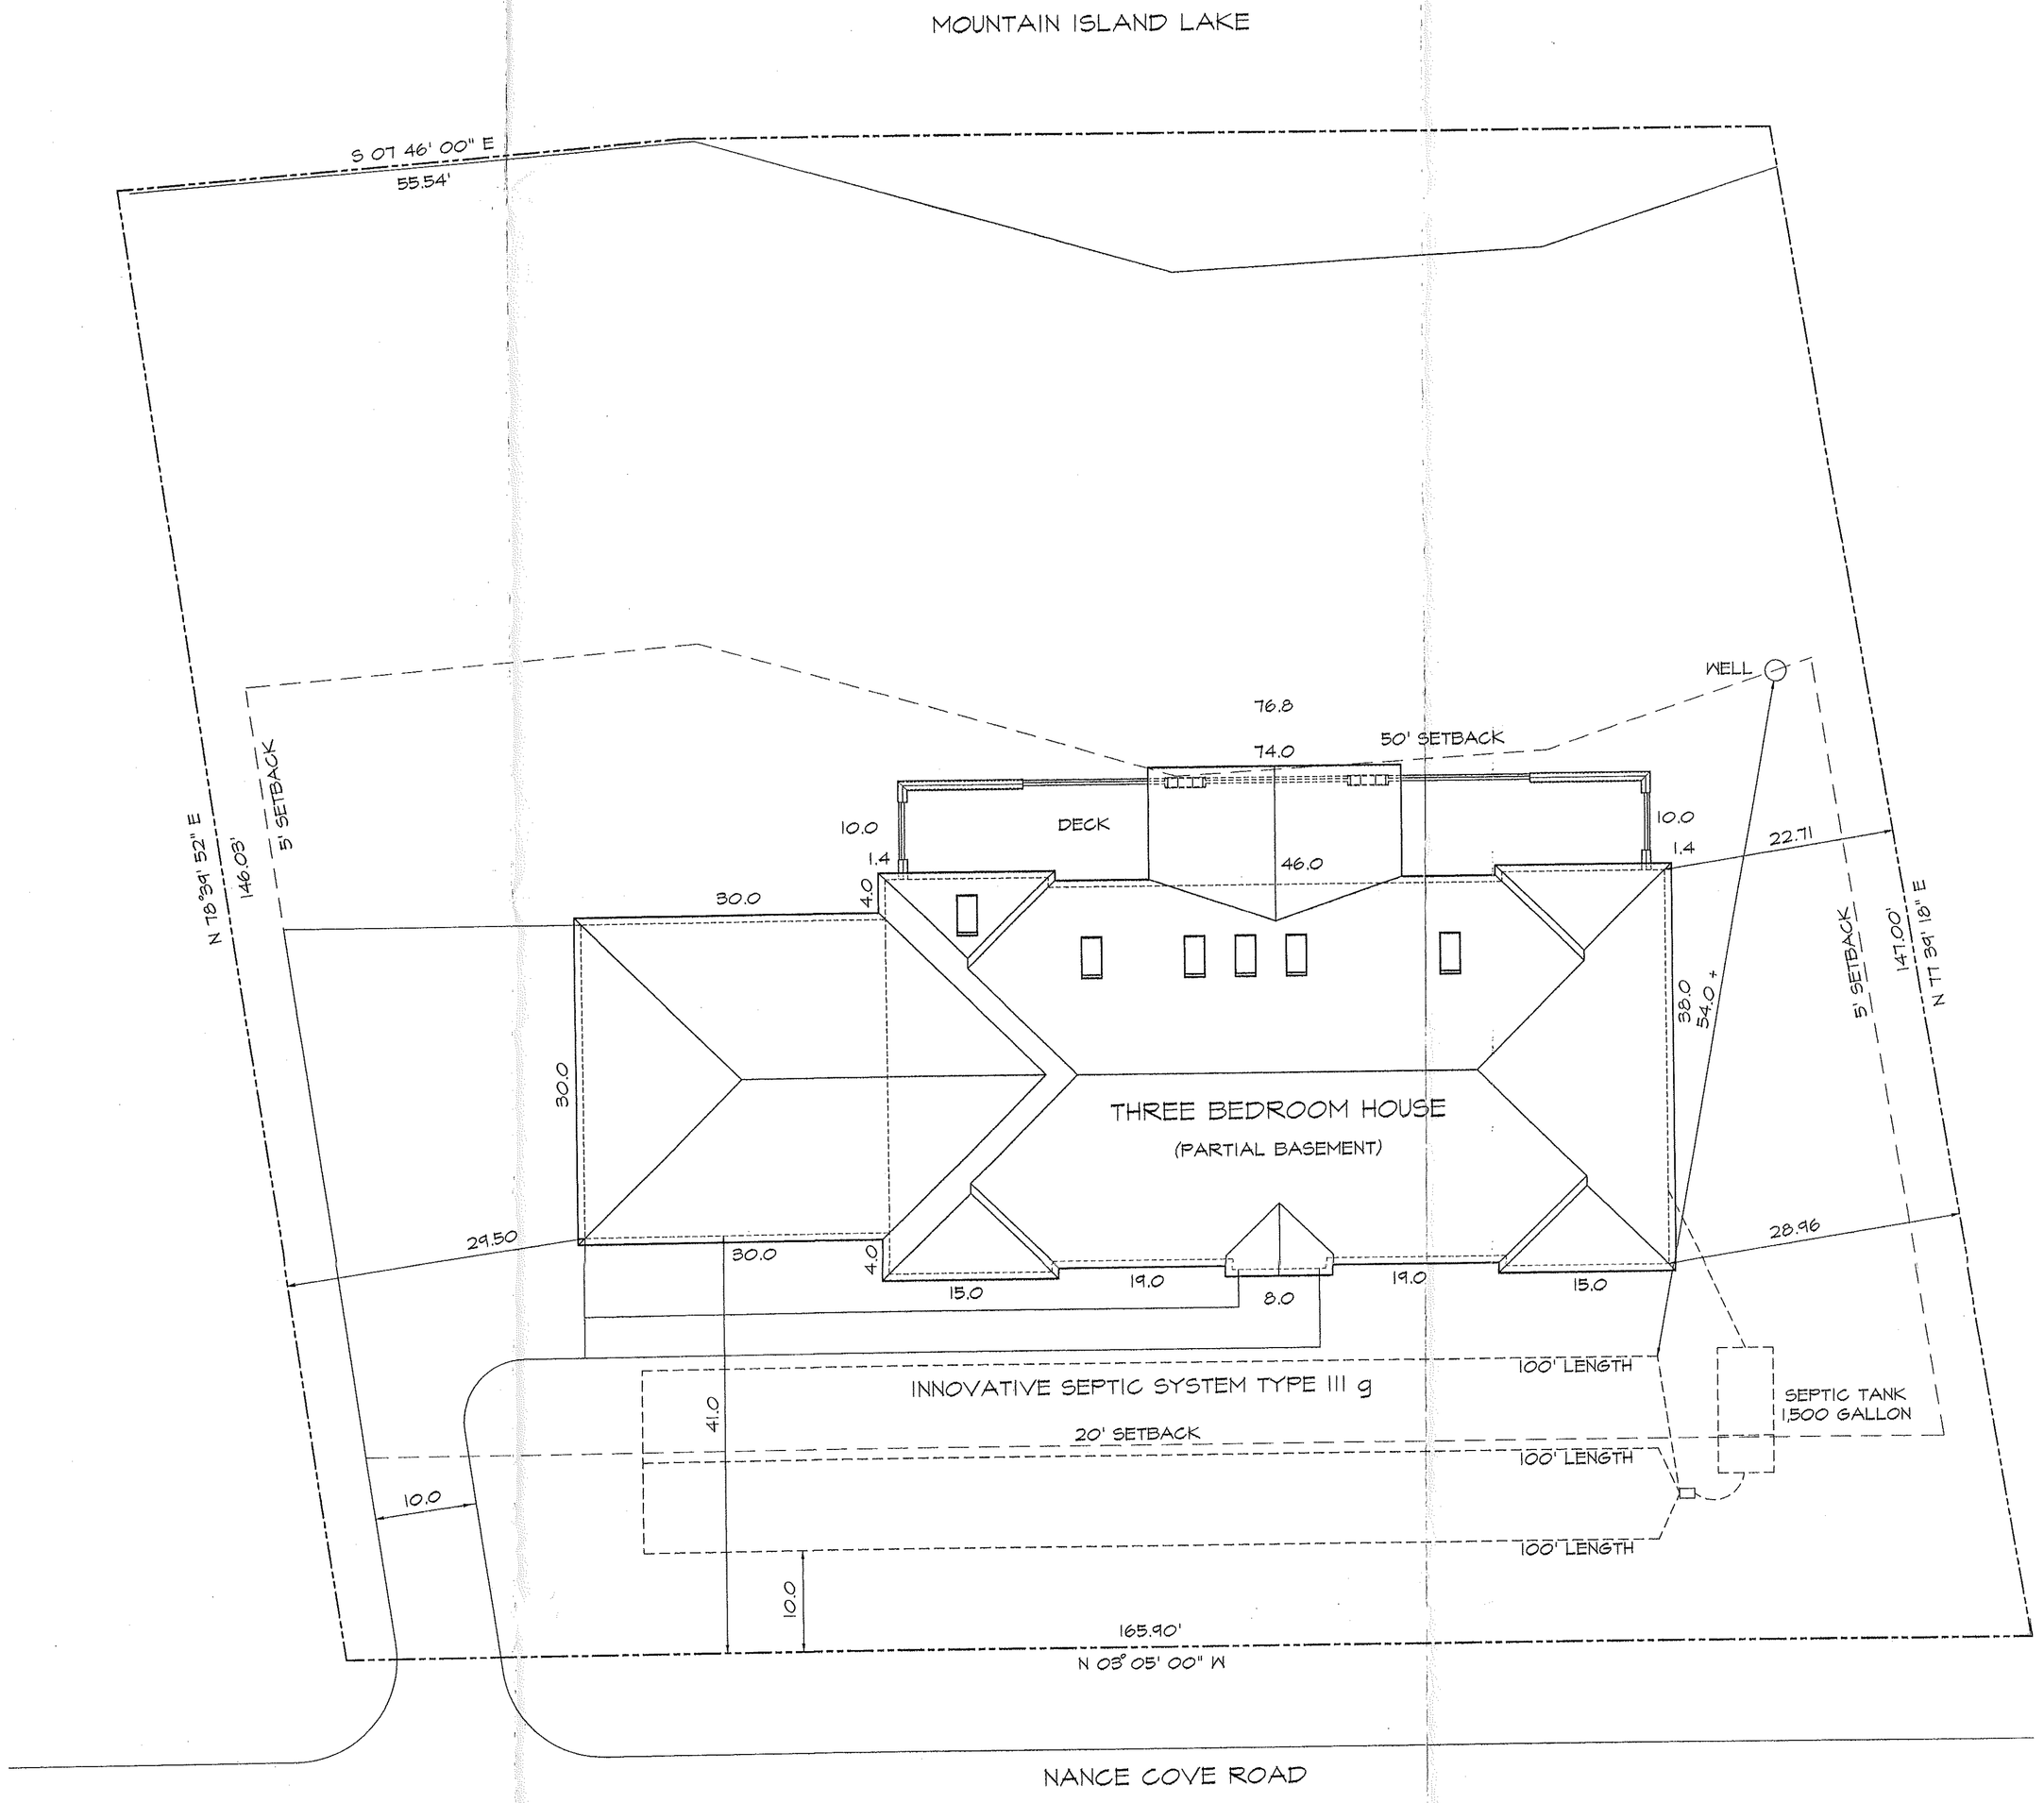


SITE PLAN

SCALE: 1" = 10'

DRAWING INDEX

DWG	DRAWING INDEX	SHT
1.	SITE PLAN	S
2.	FIRST FLOOR PLAN	A-1
3.	BASEMENT / FOUNDATION	A-2
4.	FRONT / REAR ELEVATIONS	A-3
5.	SIDE ELEVATIONS	A-4
6.	ROOF PLAN	A-5
7.	WALL / STAIR SECTIONS	A-6
8.	SECTION AT TERRACE	A-7
9.	FIRST FLOOR ELECTRICAL	E-1
10.	BASEMENT ELECTRICAL	E-2
11.	STANDARD NOTES	SN

PLANS
APPROVED
MECKLENBURG CO.
RESIDENTIAL PLAN
REVIEW APPROVAL
STAMPS MUST APPEAR
IN RED FOR ALL
CUSTOM REVIEWED
PLANS

CHARLOTTE – MECKLENBURG
BUILDING STANDARDS DEPARTMENT

PLN # 959785
ADDRESS 2924 NANCE COVE RD

These plans have been reviewed for compliance with Vol. VII of the North Carolina State Building Code. This is not a permit nor shall it be construed to be a permit for approval for any violation of the Code.

Plans Examiner

2-11-2
Date

S

BILL SMALL HOUSE

ABL
ARCHITECTURE AND DESIGN
4321-I STUART ANDREW BOULEVARD
CHARLOTTE, NORTH CAROLINA 28217
704-523-5887 FAX: 523-4035

HOUSES 2/ BILLSMALL HOUSE / SMALLHOUSE-0304

25 JAN 02
06 FEB 02
07 MAR 02
05 JUN 02
25 JUN 02