
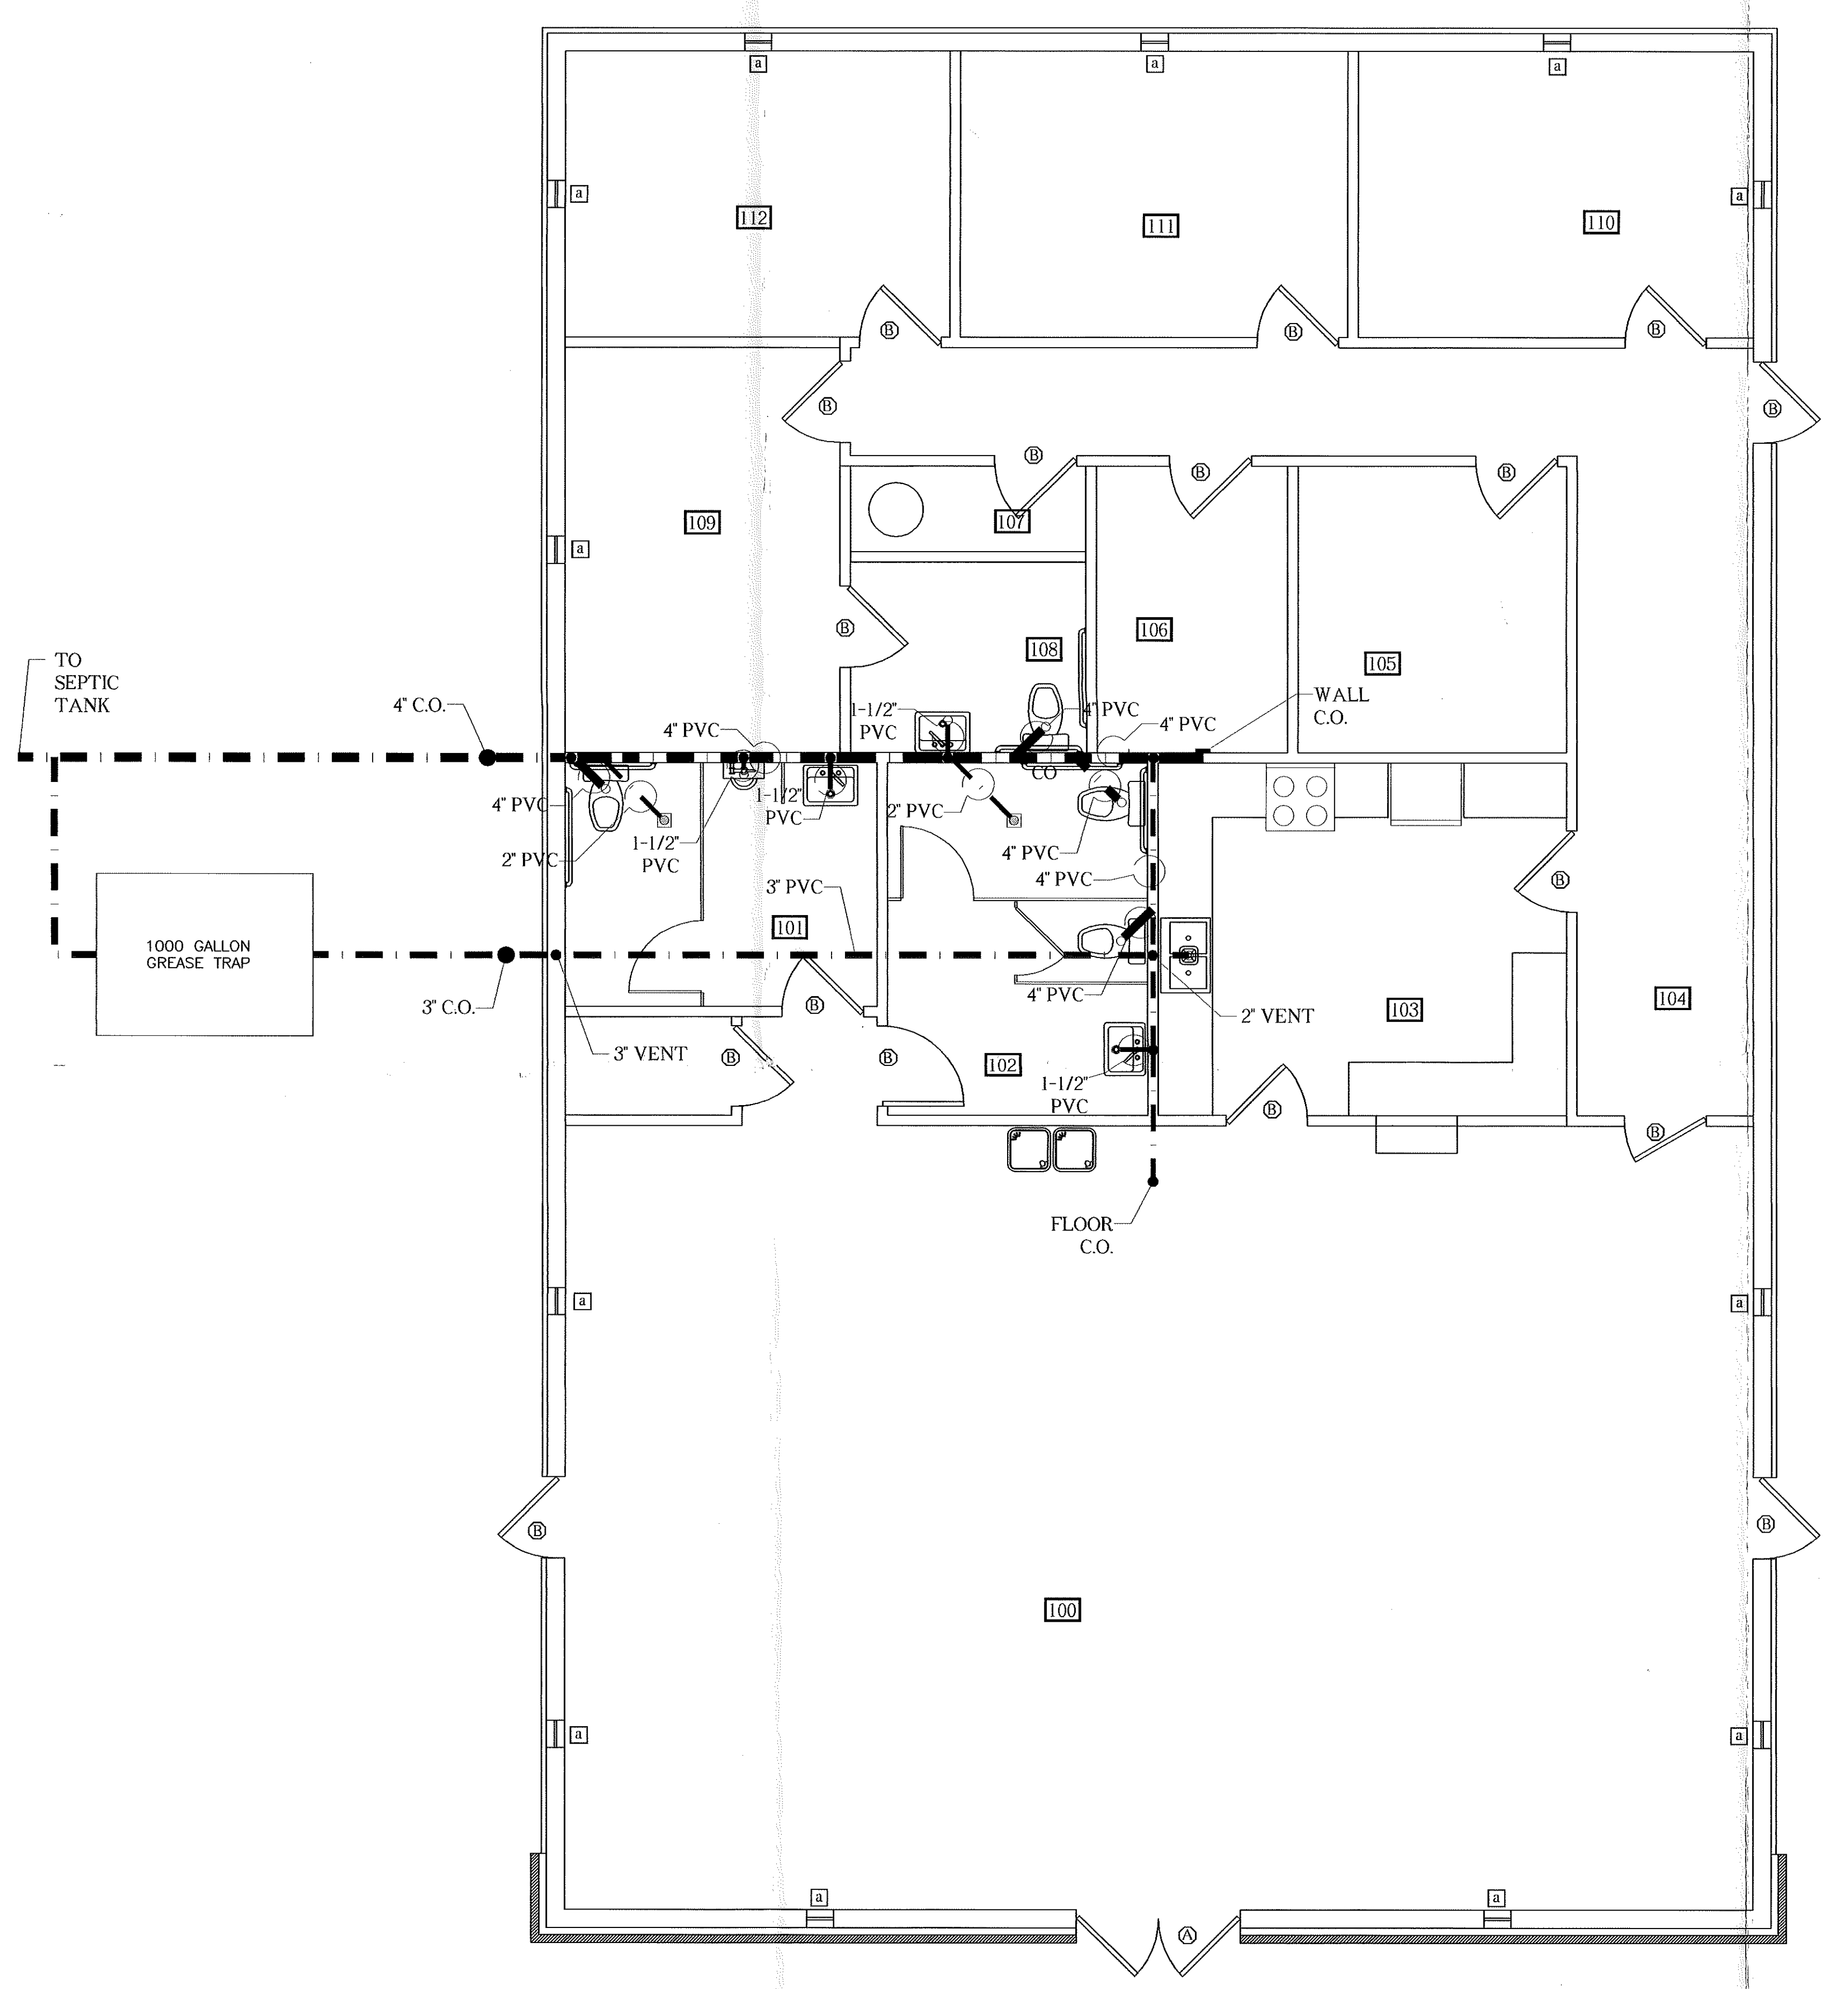


WASTE FLOOR PLAN

SCALE 1/4 "=1"

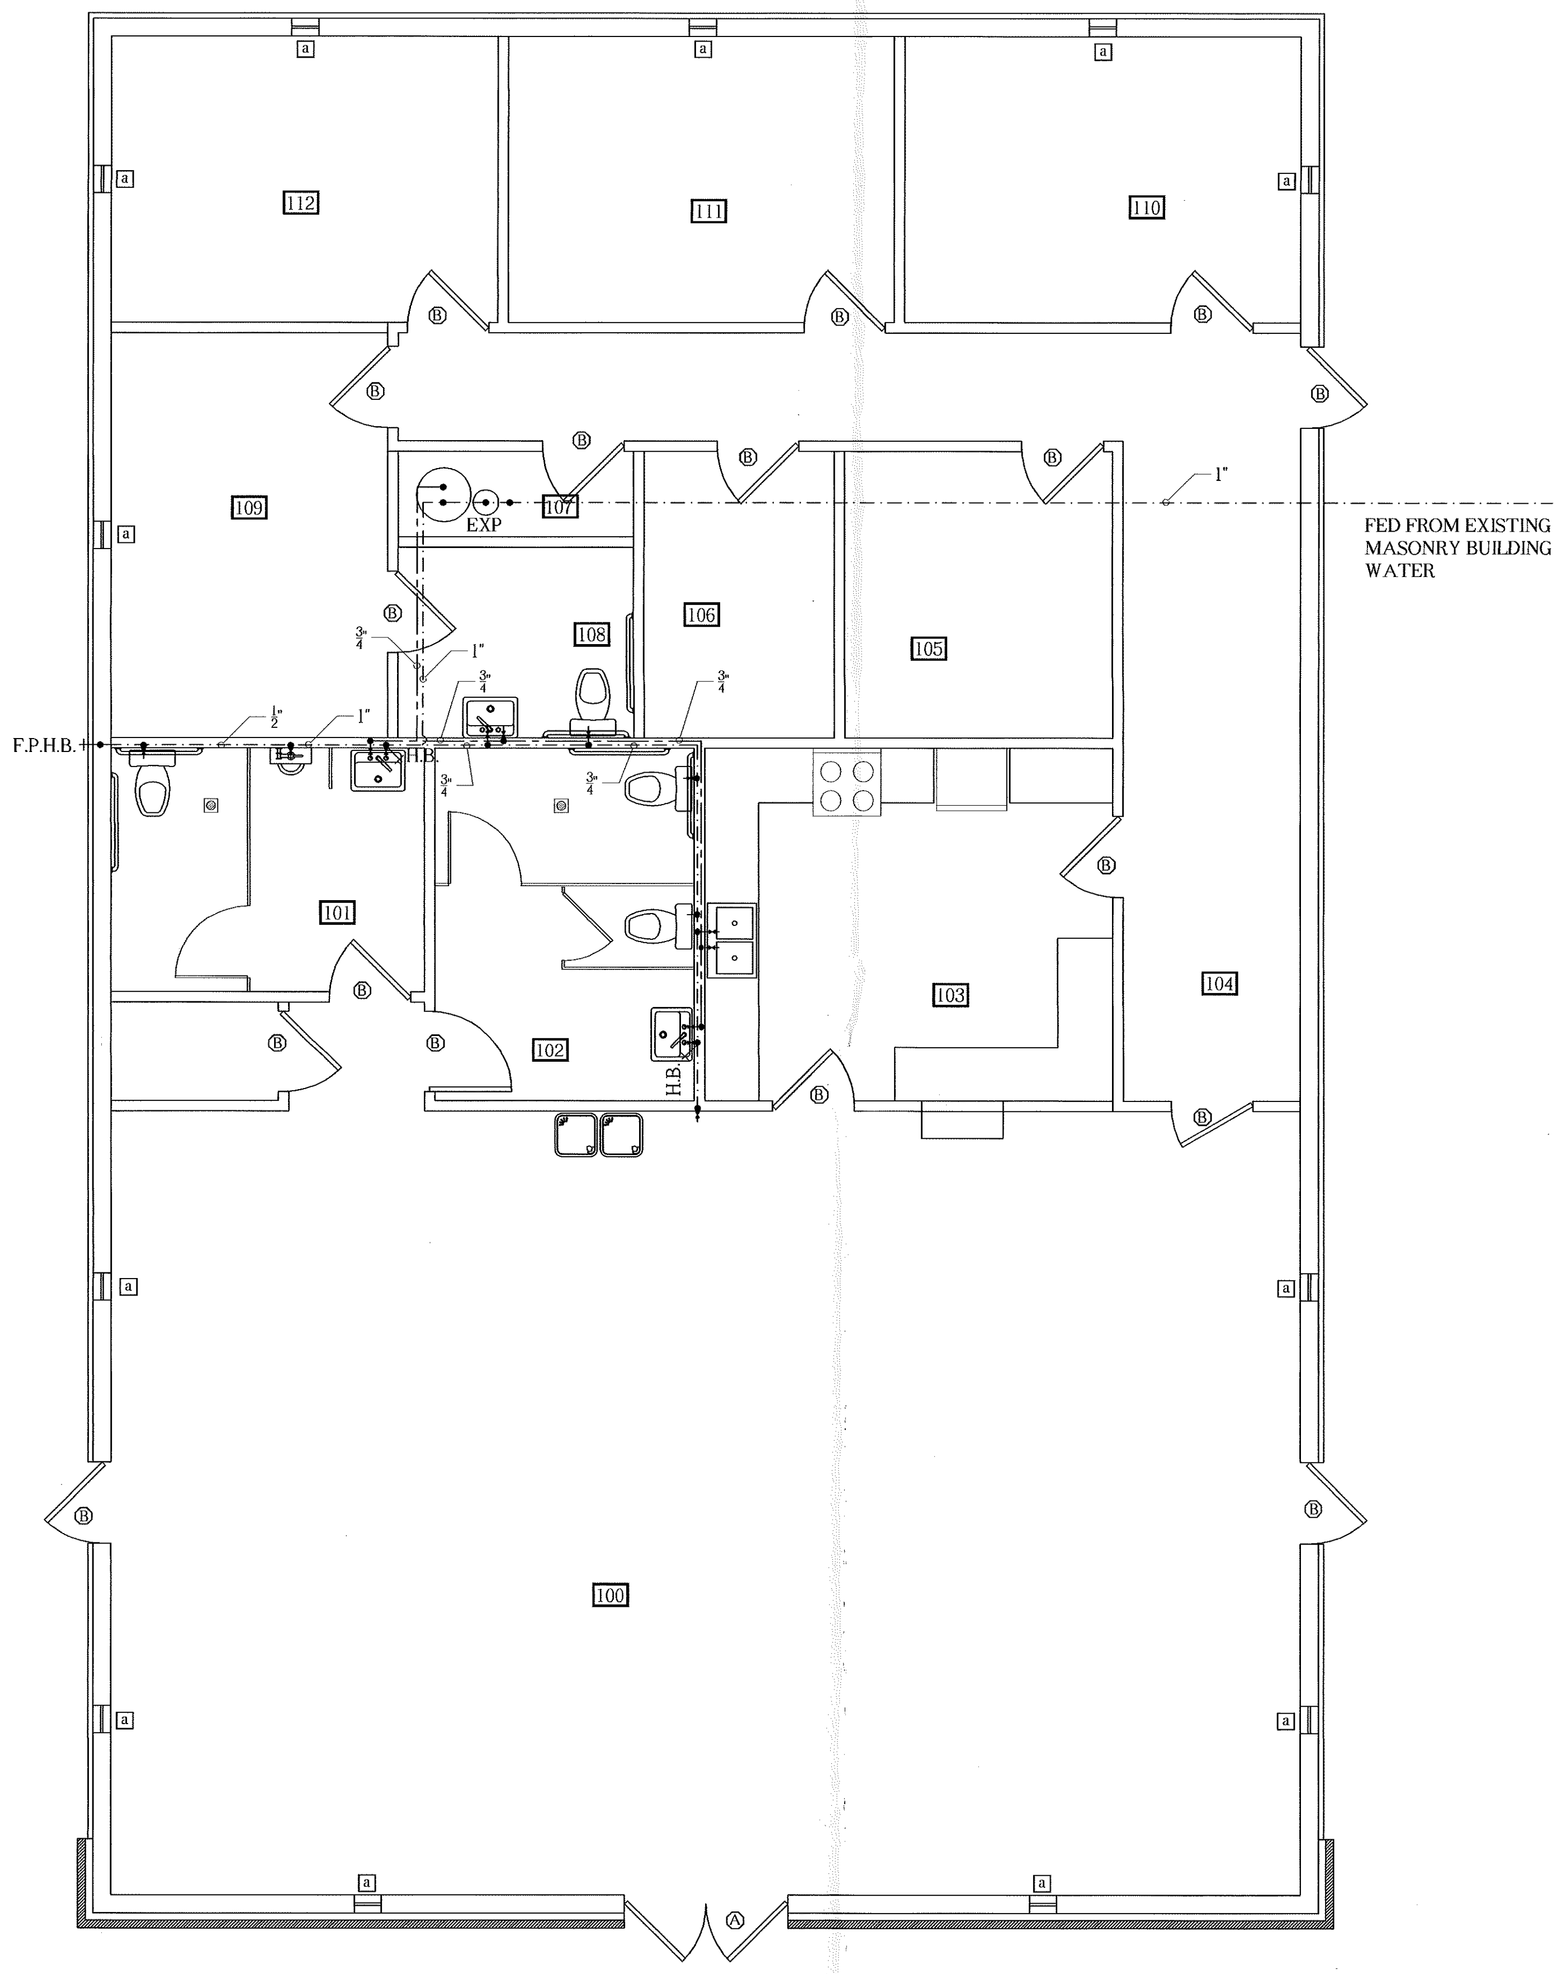

SUPPLY FLOOR PLAN

SCALE 1/4 "=1"

ISSUE NO.	DATE	DISCRIPTION
2	6/21/07	LAHJ EDITS
3	8/22/07	LAHJ EDITS
4	9/18/07	LAHJ EDITS

SEALS:

NORTH CAROLINA PROFESSIONAL SEAL 13709 ENGINEER ROBERT L. BOOTH

9/18/07

ROBERT L PENNINGTON
632 BAYSHORE DRIVE
WILMINGTON, NC28411
PH 910-686 7084
FX 910-686 7085

RLP

JOB CHURCH
STATE HWY. 23
NORTON, VA

JEWELL BUILDING SYSTEM INC
1541 DELTA DRIVE
GASTONIA, NC 28052
PHONE: 410-704-922 8652

7653B

SHEET TITLE:

SCALE:	1/4"=1'
DATE:	05/12/05
JOB NUMBER:	DD-001
DESIGNED BY:	RLP
DRAWN BY:	JBP
CHECKED BY:	RLP

SHEET NUMBER

P-2

OF 2