


10018 SAW MILL RD

19940166

12/31/2007

duponbj

Groundwater and Wastewater Services File Imaging Project
May 2007
Barcode Font = IDAutomationHC39M

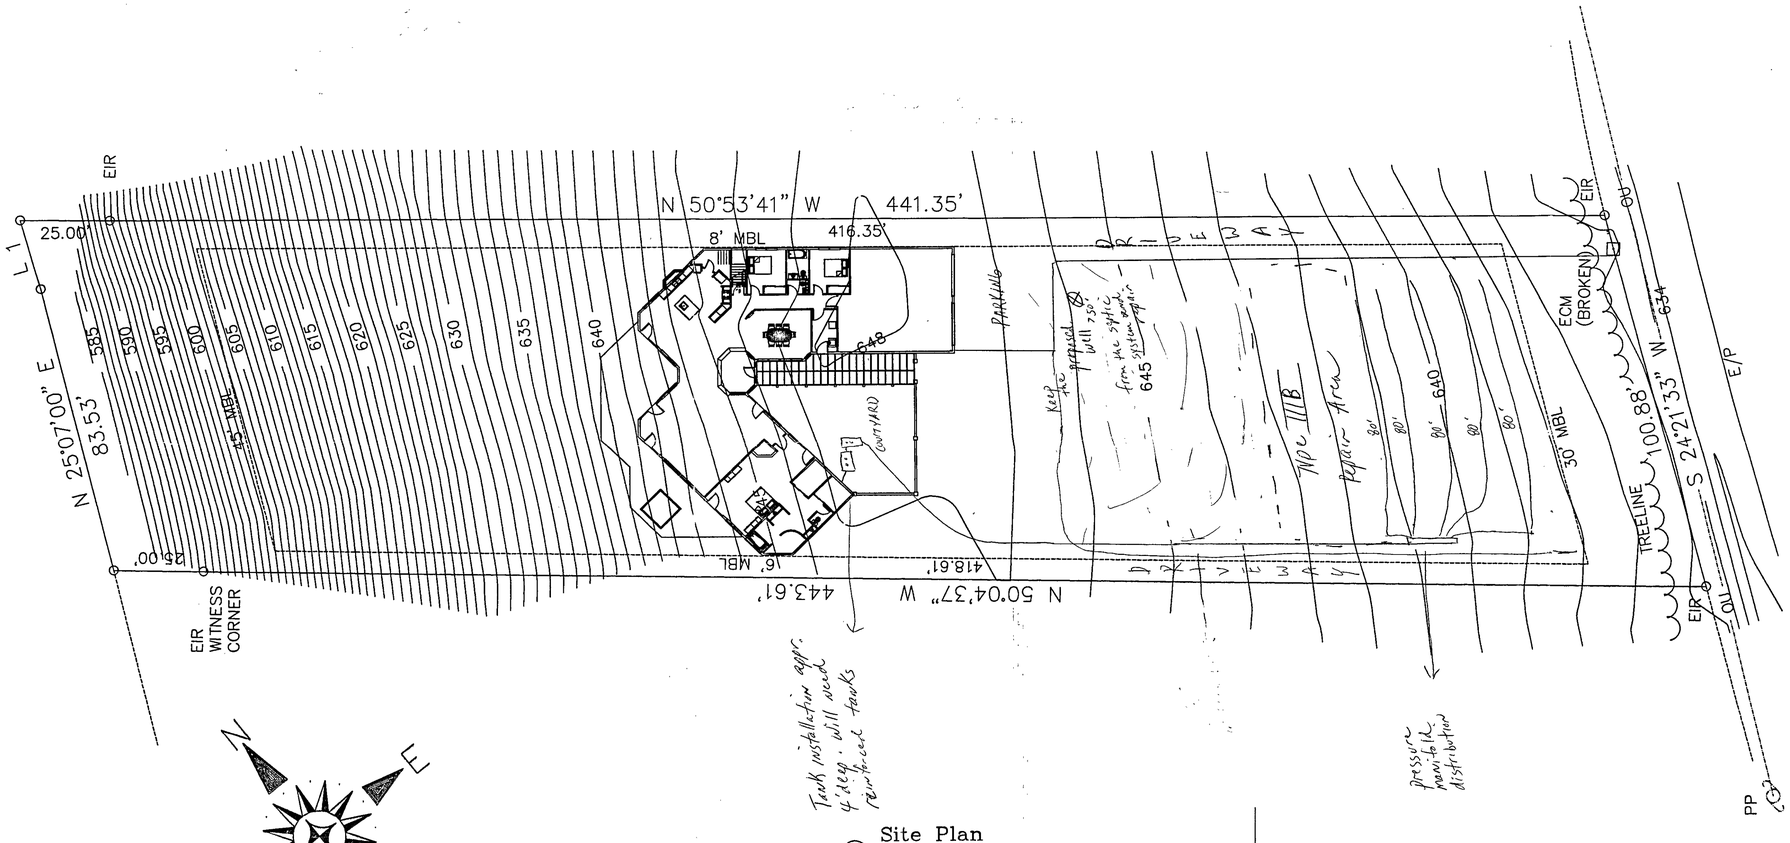

Site Plan

1"=20'-0"

COMMENTS

37078

3 Bedroom Residence
Pressure main to distribution box before
Tanks to be reinforced
septic system installation
1500 ST Lift pump required
1000 DT 61" long x 3'6" wide x 12' stone
6 lines x 80 long
400 TLF
Type IIIB Repair Area
Keep the septic system 150' from the proposed well
100' from the front right house corner to the front property line
6' from the back left house corner to the left property line
Driveway to hug the right property line

12/22/21

CADCO

1516 Hensley Road
Fort Mill, SC 29715
704-502-4360

Queen Residence

Date:

Project No.:

Revisions:

NOT FOR CONSTRUCTION

Site Plan

Scale: 1"=20'-0"

A1.1