
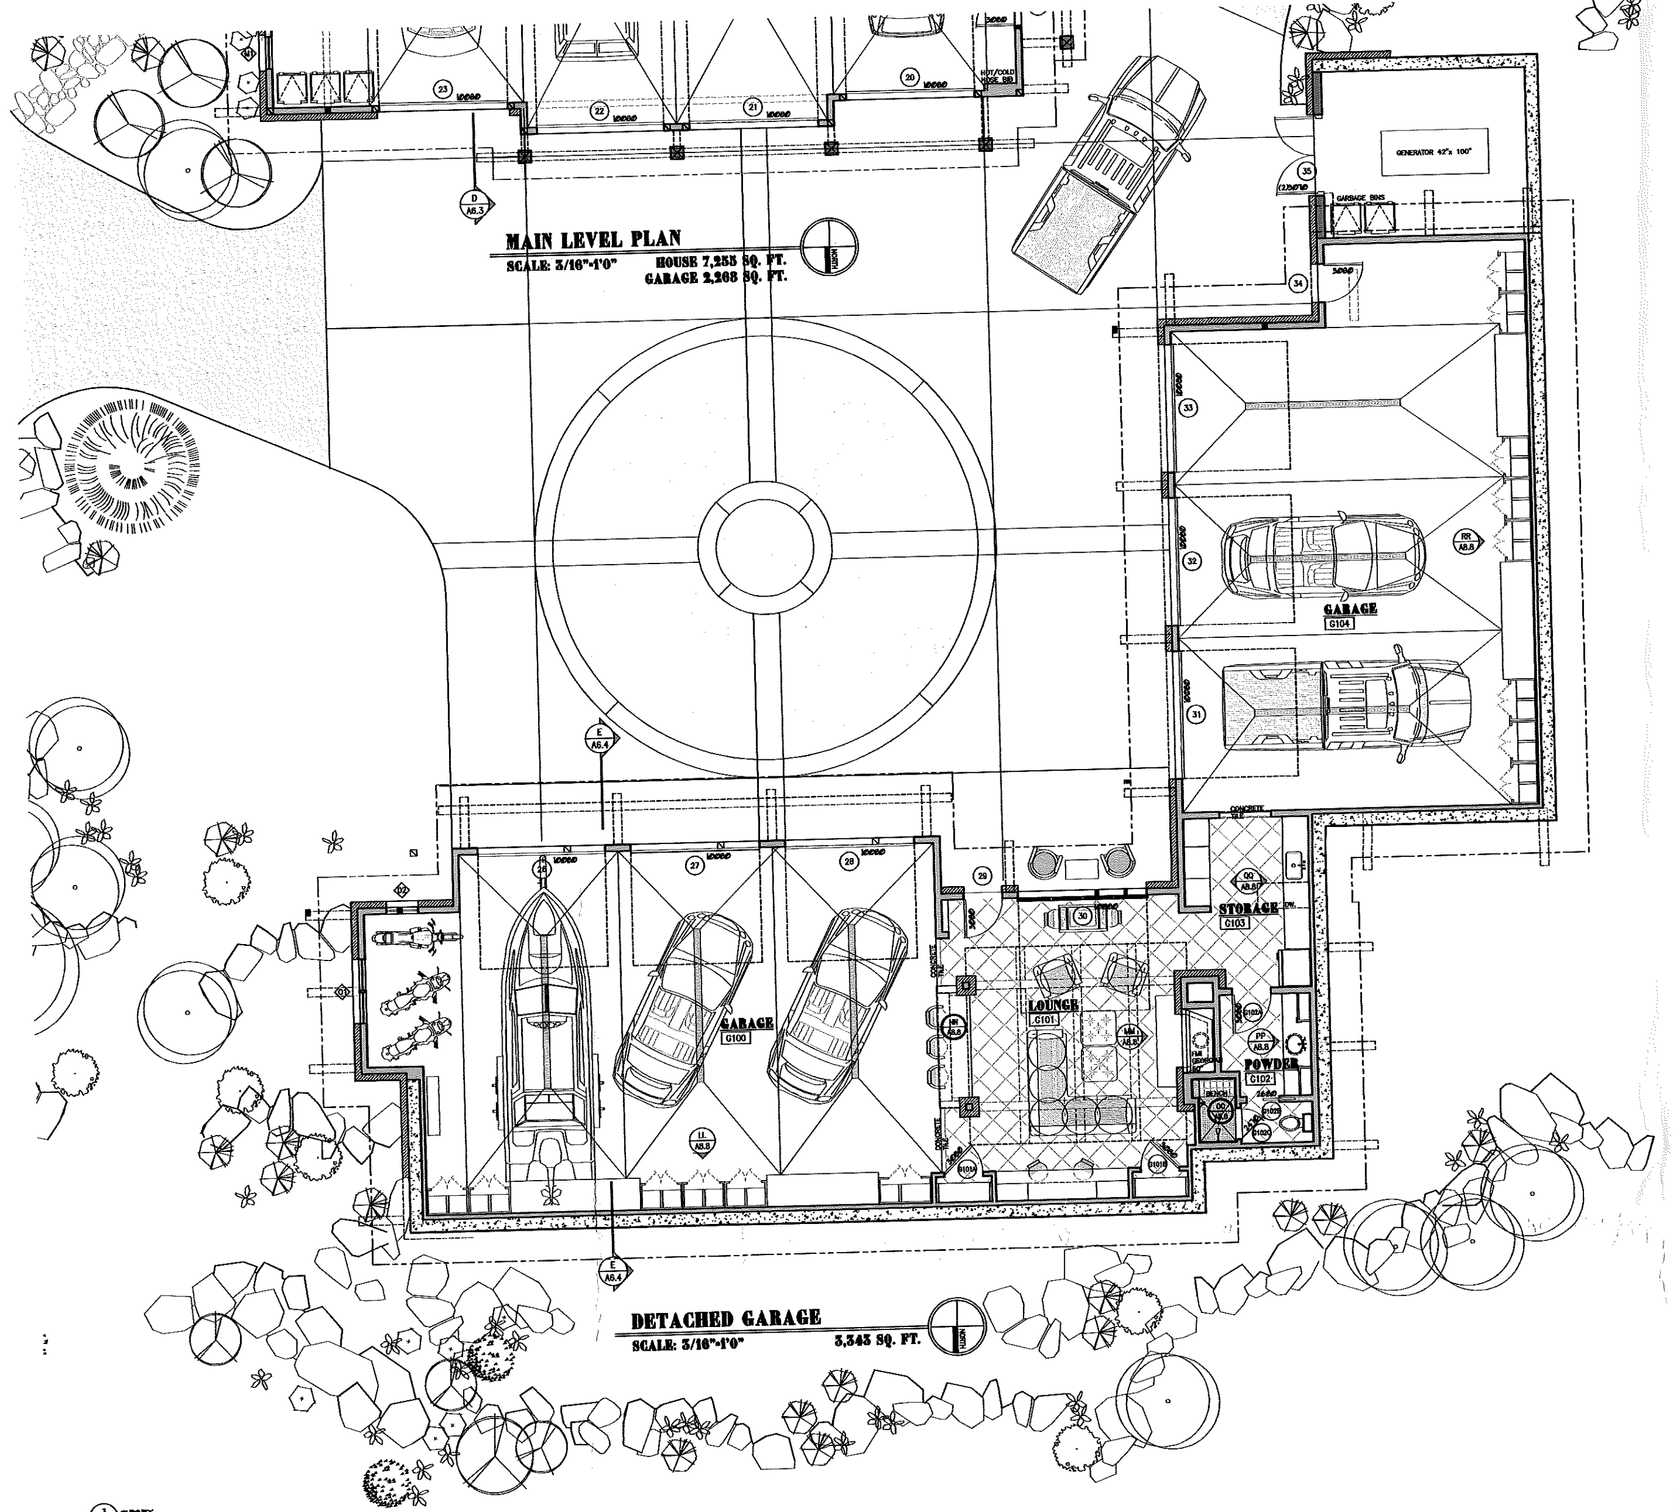


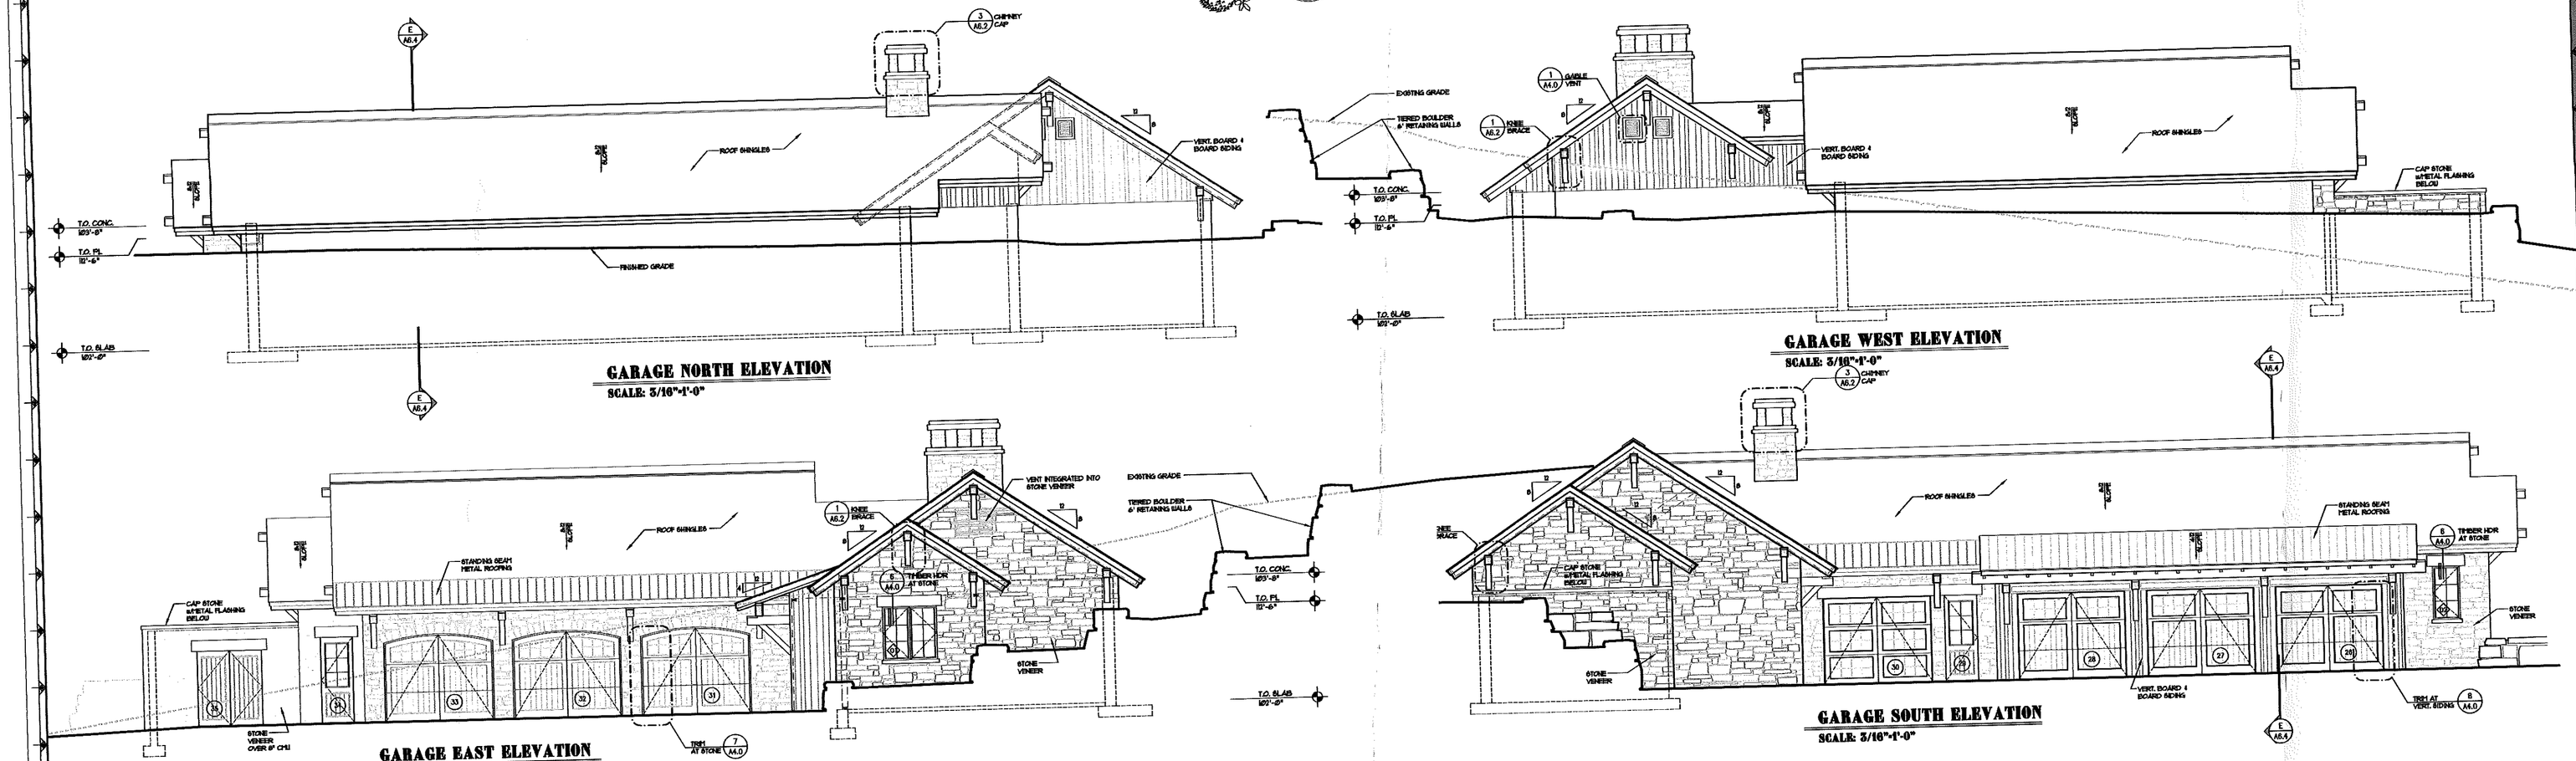

KEY

- 2x6 AT 24" O.C. WALL, UNO
- 2x6 AT 24" O.C. BEARING OR SHEAR WALL PER STRUCTURAL
- WALL WITH STONE VENEER

NOTES:

1. CONTRACTOR TO PROVIDE BLOCKING AS NECESSARY FOR ALL CABINETS, CASEWORK, EQUIPMENT, ACCESSORIES, MATERIAL LOCATIONS, PLUMBING, ETC.
2. CONTRACTOR TO COORDINATE ALL FRAMING REFERENCING WITH ELECTRICAL, PLUMBING, AND MECHANICAL LAYOUT PLANS.
3. ALL WINDOW AND DOOR R.O.'S TO BE TRIMMED PER MFR.'S/INSTALLER'S CUT SHEETS APPROVED BY ARCHITECT
4. PROVIDE 3 1/2" R2400 BATT w/ 5/8" GYP. BD. w/ RESILIENT CHANNEL IN ALL PLUMBING, BATHROOM, 1 BEDROOM WALLS
5. ALL EXTERIOR, PLUMBING, & STRUCTURAL WALL TO BE 2x6 CONSTRUCTION, UNO. - VERIFY ALL OTHER WALLS W/ FLOOR PLANS.
6. VERIFY SLOPE FRAMING W/ ARCH. & OWNER PRIOR TO CONSTRUCTION - COORD. W/ MECHANICAL DUCTWORK.
7. DOOR OPENINGS ARE TO BE EITHER CENTERED OR 4" OFF ADJ. WALL UNLESS OTHERWISE NOTED.

INSULATION GENERAL NOTES:

1. EXT. BASEMENT WALLS AT FOUNDATION: 4" FIBERLITE CELLULOSE INSULATION (R-15)
2. EXT. 2X6 WALLS: 6" FIBERLITE INSIDE CELLULOSE INSULATION (R-19)
3. FLAT SHEATHED ROOF AREAS: PROVIDE 5 1/2" BATTS OR SCREEN RAFTERS THEN 4" SPRAY URETHANE INSULATION (R-24) WITH 4" FIBERLITE INSIDE CELLULOSE INSULATION (R-30)
4. TRUSSED ROOF AREAS: R30 BLOWN-IN INSULATION
5. INTERIOR FLOOR OR GRADE: 3" RIGID POLY-ISO INSULATION (R-18) OR SPRAY URETHANE INSULATION AT SLAB PERIMETER FOUNDATION WALL.
6. UPPER LEVEL FLOOR: 3" SPRAY URETHANE INSULATION WITH R-19 BOARD BATT INSULATION W/RESILIENT CHANNELS
7. ADDITIONAL REQUIREMENTS:
   - ALL EXT. WALL LOCATION WITH STEEL CLG/FRM TO HAVE FULL WALL CAVITY SPRAY-IN URETHANE INSULATION.
   - 3" R30 SPRAY URETHANE INSULATION ONTO UNDERSIDE OF STONE DECK TO FOR SOUND ATTENUATION REQUIRED AT MECHANICAL ROOM STAIRS
   - PROVIDE 5 1/2" R2400 BATT w/ 5/8" GYP. BD. w/ RESILIENT CHANNEL IN ALL PLUMBING, BATHROOM, BEDROOM, AND PECH ROOF WALLS.
   - ALL SPRAY URETHANE INSULATION TO BE CLOSED CELL TYPE 2 @ 1.5#/CU.FT.
   - MIN ROOF TO HAVE SPRAY URETHANE INSULATION IN WALLS (FULL THICKNESS) AND CEILING (6" FIN)

ARCHITECT
LOCATI ARCHITECTS
1001 E. MAIN SUITE 202- BOZEMAN - MONTANA

DISCIPLINES	NAME	PHONE
STRUCTURAL	BOB RICHARDSON	586-1483
MECHANICAL	PAUL & PAUL ENGINEERING, INC.	
ELECTRICAL	PAUL & PAUL ENGINEERING, INC.	
	JEFF BELL ENG.	

JOB NO. XXX
DRAWN BY: XX
CHECKED BY: XX

PROJECT / OWNER
BLUE HERON COVE
THE SANCTUARY
NORTH CAROLINA

DATE
01-15-2021
02-26-2021
03-26-2021
SHEET NUMBER
A9.2

COPYRIGHT LOCATI ARCHITECTS
THESE PLANS ARE NOT TO BE REPRODUCED, CHANGED OR COPIED IN ANY FORM OR MANNER WHATSOEVER NOR ARE THEY TO BE ASSIGNED TO ANY THIRD PARTY WITHOUT FIRST OBTAINING THE EXPRESS WRITTEN PERMISSION AND CONSENT OF LOCATI ARCHITECTS.