

9230 WANEDEN LN

19909110


1/8/2008


duponbj

Groundwater and Wastewater Services File Imaging Project
May 2007
Barcode Font = IDAutomationHC39M

NOTES:
– REFER TO SHEET U–2 FOR SYSTEM DETAILS & ELEVATIONS
–PRIOR TO ANY CONSTRUCTION, BARRICADE ALL NITRIFICATION FIELDS (BOTH INITIAL & REPAIR) FROM CONSTRUCTION TRAFFIC.
– CLEAR DRIP FIELD OF ALL STUMPS AND DEBRIS AND GRASS ALL DISTURBED AREAS.
– MAINTAIN 2' MINIMUM SEPARATION ON ALL DRIP LINES
– CONSTRUCT A DIVERSION SWALE AT TOP OF DRAINFIELD TO KEEP SUFACE WATER FROM CROSSING FIELD.
**SETBACKS
–PROPERTY LINE – 10 FEET
–ANY BASEMENT – 15 FEET
–LOCATE WELL 70' FROM ANY SYSTEM COMPONENT & NITRIFICATION (BOTH INITIAL AND REPAIR)

WELL SHALL BE 25 FT FROM RESIDENCE AND 50 FEET FROM SEPTIC SYSTEM. ANY FORCE MAINS THAT ENCROACH INTO THE SETBACK SHALL BE SCH 40 STEEL PIRE OF SAME SIZE AS SHOWN ON PLAN.
ANY CONFLICT BETWEEN WHAT IS SHOWN ON THE PLANS AND WHAT IS ACTUALLY IN THE FIELD SHALL BE BROUGHT TO THE ATTENTION OF MECKLENBURG COUNTY DEH AND THE ENGINEER BEFORE ANY INSTALLATION.

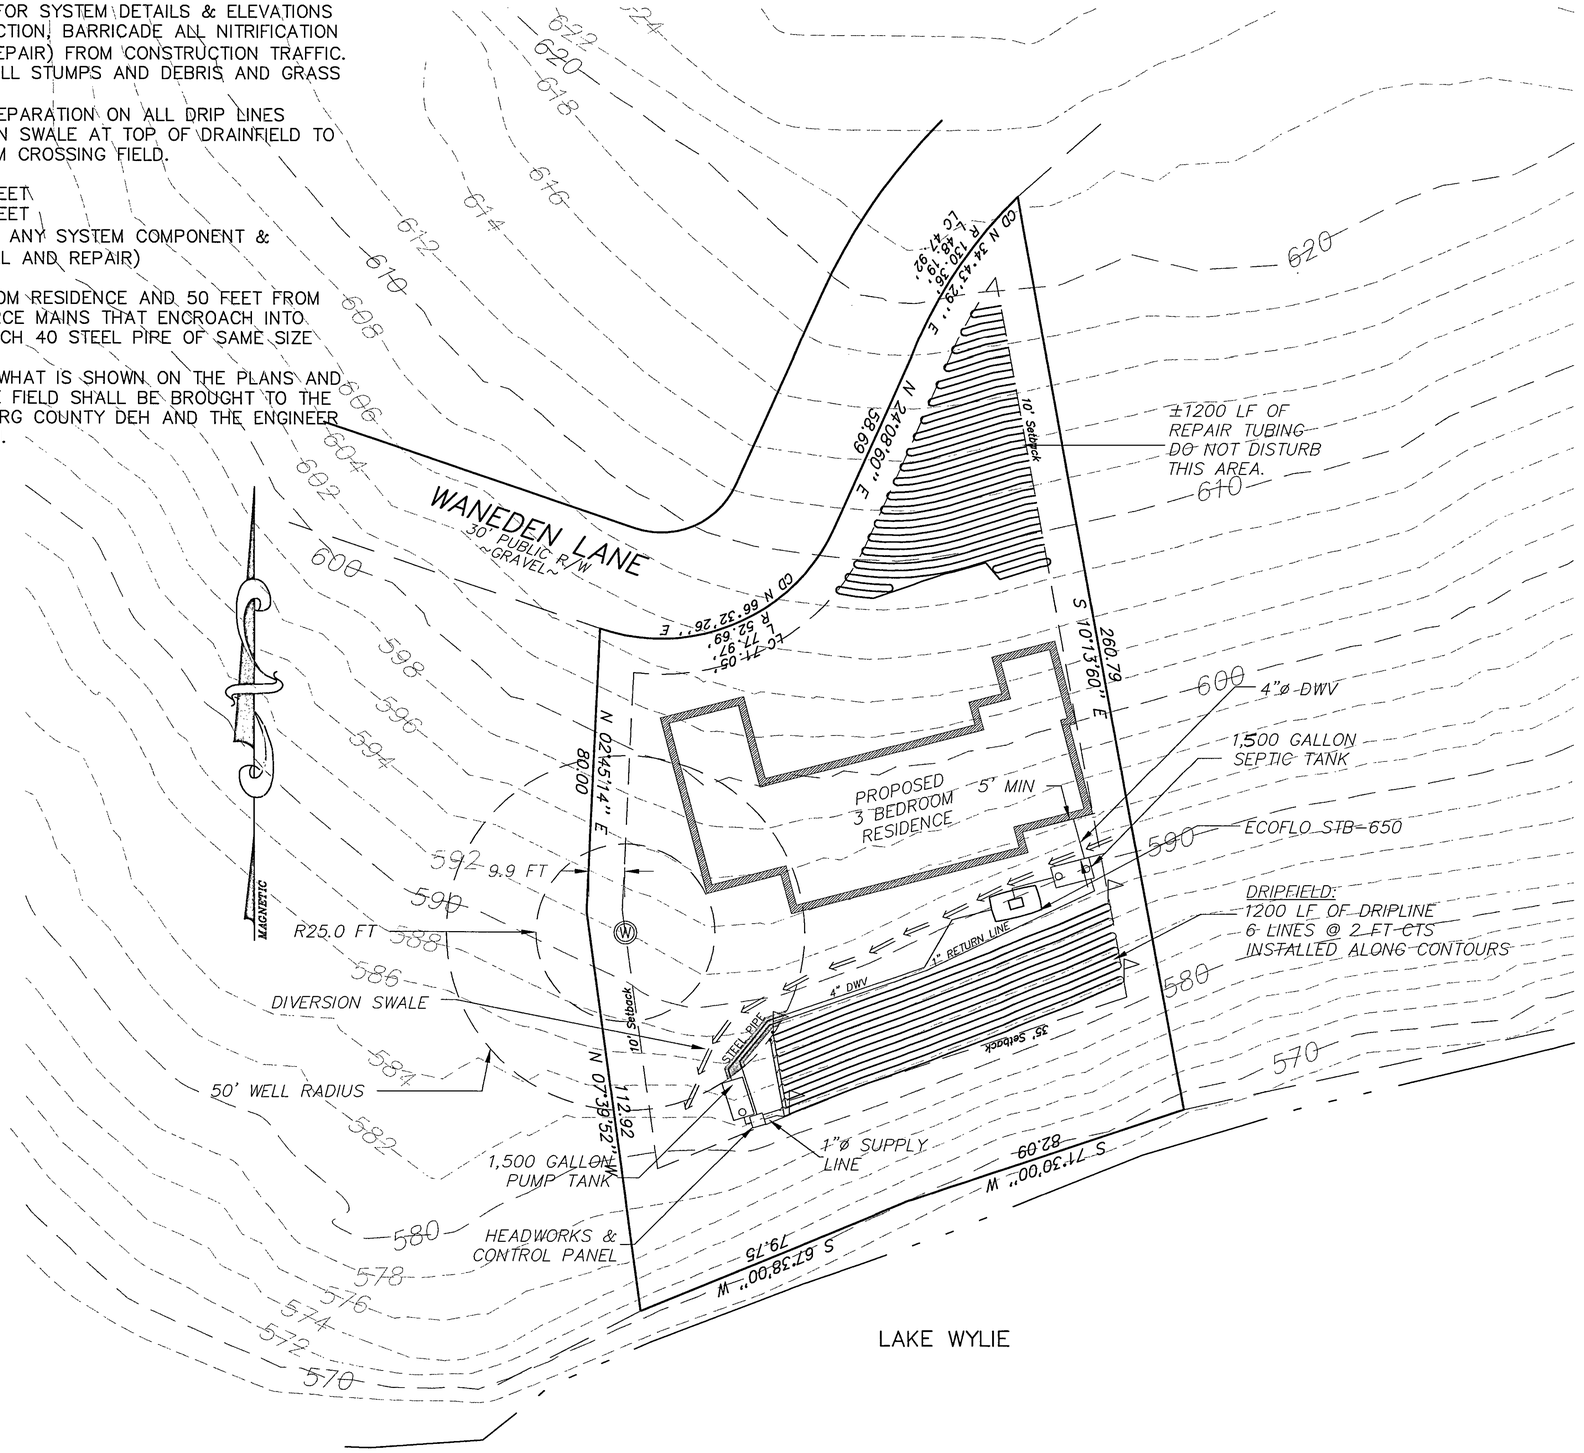

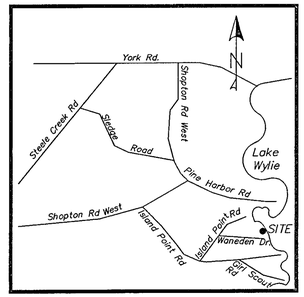

VICINITY MAP
NO SCALE

GRAPHIC SCALE
20 0 10 20 40 80
(IN FEET)
1 inch = 20 ft.

PIEDMONT DESIGN
ENGINEERING • SURVEYING • PLANNING
Associates, P.A.
Suite 104 Westfield Center, 125 East Plaza Drive
Mooresville, North Carolina 28115
Phone:(704) 664-7888 Fax:(704) 664-1778

PREPARED FOR:
MIKE TRETSKE
1129 BERWICK CIRCLE
WAXHAW, NC 28173
704–243–2075

SUBSURFACE DRIP SEPTIC SYSTEM SITE PLAN
3 BEDROOM RESIDENCE
9230 WANEDEN LANE
CHARLOTTE, MECK Co., NORTH CAROLINA

NORTH CAROLINA PROFESSIONAL SEAL 3970 ENGINEER M. K. BARRINGER, JR.

REVISIONS	BY
A REVISED PER FLOOR PLAN & WELL LOCAT. CHANGES (2/5/05)	DMD

Date: 2/10/2004
Scale: 1" = 20 FT
2' CONTOURS
Drawn: DMD
Checked: BKB
Job: 03–02–11
Sheet U–1
A 2/2/05
of 2 Sheets

FEB 08 2005

Location: PR–31
PUBLICATION OR REUSE OF THESE DRAWINGS OR ANY DETAILS WITHIN MUST BE WITH THE WRITTEN CONSENT OF PIEDMONT DESIGN ASSOCIATES, P.A.

Owner: _____ Approved: _____ Date of Issue: _____