

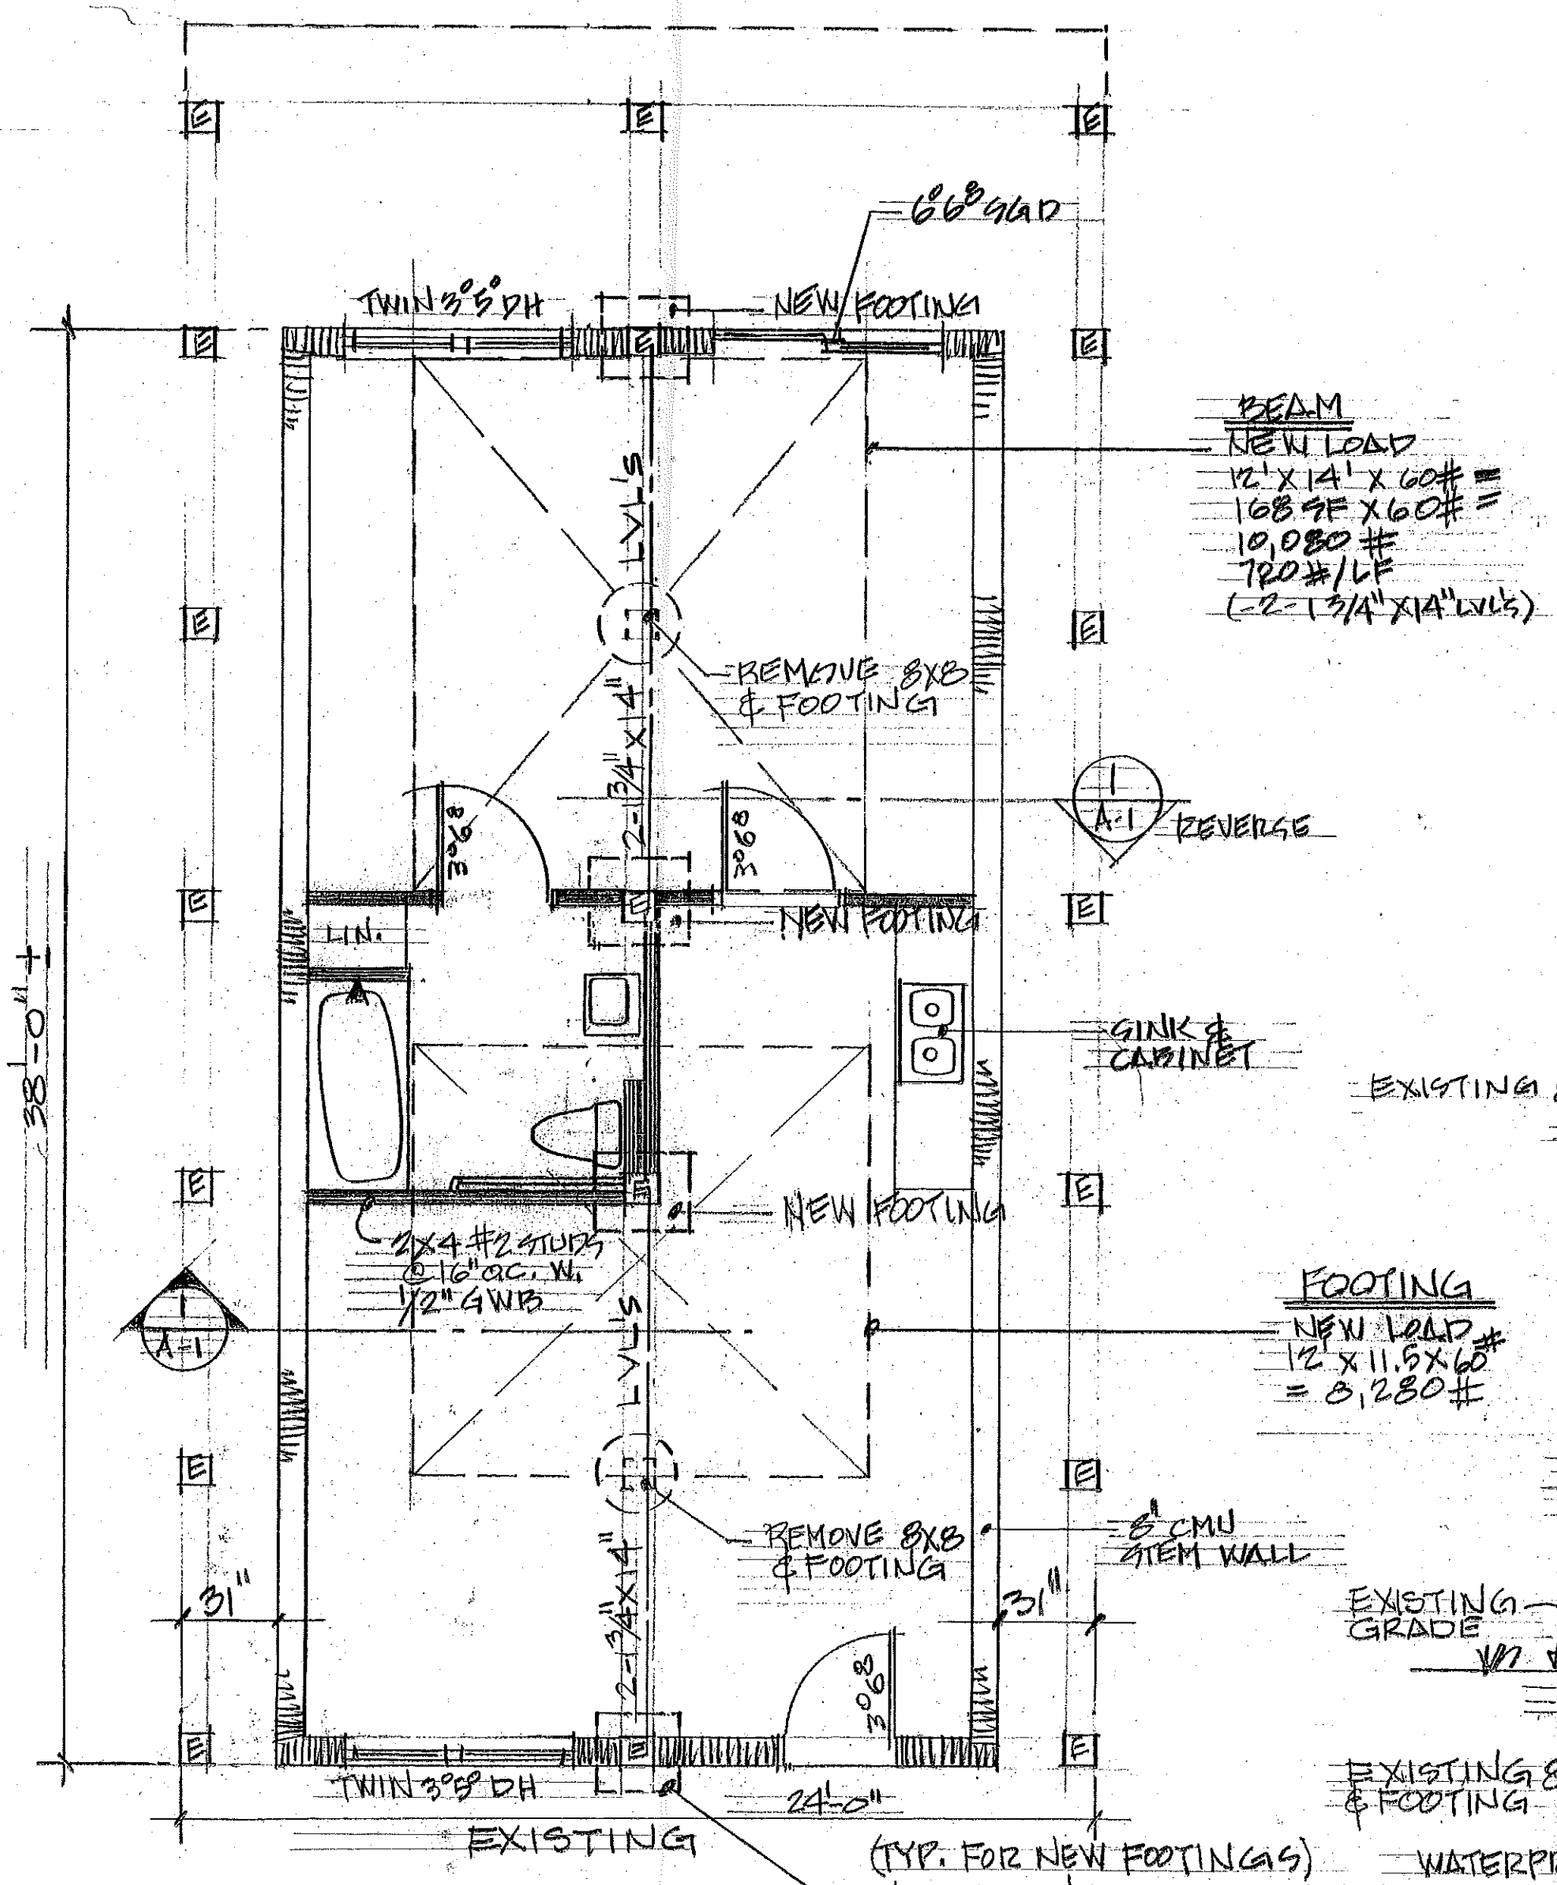



FLOOR PLAN ~ 1/4"=1'-0"

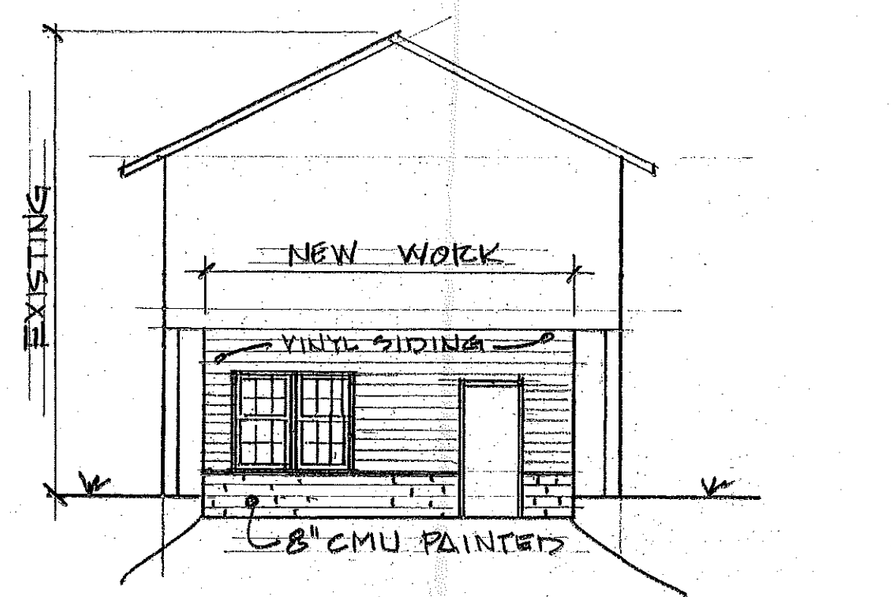


SCHEMATIC EXTERIOR - 1/8"=1'-0"

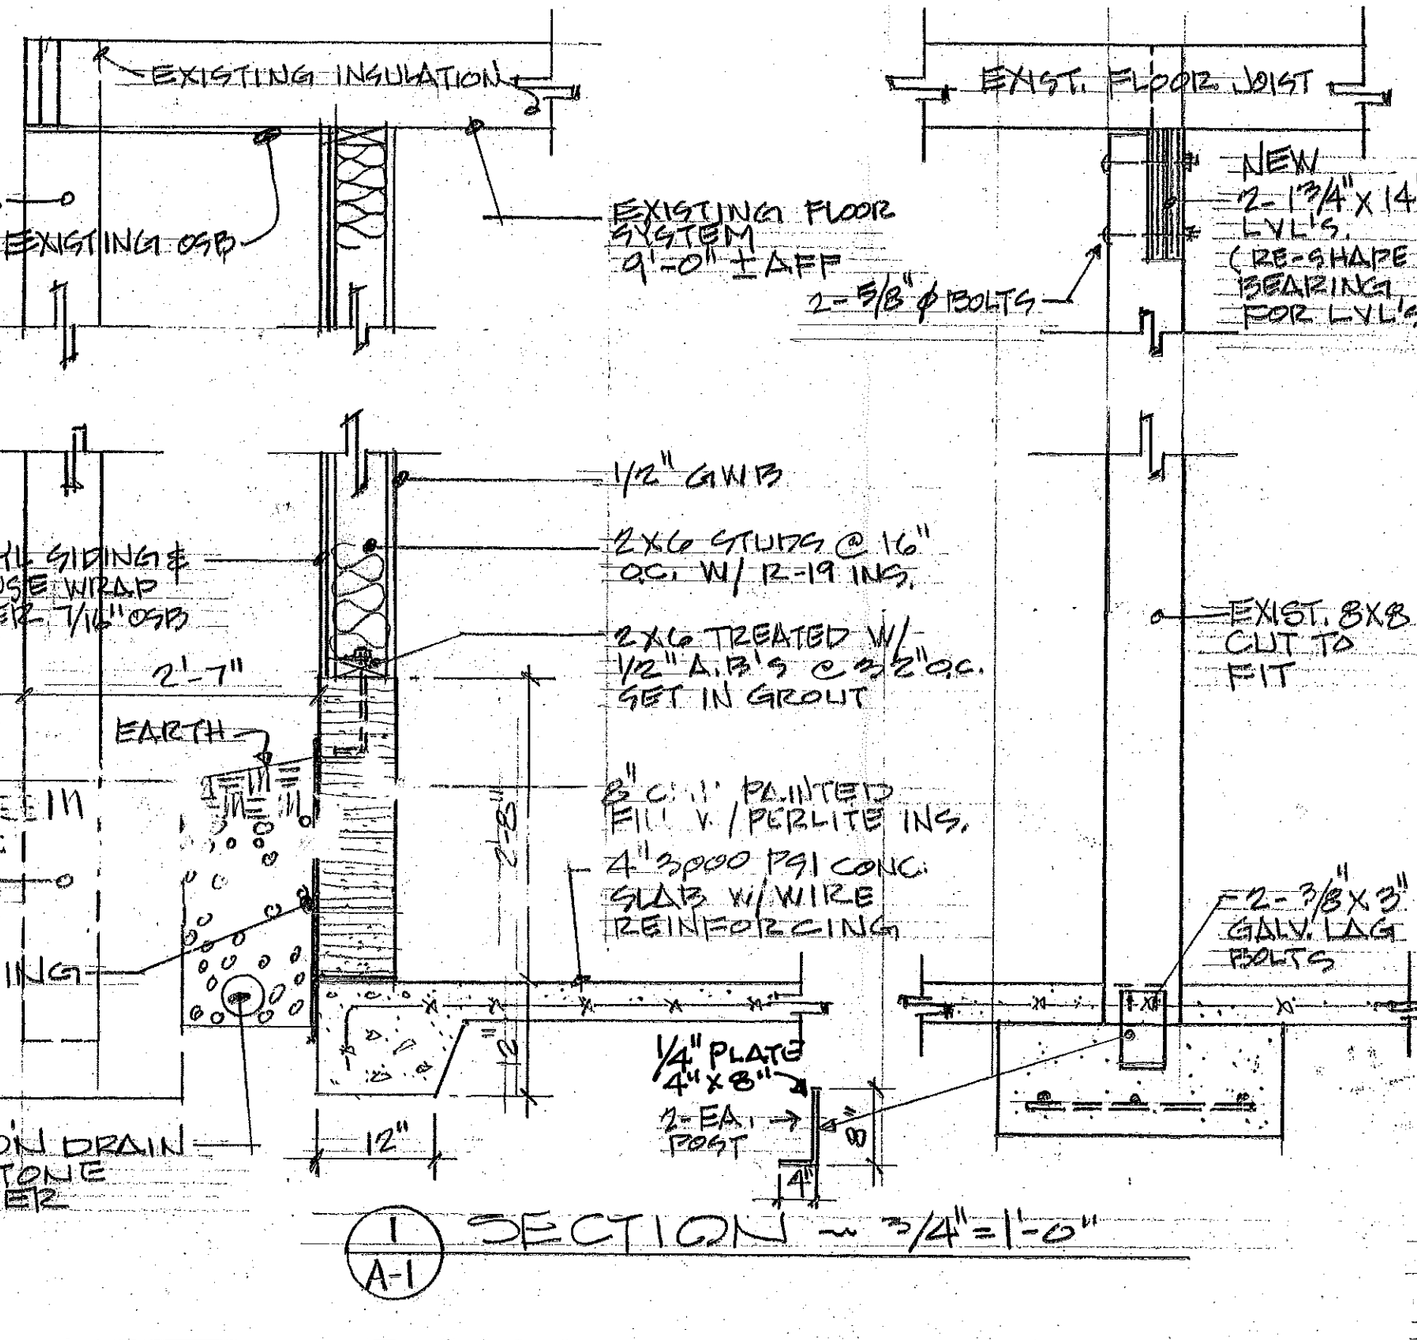


1/A-1 SECTION ~ 3/4"=1'-0"


THESE DRAWINGS ARE DIAGRAMMATIC, NOT INDICATING ALL CONDITIONS AND DETAILS, AND ARE INTENDED TO BE USED BY EXPERIENCED MECHANICS. EACH DRAWING IS COMPLIMENTARY TO THE OTHERS. ALL CONDITIONS AND DIMENSIONS MUST BE VERIFIED BY THE CONTRACTORS PRIOR TO INSTALLATION. WORK PERFORMED NOT IN COMPLIANCE WITH THE INTENT OF THESE DOCUMENTS ARE THE RESPONSIBILITY OF THE PERSONS PERFORMING THE WORK.

THIS DRAWING AND THE INFORMATION THEREIN IS THE PROPERTY OF CARLOS J. MOORE, ARCHITECT. ANY REPRODUCTION, ALTERATION, OR USE FOR OTHER THAN THE INTENDED PROJECT, WITHOUT THE WRITTEN CONSENT OF CARLOS J. MOORE, IS STRICTLY FORBIDDEN.

© COPYRIGHT 2009 CARLOS J. MOORE, ARCHITECT PA


CARLOS J. MOORE REGISTERED ARCHITECT 4307 NORTH CAROLINA CONCORD, N.C. 2-25-10

CARLOS MOORE ARCHITECT CERT. NO. 51212 NORTH CAROLINA CONCORD, N.C.


Carlos Moore ARCHITECT PA
222 CHURCH STREET NORTH, CONCORD, NC 28025
T: 704.788.8333 F: 704.782.0487
WWW.CMOOREARCH.COM


PROJECT TITLE: DREW STEPHENS
2141 SUGAR CREEK RD
CHARLOTTE, N.C. 28262

SHEET TITLE: PLANS-SECTIONS-DETAILS

TODAY'S DATE: 2-25-10
SCHEMATIC DESIGN APPR:
ORIGINAL SEAL DATE:
REVISIONS:

DRAWING NUMBER:
DRAWN BY: C.V. MOORE
PROJECT MGR.
CHECKED BY: CJM

SHEET A-1

OF 1 TOTAL # OF SHEETS 1