
987

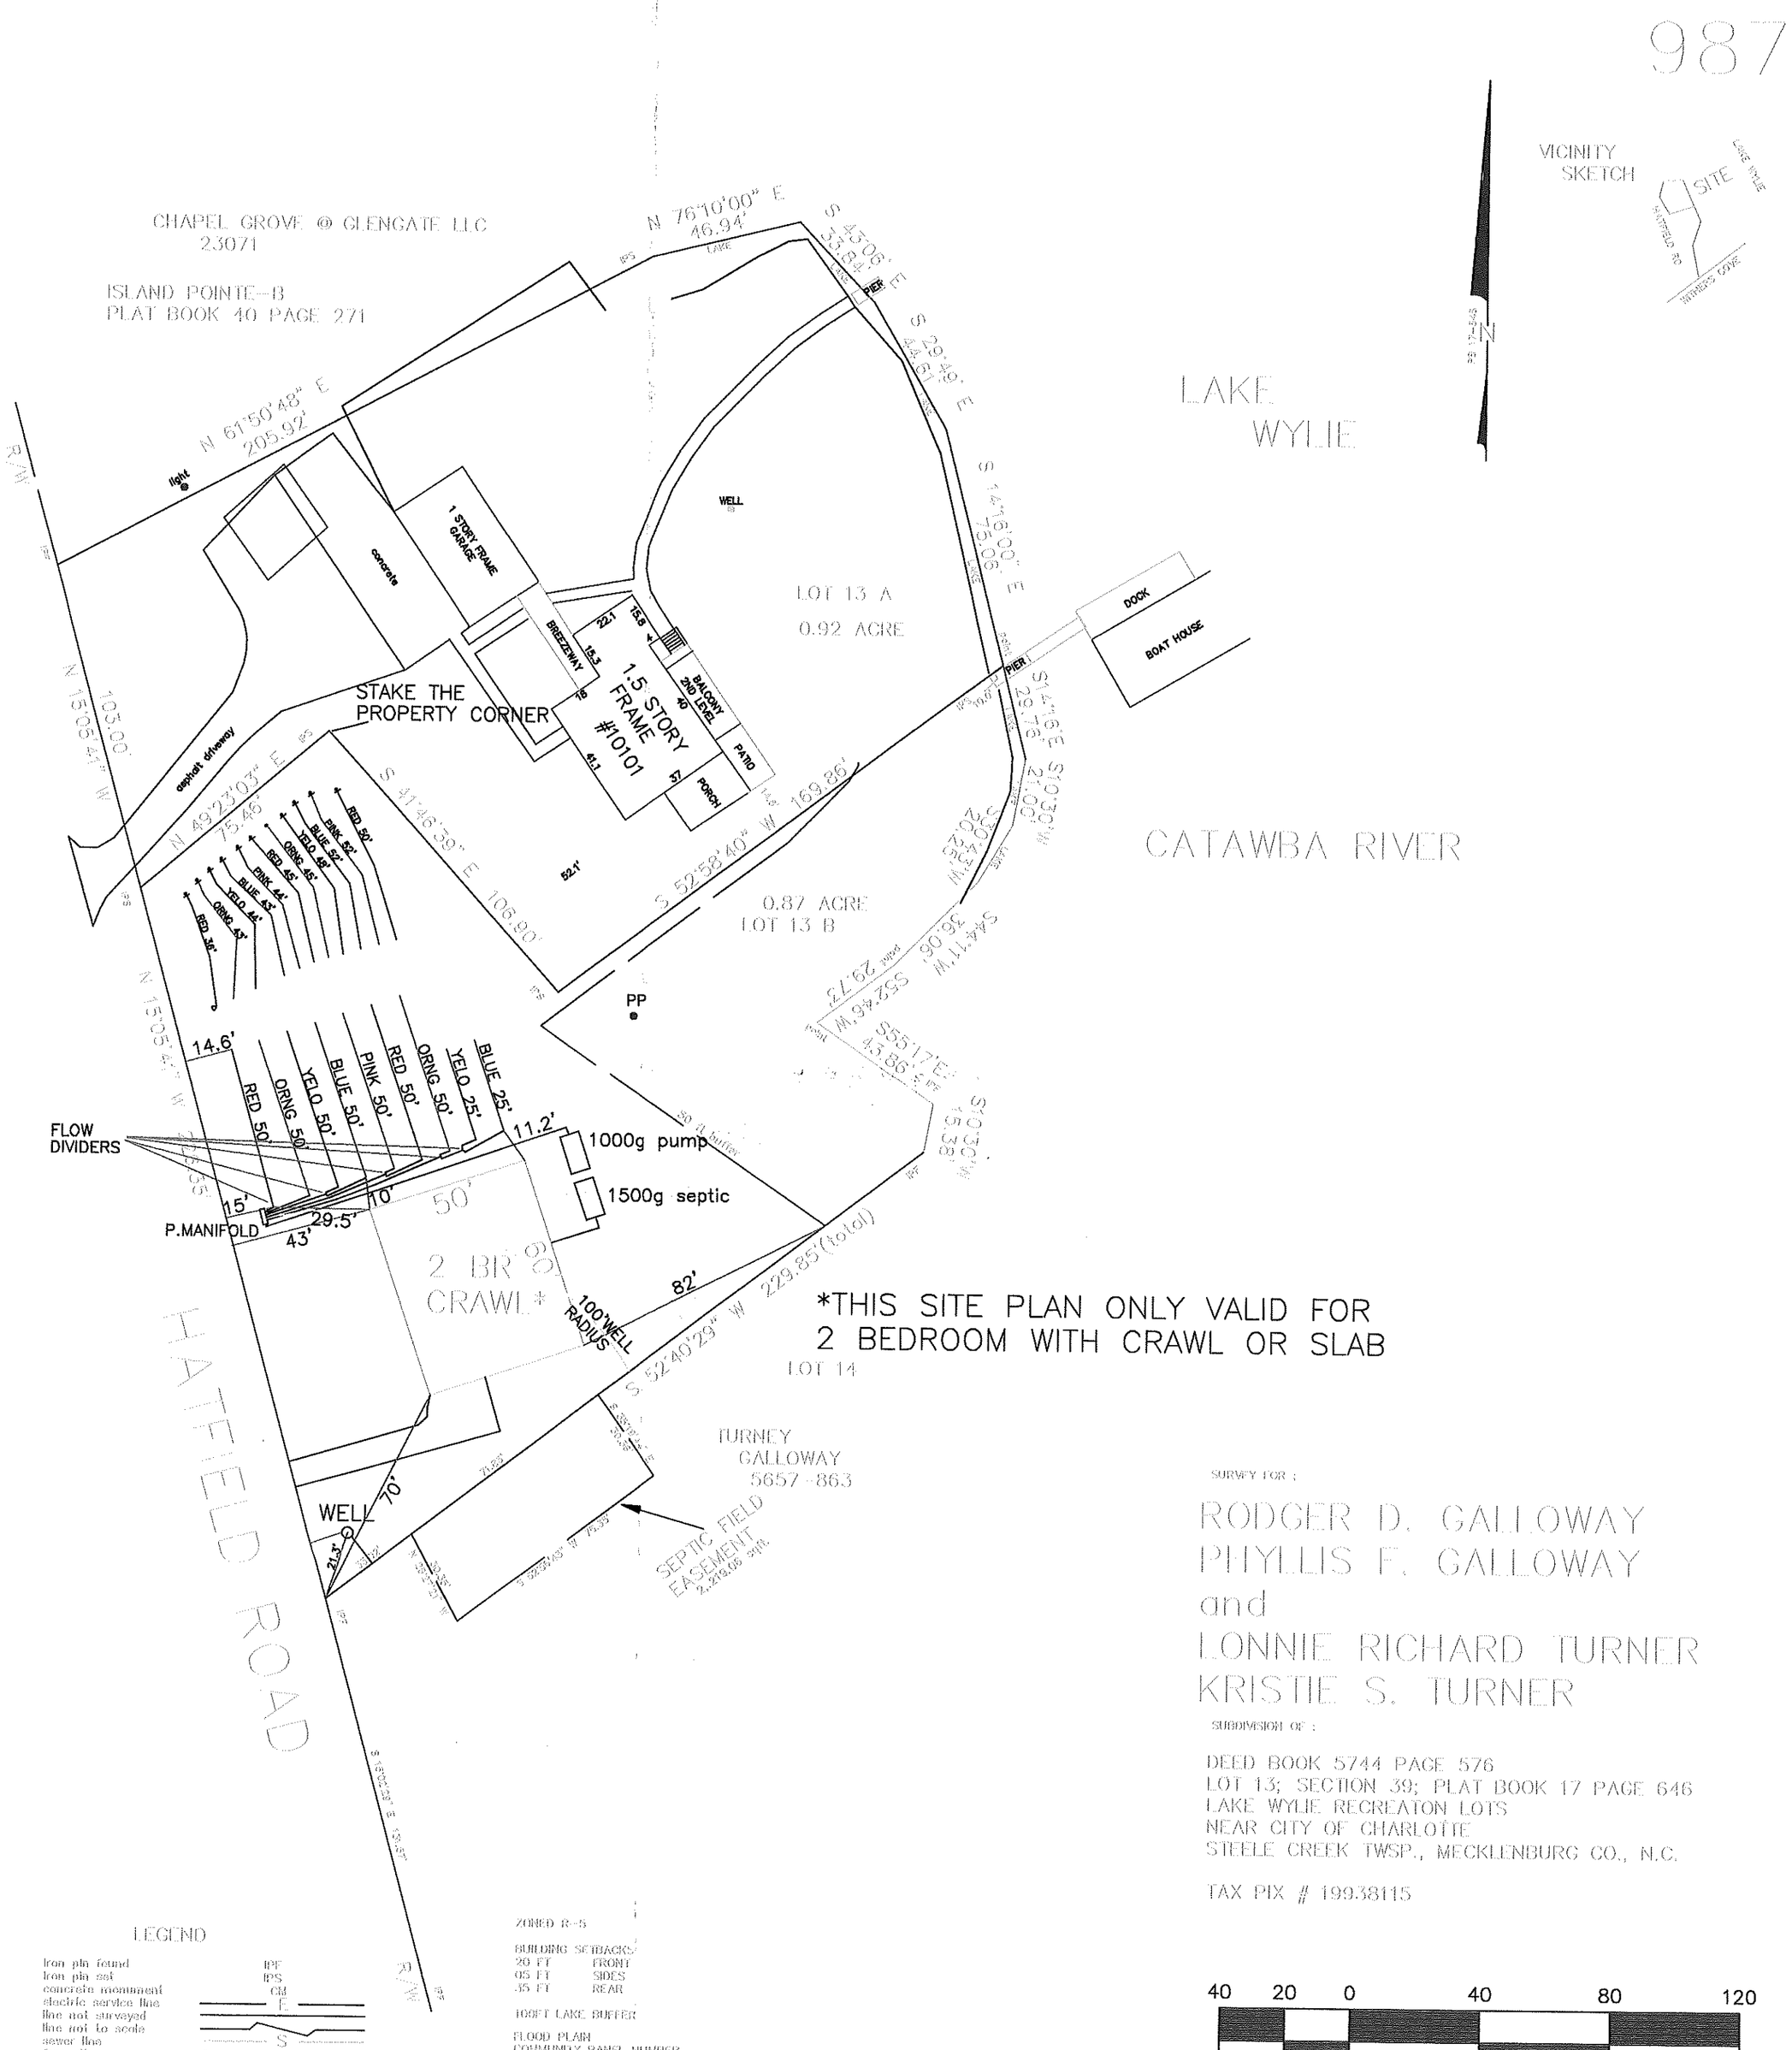

*THIS SITE PLAN ONLY VALID FOR
2 BEDROOM WITH CRAWL OR SLAB

creates a subdivison of land in an area covered by a subdivison ordinance.

Documents and Saltingson\My Documents\general.txt

21st day of May, 2009

Tom Kelso
Land Surveyor
P. O. Box 1583

NORTH CAROLINA PROFESSIONAL SEAL L-3145 LAND SURVEYOR ROBERT T. KELSO

LEGEND

iron pin found	IPF
iron pin set	IPS
concrete monument	CM
electric service line	E
line not surveyed	
line not to scale	
sewer line	S
fence line	
water line	W
electric transformer	ET

ZONED R-5

BUILDING SETBACKS:
20 FT FRONT
05 FT SIDES
15 FT REAR

100FT LAKE BUFFER

FLOOD PLAIN
COMMUNITY PANEL NUMBER
3701583591-K dtd/r 3/02/2009
FLOOD PLAIN ALONG LAKE

NO N.C.G.S. CONTROL WITHIN 2,000 FT

SURVEY FOR :

RODGER D. GALLOWAY
PHYLLIS F. GALLOWAY
and
LONNIE RICHARD TURNER
KRISTIE S. TURNER

SUBDIVISION OF :


DEED BOOK 5744 PAGE 576
LOT 13; SECTION 39; PLAT BOOK 17 PAGE 646
LAKE WYLIE RECREATON LOTS
NEAR CITY OF CHARLOTTE
STEELE CREEK TWSP., MECKLENBURG CO., N.C.

TAX PIX # 199.38115

40 20 0 40 80 120

Scale 1" = 40'

CL199.38116

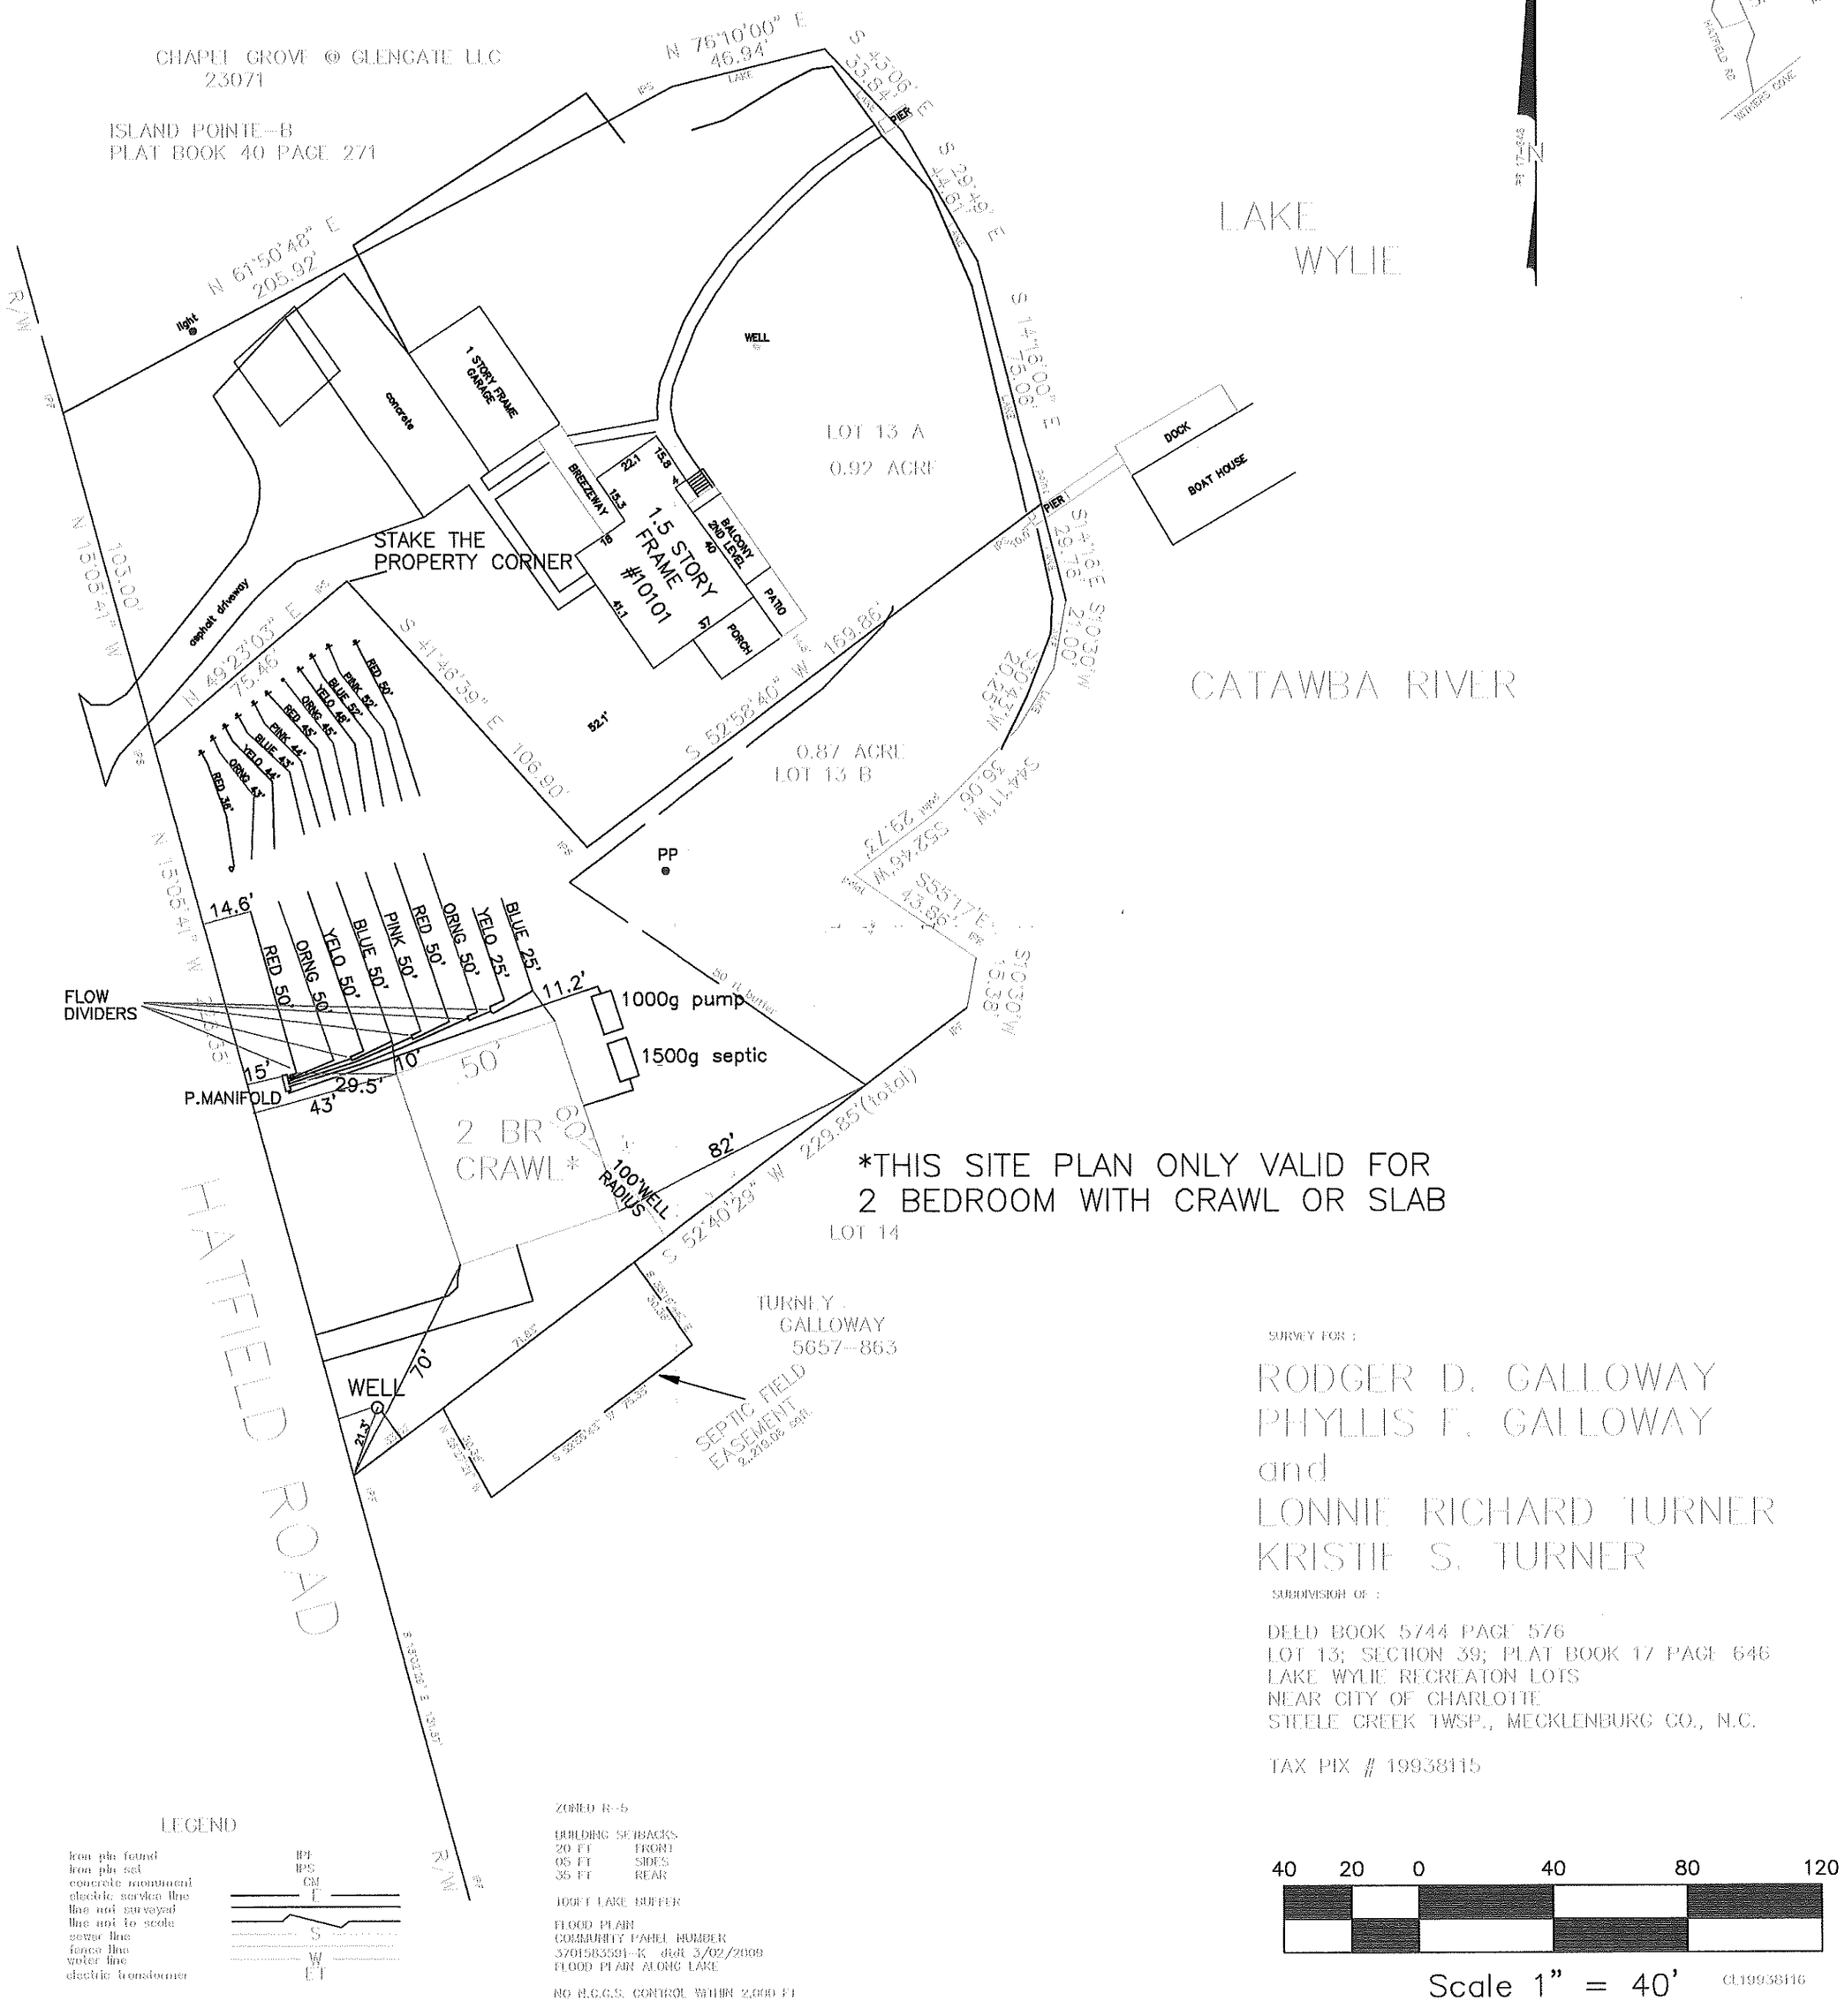

*THIS SITE PLAN ONLY VALID FOR
2 BEDROOM WITH CRAWL OR SLAB

creates a subdivison of land in an area covered by a subdivison ordinance.

Documents and Settings\cm\My Documents\road cert.txt

21st day of May, 2009

Tom Kelso
Land Surveyor
O. Box 1583

NORTH CAROLINA PROFESSIONAL SEAL L-3145 LAND SURVEYOR ROBERT T. KELSO

LEGEND

iron pin found	IPF
iron pin set	IPS
concrete monument	CM
electric service line	E
line not surveyed	
line not to scale	
sewer line	S
fence line	
water line	W
electric transformer	ET

ZONED R-5

BUILDING SETBACKS
20 FT FRONT
05 FT SIDES
35 FT REAR

100FT LAKE BUFFER

FLOOD PLAIN
COMMUNITY PANEL NUMBER
3701583591-K dtd 3/02/2009
FLOOD PLAIN ALONG LAKE

NO N.C.G.S. CONTROL WITHIN 2,000 FT

SURVEY FOR :

RODGER D. GALLOWAY
PHYLLIS F. GALLOWAY
and
LONNIE RICHARD TURNER
KRISTIE S. TURNER

SUBDIVISION OF :

DEED BOOK 5744 PAGE 576
LOT 13; SECTION 39; PLAT BOOK 17 PAGE 646
LAKE WYLIE RECREATON LOTS
NEAR CITY OF CHARLOTTE
STEELE CREEK TWSP., MECKLENBURG CO., N.C.

TAX PIX # 19938115

40 20 0 40 80 120

Scale 1" = 40'

CL19938116