


3288-A

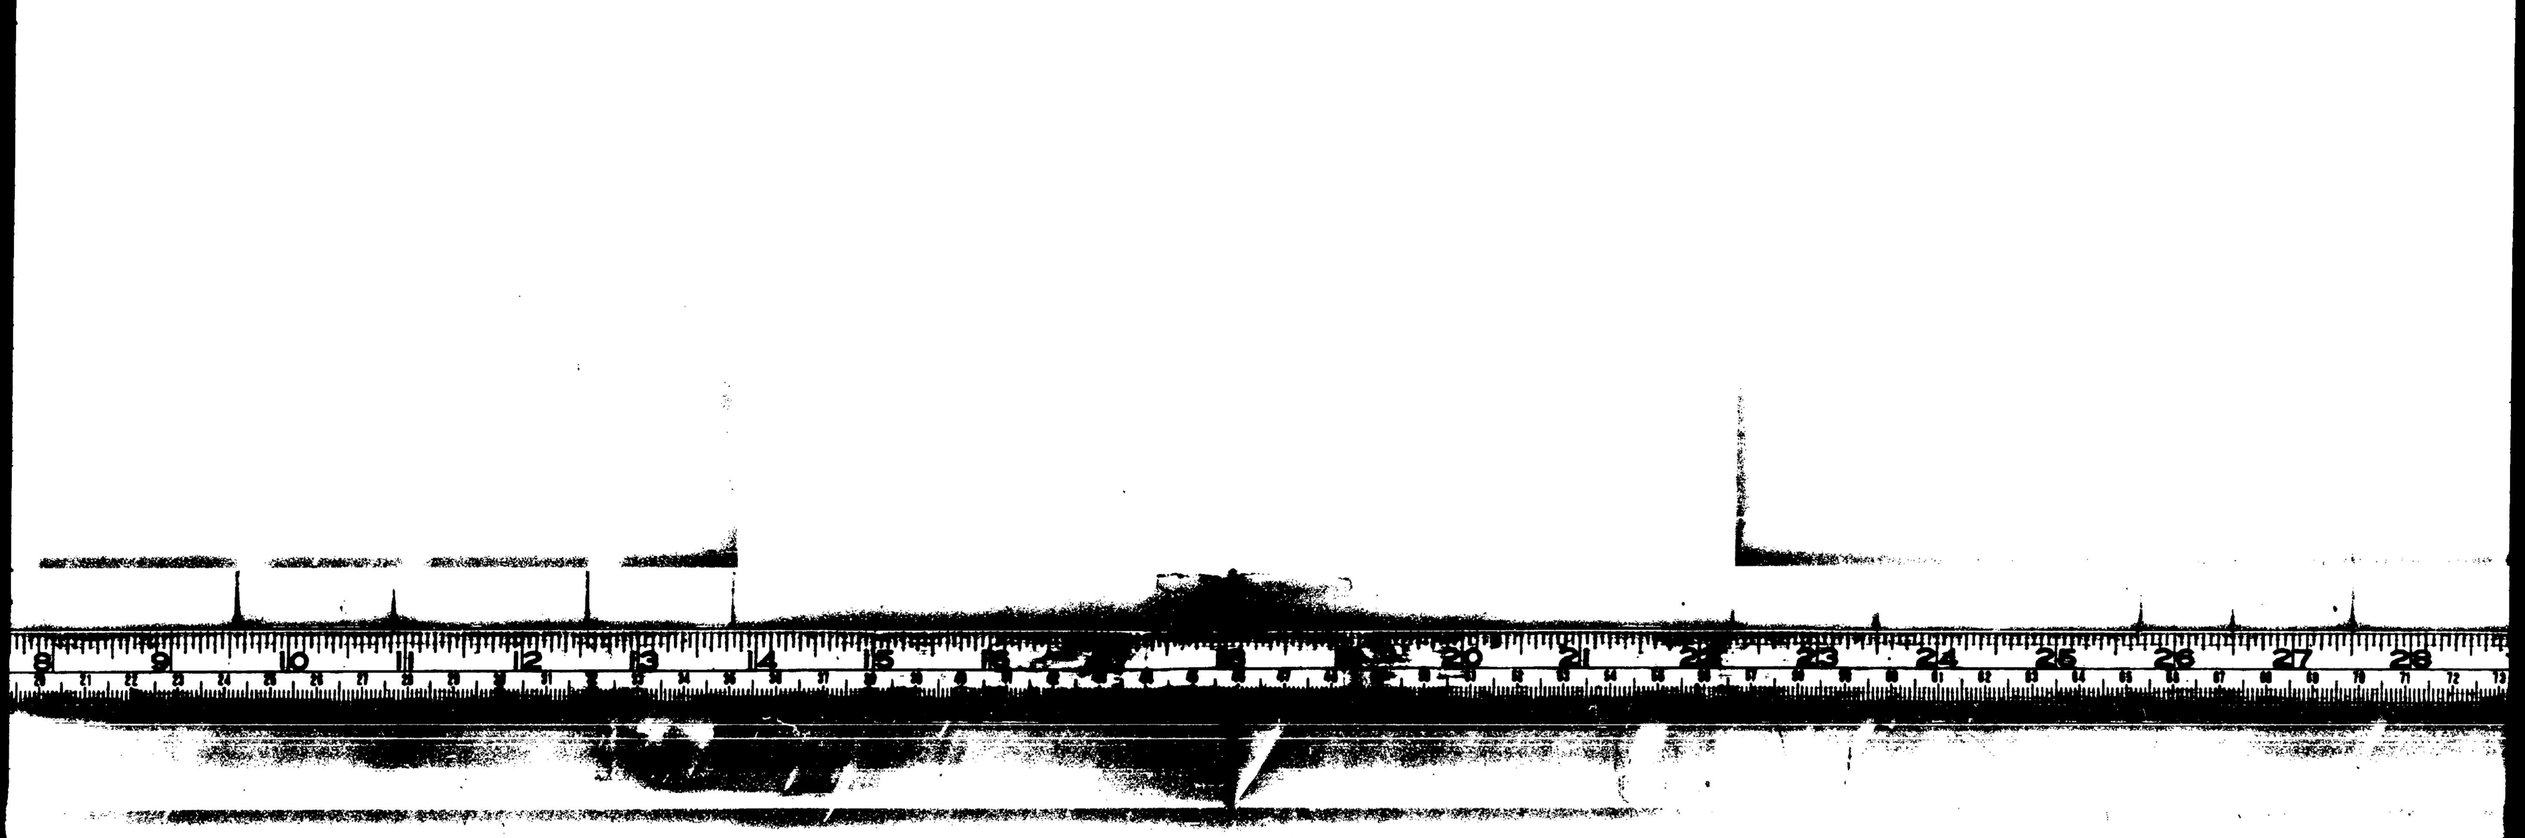


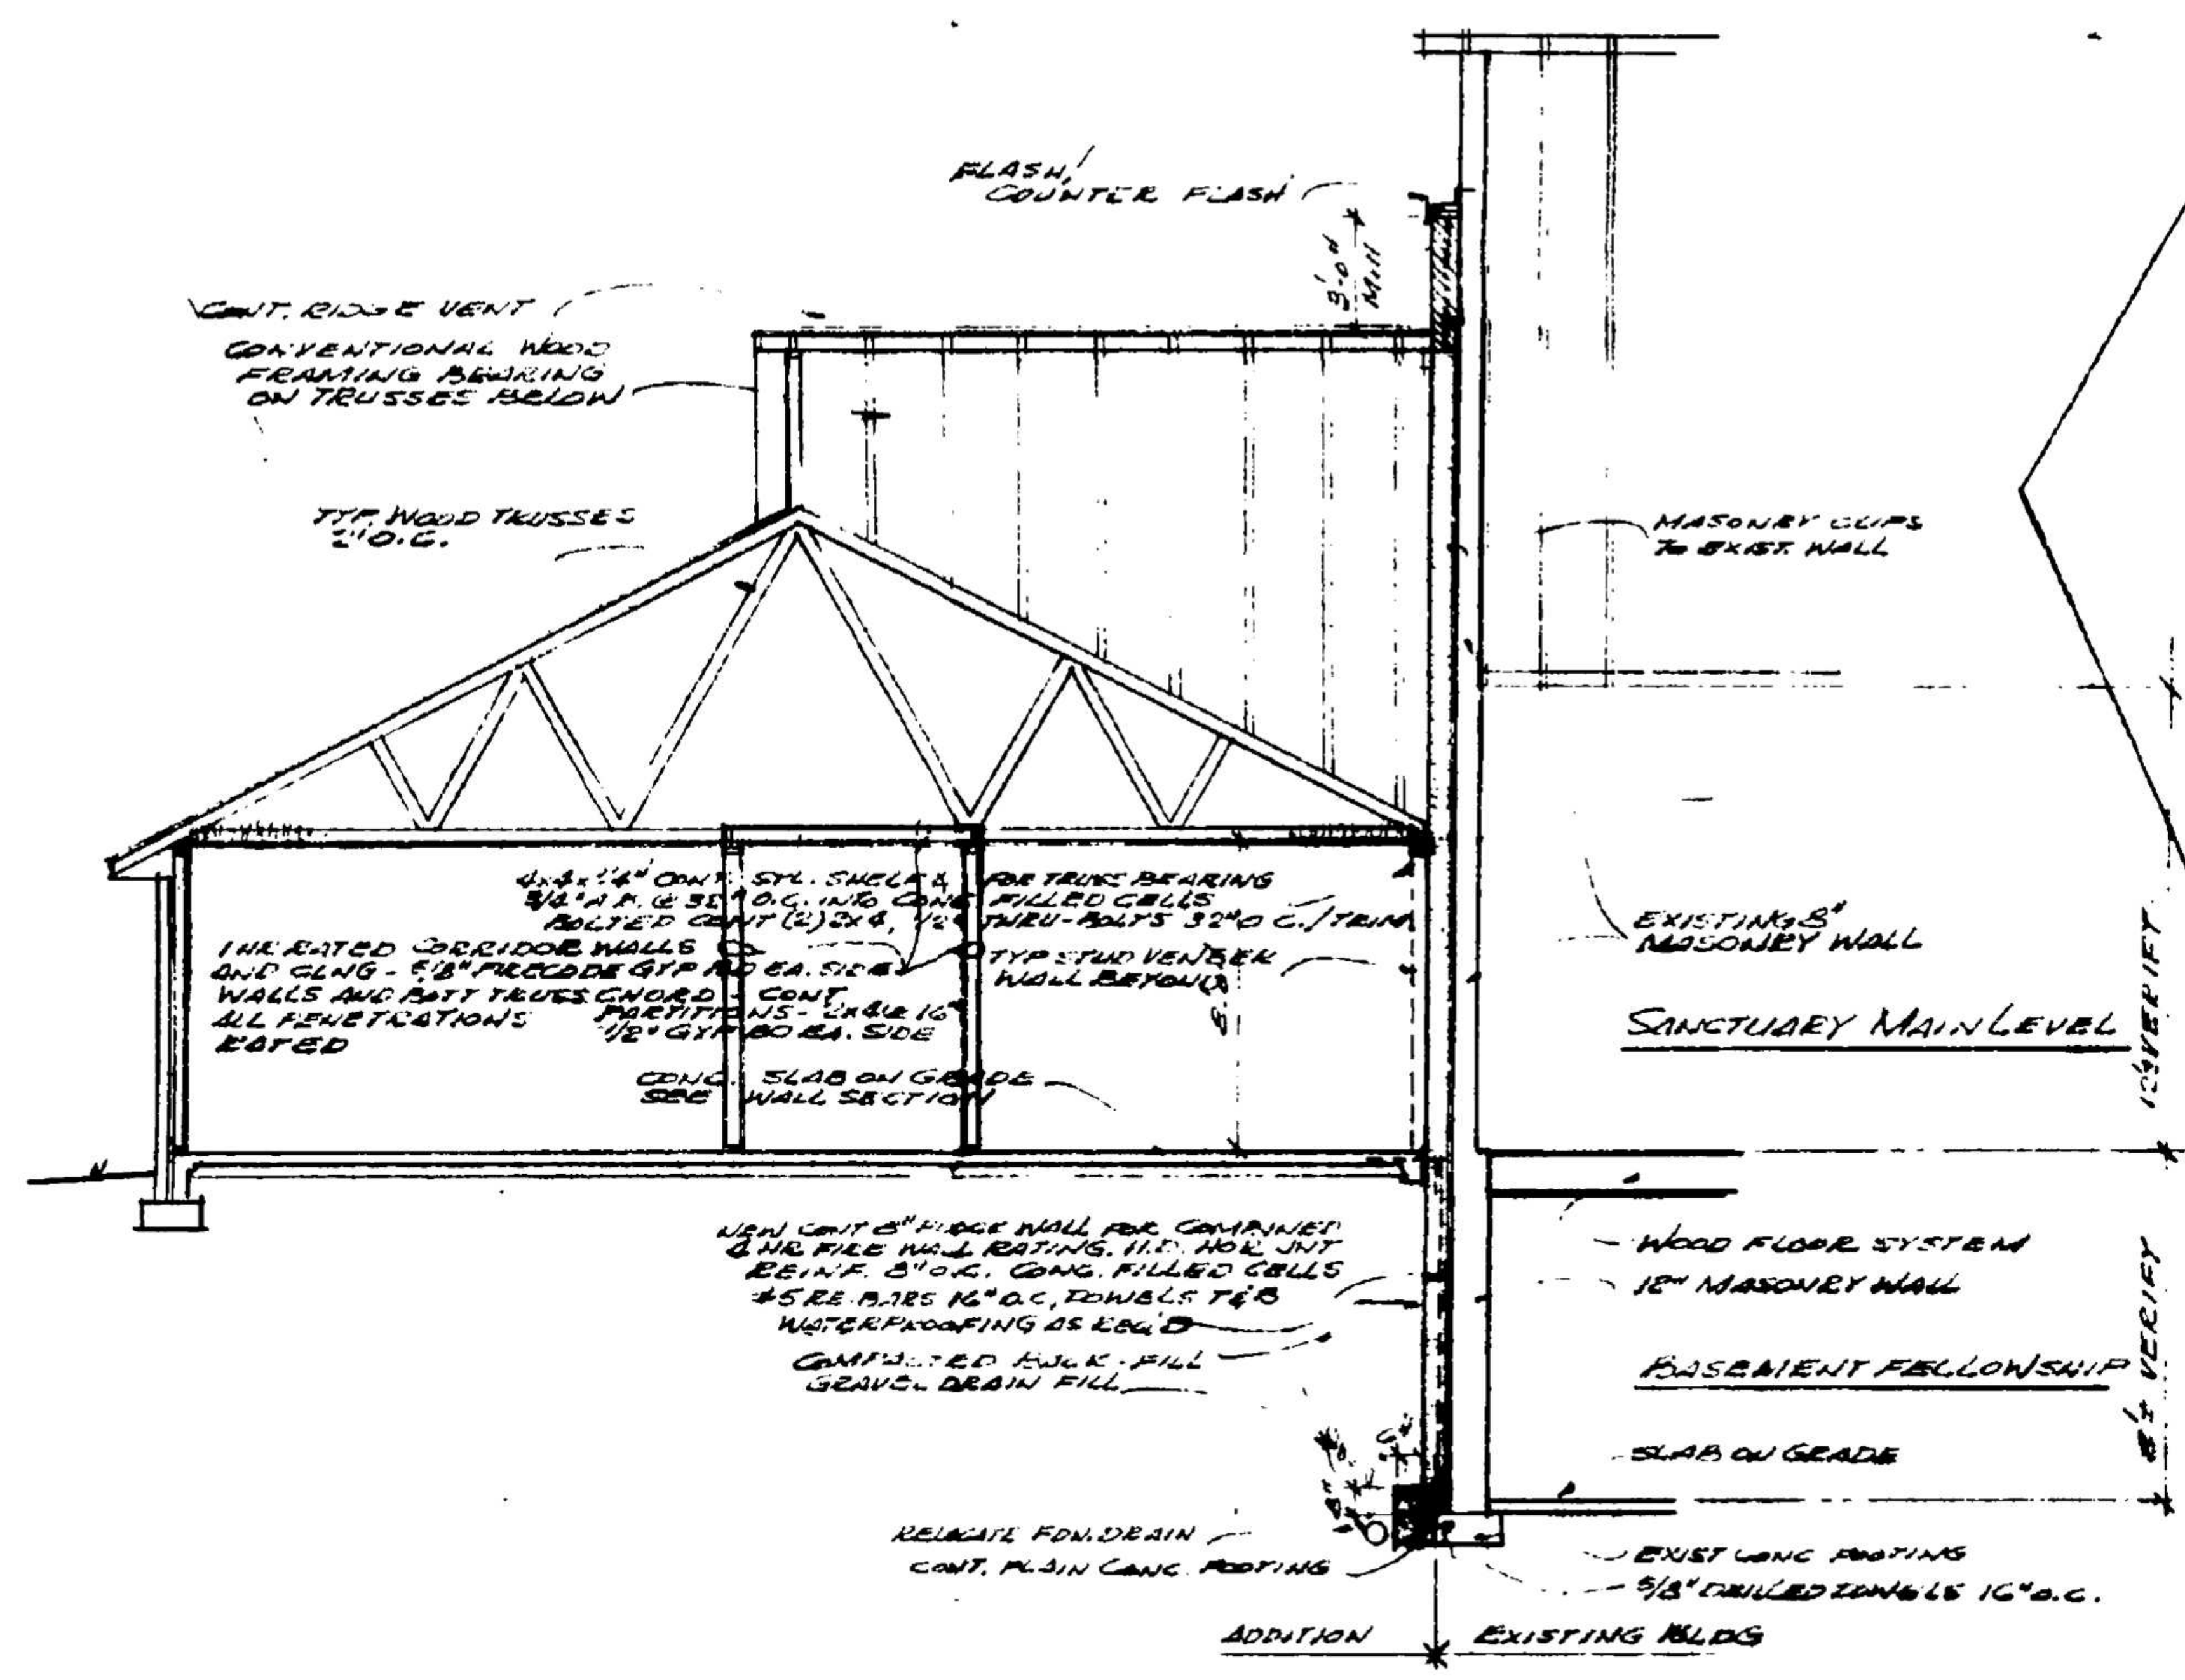

BUILDING CROSS SECTION AT EXISTING BUILDING 1/4" = 1'-0"

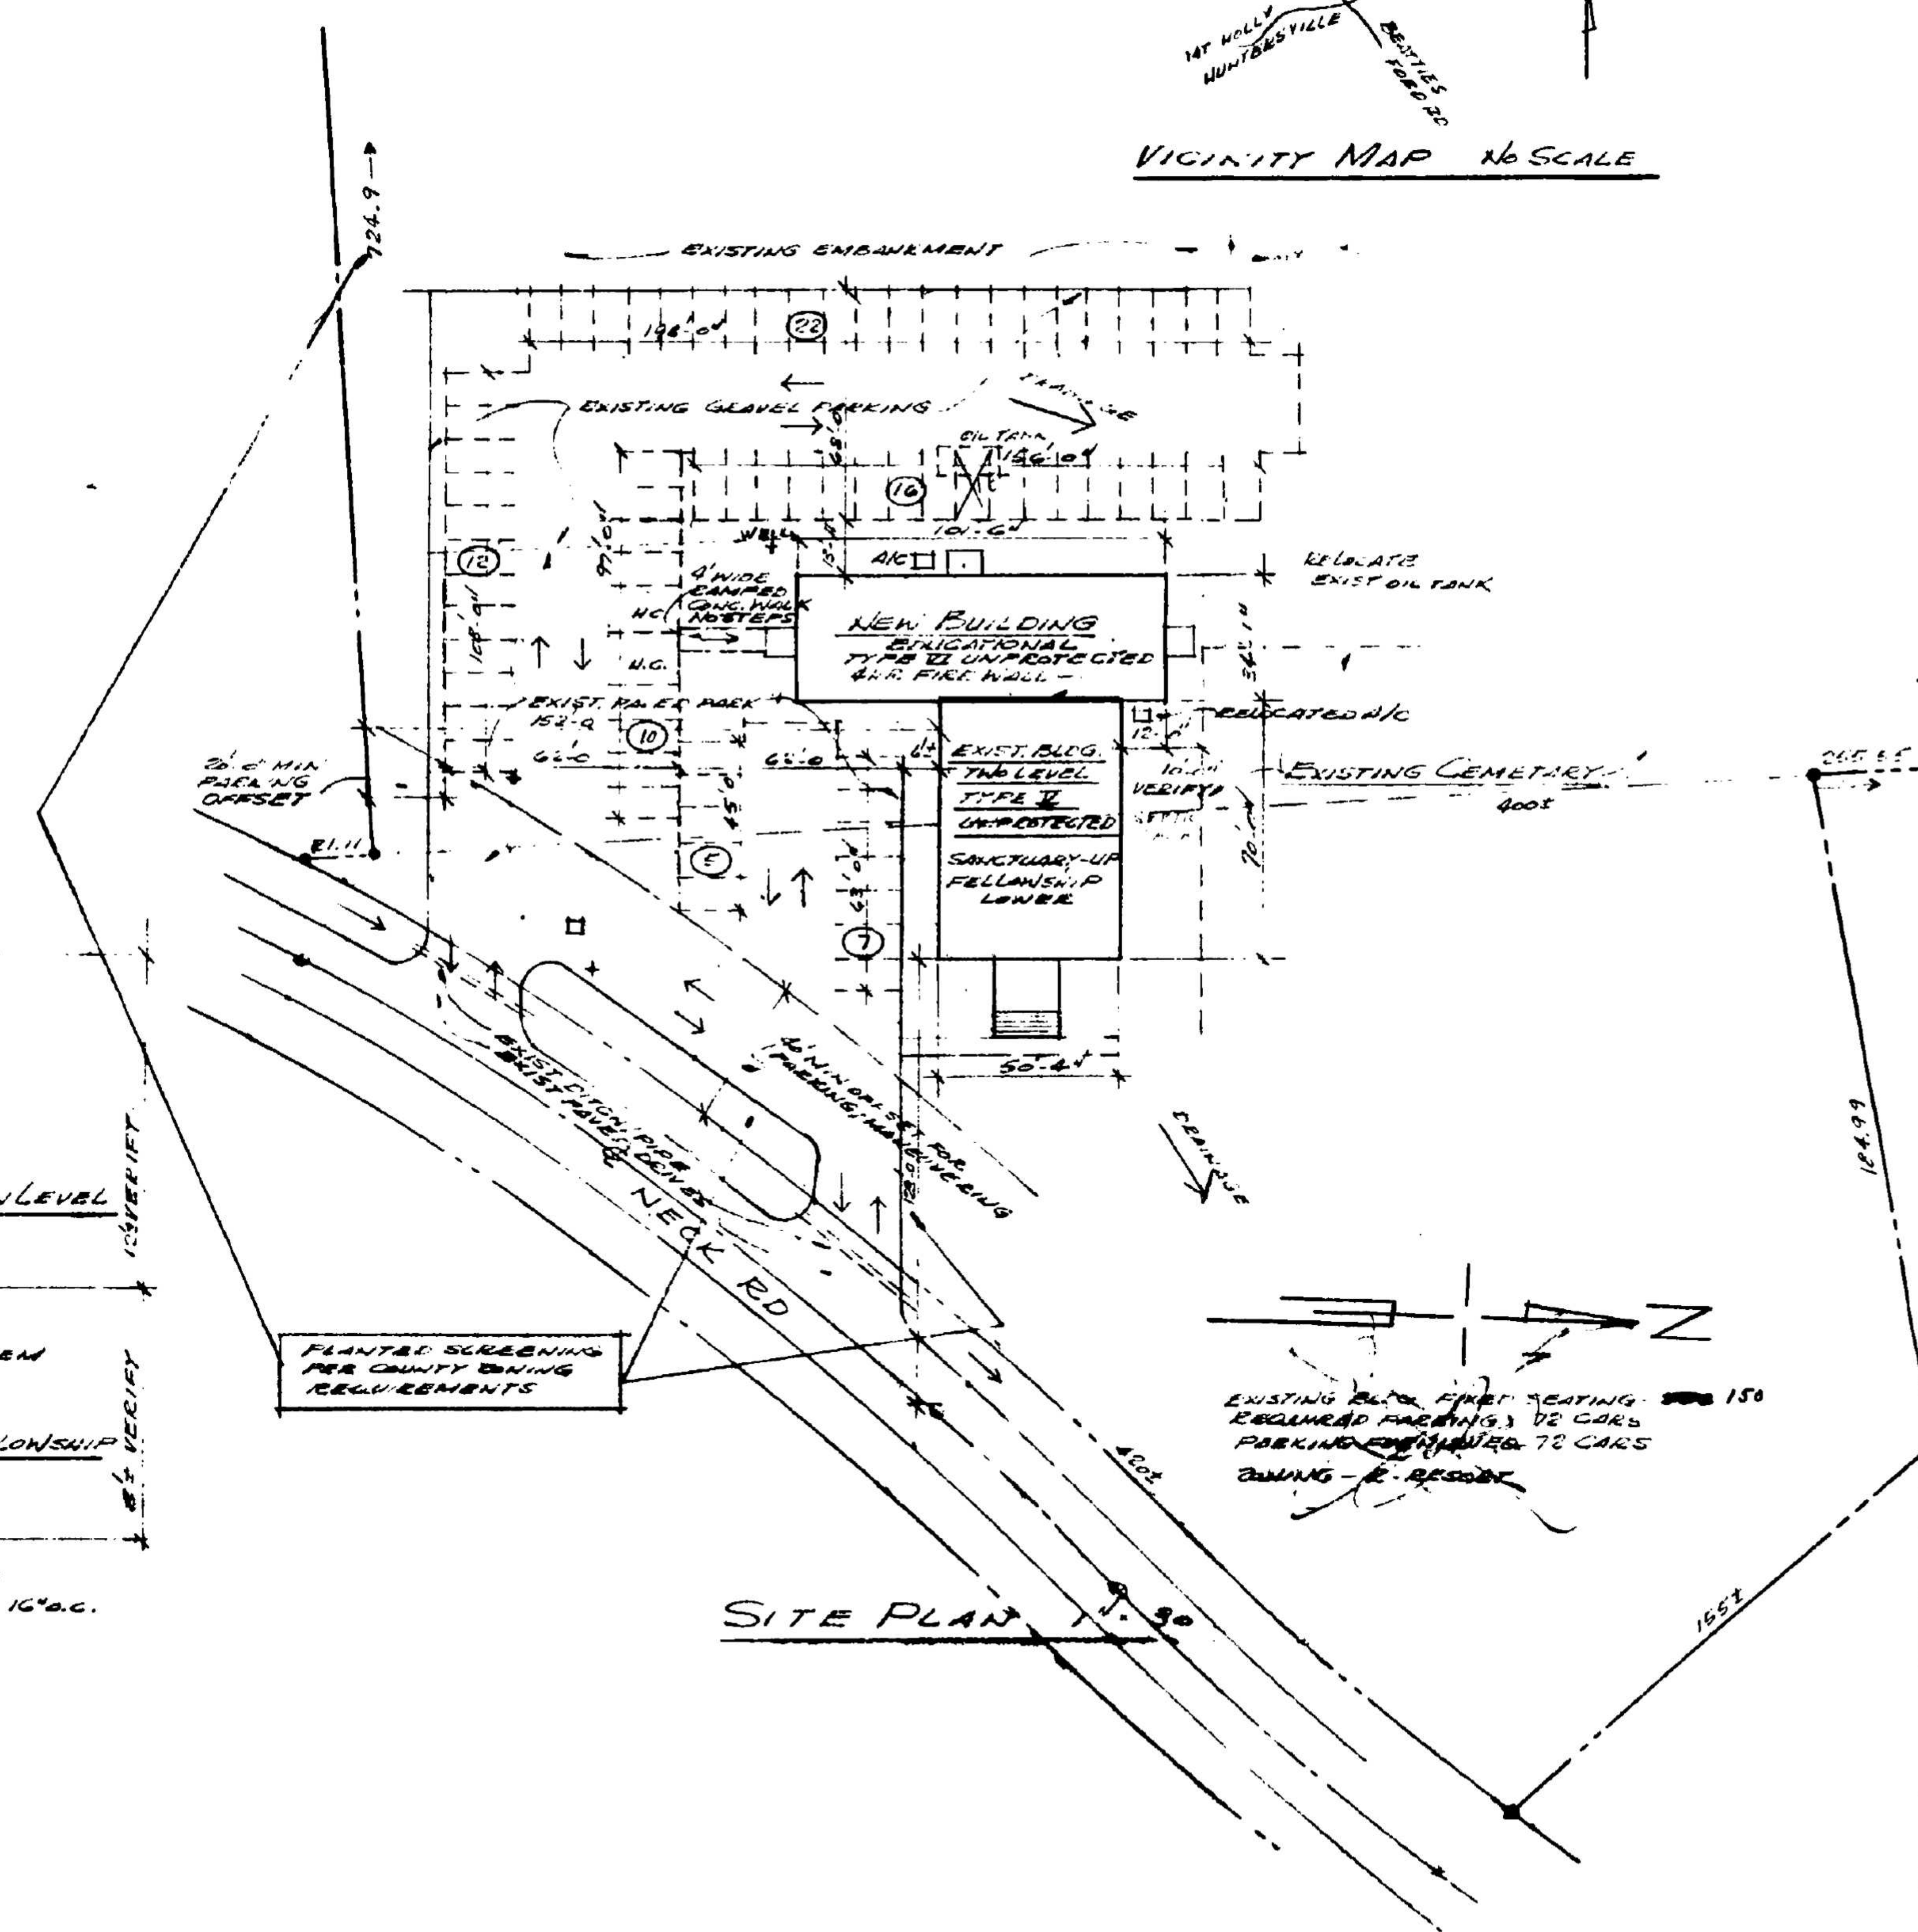

SITE PLAN 1" = 30'

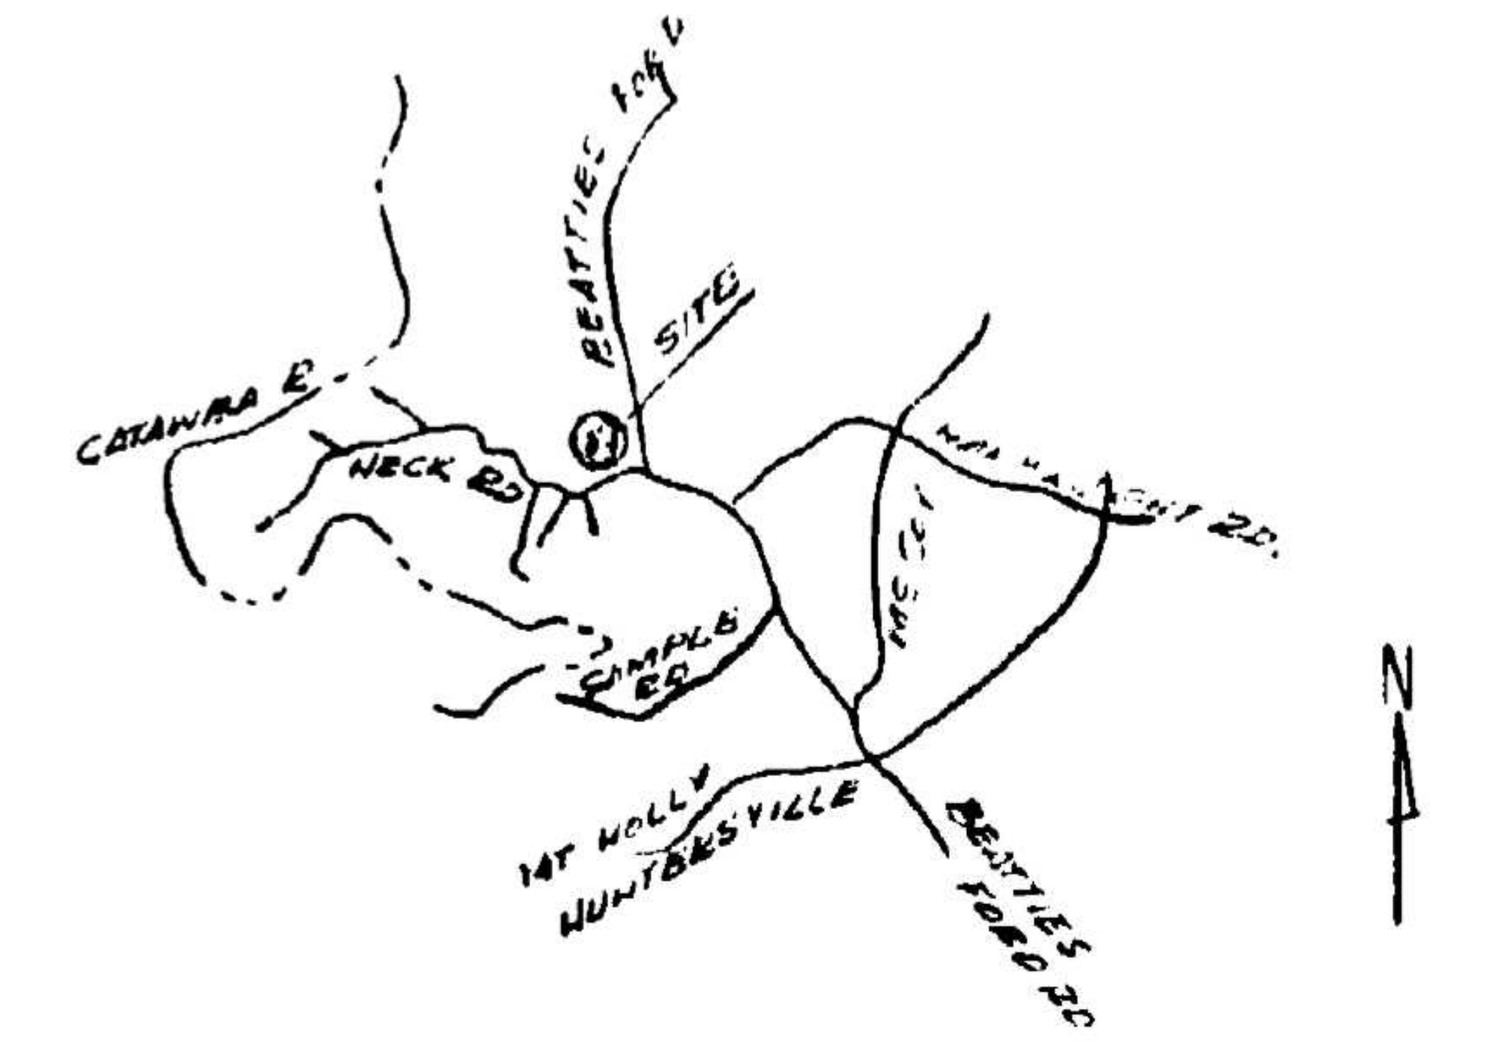

VICINITY MAP NO SCALE

PAUL BOWERS CONTRACTOR

Keith Montague Architect
Charlotte, North Carolina

JOB NO. 8724
DATE MAR '87
DRAWN BY KM
SET NO

SITE PLAN
DETAILS

ADDITION
MT OLIVE BAPTIST CHURCH
MECKLENBURG CY, N.C.

SHEET A1 OF 5