
2890-A

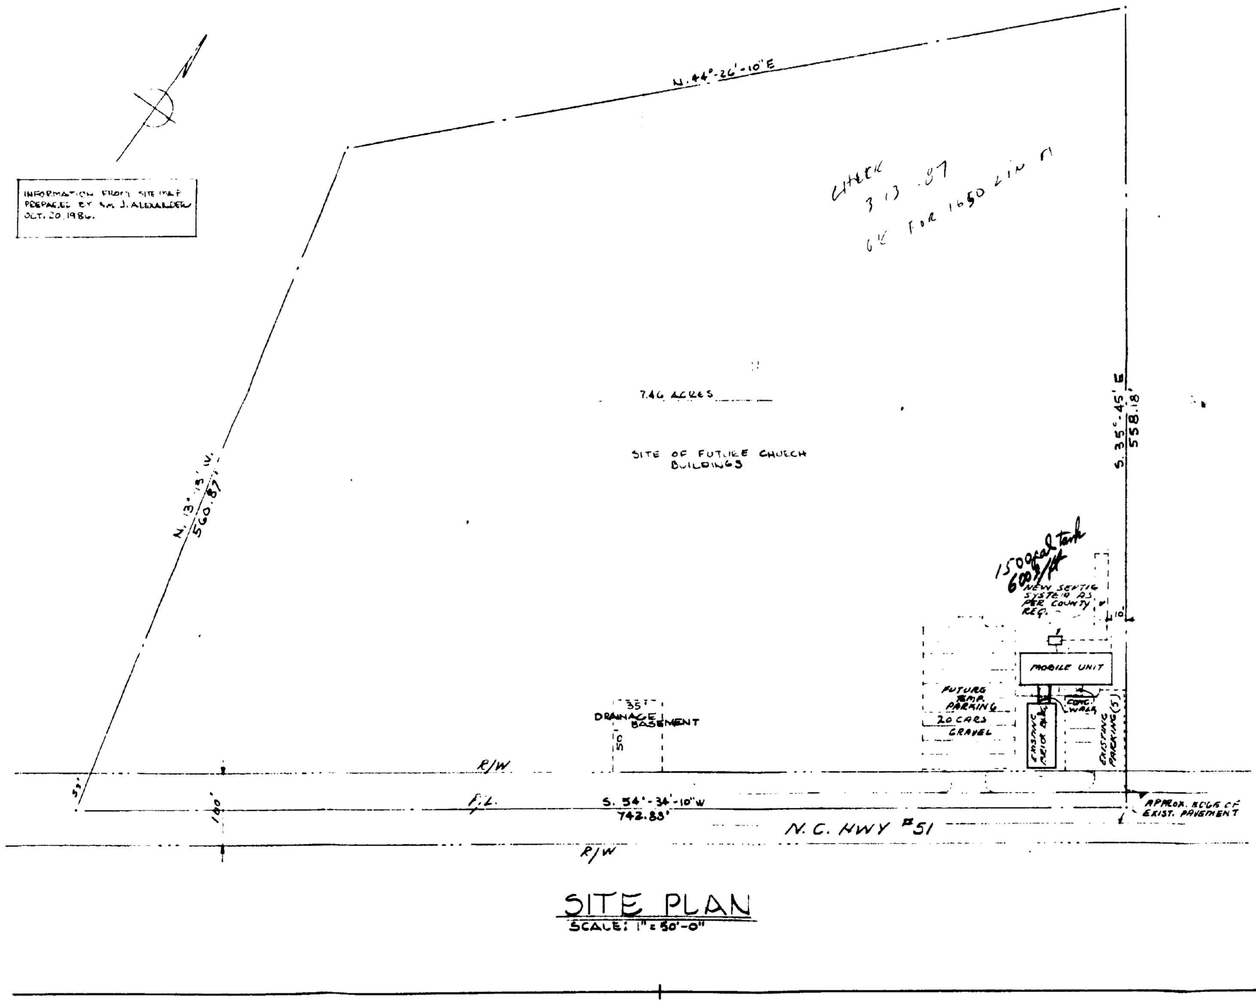

Briggs & Mathews architects

300 SEAT → 1650 LF DRAINLINE
2250 gallon Sept. Tank
7000 gallon pump tank

File 3890 A

77 TALBOT BLVD.
LEXINGTON, N.C. 27292
704/248-3830


TEMPORARY BUILDINGS FOR

CROSS AND CROWN LUTHERAN

MATTHEWS, N. C. 28105

HIGHWAY 51

DRAWN BY: PTB	DATE: 01/27/87
CHECKED BY: PTB	DATE: 01/27/87
FILE NO.	
SHEET NO.	A-1 of 2

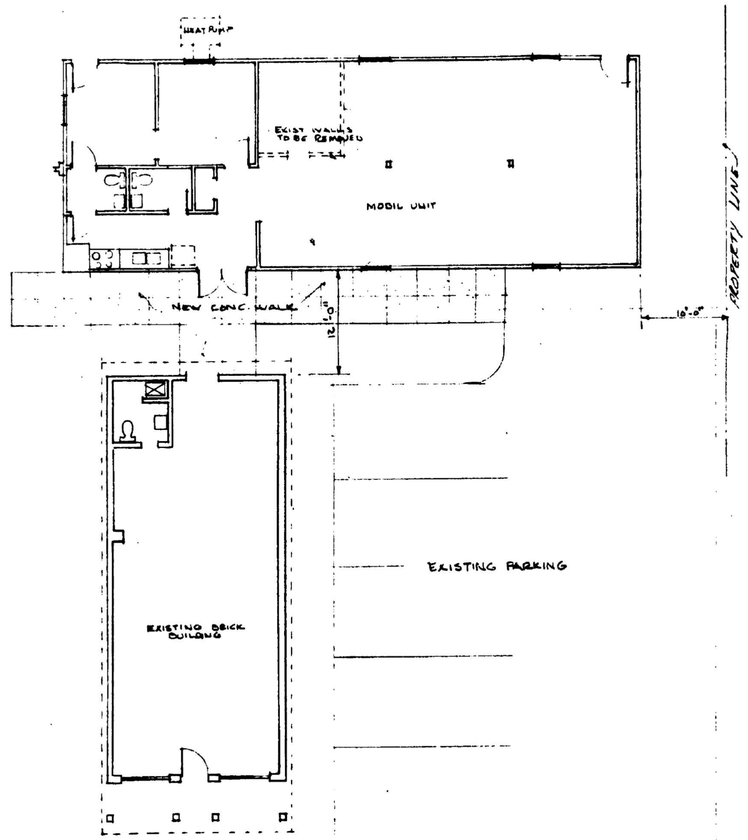

FLOOR PLAN
SCALE: 1/8"=1'0"

Briggs & Mathews architects

11 DILWORTH BLVD.
LEXINGTON, N.C. 27292
704/249-3638

TEMPORARY BUILDINGS FOR

CROSS AND CROWN LUTHERAN

HIGHWAY 51

MATTHEWS, N. C. 28105

DRAWN BY:	DATE
PTB	01/27/87

CHECKED BY:	DATE
PTB	01/27/87

FILE NO.

SHEET NO.

A-2

of 2