
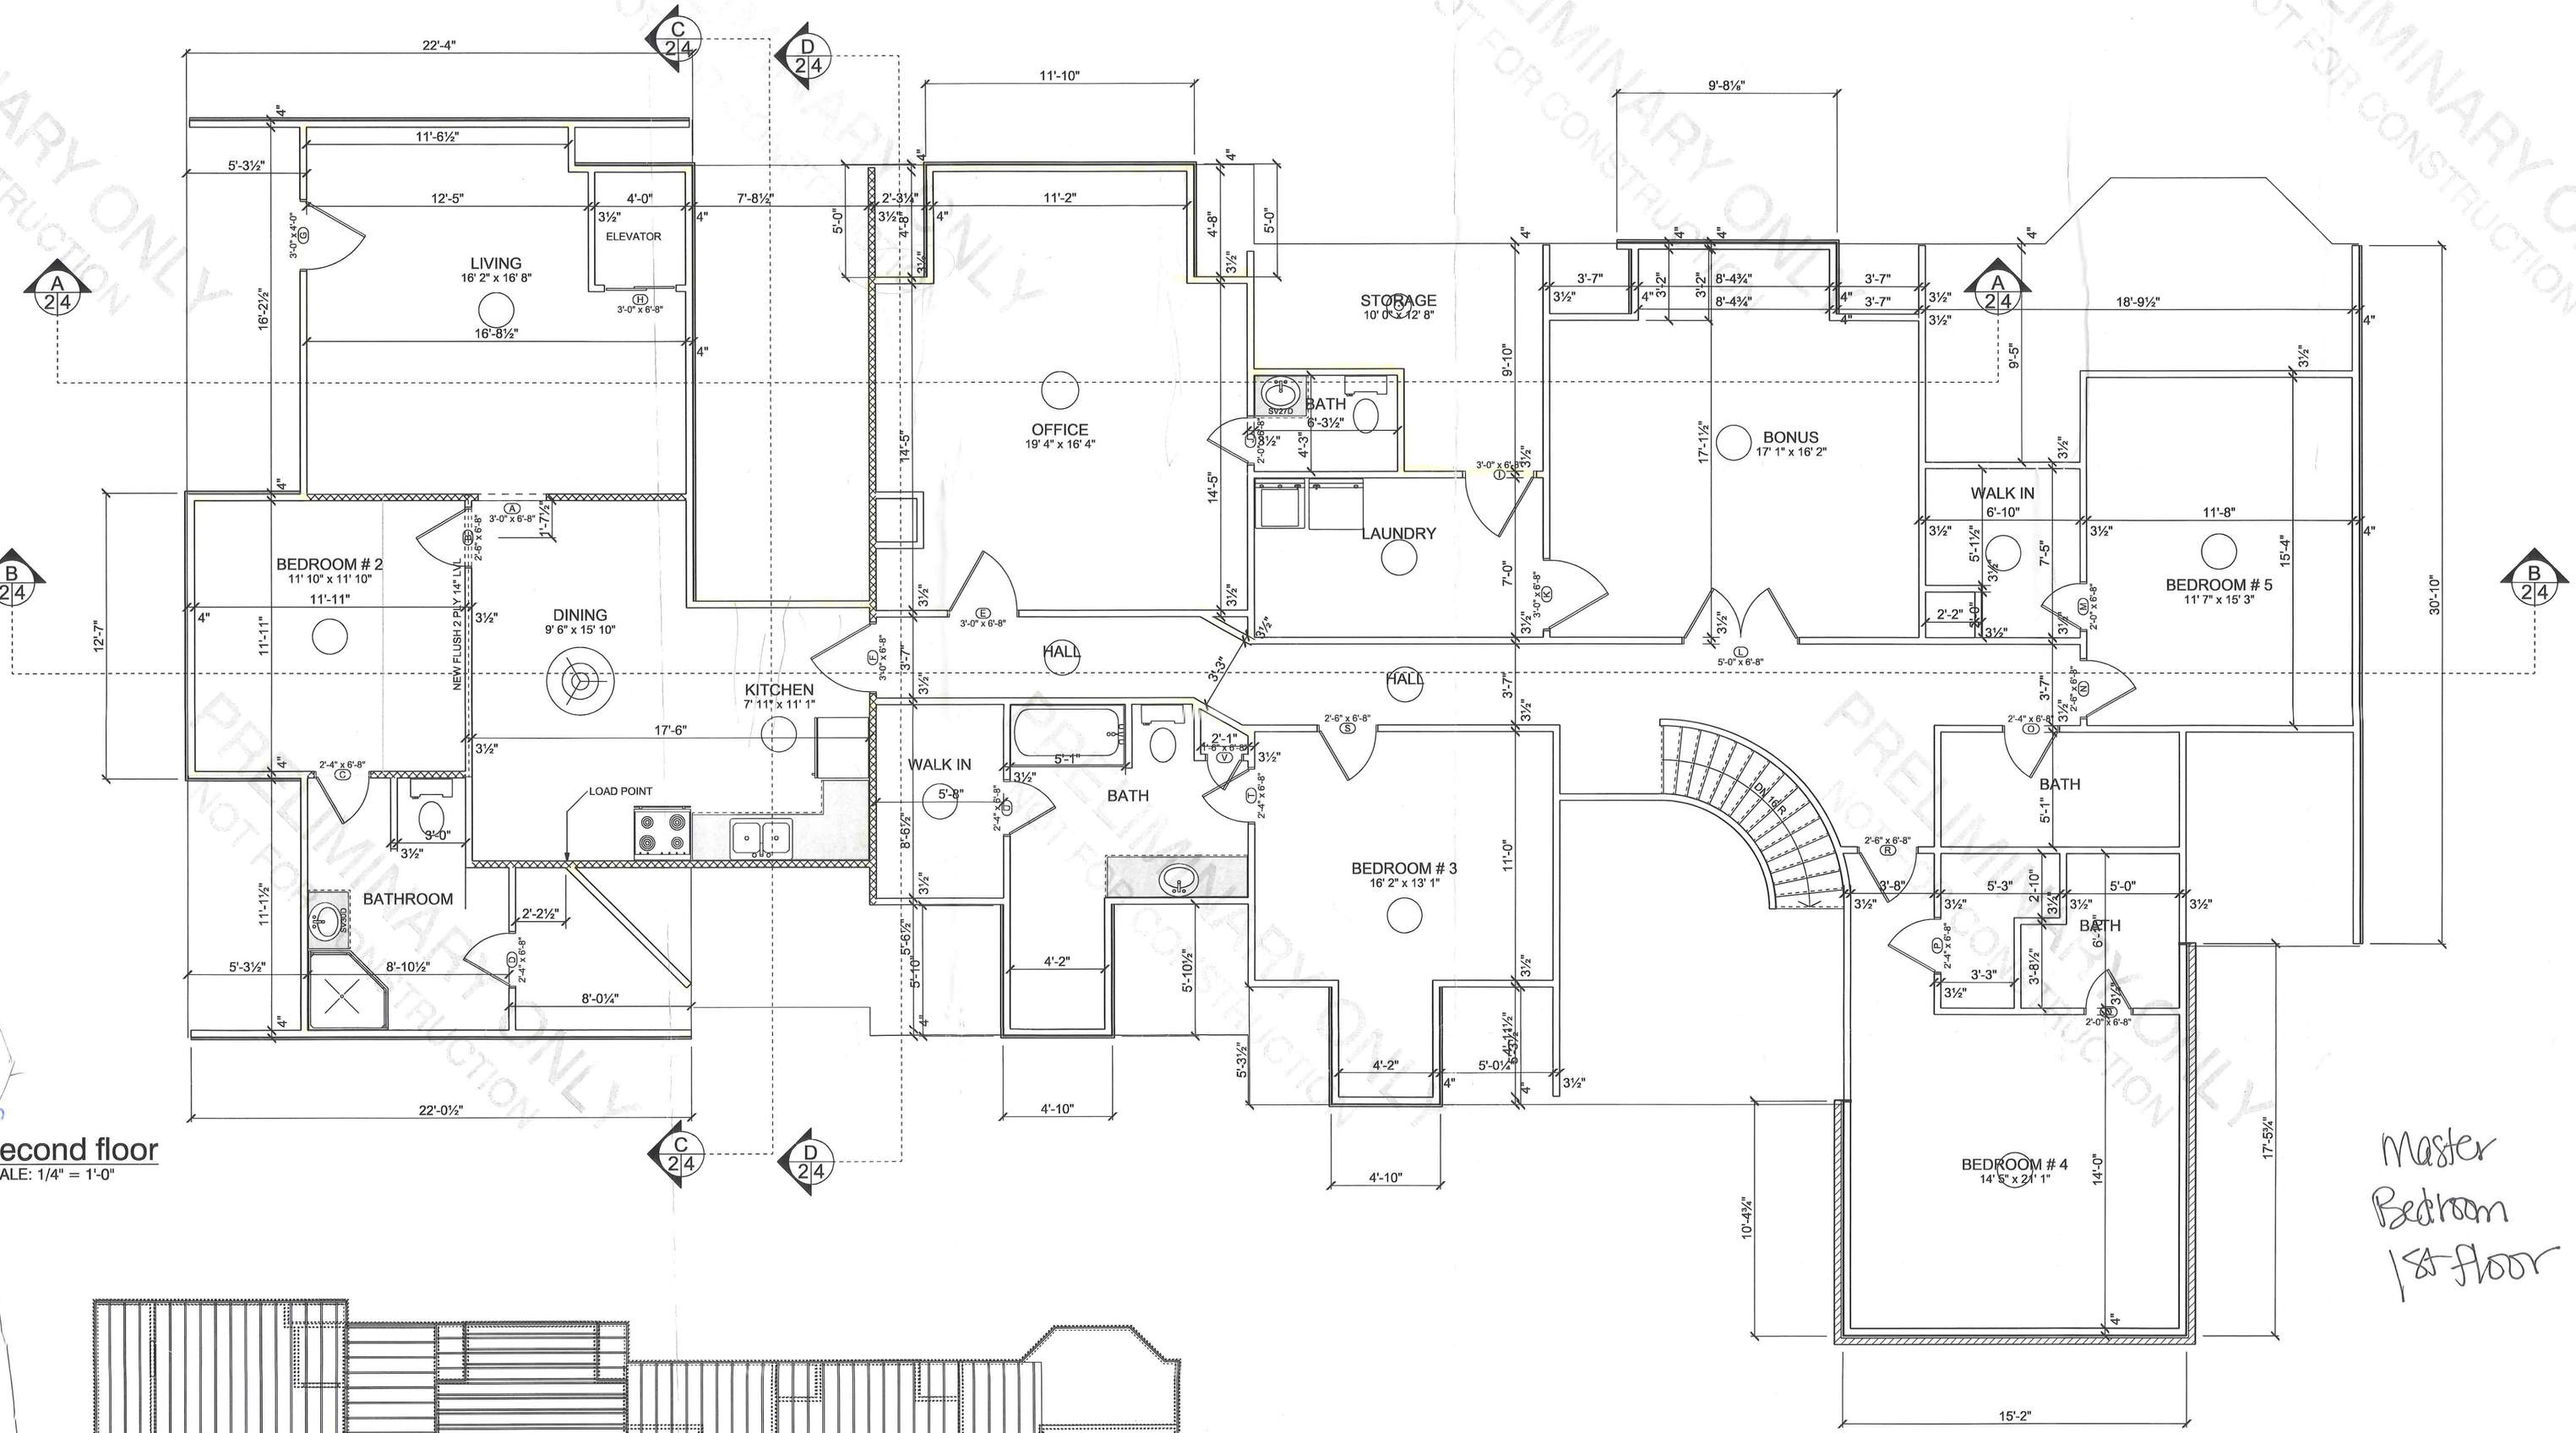


Second floor
SCALE: 1/4" = 1'-0"

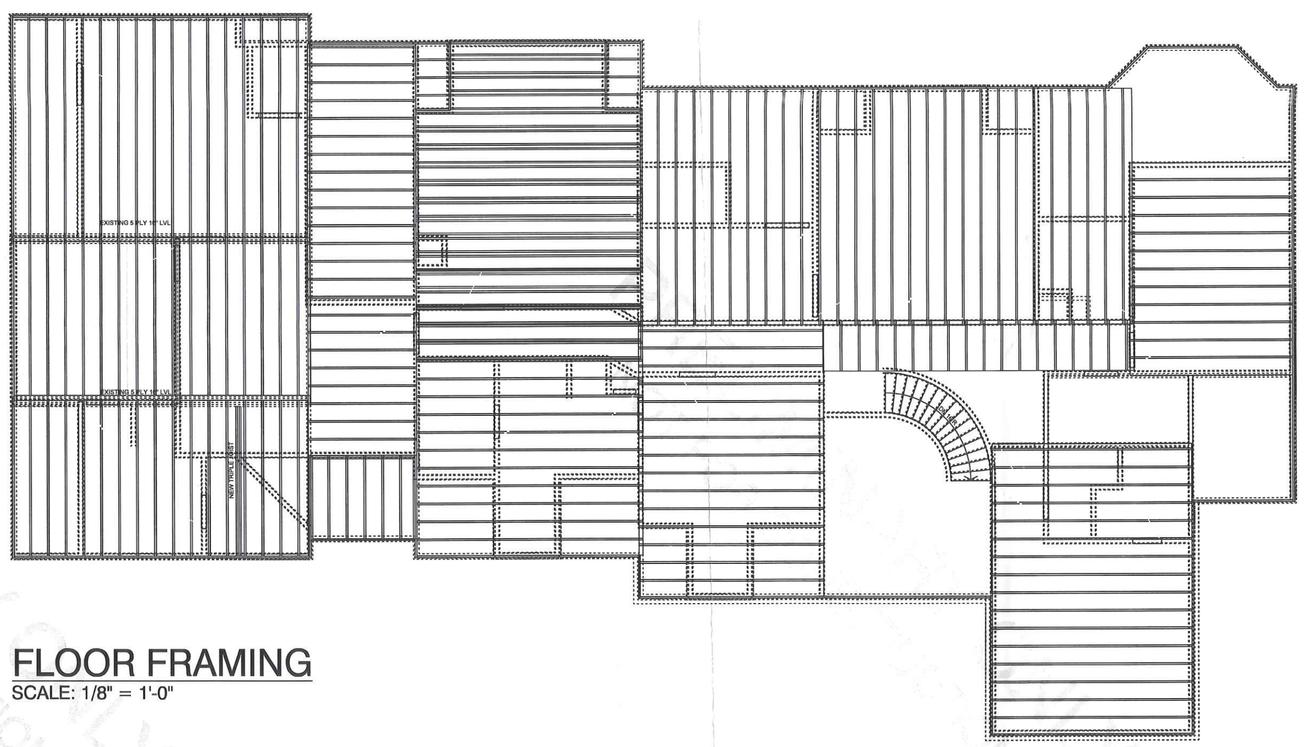

FLOOR FRAMING
SCALE: 1/8" = 1'-0"

Master Bedroom 1st floor

Contractor to check and verify all dimensions before beginning construction and coordinate any corrections or revisions with the owner and HousePlan DesignWorks inc. HousePlan DesignWorks inc. will assume no liability for dimensional errors once construction has began.

COPYRIGHT © ALL RIGHTS RESERVED BY HousePlan DesignWorks Inc.
NOT TO BE COPIED OR REPRODUCED WITHOUT WRITTEN PERMISSION.

HousePlan DesignWorks Inc. ACCEPTS NO RESPONSIBILITY, LIABILITY OR PART OF ANY LEGAL ACTION RELATED TO DOCUMENTATION SUPPLIED BY OWNER / CONTRACTOR FOR PREPARING THIS DRAWING THAT MAY BE COPY RIGHTED BY ANOTHER PARTY. ALL MATERIALS USED TO PRODUCE THIS DRAWING ARE TO BE CONSIDERED TO BE RESEARCHED BY OWNER / CONTRACTOR FOR ANY COPYRIGHT & AS REQUIRED BY LAW, THE OWNER / CONTRACTOR HAS OBTAINED APPROVAL FROM ANY ORIGINATING COPYRIGHT OWNER(S) KNOWN OR UNKNOWN BY HousePlan DesignWorks Inc.

PAGE: 2/4 Floor plan

APPROVED: CHECKED BY:

SECTION LETTER A PAGE NUMBERS 11

SCALE: As Noted
DRAWN BY: CMB
DATE: Thursday, October 22, 2015

HousePlan DesignWorks Inc
PO Box 815
Stanley NC 28164
PHONE:704-830-8270
FAX:
info@houseplandesignworks.com

ALL FEDERAL, STATE AND LOCAL CODES, ORDINANCES, AND REGULATIONS ETC. ARE CONSIDERED TO BE PART OF SPECIFICATIONS FOR THIS BUILDING AND SHALL TAKE PREFERENCE OVER ANYTHING SHOWN, DESCRIBED OR IMPLIED WHERE SAME ARE AT VARIANCE.

Trent Gazzaway
15204 Holly Trail Lane
Davidson North Carolina 28036
PHONE:
FAX:

2nd floor Renovation