

15236/18415

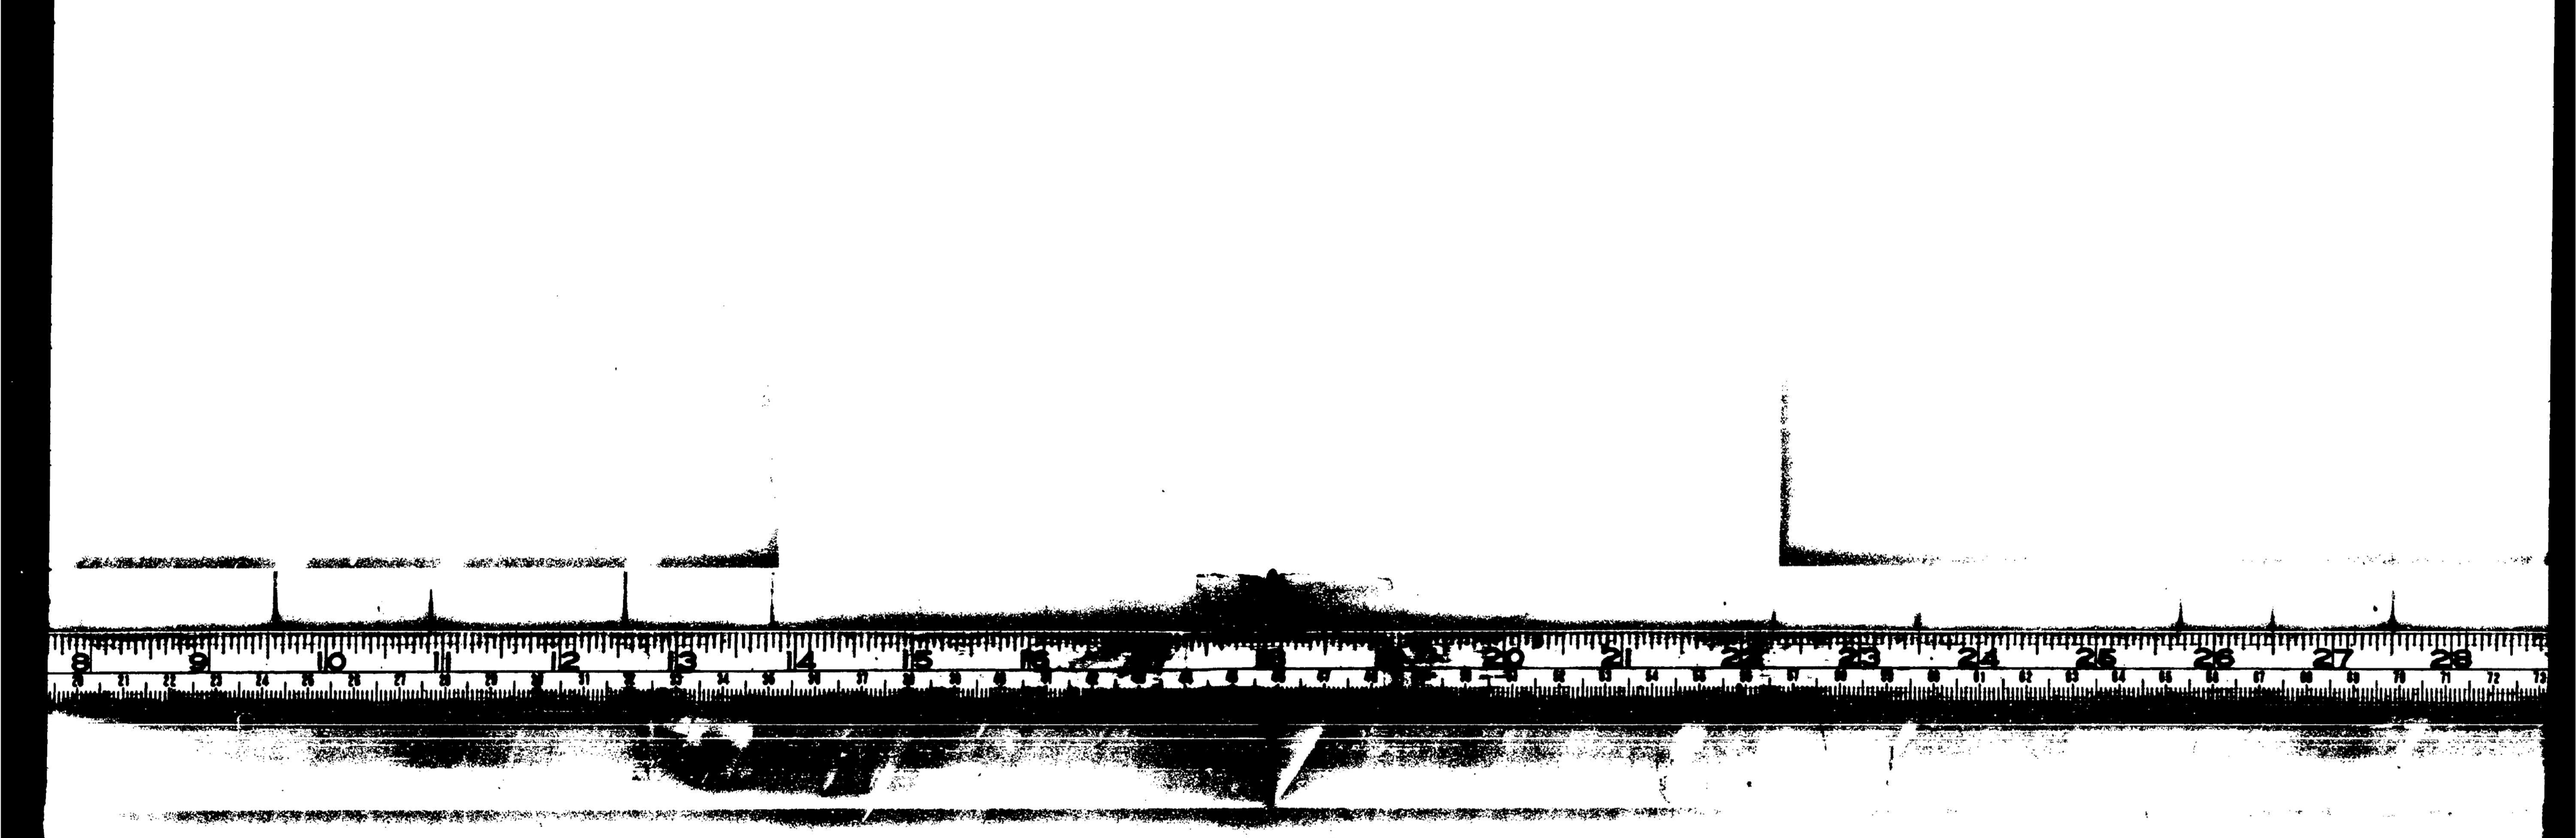

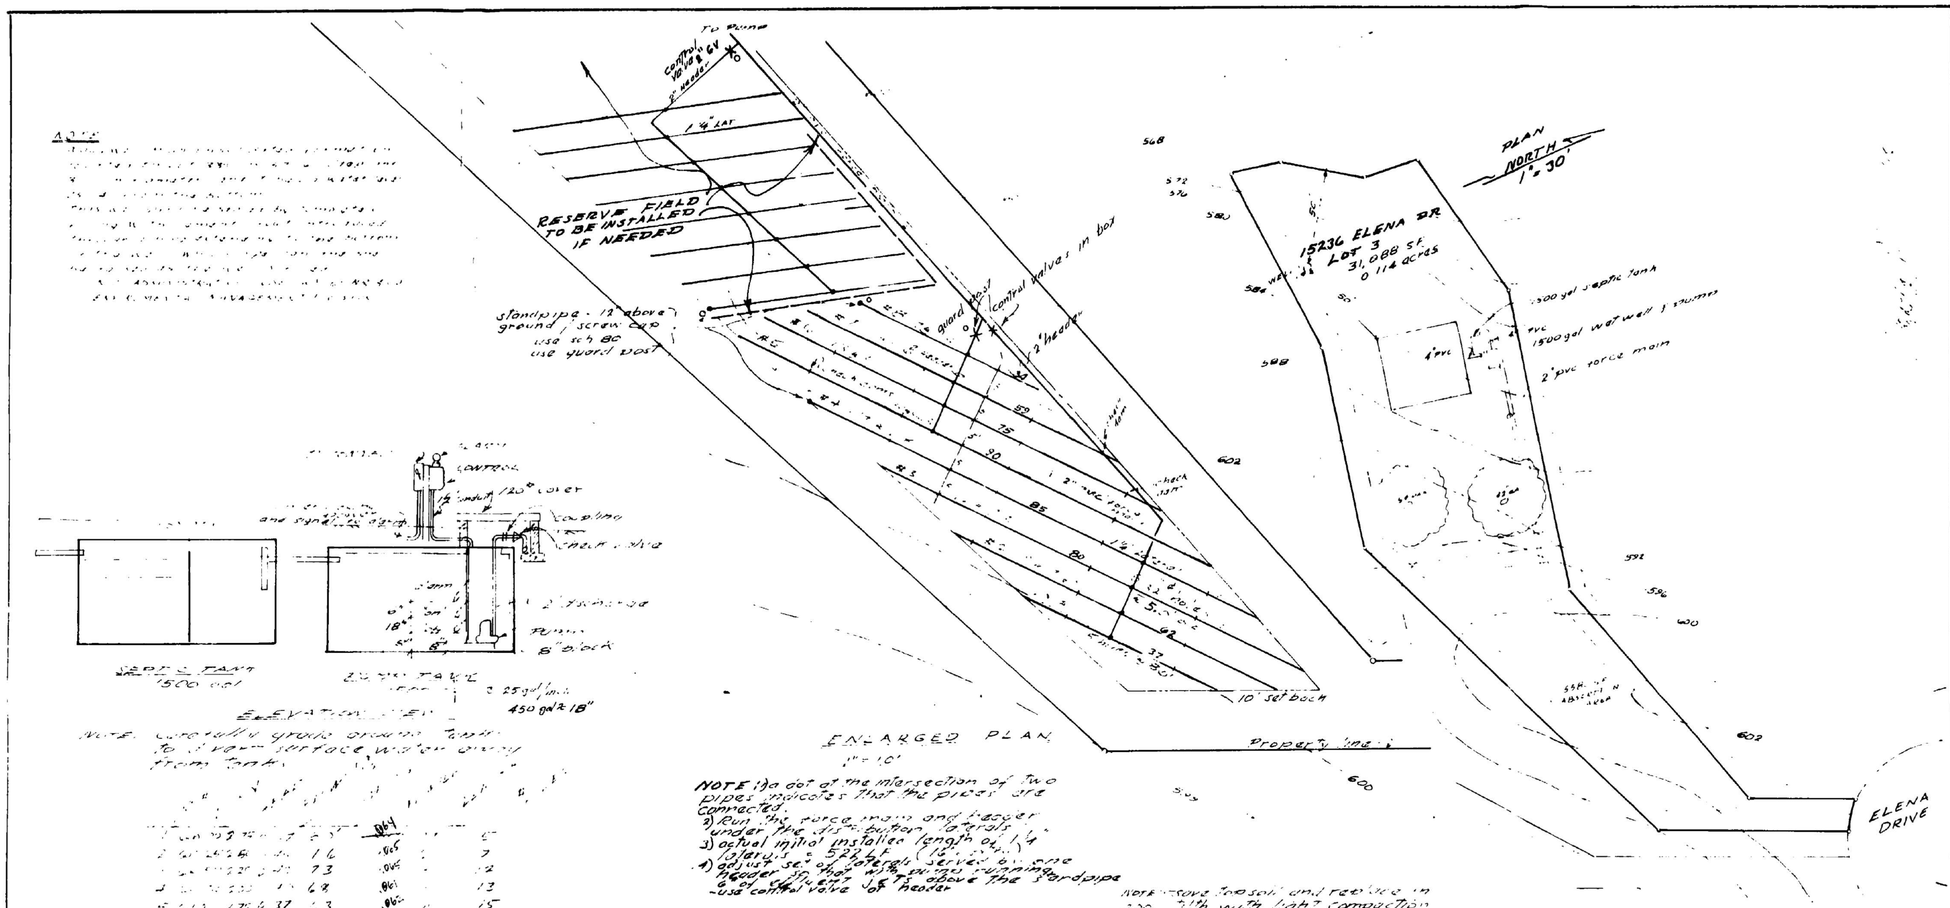

drawn	
checked	
date	8-8-83
mark	revisions
by	date

seal


DAVID M. LUCAS · Civil Engineer
1111 Linganore Place · Charlotte, N. C. 28203
Telephone 704/ 333-8945

sheet title
DESIGN of SEPTIC TANK & ABSORPTION FIELD

project title
SITE PLAN of 15236 ELENA DR

sheet no. 1 of
file no. 8205

MARGINAL FOR MICROFILMING

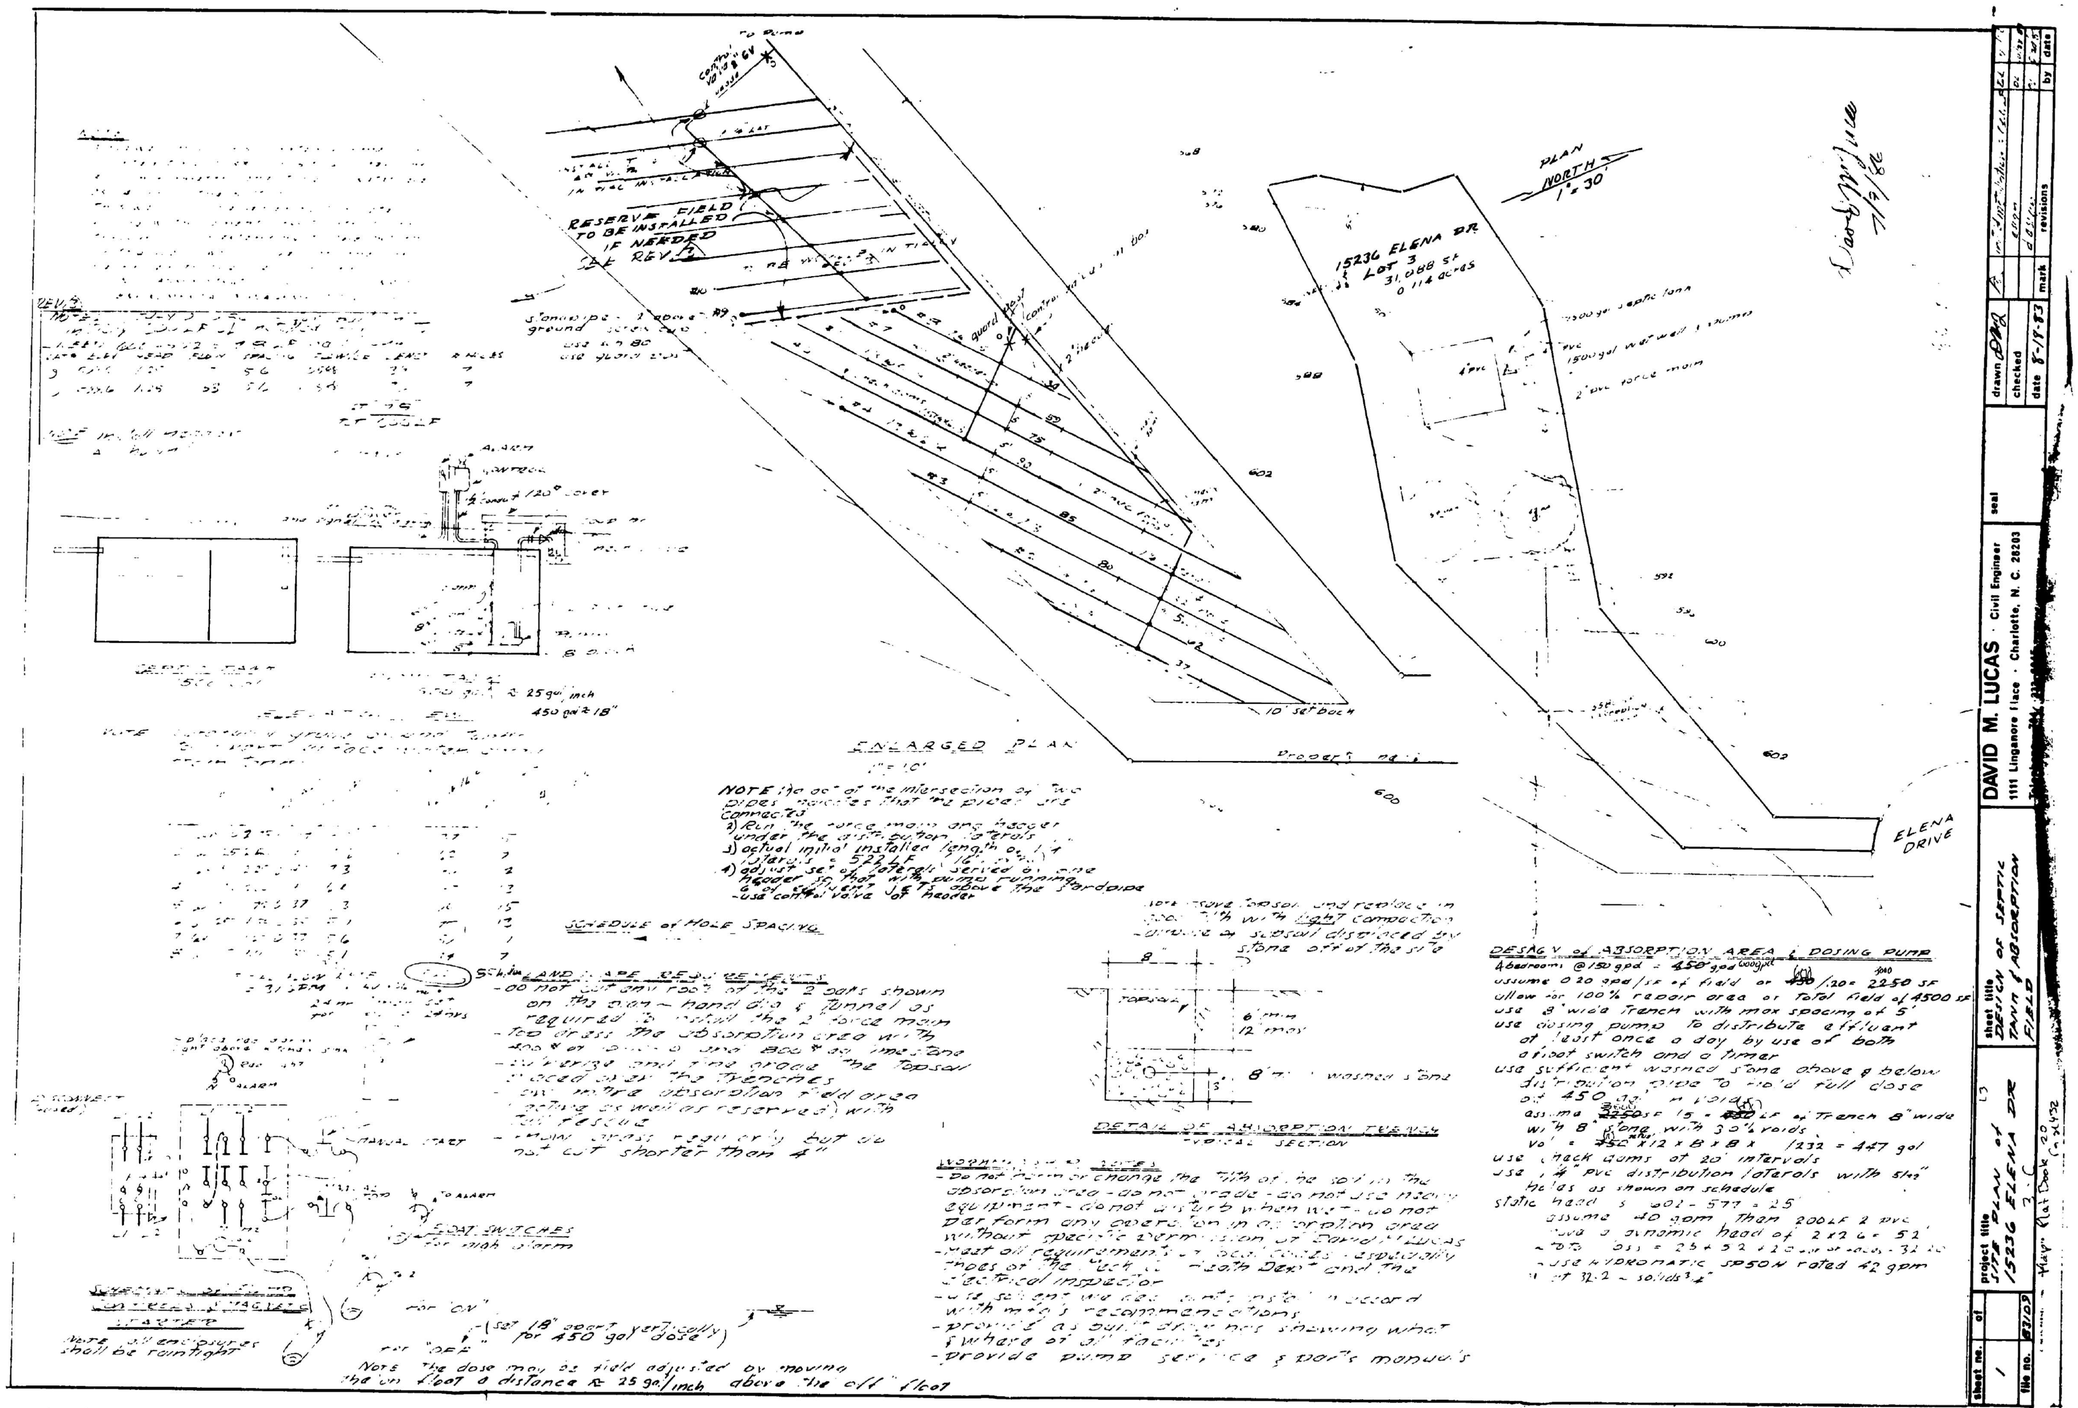

MARGINAL FOR MICROFILMING