

4517 STEEPLETON WY

10525204

4/28/08

marliwr

Groundwater and Wastewater Services File Imaging Project
May 2007
Barcode Font = IDAutomationHC39M

$150 w/ Ref #B50050 pd 5/01

CERTIFICATE OF COMPLETION/OPERATION PERMIT

HEALTH DEPARTMENT
ENVIRONMENTAL HEALTH DIVISION
1200 BLYTHE BOULEVARD
CHARLOTTE, NC 28203
PHONE (704) 376-4603

FILE: 2000A DATE: 5-18-01

TC: 105-252-04 ☒ L ☐ CRT

SERIAL № 15897

Name of Owner BILL DELANEY Juris.:

Address of Property 4517 ~~1507~~ STEEPLETON WAY

Inspection Data:

Tank Material 1500 PCC

Total Length of Drainfield 400

Number of Lines 4 @ 100

Cover Depth 12"

Water Supply Source ~~Atl~~ COMMUNITY

Distance to Water Source 200'

Excavation Inspected 5-18-01

Tank(s) Inspected 5-18-01

Wash Line Inspected —

High Water Alarm Inspected —

PLOT

Design: 1500 ST 1200 SFT CON 12 G CTR# BOB McCABER

The undersigned has inspected the Septic Tank System described above, and certifies it has been

☐ installed or constructed ☐ altered or repaired

☒ in accordance with the permit issued ☐ as detailed in the plot above

and meets the provisions of 10 NCAC 10A .1900, "Laws And Rules For Sanitary Sewage Collection, Treatment, And Disposal" in effect on the date of issuance of the permit. The issuance of this

☐ Certificate of Completion ☒ Operation Permit

does not in any way guarantee that the system will operate properly or relieve any person now or hereafter owning, controlling, or using such system from any liability resulting from the failure of the system to operate properly. This document is issued subject to those restrictions and conditions shown on the permit(s) and the provisions of 10 NCAC 10A .1900 in addition to those listed below under "COMMENTS." This document shall be null and void if any information contained in the application is untrue or if any additions are made to the property which would increase the requirements for said system.

COMMENTS: TYPE II

Environmentalist

Mecklenburg County services are available without regard to ethnic origin, sex, or disability.

MECKLENBURG COUNTY HEALTH DEPARTMENT
ENVIRONMENTAL HEALTH FEES

Requestor (please print): Robert Reynolds Phone #: 704 534 1277 Date Requested: 7/25/01 Date Filled: 7/25/01

Account Name: R + P Contractors INC Cash Charge (Account No.: 3500350

I certify that I am authorized to charge this account for this service:

Signature: [signature] Printed Name: Reynolds Date:

T.C.	Qty	Description	Unit Cost	Total Cost
0710		Additional Trips	$ 65.00	
0715		Admin. Fee - Field Activity Letter	$ 25.00	
0734		Authorization for Wastewater System Construction	$ 150.00	
0704		Change in Plot Plan	$ 100.00	
0741		Contractor's Annual Fee	$ 50.00	
0735		Improvement Permit Application - Commercial	$ 400.00	
0701		Improvement Permit Application - Residential	$ 200.00	
0703	1	Installation and Final Approval	$ 150.00	150
0743		Maintenance Inspections to Homeowners w/ Type IIIB Systems (every 5 yrs)	$ 85.00	
0706		MH Exc/Add/Repl with System Modification	$ 300.00	
0705		MH Exc/Add/Repl without System Modification	$ 100.00	
0742		Operator's Annual Fee	$ 30.00	
0702		Optional Site Evaluations	$ 100.00	
0708		Realty Closing - Conventional	$ 85.00	
0709		Realty Closing - FHA with water	$ 135.00	
0718		Residential Pool Permit	$ 50.00	
0707		Site Consultation Visit	$ 100.00	
0711		Well Water Analysis-Bacteriological with regular parameters	$ 50.00	
0712		Well Water Analysis -Nitrates and Nitrites	$ 15.00	
0714		Well Water Analysis - Organic Analysis	$ 200.00	
0738		Tatoo Parlor Permits - Mecklenburg Co. resident	$ 125.00	
0739		Tatoo Parlor Permits - non resident	$ 87.50	
0723		Eval and Report Non-Permit Facility	$ 50.00	
0722		Home Day Care Evaluation and Annual Fee	$ 40.00	
0721		Home Day Care Evaluation and Permit	$ 70.00	
0733		Pool - Permit to Construct a Public Pool	$ 200.00	
0724		Pool - Private Testing	$ 15.00	
0740		Pool - Public Permit Prorated mos. X $30.00		
0719		Pool - Public Operating Permit	$ 240.00	
0720		Pool - Seasonal Operating Permit	$ 120.00	
0736		Pool - Late Fee	$ 120.00	
0725		Document Copies	$ 0.05	

Payment received by: [signature] Date: 7/25/01 Total: 150

4517 Sledpleton Way
file # 2000A

INSTALLATION, CONSTRUCTION, ALTERATION, AND/OR REPAIR APPROVAL


HEALTH DEPARTMENT
ENVIRONMENTAL HEALTH DIVISION
700 NORTH TRYON ST., SUITE 211
CHARLOTTE, NC 28202
PHONE (704) 336-5102

FILE: 2000A DATE: 5-17-01

TC: 105-252-04 ☐ L

SERIAL Nº 18778

Permission is hereby given to ____ Install or Construct, ____ Alter or Repair the individual septic tank wastewater treatment system with subsurface, soil absorption, effluent discharge as specified herein at the described location. This permit is granted based upon the information supplied in the application dated 7-29-99. All work shall be completed on or before 7-17-01, after which date this permit shall be null and void. The system shall meet all of the construction requirements of 15A NCAC 18A. 1900 which are in effect on the date of the granting of this permit. A Certificate of Completion or an Operation Permit must be obtained from the Mecklenburg County Health Department before any system can be covered up or placed into service. The issuance of this permit does not in any way guarantee that the system anticipated to be constructed will operate properly, or relieve any person now or hereafter owning, controlling or using such system from any liability resulting from the failure of the system to operate properly.

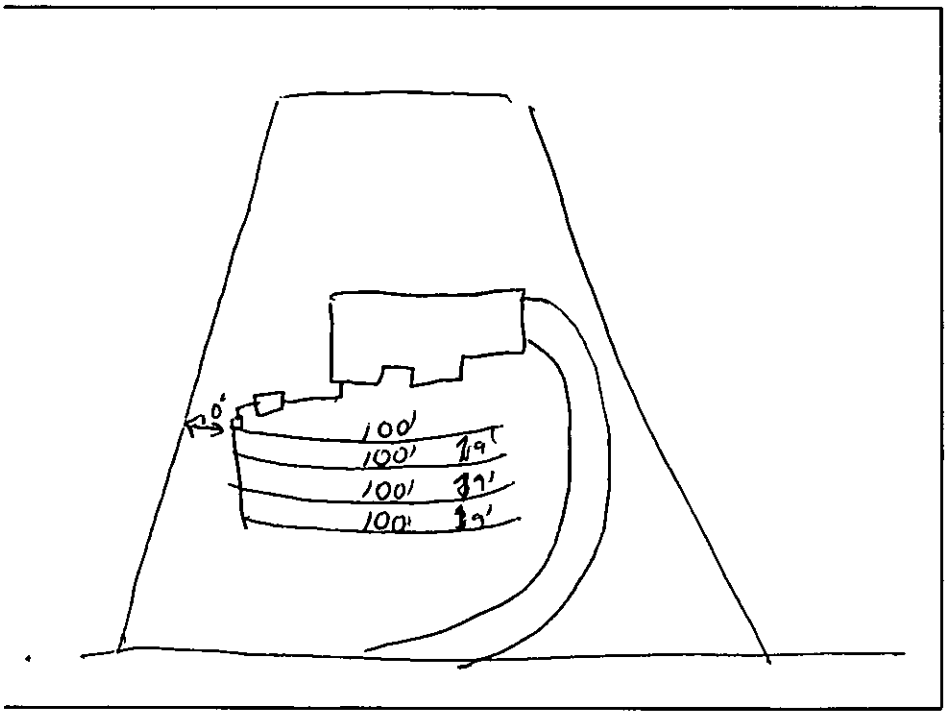

PLOT OF SYSTEM

Liquid Capacity of Septic Tank 1500 gallons

Liquid Capacity of Dosing Tank ____ gallons

Tank Construction PCC

Trench Depth 24"

Absorption and/or Nitrification Lines:

Trench Width 3 feet

Trench Walls Scored and Porous yes

Total Line Length 400 feet

Number of Lines 4

Depth of Stone 12" inches

Distance from House 5' feet

Distance from Property Line 10' feet

Distance from Well >50' feet

NOTICE: This system shall not be installed while soils are in a wet condition.

NAME OF OWNER BILL DELANEY

LOCATION OF PROPERTY 4517 ~~4307~~ STEERLETON WAY

Comments: ____

Environmental Health Specialist

WHITE - HEALTH DEPARTMENT's COPY • CANARY - E.H.S. COPY • PINK - OWNER OR AGENT's COPY

on Acct B5005 0

FEE: 150 / AUTHORIZATION FOR WASTEWATER SYSTEM CONSTRUCTION
DATE: 2/5/01 VOID SIXTY (60) MONTHS FROM DATE OF ISSUANCE

DATE: 2-1-01 PERMIT NO: 2000A
PARCEL NO: 105-252-04

JOB LOCATION ADDRESS: 4517 STEEDLETON WAY
PROPERTY OWNER: _____
BUILDING CONTRACTOR: ROBERT REYNOLDS
SUBDIVISION NAME: EARNWOOD NORTH #51
AUTHORIZATION ISSUED BY: _____ DATE: 2-1-01
DEHNR AUTHORIZED AGENT

AUTHORIZATION CONDITIONS

1. WASTEWATER SYSTEM CONSTRUCTION AND INSTALLATION MUST MEET ALL CONDITIONS AND SPECIFICATIONS AS SET FORTH IN IMPROVEMENT PERMIT NO. 2000A, AND THE ATTACHED SITE PLAN WITH SYSTEM DETAILS. CONSTRUCTION AND INSTALLATION MUST ALSO MEET ALL REQUIREMENTS SET FORTH IN THE RULES GOVERNING SANITARY SEWAGE COLLECTION, TREATMENT, AND DISPOSAL AND ANY OTHER APPLICABLE RULES AND LAWS.

2. AN INSTALLATION, CONSTRUCTION, ALTERATION AND/OR REPAIR APPROVAL MUST BE SECURED PRIOR TO INSTALLATION OF THE SEPTIC TANK SYSTEM. THE INSTALLER OF THE SYSTEM SHALL BE A REGISTERED SEPTIC TANK CONTRACTOR WITH MECKLENBURG COUNTY HEALTH DEPARTMENT.

3. ANY ALTERATION IN SITE OR SOIL CONDITIONS (INCLUDING LOCATION OF STRUCTURES AND APPURTENANCES) OR MODIFICATION IN USE, DESIGN WASTEWATER FLOW, OR WASTEWATER CHARACTERISTICS AS SPECIFIED IN THE ASSOCIATED IMPROVEMENT PERMIT AND APPLICATION, MAY SUBJECT THIS AUTHORIZATION AND ASSOCIATED PERMIT(S) TO REVOCATION.

4. OTHER CONDITIONS: _____

OWNER CERTIFICATION

I CERTIFY THAT THERE HAVE BEEN NO ALTERATIONS IN SITE OR SOIL CONDITIONS OR MODIFICATIONS TO FACILITY, WASTEWATER FLOW, OR WASTEWATER CHARACTERISTICS FROM THOSE SPECIFIED IN THE ORIGINAL APPLICATION OR ASSOCIATED IMPROVEMENT PERMIT UNLESS AUTHORIZED IN WRITING BY THE MECKLENBURG COUNTY HEALTH DEPARTMENT. I ALSO UNDERSTAND THAT ANY SUCH ALTERATIONS, MODIFICATIONS, OR FALSE INFORMATION ARE GROUNDS FOR REVOCATION OF PERMITS AND AUTHORIZATION TO CONSTRUCT.

Robert Reynolds 2-5-01
SIGNATURE OF OWNER/OWNER'S REPRESENTATIVE DATE

MECKLENBURG COUNTY
ENGINEERING & BUILDING STANDARDS DEPARTMENT

Miscellaneous Fees

Requestor (Please print): Robert Reynolds	Phone #:	Date Requested: 2/5/01	Date Filled: 2/5/01
Account Name: [illegible]	☐ Cash ☑ Charge	Account No.: [illegible]	
I certify that I am authorized to charge this account for this service.			
Signature: [illegible]	Printed Name:	Date:	

Fee or Charge

T.C.	Qty.	Type	Unit Cost	Total Cost
021		Single Lot Grading Permit (Please list address below)		
112		Zoning Board of Adjustment ☐ Residential Variance Request ☐ Commercial Variance Request ☐ Residential Interpretation ☐ Commercial Interpretation		
113		Zoning Citation(s) # _____		
		☐ 117: Certificate of Compliance* ☐ 118: Certificate of Occupancy* (original is free)	$10.00 ea.	
119		Change of Contractor*	$10.00 ea.	
121		Letters of Certification/Verification	$10.00 ea.	
122		Monthly Statistical Reports	$10.00 ea.	
124		Research & Retrieval of Documents		
125		Temporary Utilities/Occupancy*	$30.00/insp.	
		Local License Card/Exam ☐ 128: Mechanical ☐ 129: Plumbing ☐ 132: Electrical		
		Development Activities Plan Review ☐ 002: Commercial Drainage ☐ 005: Erosion Control ☐ 016: Subdivision ☐ 006: Final Plat Review		
425		City of Charlotte Fire - Plan Review		
		Map Sales		
734	1	Other: [illegible]	150	150
		Other:		
Payment received by: [illegible]		Date: 2/5/01	By: SC	Total: 150

* Please list all permit numbers/addresses that relate to your request. A request for temporary utilities (gas and electric) would require two permit numbers.

[illegible]		
File # 2000A5		

B-216NS 8/95

WHITE – AUDIT CANARY – CUSTOMER PINK – DIVISION

Permit Number: 2000A

Tax Number: 105-252-04

- The IMPROVEMENT PERMIT is subject to revocation if site plans or the intended use change. There is to be NO grading, filling or disturbance of the soil in the area of the septic tank system or repair area.
- CONSTRUCTION AUTHORIZATION must be obtained prior to receiving a Building Permit. The Construction Authorization is NOT transferable. Do not clear, grade, fill or disturb soil prior to obtaining a Construction Authorization.
- Domestic-type wastewater only. No industrial process wastewater may be discharged into the system.

Basement	___ Yes	✓ No	___ Partial Basement
Type Primary Wastewater System Type (circle one): I (II) III IV V VI	X Conventional ___ Prefabricated, permeable block panel system ___ Shallow Placed Conventional	___ Low Pressure Pipe ___ Large Diameter Pipe ___ Fill ___ Other	___ Innovative or Experimental: ___ IWWS-93-1 ___ IWWS-93-2 ___ IWWS-94-1

.3 Long-term acceptance rate	360 Max gallons/day wastewater flow	1200 Absorption Area (sq ft)	9' Trench spacing (min. on centers)
NO Serviced by private well	1500 Gallon septic tank	400 Total trench length (ft)	24" Maximum trench depth (At least 12" of provisionally suitable soil must remain between trench bottom and unsuitable soil conditions)
3 Bedrooms in residence	___ Gallon pump tank	12" Depth of stone	

Any surface waters present: Type: Minimum separation distance:

Site modifications required:

Additional Conditions: SEE PLOT PLAN

① SOME REPAIR AREA IS LOCATED BEHIND HOUSE, WHICH WOULD HAVE TO HAVE A PUMP TO GAIN ACCESS

Repair Area System Type Type (circle one): I (II) III IV V VI	X Conventional ___ Prefabricated, permeable block panel system ___ Shallow Placed Conventional	___ Low Pressure Pipe ___ Large Diameter Pipe ___ Fill ___ Other	___ Innovative or Experimental: ___ IWWS-93-1 ___ IWWS-93-2 ___ IWWS-94-1

1200 Absorption Area (Sq ft) 400 Total Trench Length (Ft)	24/12" Depth of Stone Trench	9' Trench spacing (min. on centers)	24' Maximum Trench Depth

For existing system, enter the year originally installed:

The undersigned, an authorized agent of the MECKLENBURG COUNTY HEALTH DEPARTMENT, certifies that the Department has approved the Request for the Job Location contained in this document. This approval is granted in accordance with the provisions of Laws and Rules For Sewage, Treatment and Disposal in effect at the time of issuance of the permit and is subject to the following provisions:

- No work shall be conducted on the septic tank system until an Installation, Construction, Alteration and/or Repair Approval is granted by this Department
- This Improvement permit is transferable.

DEHNR Authorized Agent — Date 8/16/99

Owner/Agent Signature — Date 23 Aug 99

MECKLENBURG COUNTY
HEALTH DEPARTMENT
ENVIRONMENTAL HEALTH DIVISION
c/o HAL MARSHALL CTR.
SUITE 211
700 N. TRYON ST.
CHARLOTTE, N.C. 28202.
(704) 336-5102

NORTH CAROLINA DEPARTMENT OF
ENVIRONMENTAL, HEALTH,
AND NATURAL RESOURCES
DIVISION OF ENVIRONMENTAL HEALTH
ON-SITE WASTEWATER SECTION

IWWS-100195

PROPOSED PLOT PLAN

HEALTH DEPARTMENT
ENVIRONMENTAL HEALTH DIVISION
700 NORTH TRYON STREET
CHARLOTTE, NC 28202
PHONE (704) 336-5102

FILE: 2000A

TC: 105-252-04

Draw in and name all roads adjoining the property. Draw in and accurately dimension the lot concerned. Accurately indicate property boundaries proposed and/or existing structures and driveways, underground utilities, and wells and springs within 100 feet of the proposed building or drainfield.


SCALE 1" = 50'

PERMIT FOR:
FARMWOOD NORTH
4327 STEEPLETON CWAY
LOT # 51

① INSTALL DRAINLINES SHALLOW (@4") AND ON CONTOUR.

② PERMIT DESIGN IS FOR A THREE BEDROOM RESIDENCE WITH HOUSE TO BE 130' FROM EDGE OF ROAD

③ THIS REPLACES PLOT DRAWING OF 8/16/99

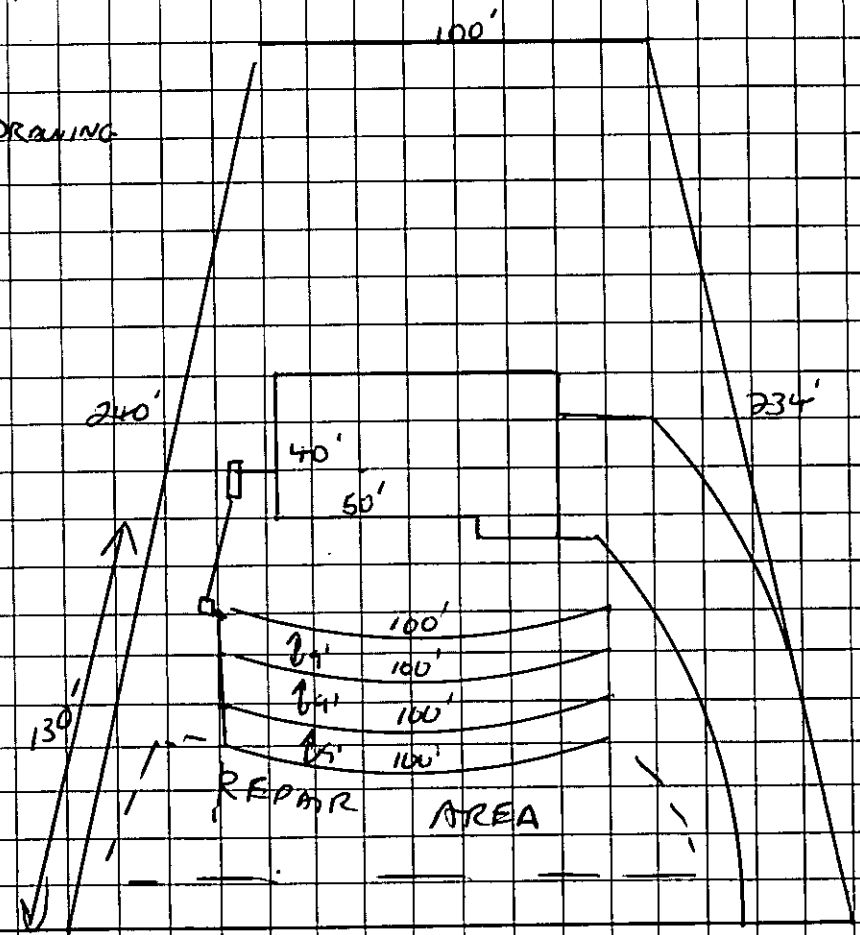

Robert Reynolds
OWNER/AGENT SIGNATURE

DATE 2-5-01

APPROVAL DATE 12/19/00 - dlw

REPLACES PLOT PLAN OF 8/16/99

White - Health Department's Copy

Canary - E.H.S. Copy

Pink - Owner's Copy

PROPOSED PLOT PLAN

HEALTH DEPARTMENT
ENVIRONMENTAL HEALTH DIVISION
700 NORTH TRYON STREET
CHARLOTTE, NC 28202
PHONE (704) 336-5102

FILE: 2000A

TC: 105-252-04

Draw in and name all roads adjoining the property. Draw in and accurately dimension the lot concerned. Accurately indicate property boundaries proposed and/or existing structures and driveways, underground utilities, and wells and springs within 100 feet of the proposed building or drainfield.


SCALE 1" = 50'

FARMWOOD NORTH
STEEPLETON WAY
LOT #51

(1) INSTALL DRAINLINES SHALLOW (24") AND ON CONTOUR

(2) LOCATE HOUSE 100' FROM VERTICAL BANK @ EDGE OF ROAD
HOUSE SITE IS 40' BACK FROM

(3) ORIGINAL SYSTEM @ REQUEST OF WILLIAM PERKINS.

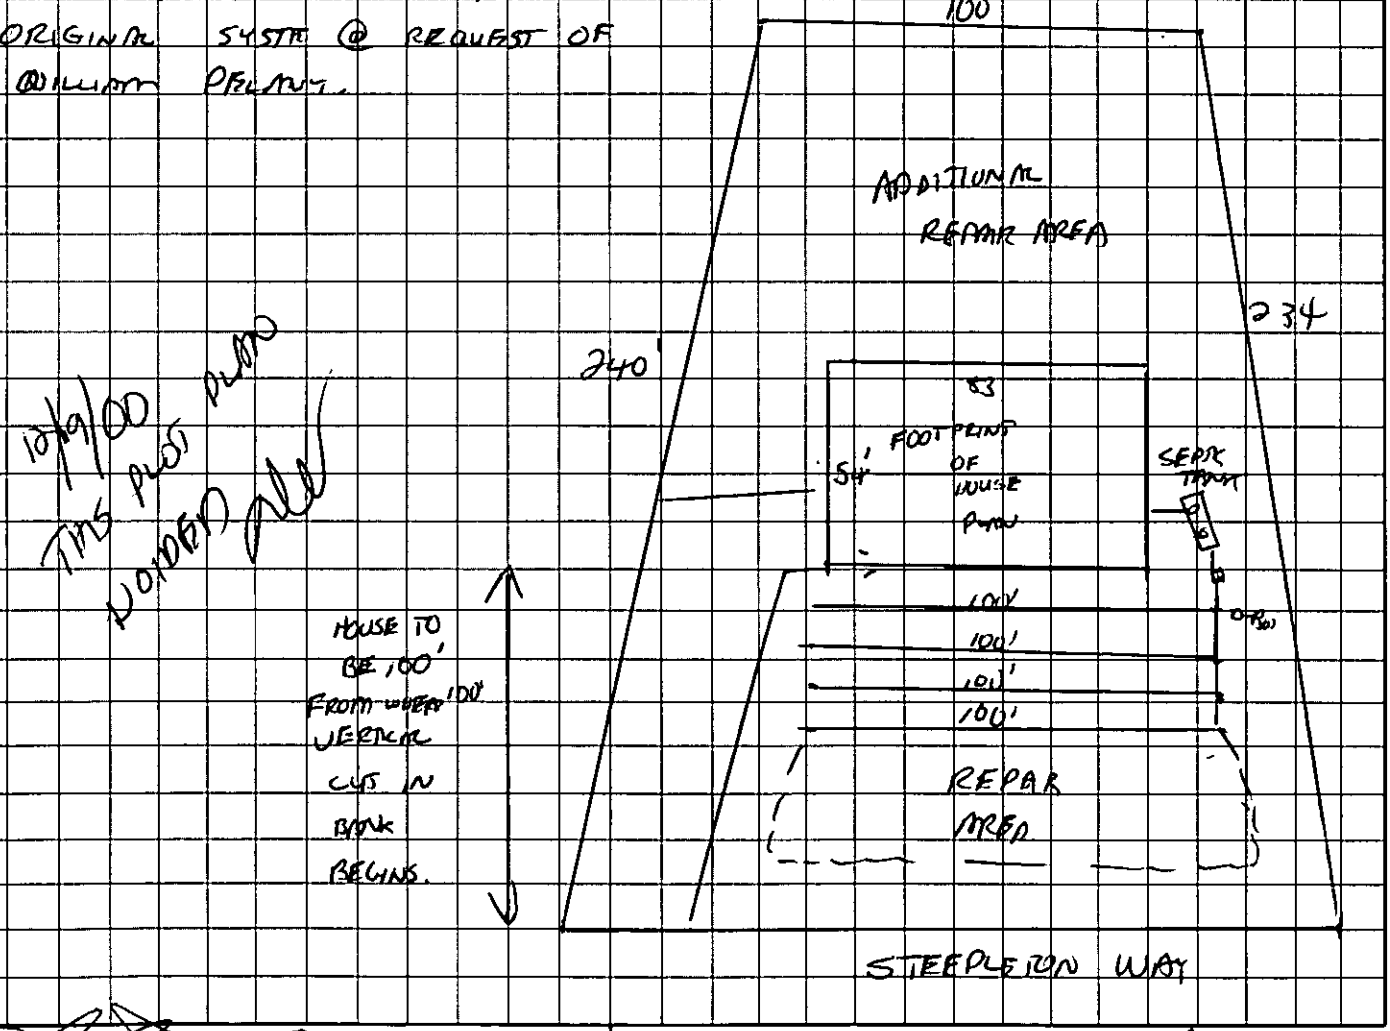

10/9/00
THIS PLOT PLAN
DENIED

OWNER/AGENT SIGNATURE

DATE 23 Aug 99

APPROVAL DATE 8/16/99

White - Health Department's Copy Canary - E.H.S. Copy Pink - Owner's Copy

DATE 1/22/01

TO CHARLOTTE-MECKLENBURG BUILDING STANDARDS
PERMIT ISSUING SECTION

FROM: MECKLENBURG COUNTY ENGINEERING

JURISDICTION Mech

#- 105-252-04
PARCEL NUMBER

4517 Steeleton Wy
ASSIGNED STREET ADDRESS (ADDRESS OF RECORD)

Lot 51
EXISTING STREET ADDRESS (IF DIFFERENT FROM ASSIGNED)

Savannah North
PROJECT NAME (IF APPLICABLE)

THE ABOVE DESCRIBED LOCATION HAS BEEN CHECKED CONCERNING:

1. SUBDIVISION REGULATIONS	APPROVED	NOT APPROVED
2. FLOODWAY REGULATIONS	APPROVED	NOT APPROVED
3. WATERSHED PROTECTION	APPROVED	NOT APPROVED
4. COMMERCIAL DRAINAGE PLAN	APPROVED	NOT APPROVED
5. PUBLIC UTILITY EASEMENT	PRESENT	NOT PRESENT
6. PROPERTY FRONTS ON THOROUGHFARE	YES	NO
7. DRIVEWAY PERMIT REQUIRED	YES	NO
8. DOES PROJECT CONFLICT WITH ROAD PROJECT?	YES	NO

REMARKS: New S/F Residence - Plan Review

NOTE: THIS FORM MUST BE TURNED IN AT THE CASHIERS OFFICE WHEN PAYING PERMIT FEE. CERTIFICATE OF OCCUPANCY WILL NOT BE GRANTED UNTIL TRANSPORTATION DIVISION GRANTS FINAL APPROVAL ON DRIVEWAY(S)

ALL OTHER FORMS OBSOLETE

= NEW ADDRESS

SIGNED: Pone

TOTAL P.01

FEE: $200.00 CK
DATE: 7-29-99

APPLICATION FOR IMPROVEMENT PERMIT
FOR RESIDENTIAL SITE
INDIVIDUAL WATER AND WASTEWATER
SYSTEMS PROGRAM

#1

TYPE APPLICATION: ✓ NEW SYSTEM __ EXPANSION/ ALTERATION OF EXISTING SYSTEM __ REPAIR OF EXISTING SYSTEM

NORTH CAROLINA
DEPARTMENT OF ENVIRONMENT,
HEALTH, AND NATURAL RESOURCES
DIVISION OF ENVIRONMENTAL HEALTH
ON-SITE WASTEWATER SECTION

FILE #: 2000

PROPERTY INFORMATION (FROM ENGINEERING FORM) FOR JOB LOCATION:

TAX/PARCEL NUMBER: 105-252-04

STREET ADDRESS: Steepleton Way

SUBDIVISION OR MOBILE HOME PARK NAME: Fernwood North

LOT NUMBER: # 50 (Fifty-one)

TYPE OF BUILDING (CHECK ONE):

__ SINGLE MOBILE HOME(S)
__ DOUBLE WIDE (D)
✓ HOUSE (H)
__ MODULAR HOME (M)
__ MULTIPLE FAMILY (U)
__ OTHER (O)

TOWNSHIP (CHECK ONE):

✓ 0 MECKLENBURG
__ 1 CHARLOTTE
__ 2 DAVIDSON
__ 3 CORNELIUS
__ 4 PINEVILLE
__ 5 MATTHEWS
__ 6 HUNTERSVILLE
__ 7 MINT HILL

HEATED SQUARE FOOTAGE: 2252 sq ft

NUMBER OF BEDROOMS: 3 NUMBER OF OCCUPANTS: 4

FOUNDATION FOR RESIDENCE:

__ WITHOUT BASEMENT
__ ON SLAB
✓ CRAWL SPACE
__ WITH BASEMENT /PLUMBING
__ WITH BASEMENT /NO PLUMBING

CLOSING DATE ASAP

15 Aug 99
for checked 6-3-99 MM
initial appr. MM 6-4-99

IF EXPANSION/ALTERATION OF EXISTING SYSTEM, DESCRIBE THE PROPOSED BUILDING ADDITION:

N/A

WILL THERE BE A HOME BUSINESS IN THE RESIDENCE: __ YES ✓ NO TYPE: N/A

WATER SUPPLY (CHECK ONE):

✓ COMMUNITY (C)
__ SHARED WELL (S)
__ MUNICIPAL (M)
__ OTHER 'SPRINGS' (O)
__ PRIVATE WELL (P)

IF ANY OF THE FOLLOWING ARE LOCATED ON THE PROPERTY, PLEASE SHOW LOCATION ON PLAT:

BURIED CABLES, LANDFILLS, STUMPHOLES __ YES ✓ NO
EXISTING WASTEWATER SYSTEMS __ YES ✓ NO
EASTMENTS OR RIGHT-OF-WAYS __ YES ✓ NO
WELL, SPRINGS OR WATERLINES __ YES ✓ NO
DESIGNATED WETLANDS __ YES ✓ NO

PROPERTY OWNER: ~~Home Federal Savings~~ First Charter Bank

NAME: (LAST) Barnes (FIRST) Harold (MI)

ADDRESS: 139 S. Tryon St

CITY: STATE: ZIP: 28202

DAYTIME PHONE: ( ) 367-3822

LEGAL AGENT FOR PROPERTY OWNER, IF APPLICABLE: Ruby

NAME: (LAST) N/A (FIRST) Delaney Wm (MI) F

DAYTIME PHONE: 704-599-2624

4327 Steepleton Way
Charlotte NC 28215

WHAT DATE WAS THE PROPERTY ORIGINALLY DEEDED AND RECORDED?

Improvement Permit is subject to suspension or revocation if site plans or the intended use change or if information submitted in application is falsified or changed. The undersigned, owner, or legal agent for the owner, of the property described above as the "Job Location" has read the foregoing application, acknowledges that the contents of same are true, and authorizes agents of the Mecklenburg County Health Department to enter onto the property for the purpose of processing this request.

SIGNED: ✓

DATE: ✓

MECKLENBURG COUNTY HEALTH DEPARTMENT

#13045 Receipt CE. Check # 1061

FEE: $200.00
DATE: 7/29/99

APPLICATION FOR IMPROVEMENT PERMIT FOR RESIDENTIAL SITE INDIVIDUAL WATER AND WASTEWATER SYSTEMS PROGRAM

[ ] CRT

TYPE APPLICATION: ✓ NEW SYSTEM __ EXPANSION/ ALTERATION OF EXISTING SYSTEM __ REPAIR OF EXISTING SYSTEM

NORTH CAROLINA
DEPARTMENT OF ENVIRONMENT,
HEALTH, AND NATURAL RESOURCES
DIVISION OF ENVIRONMENTAL HEALTH
ON-SITE WASTEWATER SECTION

FILE #: 2000 A

PROPERTY INFORMATION (FROM ENGINEERING FORM) FOR JOB LOCATION:

TAX/PARCEL NUMBER: 105-252-04

STREET ADDRESS: Steepleton Way

SUBDIVISION OR MOBILE HOME PARK NAME: Farmwood North

LOT NUMBER: ~~#~~ 50 (Fifty-one)

TYPE OF BUILDING (CHECK ONE):

__ SINGLE MOBILE HOME(S)
__ DOUBLE WIDE (D)
✓ HOUSE (H)
__ MODULAR HOME (M)
__ MULTIPLE FAMILY (U)
__ OTHER (O)

TOWNSHIP (CHECK ONE):

✓ 0 MECKLENBURG
__ 1 CHARLOTTE
__ 2 DAVIDSON
__ 3 CORNELIUS
__ 4 PINEVILLE
__ 5 MATTHEWS
__ 6 HUNTERSVILLE
__ 7 MINT HILL

HEATED SQUARE FOOTAGE: 2257 Sq ft

NUMBER OF BEDROOMS: 3 NUMBER OF OCCUPANTS: 4

CLOSING DATE ASAP
15 Aug 99

FOUNDATION FOR RESIDENCE:

__ WITHOUT BASEMENT
__ ON SLAB
✓ CRAWL SPACE
__ WITH BASEMENT /PLUMBING
__ WITH BASEMENT /NO PLUMBING

IF EXPANSION/ALTERATION OF EXISTING SYSTEM, DESCRIBE THE PROPOSED BUILDING ADDITION:

N/A

WILL THERE BE A HOME BUSINESS IN THE RESIDENCE: __ YES ✓ NO TYPE: N/A

WATER SUPPLY (CHECK ONE):

✓ COMMUNITY (C)
__ MUNICIPAL (M)
__ PRIVATE WELL (P)
__ SHARED WELL (S)
__ OTHER 'SPRINGS' (O)

IF ANY OF THE FOLLOWING ARE LOCATED ON THE PROPERTY, PLEASE SHOW LOCATION ON PLAT:

BURIED CABLES, LANDFILLS, STUMPHOLES __ YES ✓ NO
EXISTING WASTEWATER SYSTEMS __ YES ✓ NO
EASTMENTS OR RIGHT-OF-WAYS __ YES ✓ NO
WELL, SPRINGS OR WATERLINES __ YES ✓ NO
DESIGNATED WETLANDS __ YES ✓ NO

Buyer

PROPERTY OWNER: First Charter Bank

NAME: (LAST) Barnes (FIRST) Harold (MI)

ADDRESS:

CITY: STATE: ZIP:

DAYTIME PHONE: ( ) 367-3822

LEGAL AGENT FOR PROPERTY OWNER, IF APPLICABLE:

NAME: (LAST) N/A (FIRST) Delaney Wm (MI) F

DAYTIME PHONE: 704 599-2624

4327 Steepleton Way

Charlotte NC 28215

WHAT DATE WAS THE PROPERTY ORIGINALLY DEEDED AND RECORDED? _____

An Improvement Permit is subject to suspension or revocation if site plans or the intended use change or if information submitted in this application is falsified or changed. The undersigned, owner, or legal agent for the owner, of the property described above as the "Job Location" has read the foregoing application, acknowledges that the contents of same are true, and authorizes agents of the Mecklenburg County Health Department to enter onto the property for the purpose of processing this request.

SIGNED: ✓ DATE: ✓

MECKLENBURG COUNTY HEALTH DEPARTMENT
ENVIRONMENTAL HEALTH DIVISION
c/o HAL MARSHALL CTR., SUITE 211, 700 N. TRYON ST., CHARLOTTE, N.C. 28202., (704) 336-5102

8-5 pm
2nd Floor
Hyl-Marshall Ctr

9/200


PROPOSED PLOT PLAN

HEALTH DEPARTMENT
ENVIRONMENTAL HEALTH DIVISION
700 NORTH TRYON STREET
CHARLOTTE, NC 28202
PHONE (704) 336-5102

FILE: 2000A

TC: 105-252-04

Draw in and name all roads adjoining the property. Draw in and accurately dimension the lot concerned. Accurately indicate property boundaries proposed and/or existing structures and driveways, underground utilities, and wells and springs within 100 feet of the proposed building or drainfield.

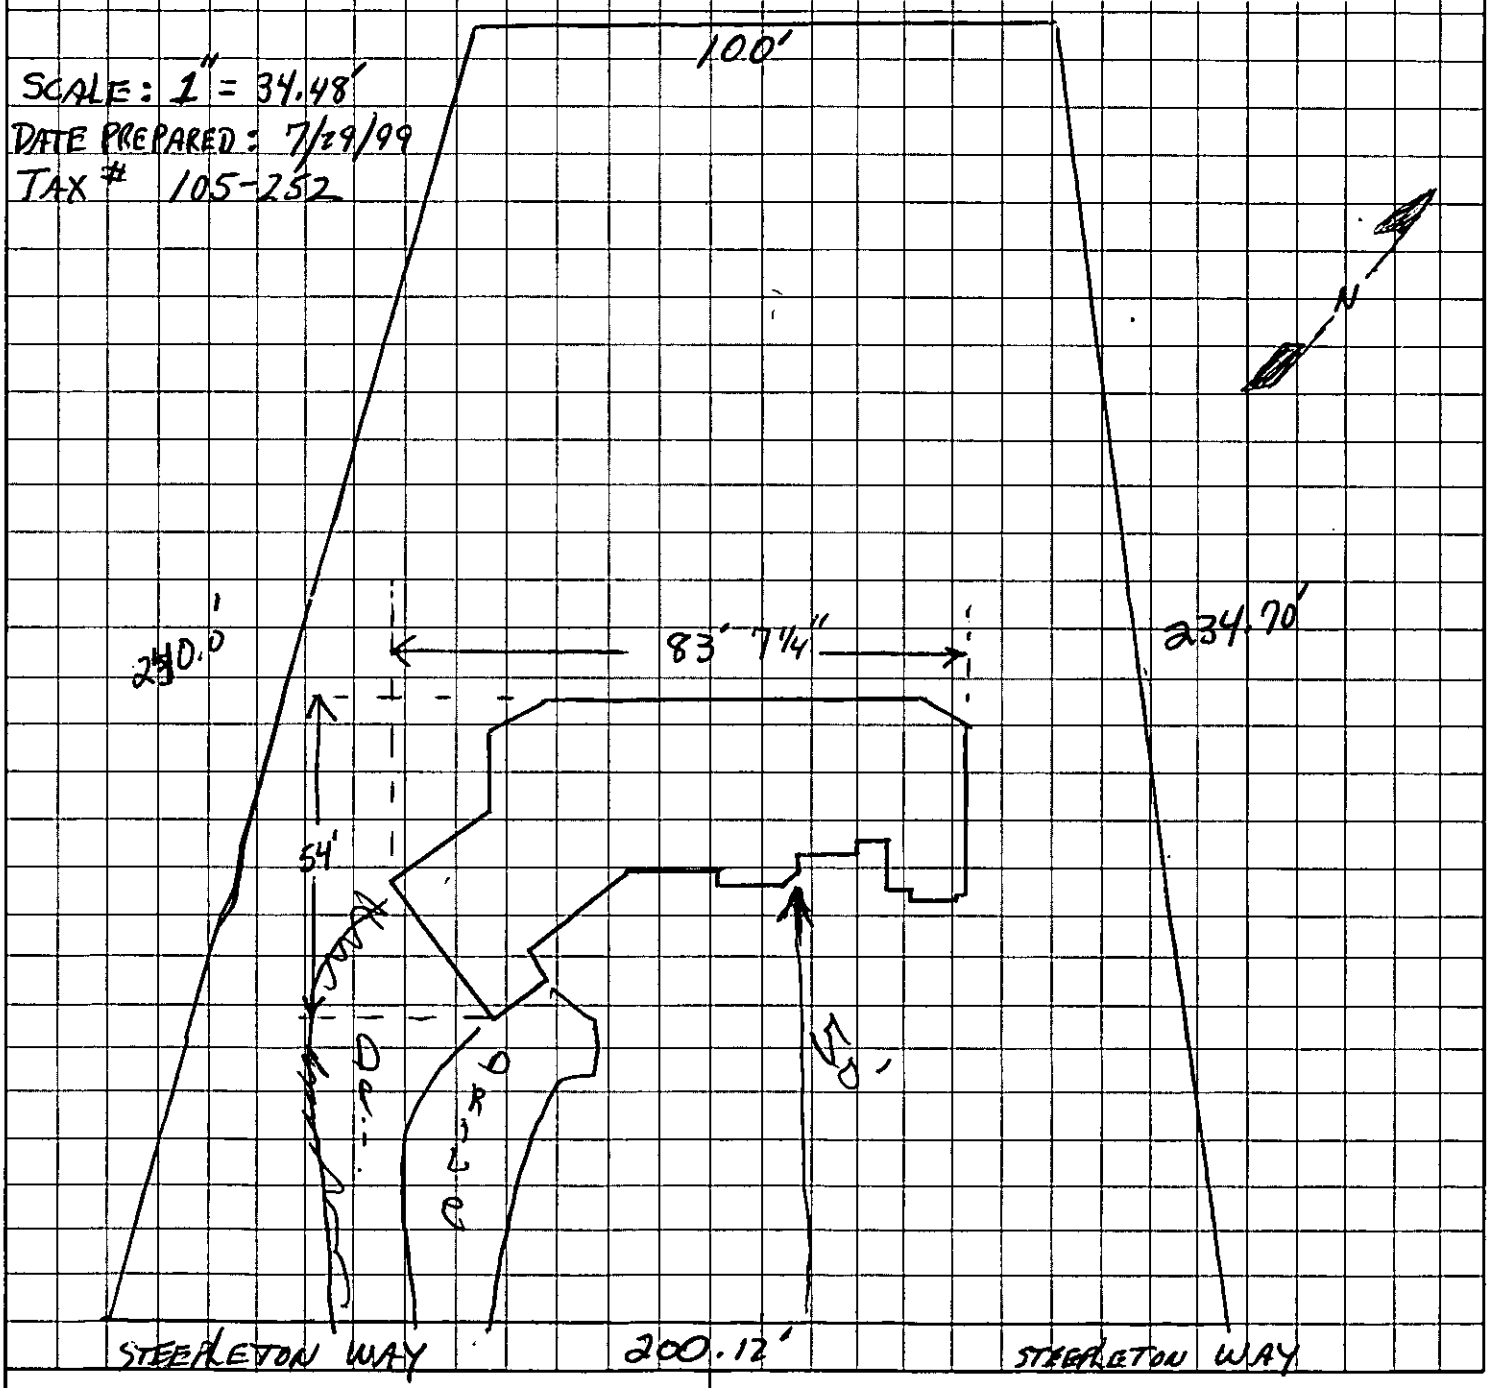

William Delaney
OWNER/AGENT SIGNATURE

DATE 7/29/99

APPROVAL DATE _____

White - Health Department's Copy

Canary - E.H.S. Copy

Pink - Owner's Copy

8-5pm
2nd Floor
Hall-Marshall Ctr


PROPOSED PLOT PLAN

HEALTH DEPARTMENT
ENVIRONMENTAL HEALTH DIVISION
700 NORTH TRYON STREET
CHARLOTTE, NC 28202
PHONE (704) 336-5102

FILE: 2000A

TC: 105-252-04

Draw in and name all roads adjoining the property. Draw in and accurately dimension the lot concerned. Accurately indicate property boundaries proposed and/or existing structures and driveways, underground utilities, and wells and springs within 100 feet of the proposed building or drainfield.

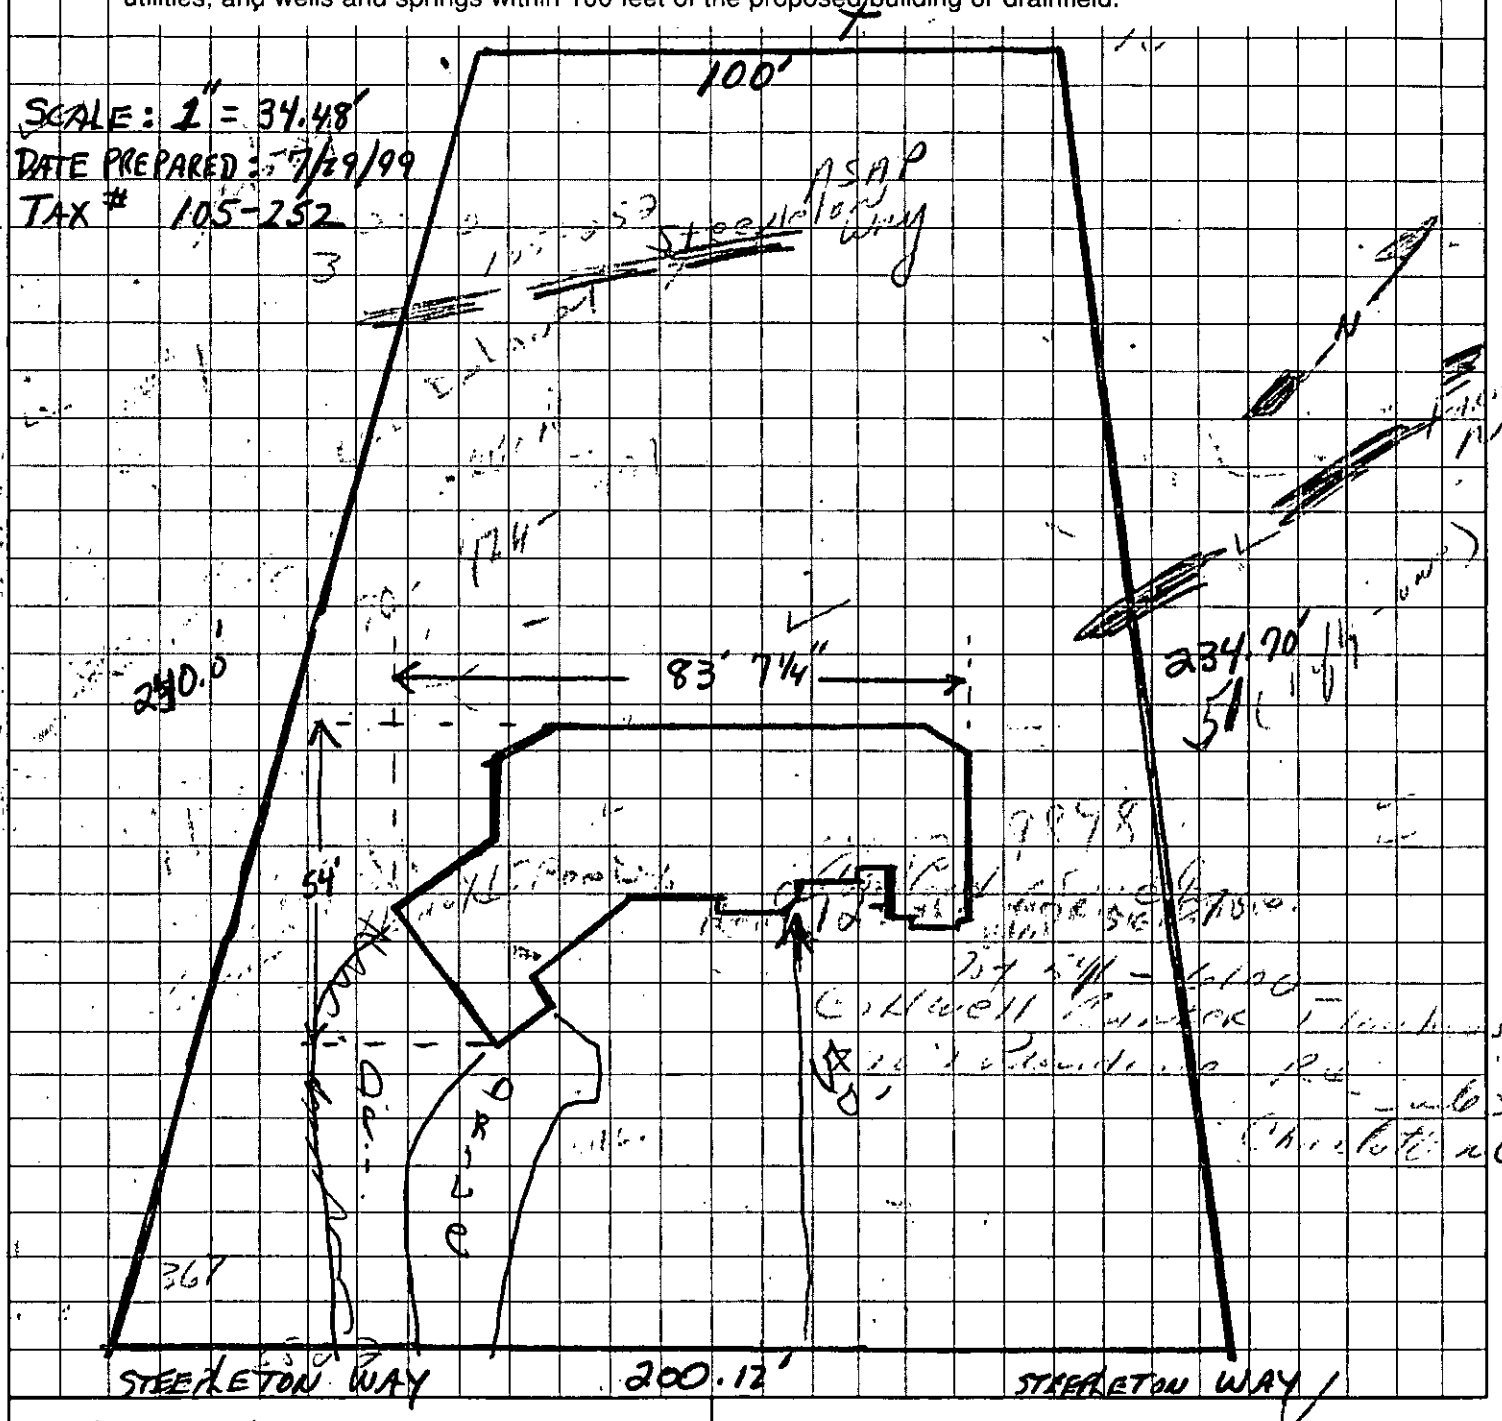

William Delaney
OWNER/AGENT SIGNATURE

DATE 7/29/99

APPROVAL DATE _____

White - Health Department's Copy Canary - E.H.S. Copy Pink - Owner's Copy

8-5pm
2nd Floor
Hal-Marshall Ctr

PROPOSED PLOT PLAN


#200

HEALTH DEPARTMENT
ENVIRONMENTAL HEALTH DIVISION
700 NORTH TRYON STREET
CHARLOTTE, NC 28202
PHONE (704) 336-5102

FILE: 2000A

TC: 105-252-04

Draw in and name all roads adjoining the property. Draw in and accurately dimension the lot concerned. Accurately indicate property boundaries proposed and/or existing structures and driveways, underground utilities, and wells and springs within 100 feet of the proposed building or drainfield.

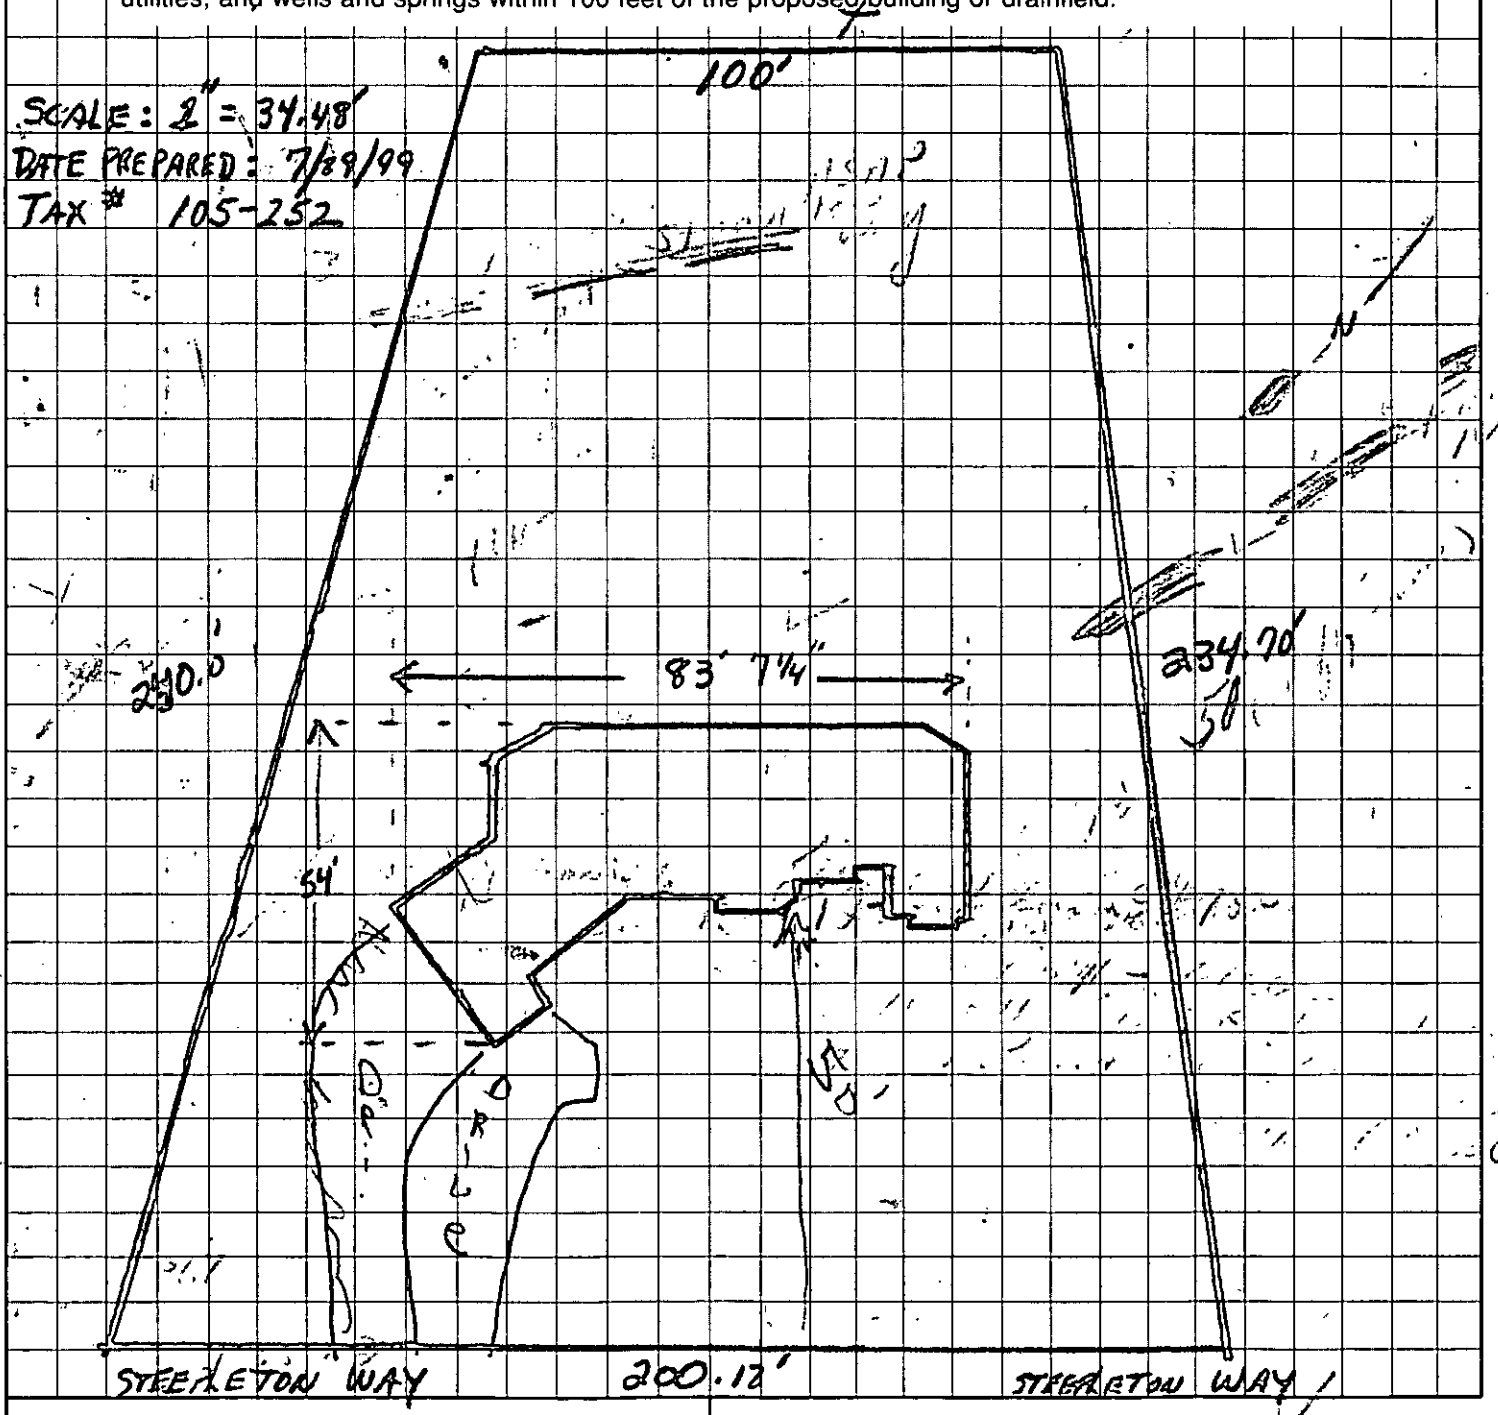

William Delaney
OWNER/AGENT SIGNATURE

DATE 7/29/99

APPROVAL DATE _____

White - Health Department's Copy Canary - E.H.S. Copy Pink - Owner's Copy

File 2000A

598 P02 JUL 22 '99 16:10

JUL-20-99 TUE 04:02 PM P. 02

FEE: DATE:

APPLICATION FOR IMPROVEMENT PERMIT FOR RESIDENTIAL SITE INDIVIDUAL WATER AND WASTEWATER SYSTEMS PROGRAM

TYPE APPLICATION: ✓ NEW SYSTEM ___ EXPANSION/ALTERATION OF EXISTING SYSTEM ___ REPAIR OF EXISTING SYSTEM

NORTH CAROLINA
DEPARTMENT OF ENVIRONMENT,
HEALTH, AND NATURAL RESOURCES
DIVISION OF ENVIRONMENTAL HEALTH
ON-SITE WASTEWATER SECTION

FILE #:

PROPERTY INFORMATION (FROM RECORDING FORM): FOR TOPO:
LOCATION:

TAX/PARCEL NUMBER: 105-252

STREET ADDRESS: Stapleton Way

SUBDIVISION OR MOBILE HOME PARK NAME: Fernwood North

LOT NUMBER: 54 (fifty-one)

TYPE OF BUILDING (CHECK ONE):

___ SINGLE MOBILE HOME(S)
___ DOUBLE WIDE (D)
✓ HOUSE (H)
___ MODULAR HOME (M)
___ MULTIPLE FAMILY (U)
___ OTHER (O)

TOWNSHIP (CHECK ONE):

✓ 0 MECKLENBURG
___ 1 CHARLOTTE
___ 2 DAVIDSON
___ 3 CORNELIUS
___ 4 PINEVILLE
___ 5 MATTHEWS
___ 6 HUNTERSVILLE
___ 7 MINT HILL

HEATED SQUARE FOOTAGE: 2250 Sq ft

NUMBER OF BEDROOMS: 3 NUMBER OF OCCUPANTS: 4

FOUNDATION FOR RESIDENCE:

___ WITHOUT BASEMENT
___ ON SLAB
✓ CRAWL SPACE
___ WITH BASEMENT /PLUMBING
___ WITH BASEMENT /NO PLUMBING

CLOSING DATE: ASAP
15 Aug 99

IF EXPANSION/ALTERATION OF EXISTING SYSTEM, DESCRIBE THE PROPOSED BUILDING ADDITION:

N/A

WILL THERE BE A HOME BUSINESS IN THE RESIDENCE: ___ YES ✓ NO TYPE: N/A

WATER SUPPLY (CHECK ONE):

✓ COMMUNITY (C)
___ MUNICIPAL (M)
___ PRIVATE WELL (P)
___ SHARED WELL (S)
___ OTHER 'SPRINGS' (O)

IF ANY OF THE FOLLOWING ARE LOCATED ON THE PROPERTY, PLEASE SHOW LOCATION ON PLAT:

BURIED CABLES, LANDFILLS, STUMPHOLES ___ YES ✓ NO
EXISTING WASTEWATER SYSTEMS ___ YES ✓ NO
EASEMENTS OR RIGHT-OF-WAYS ___ YES ✓ NO
WELL, SPRINGS OR WATERLINES ___ YES ✓ NO
DESIGNATED WETLANDS ___ YES ✓ NO

PROPERTY OWNER:

NAME: Barnes Harold
(LAST) (FIRST) (MI)

ADDRESS:

CITY: STATE: ZIP:

DAYTIME PHONE: ( ) 367-3822

LEGAL AGENT FOR PROPERTY OWNER'S APPLICANCE:

NAME: N/A
(LAST) (FIRST) (MI)

DAYTIME PHONE:

WHAT DATE WAS THE PROPERTY ORIGINALLY DEEDED AND RECORDED?

An Improvement Permit is subject to suspension or revocation if site plans or the intended use change or if information submitted in this application is falsified or changed. The undersigned, owner, or legal agent for the owner, of the property described above as the "Job Location" has read the foregoing application, acknowledges that the contents of same are true, and authorizes agents of the Mecklenburg County Health Department to enter onto the property for the purpose of processing this request.

SIGNED: V.H. - 1st Charles Hall Rd. DATE: ✓ 7-20-99

MECKLENBURG COUNTY HEALTH DEPARTMENT
ENVIRONMENTAL HEALTH DIVISION
c/o HAL MARSHALL CTR., SUITE 211, 700 N. TRYON ST., CHARLOTTE, N.C. 28202., (704) 336-5102

12. PROPERTY DISCLOSURE AND INSPECTIONS:

(a) Property Disclosure:

☐ Buyer has received a signed copy of the Residential Property Disclosure Statement prior to the signing of this Offer to Purchase and Contract.
☐ Buyer has NOT received a signed copy of the Residential Property Disclosure Statement prior to the signing of this Offer to Purchase and Contract and shall have the right to terminate or withdraw this contract without penalty upon receipt of the Residential Property Disclosure Statement provided such termination or withdrawal notice is hand delivered or mailed to Seller or Seller's Agent within three days following receipt of same.
☒ Exempt from Residential Property Disclosure Statement because (SEE GUIDELINES) VACANT LAND
☐ The Property is residential and was built prior to 1978 (Attach Lead-Based Paint or Lead-Based Paint Hazards Disclosure Addendum.)

(b) Property Inspection: Unless otherwise stated herein, or as otherwise provided on an inspection addendum attached hereto, Buyer shall have the option of inspecting or, obtaining at Buyer's expense, inspections to determine the condition of the Property. Unless otherwise stated herein, it is a condition of this contract that (i) the built-in appliances, electrical system, plumbing system, heating and cooling systems, roof coverings (including flashing and gutters), doors and windows, exterior surfaces, structural components (including foundations, columns, chimneys, floors, walls, ceilings and roofs), porches and decks, fireplaces and flues, crawl space and attic ventilation systems (if any), water and sewer systems (public and private), shall be performing the function for which intended and shall not be in need of immediate repair; (ii) there shall be no unusual drainage conditions or evidence of excessive moisture adversely affecting the structure(s); and (iii) there shall be no friable asbestos or existing environmental contamination. Inspections must be completed on or before N/A. Buyer is advised to have any inspections made prior to incurring expenses for closing and in sufficient time to permit any required repairs to be completed by closing.

(c) Wood-Destroying Insects: Unless otherwise stated herein, Buyer shall have the option of obtaining, at Buyer's expense, a report from a licensed pest control operator on a standard form in accordance with the regulations of the North Carolina Structural Pest Control Committee, stating that there was no visible evidence of wood-destroying insects and containing no indication of visible damage therefrom. The report must be obtained in sufficient time so as to permit treatment, if any, and repairs, if any, to be completed prior to closing. All treatment required shall be paid for by Seller and completed prior to closing, unless otherwise agreed upon in writing by the parties. The Buyer is advised that the inspection report described in this paragraph may not always reveal either structural damage or damage caused by agents or organisms other than wood-destroying insects. If new construction, Seller shall provide a standard warranty of termite soil treatment.

(d) Repairs: Pursuant to any inspections in (b) and/or (c) above, if any repairs are necessary, Seller shall have the option of (i) completing them, (ii) providing for their completion, or (iii) refusing to complete them. If Seller elects not to complete or provide for the completion of the repairs, then Buyer shall have the option of (iv) accepting the Property in its present condition, or (v) terminating this contract, in which case all earnest monies shall be refunded. Unless otherwise stated herein, or as otherwise provided on an inspection addendum attached hereto, any items not covered by (b)(i), b (ii), b (iii) and (c) above are excluded from repair negotiations under this contract.

(e) Acceptance: CLOSING SHALL CONSTITUTE ACCEPTANCE OF EACH OF THE SYSTEMS, ITEMS AND CONDITIONS LISTED ABOVE IN ITS THEN EXISTING CONDITION UNLESS PROVISION IS OTHERWISE MADE IN WRITING.

13. REASONABLE ACCESS. Seller will provide reasonable access to Buyer or Buyer's representatives for the purposes of appraisal, inspection, and/or evaluation. Buyer may conduct a walk-through inspection of the Property prior to closing.

14. CLOSING: Closing shall be defined as the date and time of recording of the deed. All parties agree to execute any and all documents and papers necessary in connection with closing and transfer of title on or before July 29, 1999, at a place designated by Buyer. The deed is to be made to AS DIRECTED AUGUST 13 ~~AUG~~.

15. POSSESSION: Unless otherwise provided herein, possession shall be delivered at closing. In the event possession is NOT to be delivered at closing: ☐ a buyer possession before closing agreement is attached. OR, ☐ a seller possession after closing agreement is attached.

16. OTHER PROVISIONS AND CONDITIONS: (ITEMIZE ALL ADDENDA TO THIS CONTRACT AND ATTACH HERETO. SEE LIST OF STANDARD FORM ADDENDA AVAILABLE.)

THIS CONTRACT IS CONTINGENT UPON BUYERS OBTAINING A SATISFACTORY PERC. TEST ON LOT. THIS TO BE SUITABLE FOR A CONVENTIONAL SYSTEMS ALL DOCUMENTS CALLED OUT IN PARAGRAPH 10 TO be Delivered TO BUYER WITHIN 10 DAYS OF SELLER ACCEPTANCE OF THIS AGREEMENT

17. RISK OF LOSS: The risk of loss or damage by fire or other casualty prior to closing shall be upon Seller. If the improvements on the Property are destroyed or materially damaged prior to closing, Buyer may terminate this contract by written notice delivered to Seller or Seller's agent and all deposits shall be returned to Buyer. In the event Buyer does NOT elect to terminate this contract, Buyer shall be entitled to receive, in addition to the Property, any of the Seller's insurance proceeds payable on account of the damage or destruction applicable to the Property being purchased.

18. ASSIGNMENTS: This contract may not be assigned without the written consent of all parties, but if assigned by agreement, then this contract shall be binding on the assignee and his heirs and successors.

19. PARTIES: This contract shall be binding upon and shall inure to the benefit of the parties i.e., Buyer and Seller and their heirs, successors and assigns. As used herein, words in the singular include the plural and the masculine includes the feminine and neuter genders, as appropriate.

20. SURVIVAL: If any provision herein contained which by its nature and effect is required to be observed, kept or performed after the closing, it shall survive the closing and remain binding upon and for the benefit of the parties hereto until fully observed, kept or performed.

21. ENTIRE AGREEMENT: This contract contains the entire agreement of the parties and there are no representations, inducements or other provisions other than those expressed herein. All changes, additions or deletions hereto must be in writing and signed by all parties. Nothing contained herein shall alter any agreement between a REALTOR® or broker and Seller or Buyer as contained in any listing agreement, buyer agency agreement, or any other agency agreement between them.

22. EXECUTION: This offer shall become a binding contract when signed by both Buyer and Seller. This contract is executed under seal in signed multiple originals, all of which together constitute one and the same instrument, with a signed original being retained by each party and each REALTOR® or broker hereto, and the parties adopt the word "SEAL" beside their signatures below.

IF YOU DO NOT UNDERSTAND THIS OFFER TO PURCHASE AND CONTRACT OR FEEL THAT IT DOES NOT PROVIDE FOR YOUR LEGAL NEEDS, YOU SHOULD CONSULT A NORTH CAROLINA REAL ESTATE ATTORNEY BEFORE YOU SIGN IT.

Buyer acknowledges having made an on-site personal examination of the Property prior to the making of this offer.

Buyer ✓ William Delaney (SEAL) Seller _____ (SEAL)
SS/Tax ID# ✓ 224-94-9155 SS/Tax ID# _____
Buyer ✓ _____ (SEAL) Seller _____ (SEAL)
SS/Tax ID# ✓ _____ SS/Tax ID# _____
Date: July 99 Date: 7-20-99

I hereby acknowledge receipt of the earnest money herein set forth and agree to hold and disburse the same in accordance with the terms hereof.

Date 7-21-99 Firm: Coldwell Banker Flowhouse Realtors
By: _____

Selling Agent/Firm/Phone E. R. Crawford Coldwell Banker Flowhouse Realtors Acting as ☒ Buyer's Agent ☐ Seller's (sub)agent ☐ Dual Agent

Listing Agent/Firm/Phone _____ Acting as ☐ Seller's (sub)agent ☐ Dual Agent

File 2000A

OFFER TO PURCHASE AND CONTRACT

William Delaney & wife Cheryl, hereby offers to purchase on [redacted], as Buyer, First Charter Nat. Bank, as Seller, upon acceptance of said offer, agrees to sell and convey, all of that plot, piece or parcel of land described below, together with all improvements located thereon and such fixtures and personal property as are listed below (collectively referred to as "the Property"), upon the following terms and conditions:

1. **REAL PROPERTY:** Located in the City of Charlotte, County of Mecklenburg, State of North Carolina, being known as and more particularly described as: Street Address Lot 51 Farmwood North Zip 28215 Legal Description: Tax Code Book 105 252 4 (☐ All ☐ A portion of the property in Deed Reference: Book _____, Page No. _____, _____ County.)
NOTE: Prior to signing the Offer to Purchase and Contract, Buyer is advised to review Restrictive Covenants, if any, which may limit the use of the Property, and to read the Declaration of Restrictive Covenants, By-Laws, Articles of Incorporation, Rules and Regulations, and other governing documents of the owners' association and/or the subdivision, if applicable.

2. **FIXTURES:** The following items, if any, are included in the purchase price free of liens: any built-in appliances, light fixtures, ceiling fans, attached floor coverings, blinds and shades including window hardware, window and door screens, storm windows, combination doors, awnings, antennas, satellite dishes and receivers, burglar/fire/smoke alarms, pool and spa equipment, solar energy systems, attached fireplace screens, gas logs, fireplace inserts, electric garage door openers with controls, outdoor plants and trees (other than in movable containers), basketball goals, storage sheds, mailboxes, wall and/or door mirrors, and any items attached or affixed to the Property, EXCEPT the following items: N/A

3. **PERSONAL PROPERTY:** The following personal property is included in the purchase price: N/A

4. **PURCHASE PRICE:** The purchase price is $ 18,500.00 and shall be paid as follows:
(a) $ 500.00, EARNEST MONEY DEPOSIT by ☐ cash ☒ personal check ☐ bank check ☐ certified check ☐ other _____ to be deposited and held in escrow by Coldwell Banker Flowers Realtors as escrow agent, until the sale is closed, at which time it will be credited to Buyer, or until this contract is otherwise terminated. In the event: (1) this offer is not accepted; or (2) any of the conditions hereto are not satisfied, then all earnest monies shall be returned to Buyer. In the event of breach of this contract by Seller, upon Buyer's request, all earnest monies shall be returned to Buyer, but such return shall not affect any other remedies available to Buyer for such breach. In the event this offer is accepted and Buyer breaches this contract, then all earnest monies shall be forfeited upon Seller's request, but receipt of such forfeited earnest monies shall not affect any other remedies available to Seller for such breach.
NOTE: In the event of a dispute between Seller and Buyer over the return or forfeiture of earnest money held in escrow by a broker, the broker is required by state law to retain said earnest money in the broker's trust or escrow account until a written release from the parties consenting to its disposition has been obtained or until disbursement is ordered by a court of competent jurisdiction.
(b) $ _____, ADDITIONAL EARNEST MONEY DEPOSIT to be paid to escrow agent no later than N/A.
(c) $ _____, BY ASSUMPTION of the unpaid principal balance and all obligations of Seller on the existing loan(s) secured by a deed of trust on the Property in accordance with the attached Loan Assumption Addendum.
(d) $ _____, BY SELLER FINANCING in accordance with the attached Seller Financing Addendum.
(e) $ 18000.00, BALANCE of the purchase price in cash at closing.

5. **CONDITIONS:** (State N/A in each blank that is not a condition to this contract.)
(a) The Buyer must be able to obtain a loan commitment on or before N/A, effective through the date of closing, for a ☐ FHA ☐ VA (attach FHA/VA Financing Addendum) ☐ Conventional ☐ Other N/A loan at a ☐ Fixed Rate ☐ Adjustable Rate ☐ Other: N/A in the principal amount of _____ for a term of _____ year(s), at an interest rate not to exceed _____% per annum, with mortgage loan discount points not to exceed _____% of the loan amount. Buyer agrees to use his best efforts to secure such commitment. Buyer shall be responsible for all costs with respect to any loan obtained by Buyer, except if Seller is to pay any of the Buyer's loan closing costs including discount points, those costs are as follows: None
In the event Buyer fails to provide Seller with written evidence of the loan commitment within five days after receipt of a written request from Seller (but such request may not be made before the loan commitment date listed above), then Seller may terminate this contract unless Buyer waives the loan commitment condition.
(b) There must be no restriction, easement, zoning or other governmental regulation that would prevent the reasonable use of the real property for Residential purposes.
(c) The Property must be in substantially the same or better condition at closing as on the date of this offer, reasonable wear and tear excepted.
(d) All deeds of trust, liens and other charges against the Property, not assumed by Buyer, must be paid and satisfied by Seller prior to or at closing such that cancellation may be promptly obtained following closing. Seller shall remain obligated to obtain any such cancellations following closing.
(e) Title must be delivered at closing by GENERAL WARRANTY DEED unless otherwise stated herein, and must be fee simple marketable title, free of all encumbrances except: ad valorem taxes for the current year (prorated through the date of closing); utility easements and unviolated restrictive covenants that do not materially affect the value of the Property; and such other encumbrances as may be assumed or specifically approved by Buyer. The Property must have legal access to a public right of way.

6. **SPECIAL ASSESSMENTS:** Seller warrants that there are no governmental special assessments, either pending or confirmed, for sidewalk, paving, water, sewer, or other improvements on or adjoining the Property, and no owners' association special assessments, except as follows: N/A
(Insert "None" or the identification of such assessments, if any.) Seller shall pay all confirmed owners' association assessments and all confirmed governmental assessments. If any, and Buyer shall take title subject to all pending assessments, if any, unless otherwise agreed as follows: None

7. **PRORATIONS AND ADJUSTMENTS:** Unless otherwise provided, the following items shall be prorated and either adjusted between the parties or paid at closing: (a) Ad valorem taxes on real property shall be prorated on a calendar year basis through the date of closing. (b) Ad valorem taxes on personal property for the entire year shall be paid by the Seller unless the personal property is conveyed to the Buyer, in which case, the personal property taxes shall be prorated on a calendar year basis through the date of closing. (c) All late listing penalties, if any, shall be paid by Seller. (d) Rents, if any, for the Property shall be prorated through the date of closing. (e) Owners' association dues, and other like charges shall be prorated through the date of closing. Seller represents that the regular owners' association dues, if any, are $ — per —.

8. **CLOSING EXPENSES:** Seller shall pay for preparation of a deed and all other documents necessary to perform Seller's obligations under this agreement, and for excise tax (revenue stamps) required by law. Buyer shall pay for recording the deed and for preparation and recording of all instruments required to secure the balance of the purchase price unpaid at closing.

9. **FUEL:** Buyer agrees to purchase from Seller the fuel, if any, situated in any tank on the Property at the prevailing rate with the cost of measurement thereof, if any, being paid by Seller.

10. **EVIDENCE OF TITLE:** Seller agrees to use his best efforts to deliver to Buyer as soon as reasonably possible after the acceptance of this offer, copies of all title information in possession of or available to Seller, including but not limited to: title insurance policies, attorney's opinions on title, surveys, covenants, deeds, notes and deeds of trust and easements relating to the Property.

11. **LABOR AND MATERIALS:** Seller shall furnish at closing an affidavit and indemnification agreement in form satisfactory to Buyer's title