FEE: 100.00 BM
DATE: 6/3/09
CRT #:

APPLICATION FOR APPROVAL TO USE AN EXISTING ON-SITE WASTEWATER TREATMENT & DISPOSAL SYSTEM
MECKLENBURG COUNTY - GROUNDWATER & WASTEWATER SERVICES
700 N. Tryon St., Suite 211 Charlotte, NC 28202
Phone: (704) 336-5103 Fax: (704) 336-6894

GWS – UES.APP 06/07

FILE #: 16447

TYPE APPLCATION: JAM 4225

- ☐ ADDITION - INCREASE ROOMS/OCCUPANCY/MOBILE HOME SIZE (A / M)
- ☐ ADDITION - RENOVATION OR GARAGE WITH NO MAJOR CHANGES (X)
- ☐ EXCHANGE MOBILE HOME - SAME # BEDROOMS (Y)
- ☐ COMMERCIAL OR INDUSTRIAL (N)

PERSON FILING APPLICATION:
NAME: SUE SCANLAND
ADDRESS: 1930 LIGHT BRIGADE DRIVE
CITY: MATTHEWS
STATE: NC ZIP: 28105
PHONE: 704-708-4527
ALTERNATE PHONE:

PROPERTY OWNER:
NAME: MICHAEL MATYS
ADDRESS: 1930 LIGHT BRIGADE DRIVE
CITY: MATTHEWS
STATE: NC ZIP: 28105
PHONE: 704-708 4527
ALTERNATE PHONE:

JOB LOCATION INFORMATION
TAX/PARCEL #: 215-132-54
STREET ADDRESS: 1930 LIGHT BRIGADE DRIVE
CITY: MATTHEWS
STATE: NC ZIP: 28105
SUBDIVISION OR MOBILE HOME PARK NAME: WINDROW II

TOWNSHIP:
- ☐ 0-MECKLENBURG
- ☐ 1-CHARLOTTE
- ☐ 2-DAVIDSON
- ☐ 3-CORNELIUS
- ☐ 4-PINEVILLE
- ☒ 5-MATTHEWS
- ☐ 6-HUNTERSVILLE
- ☐ 7-MINT HILL

LOT #: 13 - BLOCK 9 1983

WATER SUPPLY:
☐ MUNICIPAL (M) ☐ COMMUNITY (C) ☒ PRIVATE WELL (P) ☐ SHARED WELL (S) ☐ OTHER 'SPRINGS' (O)

RESIDENTIAL PROPERTY TYPE:
☒ HOUSE (H) ☐ MODULAR HOME (M) ☐ MULTIPLE FAMILY (U)
☐ SINGLE MOBILE HOME (S) ☐ DOUBLE WIDE (D)
☐ OTHER (O)

OCCUPANCY (both fields are required):
NUMBER OF BEDROOMS: 3
NUMBER OF OCCUPANTS: 2

COMMERCIAL / INDUSTRIAL PROPERTY TYPE:
TYPE OF BUSINESS:
EMPLOYEES PER SHIFT:
OF SHIFTS:
INDUSTRIAL WASTES? ☐ YES ☐ NO
UNDERGROUND STORAGE TANKS? ☐ YES ☐ NO

ADDITION TYPE ATTACHED TO EXISTING STRUCTURE:
☐ BEDROOM ☐ BATHROOM ☐ KITCHEN ☐ DINING ROOM ☐ LIVING ROOM ☐ DEN
☐ GARAGE ☐ SUNROOM ☐ PORCH ☐ DECK ☐ OTHER

ADDITION TYPE DETACHED FROM EXISTING STRUCTURE:
☐ DETACHED GARAGE ☐ DETACHED GARAGE WITH PLUMBING ☐ POOL HOUSE ☐ SHOP ☐ BARN
☒ STORAGE SHED ☐ DETACHED PORCH / DECK ☐ OTHER

"The undersigned, owner, or legal agent for the owner, of the property described above as the "Job Location" has read the foregoing application, acknowledges that the contents of same are true, and authorizes the Mecklenburg County Health Department to enter onto the property for the purpose of processing this request.

Sue E Scanland — Owner's/Agent's Signature
06-03-09 — Date

"The undersigned, an authorized agent of the Mecklenburg County Health Department, certifies that the Department has approved the Request for the Job Location contained in this document. This approval is granted in accordance with the provisions of Laws and Rules for Sanitary Sewage Collection, Treatment and Disposal in effect at the time of issuance of the permit and is subject to the following provisions:

- No work shall be conducted on the septic tank system until an installation, construction, alteration and/or repair approval is granted by this Department.
- This permit is not transferable.

☐ ADDITION / RENOVATION APPROVAL - VALID 1 YEAR FROM ISSUANCE
☐ MOBILE HOME EXCHANGE APPROVAL - VALID 6 MONTHS FROM ISSUANCE

Septic tank & System meets required setbacks off out building
Jeremy Mustard 06-05-2009
EHS Signature — Date

06/03/2009 08:04

Mecklenburg County
Land Use & Environmental Service Agency
Groundwater & Wastewater Services
700 N. Tryon St., Suite 211
Charlotte, NC 28202
Phone: (704) 336-5103
Fax: (704) 336-6894

File #_____
Date_____

PROPOSED PLOT PLAN

A map showing existing and proposed property lines and easements with dimensions, the location of the single family residence, non-single family residence, or other facility, and appurtenances, the site for the proposed well, and the location of existing or proposed sewer lines and/or sewage disposal systems, surface water bodies, aboveground or underground storage tanks. Name all roads adjoining the property. If this a repair indicate the type of repair.

See Attached

Owner/Agent Signature Sue E Scarlond


Date 06-03-09

LBC 12/15/04

06/03/2009 09 04

LEGEND:
RW RIGHT OF WAY
NIR NEW IRON REBAR
OF NOW OR FORMERLY
EIR EXIST. IRON REBAR
PROP. LINE
EIP EXIST IRON PIPE
M. BK./PG. DEED BK. & PG.
FENCE

REFERENCES
1.- TRACT MAP RECORDED IN MAP BK. 20, PG. 163.

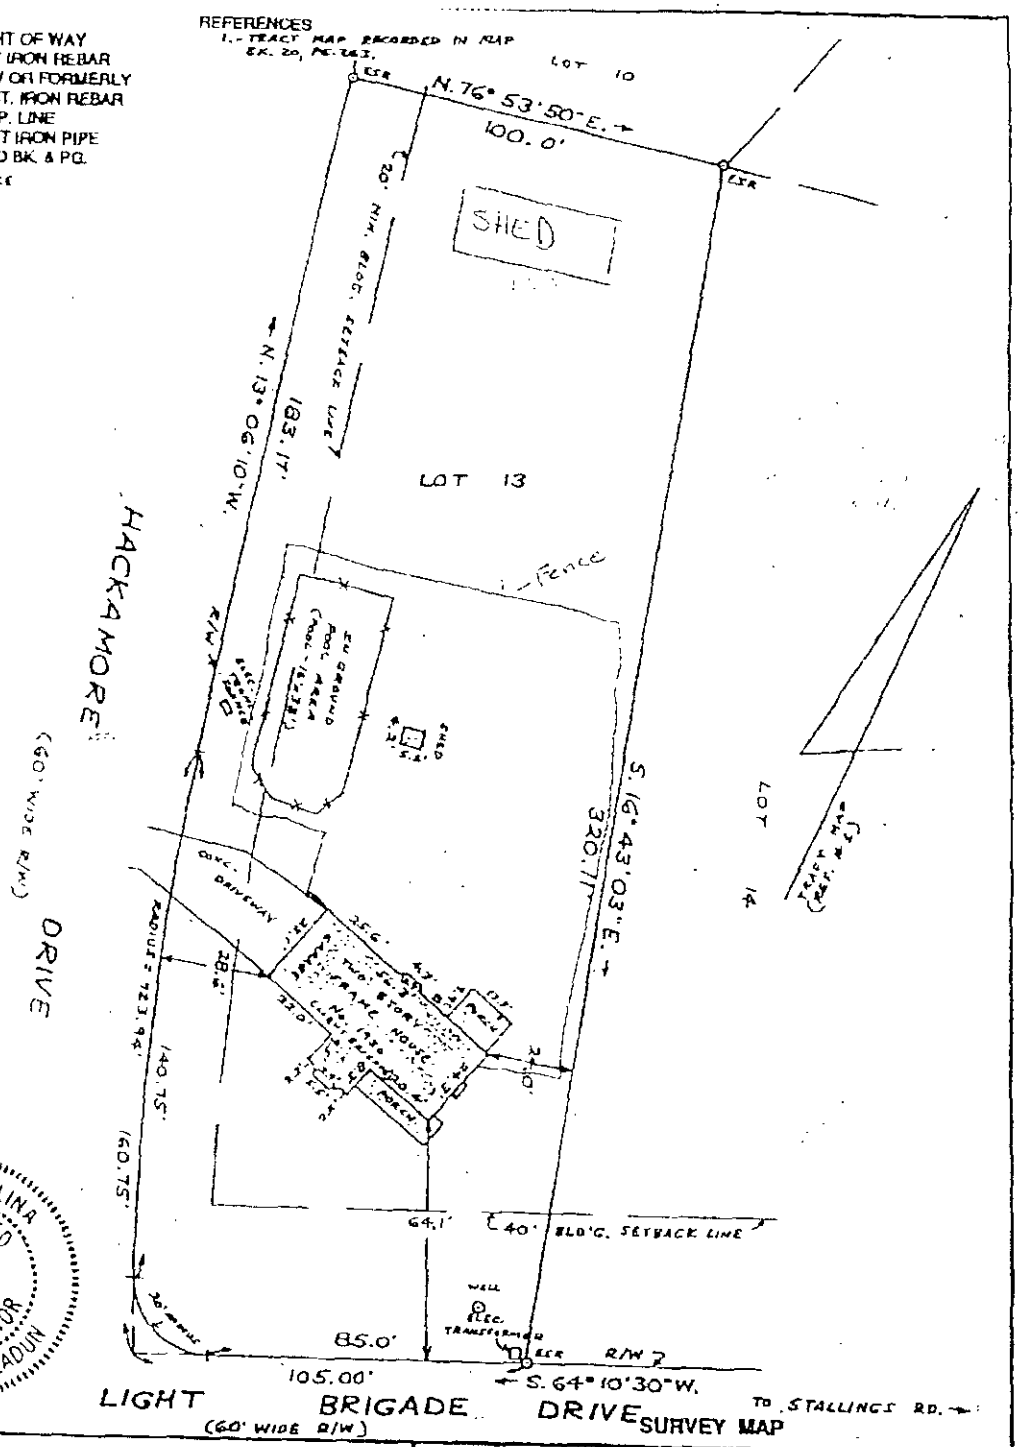

SURVEY MAP

NORTH CAROLINA REGISTERED SEAL L-3143 LAND SURVEYOR JEFFREY S. HLADUN

AREAS SHOWN HAVE BEEN CALCULATED FROM COORDINATES METHOD OF COMPUTATION.
LOT IS NOT SITUATED IN ANY FLOOD HAZARD ZONE.

I HEREBY CERTIFY THAT THIS PLAT WAS DRAWN FROM AN ACTUAL SURVEY MADE UNDER MY SUPERVISION ON THE 19TH DAY OF NOVEMBER, 1993; THAT THE RATIO OF PRECISION OF THE UNADJUSTED SURVEY IS 1: 20,500 AND THAT THIS SURVEY AND PLAT COMPLIES WITH THE STANDARDS OF PRACTICE FOR LAND SURVEYING IN NORTH CAROLINA.

J. S. Hladun — 11-22-93
HLADUN — N.C.R.L.S. #3143 — DATE

THIS PLAT DOES NOT MEET N.C.G.S. 47-30 STANDARDS AND IS NOT TO BE USED FOR RECORDING PURPOSES.

40 0 40 80
scale feet

FOR [redacted] → MATYS, MICHAEL J.

LOCATION
LOT No. 13 - BLOCK Q
"WINDROW II
CITY OF MATTHEWS
MECK. Co., NORTH CAROLINA

OWNER
(SAME)

JEFF HLADUN
REG. LAND SURVEYOR
5848 LEBANON RD.
MINT HILL, N.C. 28227
PHONE: 545-8583

SCALE 1 INCH = 40 FT.
FILE # 89009.01
TAX PARCEL # 215-132-54

06/03/2009 09:04