

3116 PROSPERITY CHURCH RD

02936105

6/6/2007

duponbj

Groundwater and Wastewater Services File Imaging Project

May 2007

Barcode Font = IDAutomationHC39M


PROPOSED PLOT PLAN

HEALTH DEPARTMENT
ENVIRONMENTAL HEALTH DIVISION
1200 BLYTHE BOULEVARD
CHARLOTTE, NC 28203
PHONE (704) 376-4603

FILE: 5949A

TC: _____

Draw in and name all roads adjoining the property. Draw in and accurately dimension the lot concerned. Accurately indicate property boundaries, proposed and/or existing structures and driveways, underground utilities, and wells and springs within 100 feet of the proposed building or drainfield.

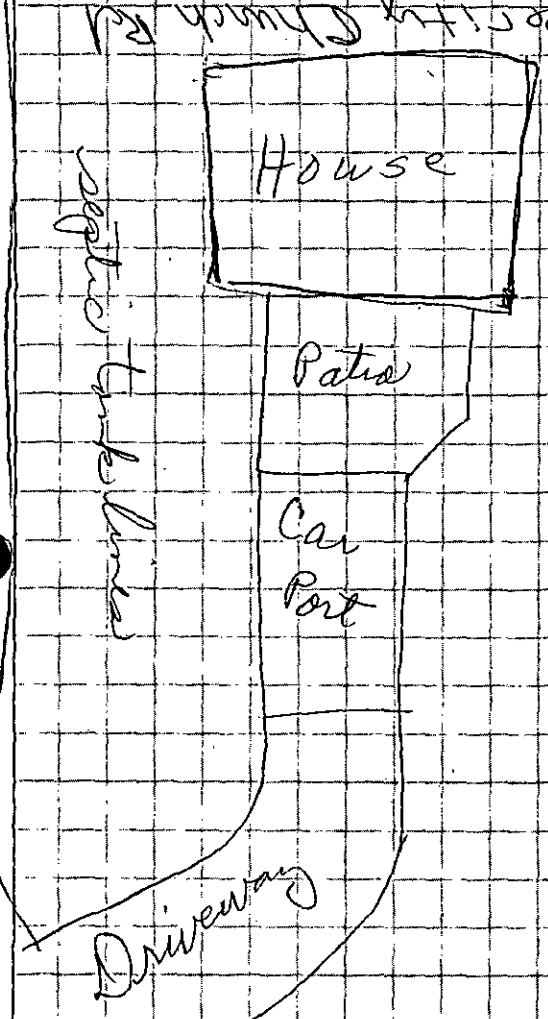

APPROVAL DATE TBW appr 11/22/91

White - Health Department's Copy Canary - Environmentalist's Copy Pink - Owner's Copy

Pd Cash $25.00 Receipt #262

APPLICATION FOR AN IMPROVEMENT PERMIT

Mecklenburg County Health Dept.
Environmental Health Division
c/o Hal Marshall Ctr 2nd Floor
700 N. Tryon Street
Charlotte, NC 28202

Mecklenburg County services are available without regard to ethnic origin, sex, or disability.

(OFFICE USE ONLY)
FILE: 5949A
TC: 029-361-05
SERIAL: №0020058
~~☐ L~~ ~~☑ CRT~~

JOB LOCATION

① ADDRESS: 3116 Prosperity Church Rd (STREET NO. / STREET) ② FILE:
③ JURISDICTION: ④ TAX PARCEL NO.:
⑤ SUBDIVISION: ⑥ LOT: ⑦ BLOCK:

OWNER

⑧ NAME: Janice (FIRST) Lanelle (MIDDLE) Stanley (LAST)
⑨ MAILING ADDRESS: 3116 Prosperity Church Rd.
⑩ CITY: Charlotte ⑪ STATE: N.C. ⑫ ZIP: 28269
⑬ PHONE: (WORK) ⑭ (HOME) 549-5865

REQUEST

This request is for a(n):

⑮ ☐ New permit
⑯ ☐ Repair or alteration permit
⑰ ☐ Authorization for mobile home exchange
⑱ ☑ Other (specify) Car Port

DESIGN CRITERIA

System will serve:

⑲ ☑ Residence ⑳ ☐ Mobile home ㉑ ☐ Business or place of public assembly
㉒ Number of bedrooms? 2 ㉕ Type?
㉓ Maximum occupancy? ㉖ Maximum number of employees?
㉔ Basement? ☐ yes ☑ no ㉗ Maximum number of seats?

WATER SUPPLY

㉘ Water supply from (present or proposed):

A ☐ Individual well
B ☐ Municipal system
C ☐ Community well
D ☐ Community system

㉙ The undersigned, owner of the property described above as the "JOB LOCATION" has read the foregoing application, acknowledges that the contents of same are true, and authorizes agents of the MECKLENBURG COUNTY HEALTH DEPARTMENT to enter onto the property for the purpose of processing this request.

Signed: Janice Lanelle Stanley
Date: 11-21-91

IMPROVEMENT PERMIT

The undersigned, an authorized agent of the MECKLENBURG COUNTY HEALTH DEPARTMENT, certifies that the Department has approved the Request for the Job Location contained in this document. This approval is granted in accordance with the provisions of Laws And Rules For Sanitary Sewage Collection, Treatment And Disposal in effect at the time of issuance of the permit and is subject to the following provisions:

... No work shall be conducted on the septic tank system until an Installation, Construction, Alteration and/or Repair permit is issued by this Department.

... This permit is not transferable, and shall become null and void 60 months from the date of issuance.

Altered system
use existing system

Philip A. Walker, 11/22/91
Environmentalist Date

Director or Authorized Section Head, 11-25-91
Date

*This permit must be signed by the Director of Mecklenburg County Health Department or an authorized section head in order to be valid.

5949A

DATE 11-21-91

TO: CHARLOTTE-MECKLENBURG BUILDING STANDARDS
PERMIT ISSUING SECTION

FROM: MECKLENBURG COUNTY ENGINEERING

JURISDICTION MECK

#029-362-01
PARCEL NUMBER

3116 Prosperity Church RD
ASSIGNED STREET ADDRESS (ADDRESS OF RECORD)

EXISTING STREET ADDRESS (IF DIFFERENT FROM ASSIGNED)

N/A
PROJECT NAME (IF APPLICABLE)

THE ABOVE DESCRIBED LOCATION HAS BEEN CHECKED CONCERNING:

1. SUBDIVISION REGULATIONS	**APPROVED**	**NOT APPROVED**
2. FLOODWAY REGULATIONS	**APPROVED**	**NOT APPROVED**
3. EROSION CONTROL REGULATIONS	**APPROVED**	**NOT APPROVED**
4. COMMERCIAL DRAINAGE PLAN	**APPROVED**	**NOT APPROVED**
5. PUBLIC UTILITY EASEMENT	**PRESENT**	**NOT PRESENT** ✓
6. PROPERTY FRONTS ON THOROUGHFARE	**YES**	**NO** ✓
7. DRIVEWAY PERMIT REQUIRED	**YES**	**NO** ✓
8. DOES PROJECT CONFLICT WITH ROAD PROJECT?	**YES**	**NO** ✓

REMARKS: DETACHED CARPORT

NOTE: THIS FORM MUST BE TURNED IN AT THE CASHIERS OFFICE WHEN PAYING PERMIT FEE. CERTIFICATE OF OCCUPANCY WILL NOT BE GRANTED UNTIL TRANSPORTATION DIVISION GRANTS FINAL APPROVAL ON DRIVEWAY(S).

ALL OTHER FORMS OBSOLETE

☐ NEW ADDRESS

SIGNED: B. McConnie

REVISED 1/91

CERTIFICATE OF COMPLETION/OPERATION PERMIT

HEALTH DEPARTMENT
ENVIRONMENTAL HEALTH DIVISION
1200 BLYTHE BOULEVARD
CHARLOTTE, NC 28203
PHONE (704) 376-4603

FILE: 5949A DATE: 7/25/90

TC: 029 361 05 ☐ L ☐ CRT

SERIAL Nº 13457

Name of Owner WENDELL ALEXANDER Juris.:

Address of Property 3106 Prosperity Church Rd.

Inspection Data:

Tank Material PCC

Total Length of Drainfield 270'

Number of Lines 3 @ 90'

Cover Depth 12"

Water Supply Source CMUD

Distance to Water Source >50'

Excavation Inspected Y

Tank(s) Inspected Y

Wash Line Inspected —

High Water Alarm Inspected —

PLOT

Design: 1,500 ST, CON, 810 SFT, 12"G SEEP LIKE CTR# 127

The undersigned has inspected the Septic Tank System described above, and certifies it has been

☑ installed or constructed ☐ altered or repaired

☑ in accordance with the permit issued ☐ as detailed in the plot above

and meets the provisions of 10 NCAC 10A .1900, "Laws And Rules For Sanitary Sewage Collection, Treatment, And Disposal" in effect on the date of issuance of the permit. The issuance of this

☑ Certificate of Completion ☐ Operation Permit

does not in any way guarantee that the system will operate properly or relieve any person now or hereafter owning, controlling, or using such system from any liability resulting from the failure of the system to operate properly. This document is issued subject to those restrictions and conditions shown on the permit(s) and the provisions of 10 NCAC 10A .1900 in addition to those listed below under "COMMENTS." This document shall be null and void if any information contained in the application is untrue or if any additions are made to the property which would increase the requirements for said system.

COMMENTS: 2 bedrm. (3) 3'x90'x12"G, S.

Tim W Kimbrell R.S.
Environmentalist

Mecklenburg County services are available without regard to ethnic origin, sex, or disability.

INSTALLATION, CONSTRUCTION, ALTERATION, AND/OR REPAIR PERMIT


HEALTH DEPARTMENT
ENVIRONMENTAL HEALTH DIVISION
1200 BLYTHE BOULEVARD
CHARLOTTE, NC 28203
PHONE (704) 376-4603

FILE: 5949 A DATE: 7/18/90

TC: D29-361-05.P0 ☐ L

SERIAL Nº 13431

Permission is hereby given to ✓ Install or Construct, _____ Alter or Repair the individual septic tank wastewater treatment system with subsurface, soil absorption, effluent discharge as specified herein at the described location. This permit is granted based upon the information supplied in the application dated 4/6/89. All work shall be completed on or before 8/18/90, after which date this permit shall be null and void. The system shall meet all of the construction requirements of 10 NCAC 10A .1900 which are in effect on the date of the granting of this permit. A Certificate of Completion or an Operation Permit must be obtained from the Mecklenburg County Health Department before any system can be covered up or placed into service. The issuance of this permit does not in any way guarantee that the system anticipated to be constructed will operate properly, or relieve any person now or hereafter owning, controlling or using such system from any liability resulting from the failure of the system to operate properly.

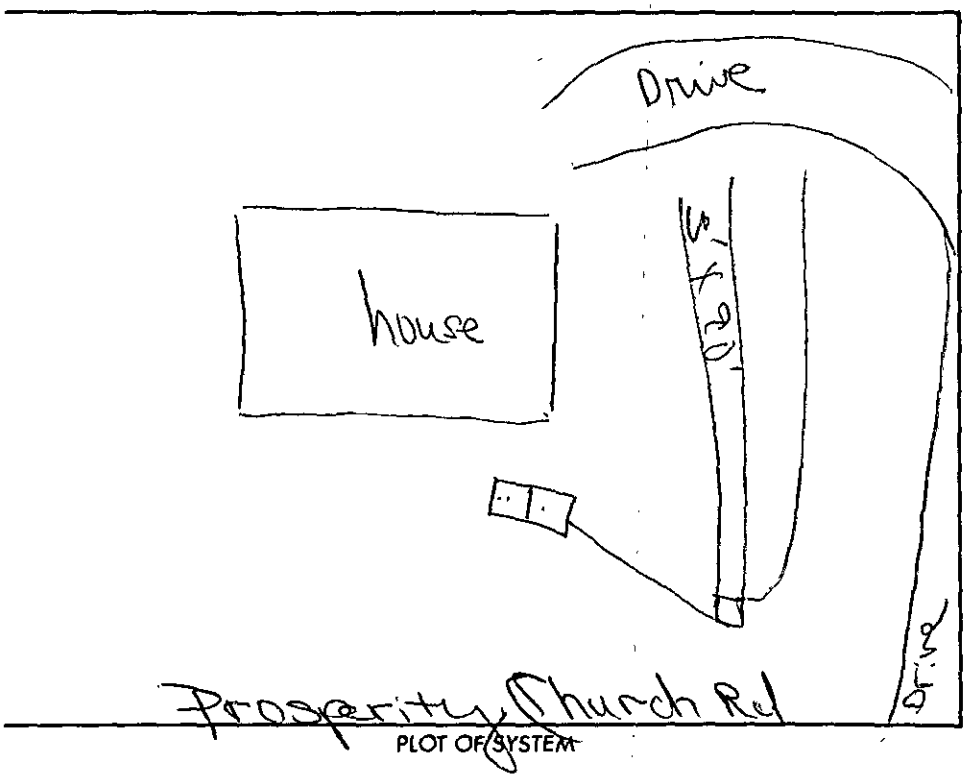

PLOT OF SYSTEM

Liquid Capacity of Septic Tank 1500 gallons

Liquid Capacity of Dosing Tank _____ gallons

Tank Construction PC

Absorption and/or Nitrification Lines:

Trench Width 3 feet

Total Line Length 270 feet

Number of Lines 3

Depth of Stone 12 inches

Distance from House 5 feet

Distance from Property Line 10 feet

Distance from Well City feet
>50' Adj neighbor

NAME OF OWNER Alexander Wendell & ____

LOCATION OF PROPERTY 3106 Prosperity Church Rd.

Comments: INSTALL 3 trenches 3' x 90', 12" Stone.

Hold trench depth to 36"

Division or Section Head

Judy J. Keen R.S.
Environmentalist

* If this permit is for the installation or construction of a new system, it must be signed by the division or a section head of the Mecklenburg County Health Department in order to be valid. Only the signature of the Environmentalist is required where an existing system is being altered or repaired.

WHITE - HEALTH DEPARTMENT'S COPY • CANARY - ENVIRONMENTALIST'S COPY • PINK - OWNER OR AGENT'S COPY

File # 5949A

000215

REAL ESTATE
BOOK PAGE

6181 0707

PRESENTED FOR REGISTRATION
89 DEC 28 PM 2:24
ANNE A. POWERS
REGISTER OF DEEDS
MECKLENBURG COUNTY, N.C.

STATE OF NORTH CAROLINA

COUNTY OF MECKLENBURG

EASEMENT FOR
SEPTIC REPAIR AREA

THIS DEED made this 20th day of December, 1989, by and between Wendell G. Alexander and wife, Joyce S. Alexander, hereinafter referred to as "parties of the first part"; and Janice Lanelle Stanley, hereinafter referred to as "party of the second part", all of Mecklenburg County, North Carolina;

FEE	10.00
<>	10.00
CASH	10.00

10:54 #7303 000
12-28-89

WITNESSETH:

WHEREAS, said parties of the first part are owners of a certain lot of land located on Prosperity Church Road in Mallard Creek township, Mecklenburg County, North Carolina, the same being the property conveyed to them by deeds recorded in Book 1354 at Page 307 and Book 3385 at Page 441 in the Mecklenburg Public Registry; and

WHEREAS, said party of the second part is the owner of a certain lot of land immediately north of and adjoining the land of the parties of the first part, the same being the property conveyed to her by the parties of the first part by deed recorded in Book 6176 at Page 732 in the Mecklenburg Public Registry, all of which deeds are hereby referred to for greater certainty of description; and

WHEREAS, the party of the second part intends to erect a dwelling upon her land and in order to obtain the required government approvals for a septic system, must have available land area for a back up drain field for the septic system to be placed upon the property of the second part; and

WHEREAS, the parties of the first part have agreed to allow the party of the second part to use a portion of the property of the parties of the first part for said repair area.

NOW, THEREFORE, said parties of the first part, for and in consideration of the sum of One Dollar and other valuable consideration to them in hand paid, do hereby give, grant and convey unto said party of the second part, her heirs and assigns, a perpetual right and easement to construct and maintain across and upon said land of the parties of the first part, a sewer line and repair area for a drain field extending from the land of the party of the second part to the hereinafter described parcel and to go upon said lands whenever the same is reasonably necessary for the purpose of inspecting, maintaining and repairing said sewer line and drain field, said land of the parties of the first part being more particularly described as follows:

Draw, B/L & mail To:
W. Chris Parnell (LOT)

2-7-90 Easement Appears OK

REAL ESTATE
BOOK PAGE

6181 0708

BEING an easement and right of way twenty (20) feet in width for the construction of a sewer line to a repair area hereinafter described, the westerly boundary of said twenty foot easement and right of way being described as follows:

BEGINNING at the southwesterly corner of that said 0.497 acre tract conveyed to the party of the second part by deed recorded in Book 6176 at Page 732 in the Mecklenburg Public Registry, the westerly boundary of said twenty foot easement running thence S. 23-27-59 E. 41.43 feet to a point.

TOGETHER WITH a parcel for a drain field repair area more particularly described as follows:

BEGINNING at a point, said point being located as follows from the southwesterly corner of that certain 0.497 acre tract conveyed to the party of the second part by deed recorded in Book 6176 at Page 732 in the Mecklenburg Public Registry (1) S. 23-27-59 E. 41.43 feet to a point; thence N. 66-32-01 E. 11.30 feet to the point and place of BEGINNING; thence from said beginning point N. 36-41-00 E. 18.0 feet to a point; thence S. 50-58-10 E. 93.88 feet to a point; thence S. 36-41-00 W. 18.0 feet to a point; thence N. 50-58-10 W. 93.88 feet to the point and place of BEGINNING.

TO HAVE AND TO HOLD said right and easement to her, the said party of the second part, and her heirs and assigns forever, it being agreed that the right and easement hereby granted is appurtenant to and runs with the land now owned by the party of the second part hereinabove referred to.

IN TESTIMONY WHEREOF, said parties of the first part hereinto set their hands and seals the day and year first above written.

Wendell G. Alexander (SEAL)
Wendell G. Alexander

Joyce S. Alexander (SEAL)
Joyce S. Alexander

REAL ESTATE
BOOK PAGE

6181 0709

State of North Carolina
County of Mecklenburg

I, a Notary Public of the County and State aforesaid, certify that Wendell G. Alexander and wife, Joyce S. Alexander, personally appeared before me this day and acknowledged the execution of the foregoing instrument.

Witness my hand and official stamp or seal, this 20th day of December, 1981.

Sally J. Gray
Notary Public

SALLY J. GRAY
NOTARY PUBLIC
MECKLENBURG COUNTY, N.C.


My commission expires: 7/19/93

State of North Carolina, County of Mecklenburg
The foregoing Certificate(s) of Sally J. Gray

Notary(ies) Public is/are certified to be correct. This instrument and this certificate are duly registered at the date and time and in the Book and Page shown on the first page hereof.

ANNE A. POWERS, REGISTER OF DEEDS

By Mary A. Casey Deputy - Register of Deeds

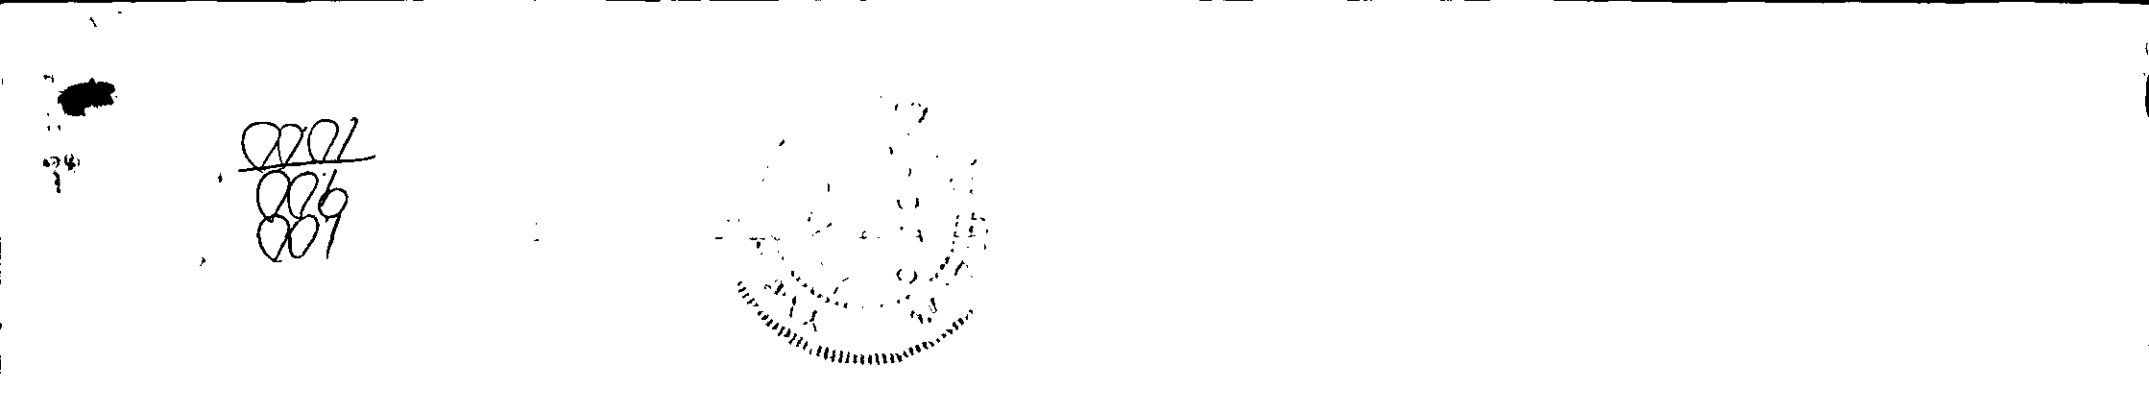


PROPOSED PLOT PLAN

1200 BLYTHE BOULEVARD
CHARLOTTE, NC 28203
PHONE (704) 376-4603

FILE: 5949A

TC: PO 029-361-05

Draw in and name all roads adjoining the property. Draw in and accurately dimension the lot concerned. Accurately indicate property boundaries, proposed and/or existing structures and driveways, underground utilities, and wells and springs within 100 feet of the proposed building or drainfield.

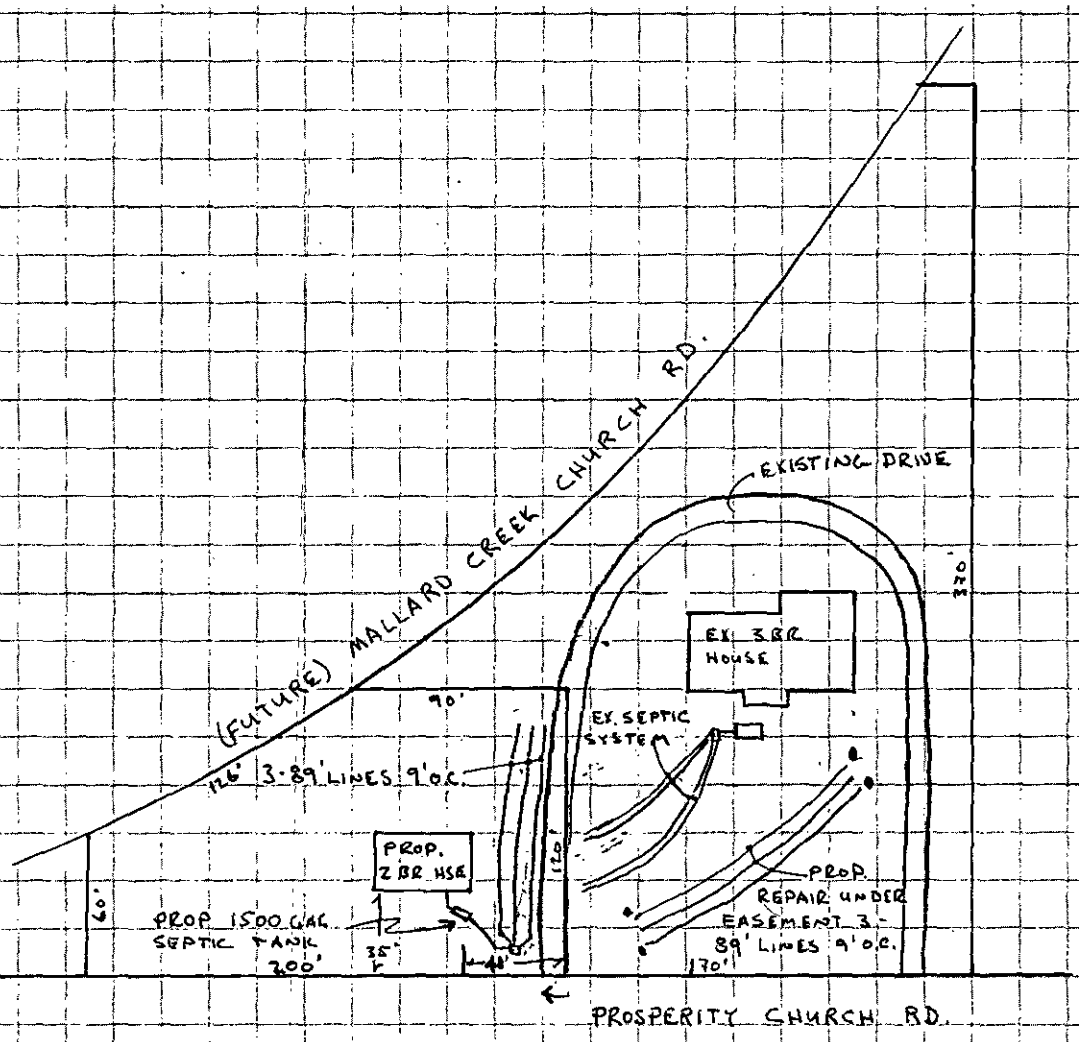

SCALE
1" = 80'

Signed: [signature]

Date: 10/18/89 (REVISION)

MECKLENBURG COUNTY HEALTH DEPARTMENT
ENVIRONMENTAL HEALTH DIVISION

CHARGE SLIP

Date: 9/6/89

Name/Company: Joyce Alexander

Sanitation _____

Vector Control _____

O.P.W.D. ✓

Service: UST - new
5949A

MECKLENBURG COUNTY
HEALTH DEPARTMENT
ENVIRONMENTAL HEALTH DIVISION
PAID
SEP 6 1989

ck # 1676

Fee $ 200.00 $200.00

NOTICE:

A processing fee of $15.00 will be charged for all returned checks in accordance with N.C. General Statute 25-3-512.

Completed by _____ Collected by _____

BILLING — WHITE [redacted]

200 81

APPLICATION FOR AN IMPROVEMENT PERMIT

HEALTH DEPARTMENT
ENVIRONMENTAL HEALTH DIVISION
1200 BLYTHE BOULEVARD
CHARLOTTE, NC 28203
PHONE (704) 376-4603

Mecklenburg County services are available without regard to ethnic origin, sex, or disability.

(OFFICE USE ONLY)
FILE: 5949A
TC: _____
SERIAL: Nº 18148

1

L CRT

JOB LOCATION

① ADDRESS: 3106 (STREET NO.) PROSPERITY CHURCH ROAD (STREET) ② FILE: 5949A

③ JURISDICTION: MECK ④ TAX PARCEL NO.: 029-361-05 PD

⑤ SUBDIVISION: N/A ⑥ LOT: _____ ⑦ BLOCK: _____

OWNER

⑧ NAME: WENDELL (FIRST) G. (MIDDLE) ALEXANDER (LAST)

⑨ MAILING ADDRESS: 3110 PROSPERITY CHURCH ROAD

⑩ CITY: CHARLOTTE ⑪ STATE: NC ⑫ ZIP: 28213

⑬ PHONE: (WORK) 704/547-0021 ⑭ (HOME) _____

REQUEST

This request is for a(n):

⑮ ☑ New permit ⑰ ☐ Authorization for mobile home exchange

⑯ ☐ Repair or alteration permit ⑱ ☐ Other (specify) _____

DESIGN CRITERIA

System will serve:

⑲ ☑ Residence ⑳ ☐ Mobile home ㉑ ☐ Business or place of public assembly

㉒ Number of bedrooms? 2 ㉕ Type? _____

㉓ Maximum occupancy? 4 ㉖ Maximum number of employees? _____

㉔ Basement? ☐ yes ☑ no ㉗ Maximum number of seats? _____

WATER SUPPLY

㉘ Water supply from (present or proposed):

A ☐ Individual well

B ☑ Municipal system

C ☐ Community well

D ☐ Community system

㉙ The undersigned, owner of the property described above as the "JOB LOCATION" has read the foregoing application, acknowledges that the contents of same are true, and authorizes agents of the MECKLENBURG COUNTY HEALTH DEPARTMENT to enter onto the property for the purpose of processing this request.

Signed: Wendell G. Alexander

Date: 9/6/89

IMPROVEMENT PERMIT

The undersigned, an authorized agent of the MECKLENBURG COUNTY HEALTH DEPARTMENT, certifies that the Department has approved the Request for the Job Location contained in this document. This approval is granted in accordance with the provisions of Laws And Rules For Sanitary Sewage Collection, Treatment And Disposal in effect at the time of issuance of the permit and is subject to the following provisions:

... No work shall be conducted on the septic tank system until an Installation, Construction, Alteration and/or Repair permit is issued by this Department.

... This permit is not transferable, and shall become null and void 36 months from the date of issuance.

Environmentalist _____ Date _____

Director or Authorized Section Head _____ Date 12-21-90

*This permit must be signed by the Director of Mecklenburg County Health Department or an authorized section head in order to be valid.

700 N. Tryon St

DATE: 8-17-89

TO: HEALTH DEPARTMENT - ENVIRONMENTAL HEALTH

FROM: COUNTY ENGINEERING

EHD FILE 5949A JURISDICTION CODE Meck

PARCEL NUMBER 029-361-05 00

ASSIGNED ADDRESS 3106 Prosperity Church Rd

EXISTING ADDRESS

PROJECT NAME N/A

THE ABOVE DESCRIBED LOCATION HAS BEEN CHECKED CONCERNING:

	APPROVED	NOT APPROVED
1. SUBDIVISION REGULATIONS	☐	☐ *
2. FLOODWAY REGULATIONS	☐	☐ *
3. EROSION CONTROL REGULATIONS	☐	☐ *
4. COMMERCIAL DRAINAGE PLAN	☐	☐ *

	PRESENT	NOT PRESENT
5. PUBLIC UTILITY EASEMENT	☐ *	☑

	YES	NO
6. PROPERTY FRONTS ON THOROUGHFARE	☑ *	☐
7. DRIVEWAY PERMIT REQUIRED	☐ *	☑

*** If checked, further investigation will be required to determine whether a building permit may be issued by Building Standards for the site.**

REMARKS: well septic tank

NOTE: THIS FORM MUST BE TURNED IN AT THE CASHIERS OFFICE AT BUILDING STANDARDS WHEN PAYING PERMIT FEES.
A CERTIFICATE OF OCCUPANCY WILL NOT BE GRANTED UNTIL THE TRANSPORTATION DIVISION GRANTS FINAL APPROVAL ON *DRIVEWAY(S)*.

SIGNED: SCM

OPWEAR 02/86

Mecklenburg County
Health Department

Basil G. Delta, M.D., M.P.H.
Health Director

August 8th, 1989

Wendell Gray Alexander
3110 Prosperity Church Road
Charlotte, NC 28213

RE: Property located at Prosperity Church Road
FILE: 5949A
PARCEL: 02936105

Dear Sir:

At your request, a field investigation was conducted on the property designated above for the purpose of determining site suitability for the installation of a ground absorption sewage disposal system. The results of this investigation showed the property to be classified UNSUITABLE for the installation of such a system. A copy of the Site Evaluation Report (Serial Number 12154) is enclosed.

State regulations provide that sites originally classified unsuitable may be utilized for the installation of alternate or modified sewage disposal systems provided the requirements of 10 NCAC 10A .1948 (c) are met. A reprint of this section is enclosed for your information.

Should you desire to file for permission to install an alternate or modified sewage treatment system on the property, please submit an Application For An Improvement Permit with an ACCURATELY dimensioned plot plan detailing the location of current and/or proposed buildings, wells and sewage disposal systems to this office. They will be reviewed, and if it is determined that the proposed system may reasonably be expected to function satisfactorily, an Improvement Permit will be issued by the Department upon completion by you, of a formal request for lot reclassification.

If I may be of any assistance, please feel free to call.

Very truly yours,

Jim Ericson, R.S., Supervisor
On Premises Waste Disposal & Water Supply

Enclosure (2)

MECKLENBURG COUNTY ENVIRONMENTAL HEALTH
SITE EVALUATION REPORT
SERIAL NUMBER 12154

File: 5949A Action 2

Parcel: P0029-361-05 ☐ PC

Location: Prosperity Church Rd.

Subdivision:


Lot: Block: Acres: .24

Owner: Wendell Alexander
Address: 3110 Prosperity Church Rd.
Charlotte, NC 28213

Comments: _____

Described by: William A. Mecki

Date: 8-7-89

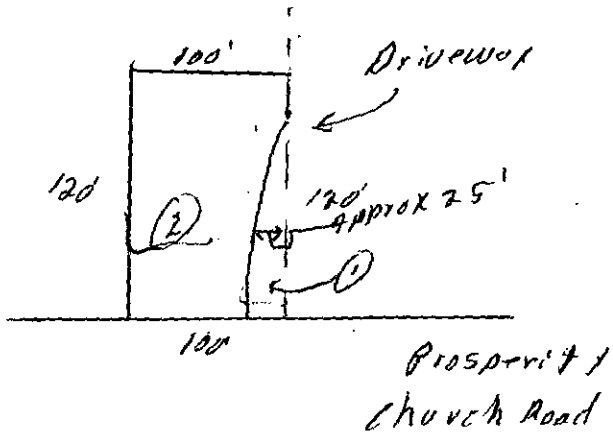

***** EVALUATION KEY *****

S = Suitable U = Unsuitable
PS = Provisionally Suitable
The "Area Classification" below indicates the suitability of areas in the diagram.

FACTORS	AREA 1	AREA 2	AREA 3	AREA 4	AREA 5	AREA 6
Topography	(S) PS U 2-6%	(S) PS U 2-6%	S PS U	S PS U	S PS U	S PS U
Texture	S (PS) U clay	S PS (U) 2-clay	S PS U	S PS U	S PS U	S PS U
Structure	S (PS) U Blocky	S (PS) U Blocky	S PS U	S PS U	S PS U	S PS U
Drainage	S (PS) U >36" to water	S PS (U) Perched water 24-36"	S PS U	S PS U	S PS U	S PS U
Depth	S (PS) U 36"+	S (PS) U 36"+	S PS U	S PS U	S PS U	S PS U
Restrictive Horizons	S (PS) U >36"	S (PS) U >36"	S PS U	S PS U	S PS U	S PS U
Available Space	S PS (U) Restricted	S (PS) U	S PS U	S PS U	S PS U	S PS U
Other (specify)	S PS U	S PS U	S PS U	S PS U	S PS U	S PS U
Soil Group/Series	IVA Enon-Iredell	IVB Helena-Iredell				
Area Classification	S PS (U)	S PS (U)	S PS U	S PS U	S PS U	S PS U

APPLICATION FOR SOIL INVESTIGATION

HEALTH DEPARTMENT
ENVIRONMENTAL HEALTH DIVISION
1200 BLYTHE BOULEVARD
CHARLOTTE, NC 28203
PHONE (704) 376-4603

(OFFICE USE ONLY)

FILE: 5949A

TC: _____

☐ PC ☐ REPT

JOB LOCATION

① ADDRESS: 3110 Prosperity Church Road

② SUBDIVISION: _____ ③ LOT: _____ ④ BLOCK: _____

⑤ PARCEL REFERENCE: BOOK NO.: _____ PAGE NO.: _____ X PARCEL NO.: 02936105

⑥ DEED REFERENCE: BOOK NO.: _____ PAGE NO.: _____

OWNER


⑦ NAME: Wendell (FIRST) Gray (MIDDLE) Alexander (LAST)

⑧ MAILING ADDRESS: 3110 Prosperity Church Road

⑨ CITY: Charlotte ⑩ STATE: NC ⑪ ZIP: 28213

⑫ PHONE: (WORK) retired (HOME) 547-0021

⑬ Accurately diagram and dimension lot.

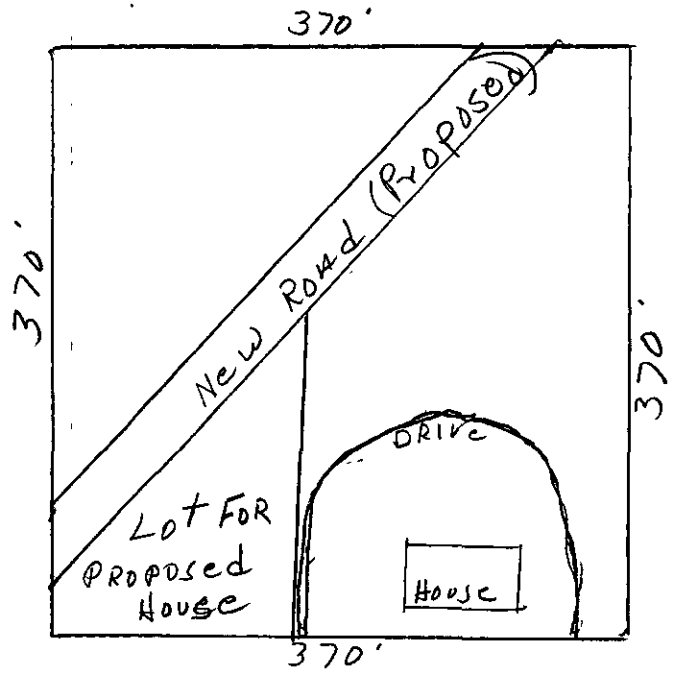

⑭ The undersigned, owner of the property described above as the "JOB LOCATION" has read the foregoing application, acknowledges that the contents of same are true, and authorizes agents of the MECKLENBURG COUNTY HEALTH DEPARTMENT to enter onto the property for the purpose of processing this request.

Signed: Wendell Alexander

Mecklenburg County services are available without regard to ethnic origin, sex, or disability.

Date: 8-3-89

WHITE - HEALTH DEPARTMENT'S COPY • CANARY - ENVIRONMENTALIST'S COPY • PINK - OWNER'S COPY

MECKLENBURG COUNTY HEALTH DEPARTMENT

ENVIRONMENTAL HEALTH DIVISION

CHARGE SLIP

DATE: 8/3/89

NAME/COMPANY: Wendell & Joyce Alexander

Sanitation _____

Vector Control _____

OPWD ✓

SERVICE: Soil test - 1 acre
Fill # 5749A

MECKLENBURG COUNTY
HEALTH DEPARTMENT
ENVIRONMENTAL HEALTH DIVISION
PAID

AUG 3 1989

FEE: $40.00

Check 1668
$40.00

C. Hobbs
Completed By

Collected By