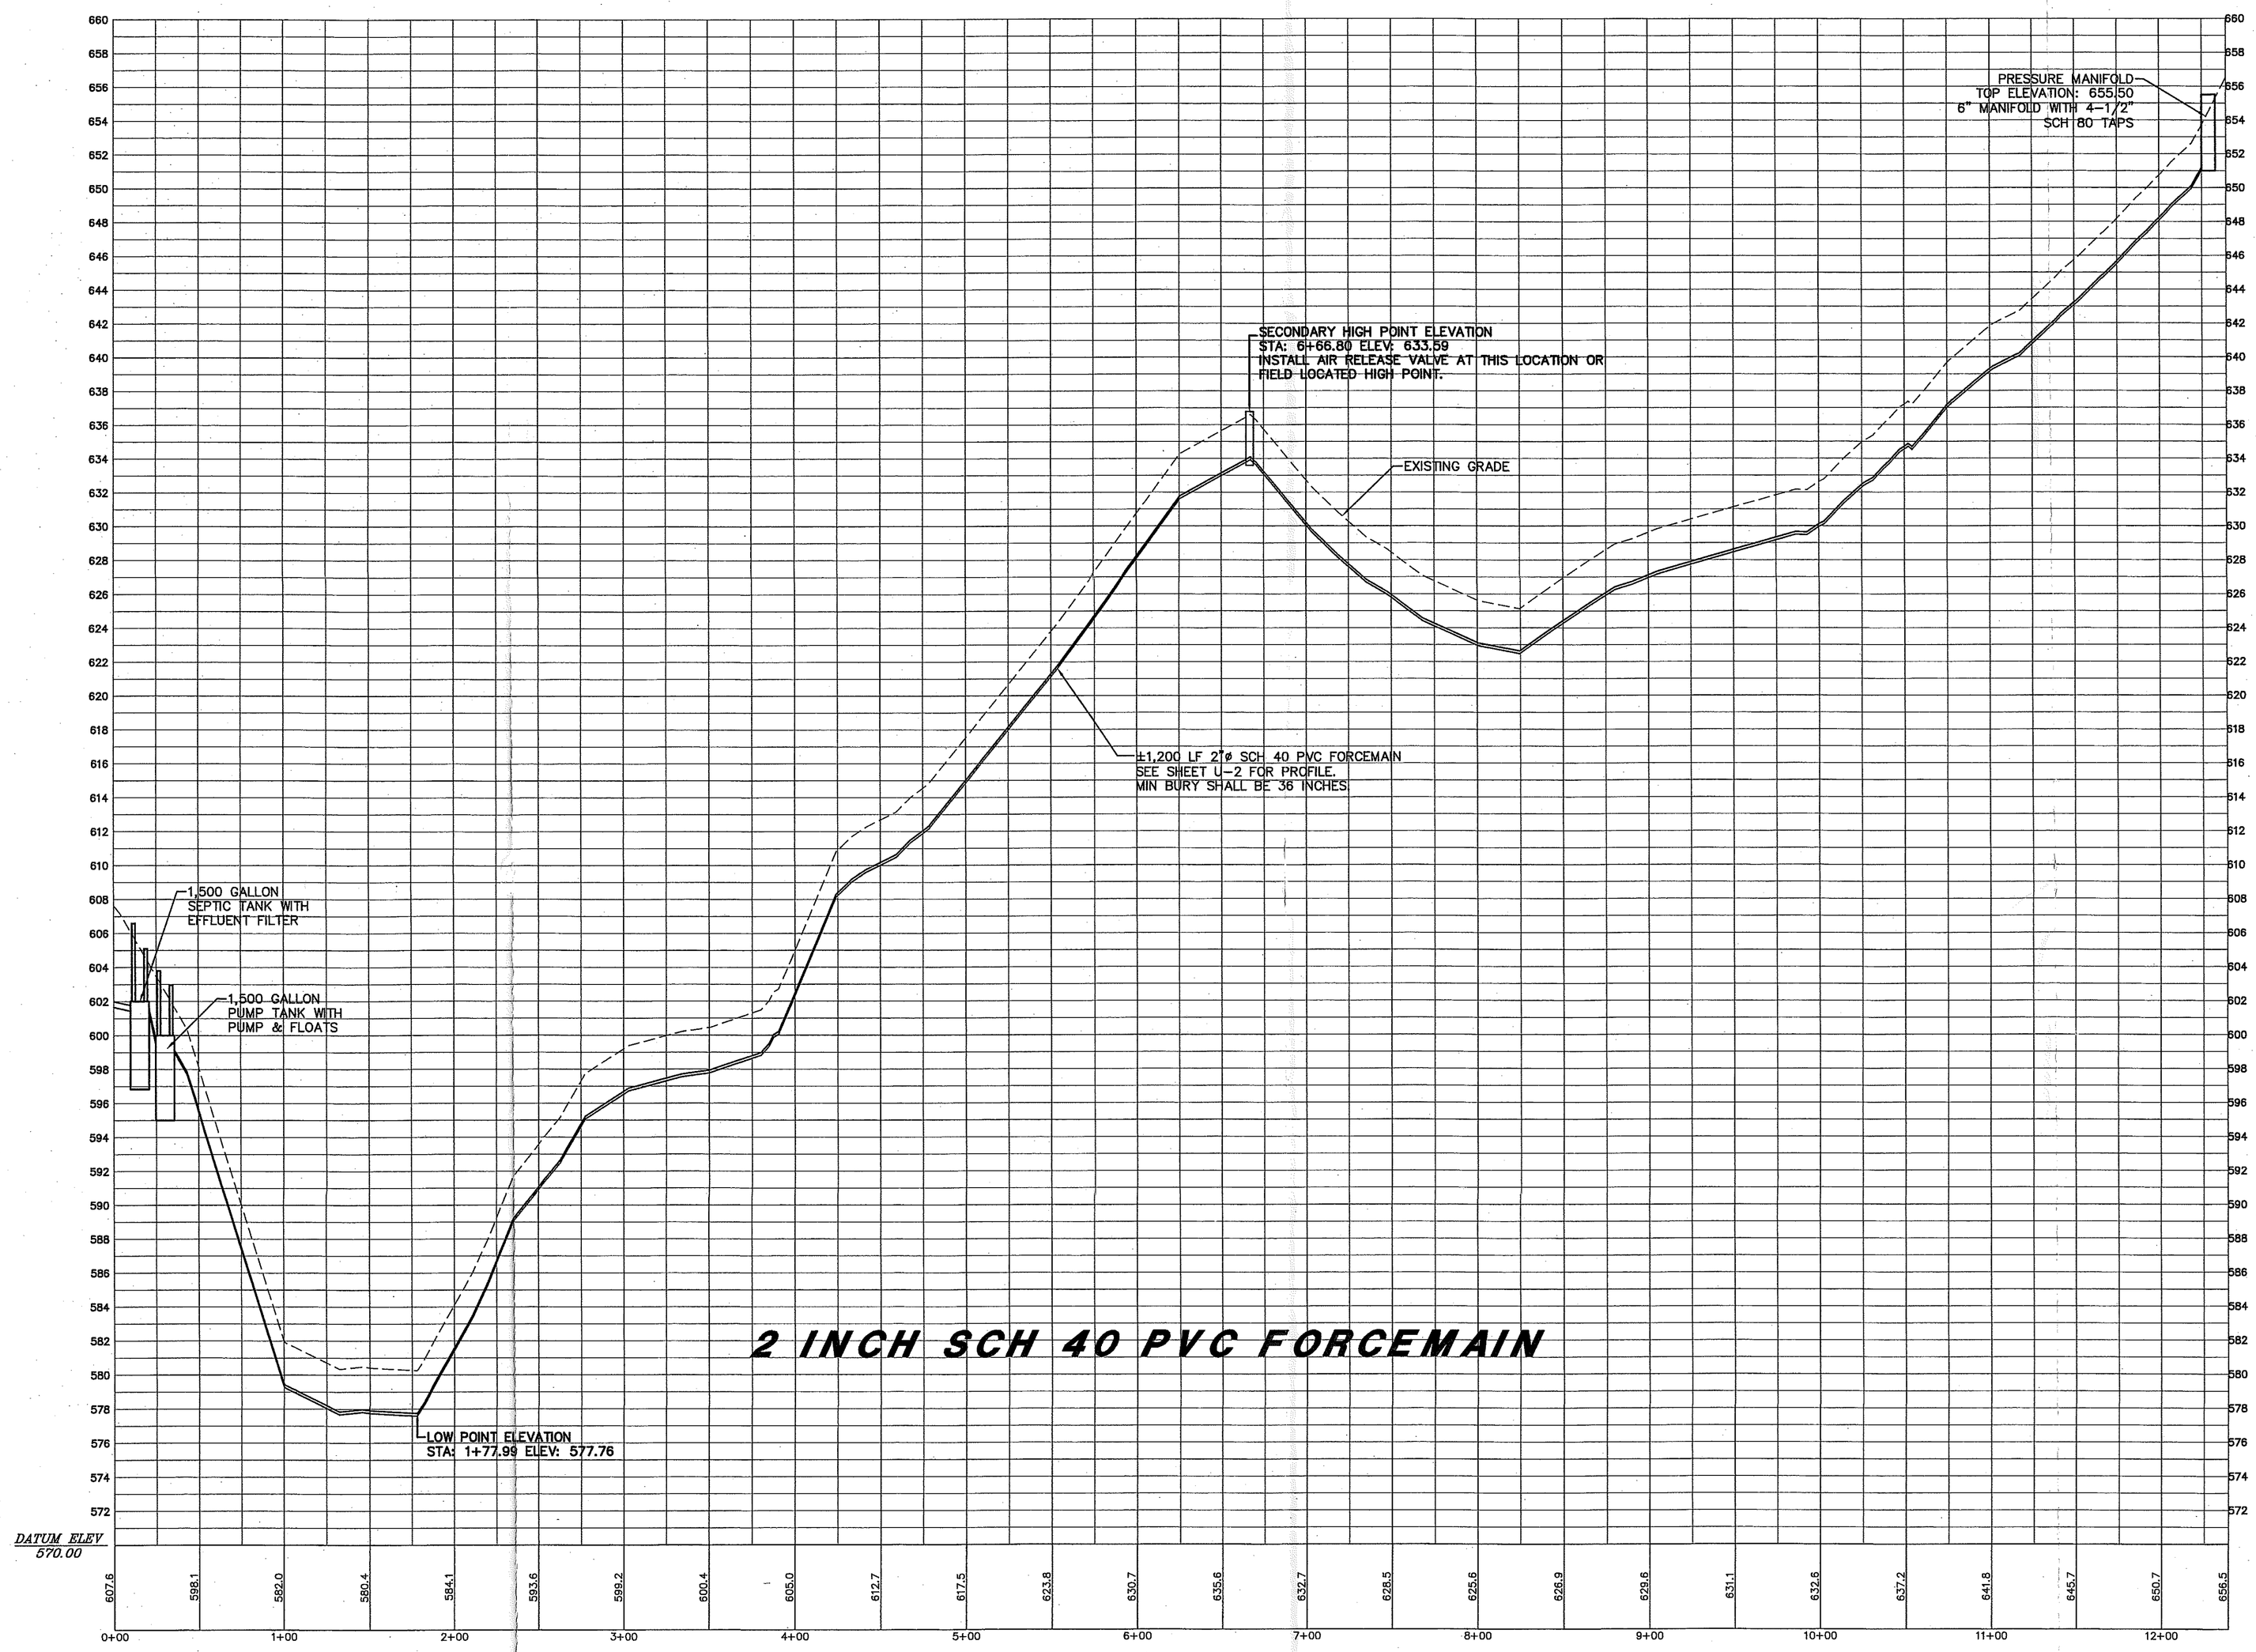


Know what's below.
Call before you dig.

GRAPHIC SCALE

50 0 25 50 100 200

(IN FEET)
1 inch = 50 ft.

PUBLICATION OR REUSE OF THESE DRAWINGS OR ANY DETAILS WITHIN MUST BE WITH THE WRITTEN CONSENT OF PIEDMONT DESIGN ASSOCIATES, P.A.

Location: Owner: Approved: Date of Issue:

PIEDMONT DESIGN
ENGINEERING/SURVEYING/PLANNING
Associates, P.A.
Suite 101 Westfield Center, 125 East Plaza Drive
Mooresville, NC 28115 (704) 663-1719 / 799-7115
Phone:(704) 664-2888 Fax:(704) 663-1717 www.pdapa.com
NCBELS License #: C-1007

PREPARED FOR:
ARCADIA HOMES
6428 BANNINGTON ROAD
CHARLOTTE, NC
(704) 412-4130

SEPTIC SYSTEM FORCEMAIN PROFILE
7 BEDROOM RESIDENCE
LOT 124 THE SANCTUARY
CHARLOTTE, MECKLENBURG COUNTY, NORTH CAROLINA

NORTH CAROLINA PROFESSIONAL ENGINEER SEAL 032787 DAVID L. MCCOMBS

REVISIONS	BY

Date: 10/8/2013
Scale: 1"=50 Ft
1"=5 Ft
Drawn: DMD
Checked: DLM
Project: 2013-10-02
Job: 2013-10-02
Sheet
U-2
of 4 Sheets

C:\Projects\2013\13 Mac Rae\Mac\U2 SEPTIC Profile.dwg, 10/8/2013 4:58:42 PM, DWG To PDF.pc3, 10/8/2013 4:58:44 PM, David McCombs, DP\DAVID\DESIGN\VISIBILITY\L 24x36