Date Received 12-13-83

RECEIVED
DEC 28 1983
ENVIRONMENTAL HEALTH

Job # 975

SIR No. 20451

T. C. No. 223-20-17

Map Date

MECKLENBURG COUNTY
DEPARTMENT OF ENVIRONMENTAL HEALTH

APPLICATION FOR SOIL INVESTIGATION

1) NAME OF OWNER William Trotter Company
(LAST FIRST MIDDLE)

2) ADDRESS OF OWNER P. O. Box 35269, Charlotte, N. C. ZIP 28235

3) PHONE NO. Home _____ Office 333-8804


4) LOCATION OF PROPERTY 8907 Rally Drive (Off Providence Road West)
(STREET OR COUNTY ROAD)

5) SUBDIVISION Providence West LOT NO. 2 BLOCK NO. 5

MAP BOOK NO. _____ PAGE NO. _____

6) DEED REFERENCE DEED BOOK _____ PAGE NO. _____

Application is hereby made to the Mecklenburg County Department of Environmental Health for the conduct of a soil investigation and an on site inspection of the lot hereinabove described for the purpose of determining if the lot is suitable for the installation of an individual septic tank wastewater treatment system with subsurface, soil absorption, effluent discharge

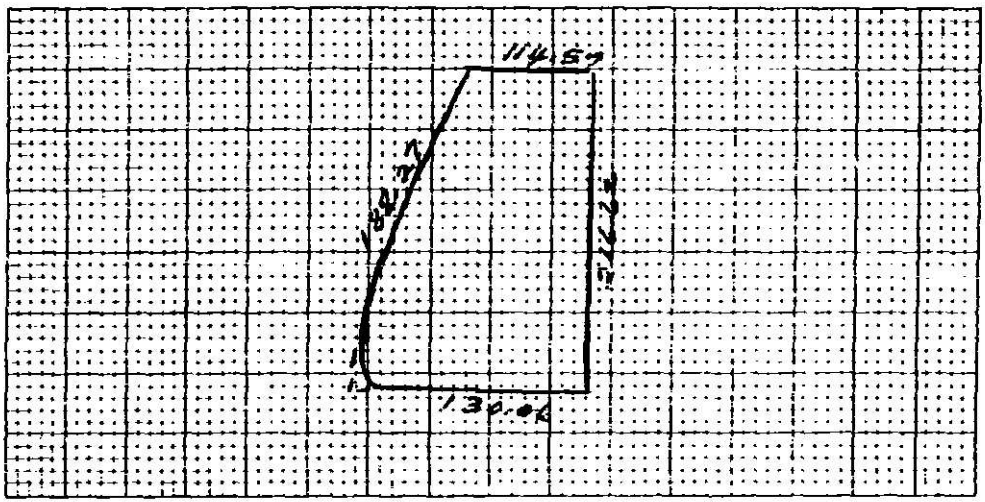

7) ACCURATELY DIAGRAM & DIMENSION LOT

OWNER William Trotter Company

EHD-S-76

ENVIRONMENTAL HEALTH DEPARTMENT'S COPY

DEPARTMENT OF
ENVIRONMENTAL HEALTH
MECKLENBURG COUNTY,
NORTH CAROLINA

SITE EVALUATION

S.I.R. NO. 2045 1

T.C. NO. PO 223-2017

(Ground Absorption Sewage Disposal)

OWNER: William Tuttle Co.
ADDRESS: PO Box 35-269
Charlotte N.C. 28235

PLAT NO: 12-05
LOT SIZE: 23,031

LOCATION OF SITE: 6001 Tally Dr.

FACTORS	AREA 1	AREA 2	AREA 3	AREA 4
1. SLOPE (%)	S (PS) U 2-10%	S PS U	S PS U	S PS U
2. SOIL TEXTURE (12-36 inches) Sandy, Loamy, Clayey (Note 2-1 Clay)	S (PS) clay U	S PS U	S PS U	S PS U
3. SOIL STRUCTURE (12-36 inches)	S (PS) blocky U	S PS U	S PS U	S PS U
4. SOIL DEPTH (inches)	S (PS) 36-48" U	S PS U	S PS U	S PS U
5. RESTRICTIVE HORIZONS (Inches) (Impervious strata, Rock)	S >36" PS U	S PS U	S PS U	S PS U
6. SOIL DRAINAGE/GROUNDWATER (external and internal)	(S) >48" PS To ground water U	S PS U	S PS U	S PS U
7. OTHER (Specify)	S PS U	S PS U	S PS U	S PS U
8. SOIL GROUP	IVA			
9. SITE CLASSIFICATION	Provisionally Suitable			
10. SOIL SERIES	Cecil-Like			

S - Suitable PS - Provisionally Suitable U - Unsuitable


**See Diagram on Back (includes: soil areas, property lines, roads, streams, gullies, wet areas, fill areas, wells, water bodies, slopes)

Recommendations/Comments:

Described by: William R. Martin
Title: Soil Scientist

Date: 1-9-84

EHD 539 (Revised: 6/82)

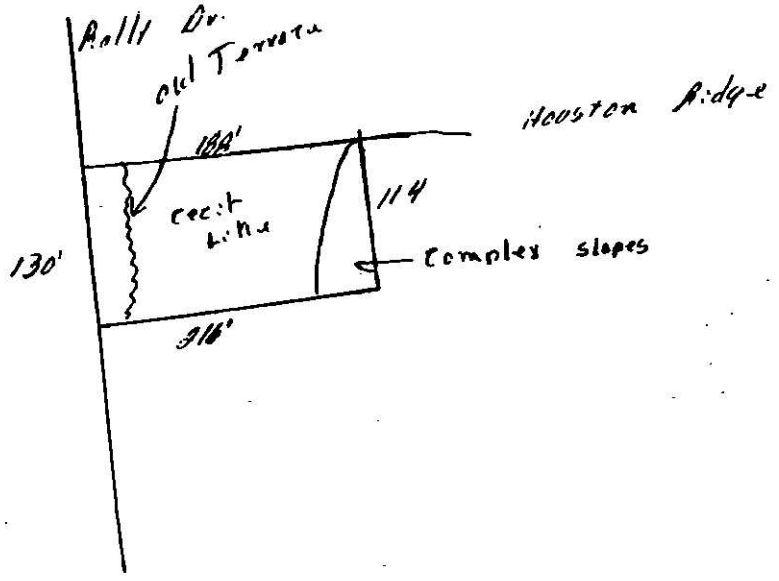
Rollit Dr.
old Terrace
Houston Ridge
188'
114
recent line
130'
Complex slopes
216'

Serial No. 5407

SIR No. 20451

Date Issued 1-11-84

T. C. No. P0 223-201-17

Map Date


MECKLENBURG COUNTY
DEPARTMENT OF ENVIRONMENTAL HEALTH
SOIL INVESTIGATION REPORT

NAME OF OWNER William Trotter Co.
(LAST FIRST MIDDLE)

ADDRESS OF OWNER P. O. Box 35269, Charlotte, NC ZIP 28235

LOCATION OF PROPERTY 8907 Rally Drive
(STREET OR COUNTY ROAD)

SUBDIVISION Providence West LOT NO 2 BLOCK NO. 5

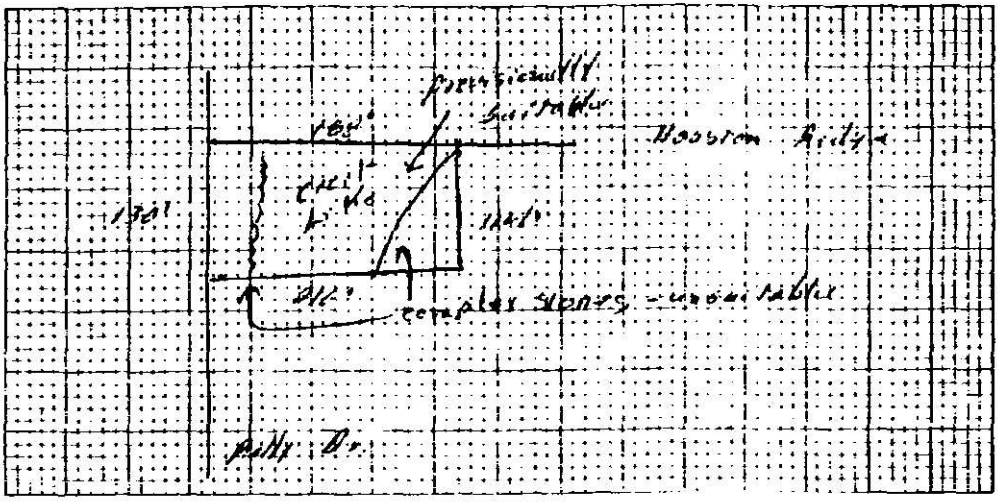

PLOT PLAN

This is to certify that a soil investigation and on-site investigation was made by the Mecklenburg County Department of Environmental Health on the lot described above. The soil investigation was conducted on that portion of the lot as indicated on the above plot. PROVISIONALLY SUITABLE
The permeability rate determined by the investigation was The said lot is approved for the installation of an individual septic tank wastewater treatment system with subsurface, soil absorption effluent discharge subject to the following terms and conditions:

1. A permit to install construct, alter or repair the septic system shall be obtained from the Mecklenburg County Department of Environmental Health prior to the beginning of any construction of any part of the wastewater treatment system on the said lot.
2. The size of the septic tank wastewater treatment system which must be installed will be determined by the Mecklenburg County Department of Environmental Health prior to the issuance of a permit based on the permeability rate obtained above and on the size and type of building to be constructed thereon.
3. This approval is valid only if the system is installed in the manner prescribed and is acceptable for system installation on the above plot.
4. This approval is [illegible] based on the soil and site evaluation which was performed on the [illegible] which is in the opinion of the Mecklenburg County Department of Environmental Health [illegible] indicated as acceptable for system installation [illegible] at the time of the evaluation. [illegible] the system.

This approval is granted based on the laws of the State of North Carolina and the rules and regulations of the North Carolina Department of Human Resources, Division of Health Services and the Mecklenburg County Health Commission which were in effect on the date of issuance and is void if at any time in the future, prior to completion of the system, these laws, rules and regulations are changed such that this approval would not have been granted had the new or revised laws, rules, and regulations been in effect on the issue date.

William McClellan
Soil Scientist

John R. Abusson
Environmental Health Director or Authorized Section Head

EHD-5-76

Date Received 7-24-84

RECEIVED
JUL 24 1984
MECKLENBURG COUNTY HEALTH

Job # 975

CAR(S) Application No. 20461

T. C. No PO 223-201-17


Map Date L

MECKLENBURG COUNTY
DEPARTMENT OF ENVIRONMENTAL HEALTH

Application for an
Installation, Construction, Alteration, and/or Repair Permit
(Individual Septic Tank System with Subsurface, Soil Absorption, Effluent Discharge)

The owner of that property described hereinafter hereby applies to the Mecklenburg County Department of Environmental Health for a permit to

1) X Install or Construct 2) ___ Alter or Repair an individual septic tank wastewater treatment system with a subsurface, soil absorption, effluent discharge.

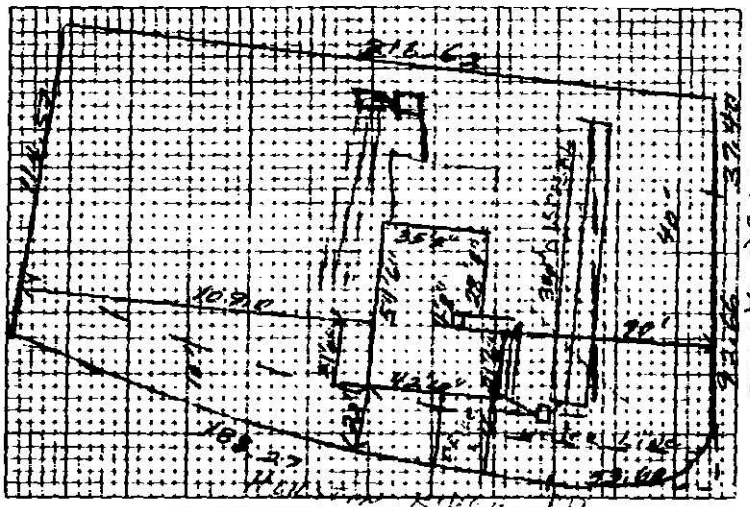

3) PLOT PLAN (ACCURATELY DIMENSIONED)

Mobile Home ___ Yes ___ No
Residence X Yes ___ No

4) No of Bedrooms 3
5) Business Use — Max No Employees ___
6) Washing Machine X Yes ___ No
7) Garbage Disposal X Yes ___ No
8) Dishwasher X Yes ___ No
9) Water Supply
A) Individual Well ___
B) Governmental System ___
C) Community System
1 Well source X
2 Governmental source ___
10) Sewage System
House located within 200 feet of public sewer ___ Yes X No
House located within 200 feet of community sewer ___ Yes X No
11) FHA Case No ___
12) VA Case No ___

13) NAME OF OWNER William Trotter Company (LAST / FIRST / MIDDLE)

14) ADDRESS OF OWNER P. O. Box 35269 Charlotte, N. C. 28235

15) PHONE NO. Home NA Office 333-8804

16) LOCATION OF SYSTEM 8907 Rally Drive (STREET OR COUNTY ROAD)

17) SUBDIVISION Providence West Lot No. 1 Block No. 5

Map Book No. 20 Page No. 566

18) DEED REFERENCE — DEED BOOK NA AT PAGE ___

19) HAS A SOIL INVESTIGATION BEEN RUN? X YES ___ NO DATE RUN 1/11/84

20) PTR NUMBER (See Instructions) 20451

The undersigned person hereby agrees that he has read the foregoing application and that the contents of same are true. It is understood that any permit applied for herein shall be void and of no effect if any of the above facts are not true.

July 24, 1984
DATE OF APPLICATION

OWNER William Trotter Company

EHD-5-76

ENVIRONMENTAL HEALTH DEPARTMENT'S COPY

Serial No. 7704

SIR No. 20451

Date Issued July 26, 1984

T. C. No. PO 223-201-17

Map Date L CR1

MECKLENBURG COUNTY
DEPARTMENT OF ENVIRONMENTAL HEALTH

IMPROVEMENT PERMIT
TO THE BUILDING INSPECTION DEPARTMENT

APPROVAL OF LOT FOR INSTALLATION OF AN INDIVIDUAL SEPTIC TANK WITH SUBSURFACE, SOIL ABSORPTION, EFFLUENT DISCHARGE

NAME OF OWNER William Trotter Company
LAST FIRST MIDDLE

ADDRESS OF OWNER PO Box 35269, Charlotte ZIP 28235

LOCATION OF LOT 8907 Rally Drive
STREET OR COUNTY ROAD

SUBDIVISION Providence West LOT NO 1 BLOCK NO 5

MAP BOOK NO. 20 PAGE NO. 566

The above specified lot is approved by the Mecklenburg County Department of Environmental Health for the installation of an individual septic tank system with subsurface, soil absorption, effluent discharge based on the soil investigation, on an on-site inspection of the said lot; and upon the information supplied in the "Application for an Installation, Construction, Alteration, and/or Repair Permit", number 20451. This approval is subject to the following terms and conditions:

1. That the nitrification field be installed, constructed, altered and/or repaired in the same area where the soil investigation was run.
2. That an "Installation, Construction, Alteration, and/or Repair Permit" be issued and in full force and effect when the system is installed, constructed, altered, and/or repaired and that the system be installed in accordance with same.

This approval may be revoked and the building inspection department requested to revoke any building permit(s) which have been issued to authorize construction on the said lot if at any time it is determined that any information contained in the "Application for an Installation, Construction, Alteration, and/or Repair Permit" is not correct or is untrue or that the septic tank system is not being installed, constructed, altered and/or repaired in accordance with a valid Installation, Construction, Alteration, and/or Repair Permit.

B. R. Ferguson
Environmentalist


Eric D. Hardison Jr.
Environmental Health Director, or Authorized Section Head

EHD-5-76

Environmental Health Department's Copy

THIS IS TO CERTIFY THAT ON THE 16TH DAY OF JULY 1984 I SURVEYED THE PROPERTY SHOWN ON THIS PLAT, AND THAT THE TITLE LINES AND THE WALLS OF THE BUILDINGS IF ANY ARE AS SHOWN HEREON.

SIGNED R.B. PHARR
R. B. PHARR & ASSOCIATES, REGISTERED SURVEYORS

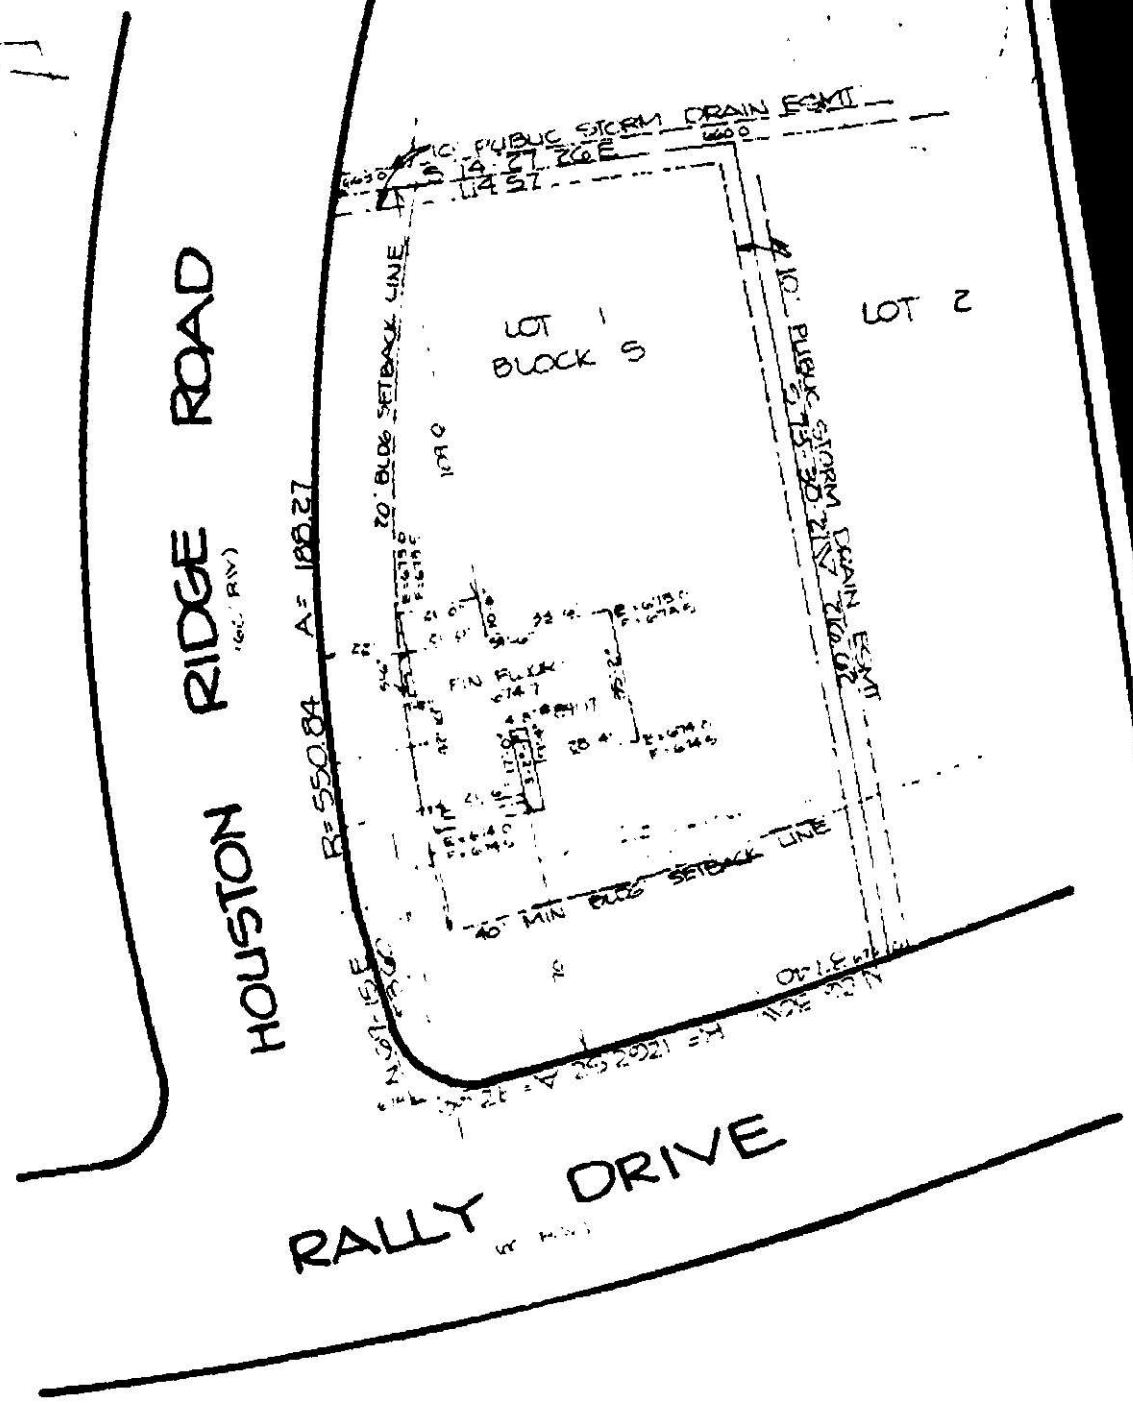

SURVEY OF

CHARLOTTE, N. C.

SCALE 1" = 40'

THE PROPERTY OF [illegible]

MAP RECORDED IN BOOK 22 AT PAGE 500 DEED RECORDED IN BOOK ____ PAGE ____

BRUNING 40-22 22208-4

Date Issued 10-25-84

Serial No. 07658

ICAR(S) Permit No. 20451


T.C. No. 223-201-17

Map Date L

MECKLENBURG COUNTY
DEPARTMENT OF ENVIRONMENTAL HEALTH
INSTALLATION, CONSTUCTION, ALTERATION, AND/OR REPAIR PERMIT
(Individual Septic Tank System with Subsurface, Soil Absorption, Effluent Discharge)

Permission is hereby given to ✓ Install or Construct, ___ Alter or Repair the individual septic tank wastewater treatment system with subsurface, soil absorption, effluent discharge as specified herein at the described location. This permit is granted based upon the information supplied in application 20451, dated 7-24-84 and this permit shall be void and of no effect if the information provided in the application is not true or is erroneous. All work shall be completed on or before 11-25-84, after which date this permit shall be null and void.

Vacate for Ridgeloch

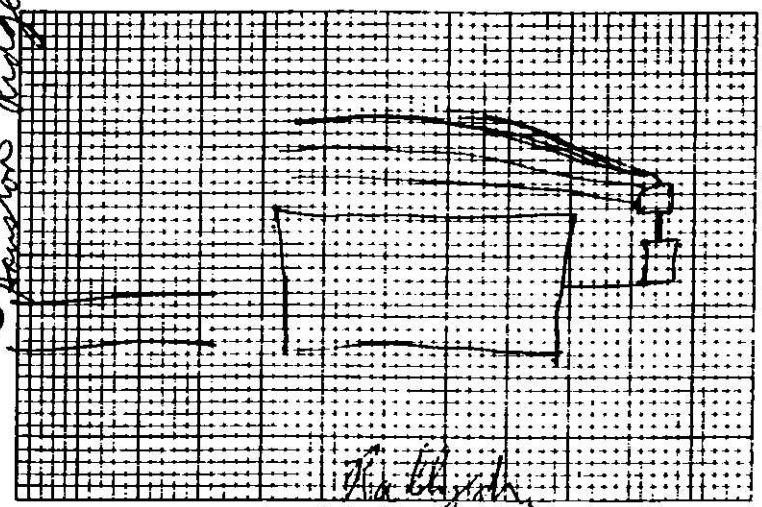

PLOT OF SYSTEM

Permeability Rate P.S

Liquid Capacity of Tank 1500

Tank Construction FCC

Absorption and/or Nitrification Lines

Total Line Length 300'

Number of Lines 3

Distance from House 5'

Distance from Property Line 10'

Distance from Well Comm

NAME OF OWNER William Potter

LOCATION OF PROPERTY 8707 Rallyth.

The system shall meet all of the construction requirements as set forth in the Regulations of the Mecklenburg County Health Commission which are in effect on the date of the granting of this permit. A certificate of approval must be issued by the Environmental Health Director before any system can be covered up or otherwise rendered uninspectable or can be used. The issuance of this permit does not in any way guarantee that the system anticipated to be constructed will operate properly, or relieve any person now or hereafter owning, controlling or using such system, from any liability resulting from the failure of the system to operate properly.

3 lines 3X100X12" stone

Comments:

B. Hardister
Division or Section Head

B R Ferguson
Environmentalist

* If this permit is for the installation or construction of a new system, it must be signed by the division or a section head of the Department of Environmental Health in order to be valid. Only the signature of the Environmentalist is required where an existing system is being altered or repaired.

EHD-S-76

Environmental Health Department's Copy

C of A (s) No. 20451
PO

Date Issued 11-1-84 **Serial** 7080 T. C. No. 223-201-17
L CRT

MECKLENBURG COUNTY
DEPARTMENT OF ENVIRONMENTAL HEALTH
CERTIFICATE OF COMPLETION
CERTIFICATE OF APPROVAL
(Individual Septic Tank System with Subsurface, Soil Absorption, Effluent Discharge)

Name of Owner Trotter Jr. William
LAST FIRST MIDDLE

Location of Property 8907 Rally Dr.

Application Number — Permit Number —

Inspection Data:

Liquid Capacity of Tank 1500 Tank Material PVC

Total Length of Drain Tile 300' Number of Lines 4

Depth of Filter Material 12" Cover Depth 12"

Water Supply Source Comm. Distance from Water Source —

Excavation Inspected 11-1-84 DATE Tank Inspected 11-1-84 DATE

Nitrification Field Inspected 11-1-84 DATE

Washing Machine Line Inspected, If Applicable — DATE

The undersigned has inspected the Individual Septic Tank System with subsurface, soil absorption, effluent discharge as described above and it has been ✓ installed or constructed, altered or repaired in accordance with the permit issued and the regulations of the Mecklenburg County Health Commission in effect on the date of issuance of the permit. The issuance of this Certificate of Approval does not in any way guarantee that the system will operate properly or relieve any person now or hereafter owning, controlling, or using such system from any liability resulting from the failure of the system to operate properly. This Certificate of Approval is issued subject to those restrictions and conditions shown on the permit(s) in addition to those listed below under comments. This Certificate of Approval shall be null and void if any information contained in the application is untrue or if any additions are made to the property which would increase the requirements for said system.

Comments

B. K. Ferguson
Environmentalist

EHD-5-76