

17031 ISLAND VIEW DR

00103407

1/2/2008

duponbj

Groundwater and Wastewater Services File Imaging Project
May 2007
Barcode Font = IDAutomationHC39M

CK #2341 pd. in Full

400

FEE: 200 **AUTHORIZATION FOR WASTEWATER SYSTEM CONSTRUCTION**
DATE: 5-7-99 **VOID SIXTY (60) MONTHS FROM DATE OF ISSUANCE**

DATE: VOID

PERMIT NO: 2913 B
PARCEL NO: 001-034-07

JOB LOCATION ADDRESS: 17031 Island View
PROPERTY OWNER: Floreine F. Burt
BUILDING CONTRACTOR:
SUBDIVISION NAME: Lake Norman Island
AUTHORIZATION ISSUED BY: Jeff A. Knight DATE: 5/13/99
OWNER/AUTHORIZED AGENT

AUTHORIZATION CONDITIONS

1. WASTEWATER SYSTEM CONSTRUCTION AND INSTALLATION MUST MEET ALL CONDITIONS AND SPECIFICATIONS AS SET FORTH IN IMPROVEMENT PERMIT NO. 2913 B, AND THE ATTACHED SITE PLAN WITH SYSTEM DETAILS. CONSTRUCTION AND INSTALLATION MUST ALSO MEET ALL REQUIREMENTS SET FORTH IN THE RULES GOVERNING SANITARY SEWAGE COLLECTION, TREATMENT, AND DISPOSAL AND ANY OTHER APPLICABLE RULES AND LAWS.

2. AN INSTALLATION, CONSTRUCTION, ALTERATION AND/OR REPAIR APPROVAL MUST BE SECURED PRIOR TO INSTALLATION OF THE SEPTIC TANK SYSTEM. THE INSTALLER OF THE SYSTEM SHALL BE A REGISTERED SEPTIC TANK CONTRACTOR WITH MECKLENBURG COUNTY HEALTH DEPARTMENT.

3. ANY ALTERATION IN SITE OR SOIL CONDITIONS (INCLUDING LOCATION OF STRUCTURES AND APPURTENANCES) OR MODIFICATION IN USE, DESIGN WASTEWATER FLOW, OR WASTEWATER CHARACTERISTICS AS SPECIFIED IN THE ASSOCIATED IMPROVEMENT PERMIT AND APPLICATION, MAY SUBJECT THIS AUTHORIZATION AND ASSOCIATED PERMIT(S) TO REVOCATION.

4. OTHER CONDITIONS: * 1) See plot plan 2) A riser should be installed over the outlet end of the septic tank to facilitate filter maintenance

OWNER CERTIFICATION

I CERTIFY THAT THERE HAVE BEEN NO ALTERATIONS IN SITE OR SOIL CONDITIONS OR MODIFICATIONS TO FACILITY, WASTEWATER FLOW, OR WASTEWATER CHARACTERISTICS FROM THOSE SPECIFIED IN THE ORIGINAL APPLICATION OR ASSOCIATED IMPROVEMENT PERMIT UNLESS AUTHORIZED IN WRITING BY THE MECKLENBURG COUNTY HEALTH DEPARTMENT. I ALSO UNDERSTAND THAT ANY SUCH ALTERATIONS, MODIFICATIONS, OR FALSE INFORMATION ARE GROUNDS FOR REVOCATION OF PERMITS AND AUTHORIZATION TO CONSTRUCT.

Floreine F. Burt 5-17-99
SIGNATURE OF OWNER/OWNER'S REPRESENTATIVE DATE

Permit Number: 2913B

Tax Number: 001-034-07

- The IMPROVEMENT PERMIT is subject to revocation if site plans or the intended use change. There is to be NO grading, filling or disturbance of the soil in the area of the septic tank system or repair area.
- CONSTRUCTION AUTHORIZATION must be obtained prior to receiving a Building Permit. The Construction Authorization is NOT transferable. Do not clear, grade, fill or disturb soil prior to obtaining a Construction Authorization.
- Domestic-type wastewater only. No industrial process wastewater may be discharged into the system.

(12)

Basement	___ Yes	X No	___ Partial Basement
Type Primary Wastewater System Type (circle one): I (II) III IV V VI	X Conventional ___ Prefabricated, permeable block panel system ___ Shallow Placed Conventional	___ Low Pressure Pipe ___ Large Diameter Pipe ___ Fill ___ Other	___ Innovative or Experimental: ___ IWWS-93-1 ___ IWWS-93-2 ___ IWWS-94-1

.3 Long-term acceptance rate	360 Max gallons/day wastewater flow	1200 Absorption Area (sq ft)	9' Trench spacing (min. on centers)
No Serviced by private well	1500 Gallon septic tank	400 Total trench length (ft)	36" Maximum trench depth (At least 12" of provisionally suitable soil must remain between trench bottom and unsuitable soil conditions)
3 Bedrooms in residence	N/A Gallon pump tank	12" Depth of stone	

Any surface waters present: No Type: Minimum separation distance:

Site modifications required:

Additional Conditions: 1) See plot plan. 2) A riser should be placed over the outlet end of the septic tank to facilitate filter maintenance.

Repair Area System Type Type (circle one): I (II) III IV V VI	X Conventional ___ Prefabricated, permeable block panel system ___ Shallow Placed Conventional	___ Low Pressure Pipe ___ Large Diameter Pipe ___ Fill ___ Other	___ Innovative or Experimental: ___ IWWS-93-1 ___ IWWS-93-2 ___ IWWS-94-1

1200 Absorption Area (Sq ft) 400 Total Trench Length (Ft)	12" Depth of Stone Trench	9' Trench spacing (min. on centers)	36" Maximum Trench Depth

For existing system, enter the year originally installed:

The undersigned, an authorized agent of the MECKLENBURG COUNTY HEALTH DEPARTMENT, certifies that the Department has approved the Request for the Job Location contained in this document. This approval is granted in accordance with the provisions of Laws and Rules For Sewage, Treatment and Disposal in effect at the time of issuance of the permit and is subject to the following provisions:

- No work shall be conducted on the septic tank system until an Installation, Construction, Alteration and/or Repair Approval is granted by this Department.
- This Improvement permit is transferable.

Jeff A. Knight 5/13/99
DEHNR Authorized Agent Date

Florine L. Burt 5-17-99
Owner/Agent Signature Date

MECKLENBURG COUNTY
HEALTH DEPARTMENT
ENVIRONMENTAL HEALTH DIVISION
c/o HAL MARSHALL CTR.
SUITE 211
700 N. TRYON ST.
CHARLOTTE, N.C. 28202.
(704) 336-5102

NORTH CAROLINA DEPARTMENT OF
ENVIRONMENTAL, HEALTH,
AND NATURAL RESOURCES
DIVISION OF ENVIRONMENTAL HEALTH
ON-SITE WASTEWATER SECTION


PROPOSED PLOT PLAN

HEALTH DEPARTMENT
ENVIRONMENTAL HEALTH DIVISION
700 NORTH TRYON STREET
CHARLOTTE, NC 28202
PHONE (704) 336-5102

FILE: 2913 B

TC: 001-034-07

Draw in and name all roads adjoining the property. Draw in and accurately dimension the lot concerned. Accurately indicate property boundaries proposed and/or existing structures and driveways, underground utilities, and wells and springs within 100 feet of the proposed building or drainfield.

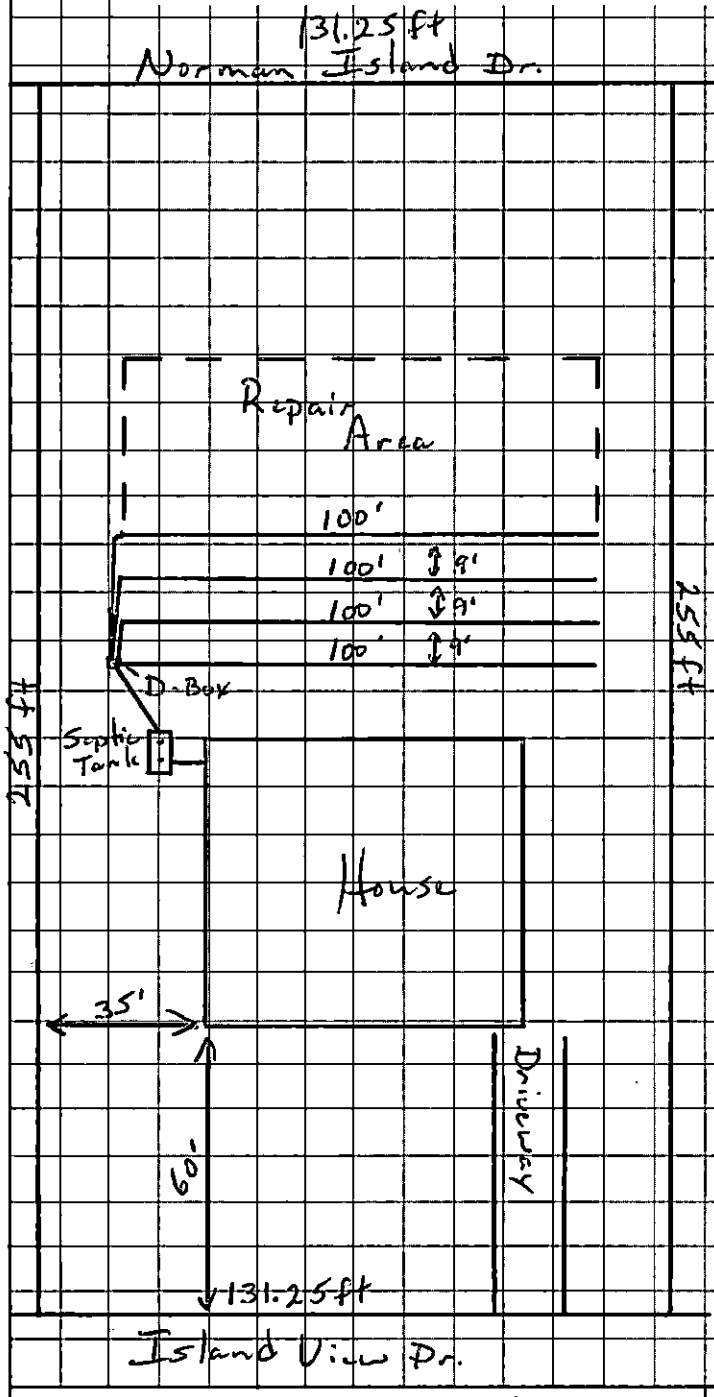

Comments


1) Scale 1" = 40'
2) Keep lines level and on contour of land
3) Keep trenches shallow - 36" maximum
4) Keep all parts of septic system at least the minimum distance from the following:
   A) Any well - 100 ft.
   B) Any property line - 10 ft
   C) Any building foundation - 5 ft.

Florine L. Burt
OWNER/AGENT SIGNATURE

DATE

APPROVAL DATE 5-17-99

White - Health Department's Copy Canary - E.H.S. Copy Pink - Owner's Copy

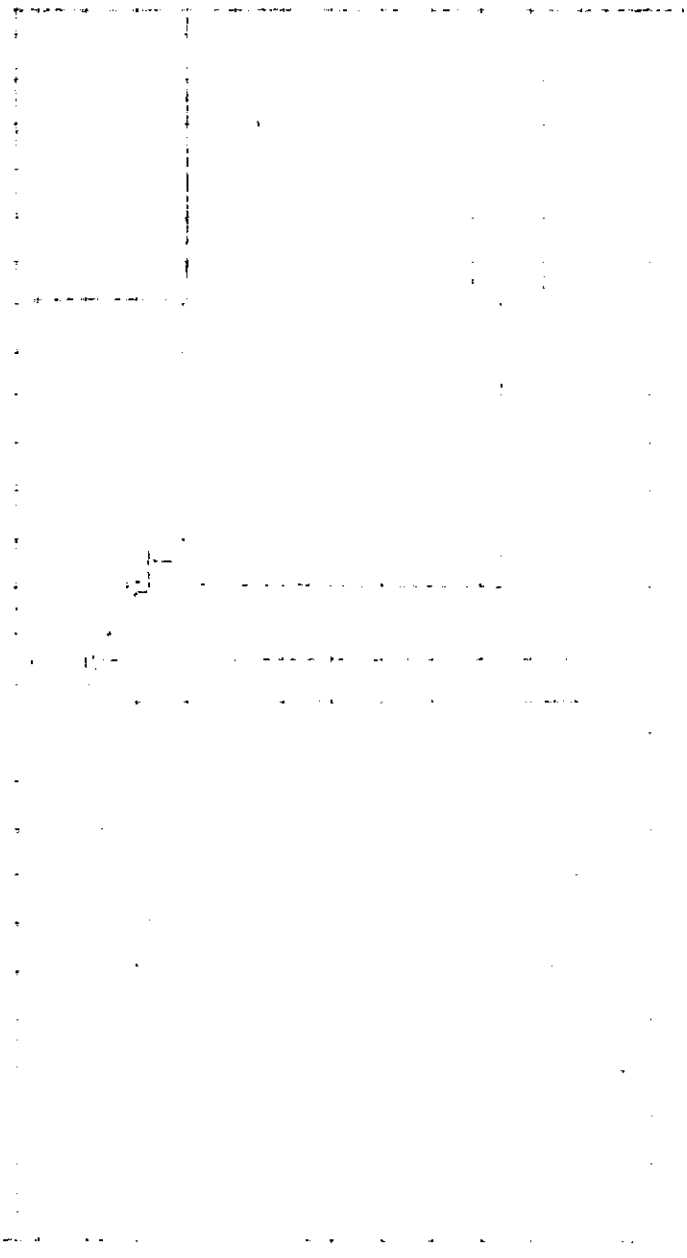

FEE: 100 CK # 2276

DATE: 4/5/99 JC

APPLICATION FOR IMPROVEMENT PERMIT
FOR RESIDENTIAL SITE
INDIVIDUAL WATER AND WASTEWATER
SYSTEMS PROGRAM

1 1 CRT

TYPE APPLICATION: ✓ NEW SYSTEM __ EXPANSION/ ALTERATION OF EXISTING SYSTEM __ REPAIR OF EXISTING SYSTEM

NORTH CAROLINA
DEPARTMENT OF ENVIRONMENT,
HEALTH, AND NATURAL RESOURCES
DIVISION OF ENVIRONMENTAL HEALTH
ON-SITE WASTEWATER SECTION

COPY

FILE #: 29138

PROPERTY INFORMATION (FROM ENGINEERING FORM) FOR JOB LOCATION:

TAX/PARCEL NUMBER: 00103407.

STREET ADDRESS: 17031 Island View Drive

SUBDIVISION OR MOBILE HOME PARK NAME: Lake Norman Island

LOT NUMBER: 7B

TYPE OF BUILDING (CHECK ONE):

__ SINGLE MOBILE HOME(S) __ MODULAR HOME (M)
__ DOUBLE WIDE (D) __ MULTIPLE FAMILY (U)
✓ HOUSE (H) __ OTHER (O)

TOWNSHIP (CHECK ONE):

✓ 0 MECKLENBURG __ 4 PINEVILLE
__ 1 CHARLOTTE __ 5 MATTHEWS
__ 2 DAVIDSON __ 6 HUNTERSVILLE
__ 3 CORNELIUS __ 7 MINT HILL

HEATED SQUARE FOOTAGE: 2200

NUMBER OF BEDROOMS: 3 NUMBER OF OCCUPANTS: 1

CLOSING DATE_____

FOUNDATION FOR RESIDENCE:

✓ WITHOUT BASEMENT
__ ON SLAB
__ CRAWL SPACE
__ WITH BASEMENT /PLUMBING
__ WITH BASEMENT /NO PLUMBING

IF EXPANSION/ALTERATION OF EXISTING SYSTEM, DESCRIBE THE PROPOSED BUILDING ADDITION: N/A

WILL THERE BE A HOME BUSINESS IN THE RESIDENCE: __ YES ✓ NO TYPE: _____

WATER SUPPLY (CHECK ONE):

__ COMMUNITY (C) ✓ MUNICIPAL (M) CMUD __ PRIVATE WELL (P)
__ SHARED WELL (S) __ OTHER 'SPRINGS' (O)

IF ANY OF THE FOLLOWING ARE LOCATED ON THE PROPERTY, PLEASE SHOW LOCATION ON PLAT:

BURIED CABLES, LANDFILLS, STUMPHOLES __ YES __ NO
EXISTING WASTEWATER SYSTEMS __ YES ✓ NO
EASTMENTS OR RIGHT-OF-WAYS __ YES __ NO
WELL, SPRINGS OR WATERLINES ✓ YES __ NO
DESIGNATED WETLANDS __ YES ✓ NO

PROPERTY OWNER:	LEGAL AGENT FOR PROPERTY OWNER, IF APPLICABLE:
NAME: BURT (LAST) FLOREINE (FIRST) F. (MI)	NAME: (LAST) (FIRST) (MI)
ADDRESS: 17110 Island View Dr	DAYTIME PHONE: ( ) —
CITY: Cornelius STATE: NC ZIP: 28031	
DAYTIME PHONE: ( ) 788-4140 / 892-1122	

WHAT DATE WAS THE PROPERTY ORIGINALLY DEEDED AND RECORDED? 1968

An Improvement Permit is subject to suspension or revocation if site plans or the intended use change or if information submitted in this application is falsified or changed. The undersigned, owner, or legal agent for the owner, of the property described above as the "Job Location" has read the foregoing application, acknowledges that the contents of same are true, and authorizes agents of the Mecklenburg County Health Department to enter onto the property for the purpose of processing this request.

SIGNED: Floreine F. Burt DATE: 4/5/99

MECKLENBURG COUNTY HEALTH DEPARTMENT
ENVIRONMENTAL HEALTH DIVISION
c/o HAL MARSHALL CTR., SUITE 211, 700 N. TRYON ST., CHARLOTTE, N.C. 28202., (704) 336-5102

PROPOSED PLOT PLAN


COPY

HEALTH DEPARTMENT
ENVIRONMENTAL HEALTH DIVISION
700 NORTH TRYON STREET
CHARLOTTE, NC 28202
PHONE (704) 336-5102

FILE: 2913B

TC: 00103407

Draw in and name all roads adjoining the property. Draw in and accurately dimension the lot concerned. Accurately indicate property boundaries proposed and/or existing structures and driveways, underground utilities, and wells and springs within 100 feet of the proposed building or drainfield.

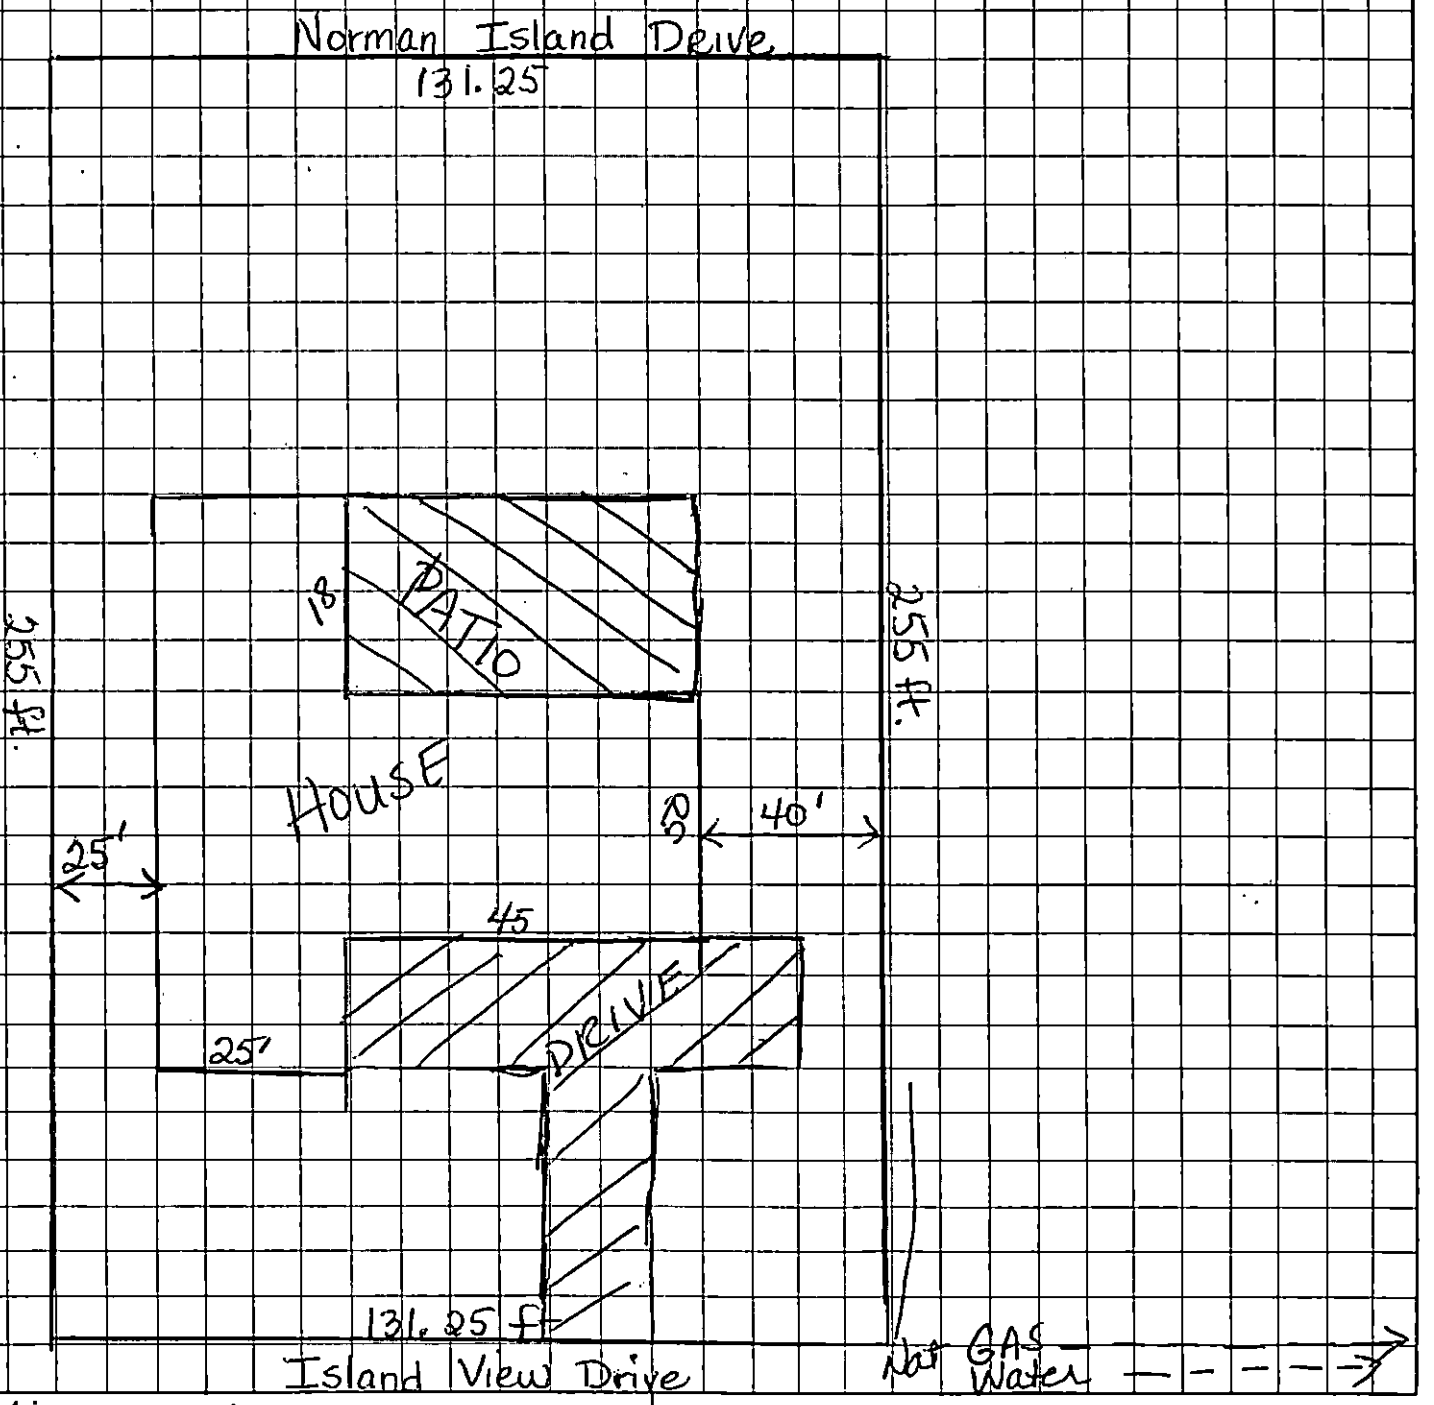

Florence J. Burt
OWNER/AGENT SIGNATURE

DATE April 5 1999

APPROVAL DATE _____

White - Health Department's Copy Canary - E.H.S. Copy Pink - Owner's Copy

DEPARTMENT OF ENVIRONMENT, HEALTH, AND NATURAL RESOURCES
DIVISION OF ENVIRONMENTAL HEALTH
ON-SITE WASTEWATER SECTION

#1

Sheet: _____
Property ID: 001-03407
Lot #: 7-B
File #: 29138

SOIL/SITE EVALUATION
for ON-SITE WASTEWATER SYSTEM

OWNER: Florene F. Burt APPLICANT: _____
ADDRESS: 17110 Island View Dr., Cornelius DATE EVALUATED: 4-12-99
PROPOSED FACILITY: residence PROPOSED DESIGN FLOW (.1949) 360gpd PROPERTY SIZE: .67
LOCATION OF SITE: 17031 Island View Dr. PROPERTY RECORDED: _____
WATER SUPPLY: ☐Private ☐Public ☐Well ☐Spring ☐Other _____
EVALUATION METHOD: ☐Augur Boring ☐Pit ☐Cut
TYPE OF WASTEWATER: ☐Sewage ☐Industrial Process ☐Mixed

PROFILE #	1940 Landscape Position/ Slope %	Horizon Depth (IN.)	SOIL MORPHOLOGY (.1941) .1941 STRUCTURE/ TEXTURE	.1941 CONSISTENCE MINERALOGY	OTHER PROFILE FACTORS .1942 SOIL WETNESS/ COLOR	.1943 SOIL DEPTH	.1956 SAPRO CLASS	.1944 RESTR HORIZ	PROFILE CLASS &LTAR
1	LS	0-3"	gr/cl	Fr/SEXP/SS/SP	49" TO soil wetness	49"	N/A	None	PS .391 Fz IV
		3-49"	SBK/C	F:/SEXP/SP					
2	LS	0-4"	gr/cl	Fr/SEXP/SS/SP	48" TO soil wetness	48"	N/A	None	PS .391 Fz IV
		4-48"	SBK/C	F:/SEXP/SP					
3	LS	0-3"	gr/cl	Fr/SEXP/SS/SP	48" TO soil wetness	48"	N/A	None	PS .391 Fz IV
		3-40"	SBK/C	F:/SEXP/SP					
		40-48"	SBK/C	Fr/SEXP/SS/SP					
4	LS	0-3"	gr/cl	Fr/SEXP/SS/SP	49" TO soil wetness	49"	N/A	None	PS .391 Fz IV
		3-44"	SBK/C	F:/SEXP/SP					
		44-48	SBK/cl	Fr/SEXP/SS/SP					
5	LS	0-4"	gr/cl	Fr/SEXP/SS/SP	48" TO soil wetness	48"	N/A	None	PS .391 Fz IV
		4-40"	SBK/C	F:/SEXP/SP					
		40-48"	SBK/C	Fr/SEXP/SS/SP					

DESCRIPTION	INITIAL SYSTEM	REPAIR SYSTEM
Available Space (.1945)	PS	PS
System Type(s)		
Site LTAR		

OTHER FACTORS (.1946): _____
SITE CLASSIFICATION (.1948): Provisionally Suitable
EVALUATED BY: R.W. Merlin 4-14-99
OTHER(S) PRESENT: LSS

FILE # 29133

COMMENTS Does not appear to be 100% Repair

LANDSCAPE POSITION	GROUP	TEXTURE	.1955 LTAR
R-RIDGE	I	S-SAND	1.2-0.8
S-SHOULDER SLOPE		LS-LOAMY SAND	
L-LINEAR SLOPE			
FS-FOOT SLOPE	II	SL-SANDY LOAM	0.8-0.6
N-NOSE SLOPE		L-LOAM	
H-HEAD SLOPE			
CC-CONCLAVE SLOPE	III	SI-SILT	0.6-0.3
CV-CONVEX SLOPE		SICL-SILTY CLAY LOAM	
T-TERRACE		CL-CLAY LOAM	
FP-FLOOD PLAIN		SCL-SANDY CLAY LOAM	
	IV	SC-SANDY CLAY	0.4-0.1
		SIC-SILTY CLAY	
		O-ORGANIC	

CONSISTENCE MOIST	WET
VFR-VERY FRIABLE	NS-NON-STICKY
FR-FRIABLE	SS-SLIGHTLYSTICKY
FI-FIRM	S-STICKY
VFI-VERY FIRM	VS-VERY STICKY
EFI-EXTREMELY FIRM	NP-NON-PLASTIC
	SP-SLIGHTLYSTICKY
	P-PLASTIC
	VP-VERY PLASTIC


STRUCTURE


SG-SINGLE GRAIN
M-MASSIVE
CR-CRUMB
GR-GRANULAR
SBK-SUBANGULAR BLOCKY
ABK-ANGULAR BLOCKY
PL-PLATY
PR-PRISMATIC


MINERALOGY

SLIGHTLY EXPANSIVE

EXPANSIVE

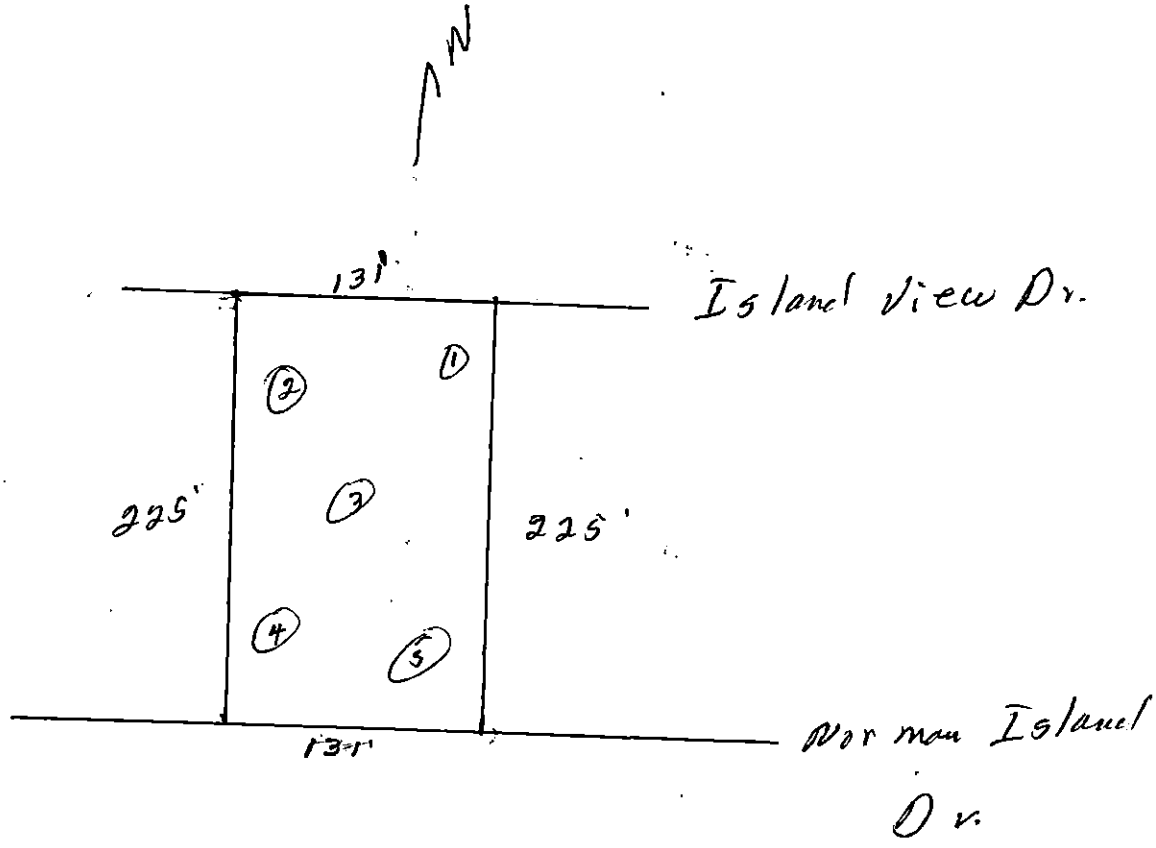

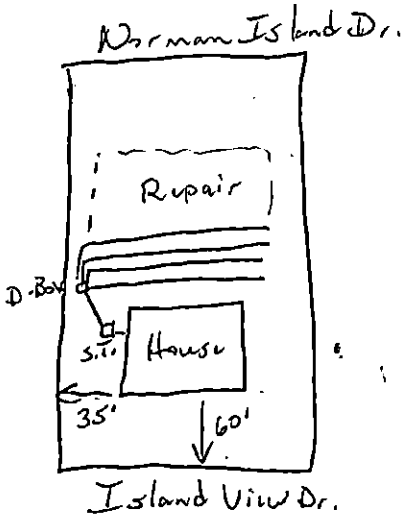
Norman Island Dr.
Repair
D. Box
S.T.
House
35'
60'
Island View Dr.

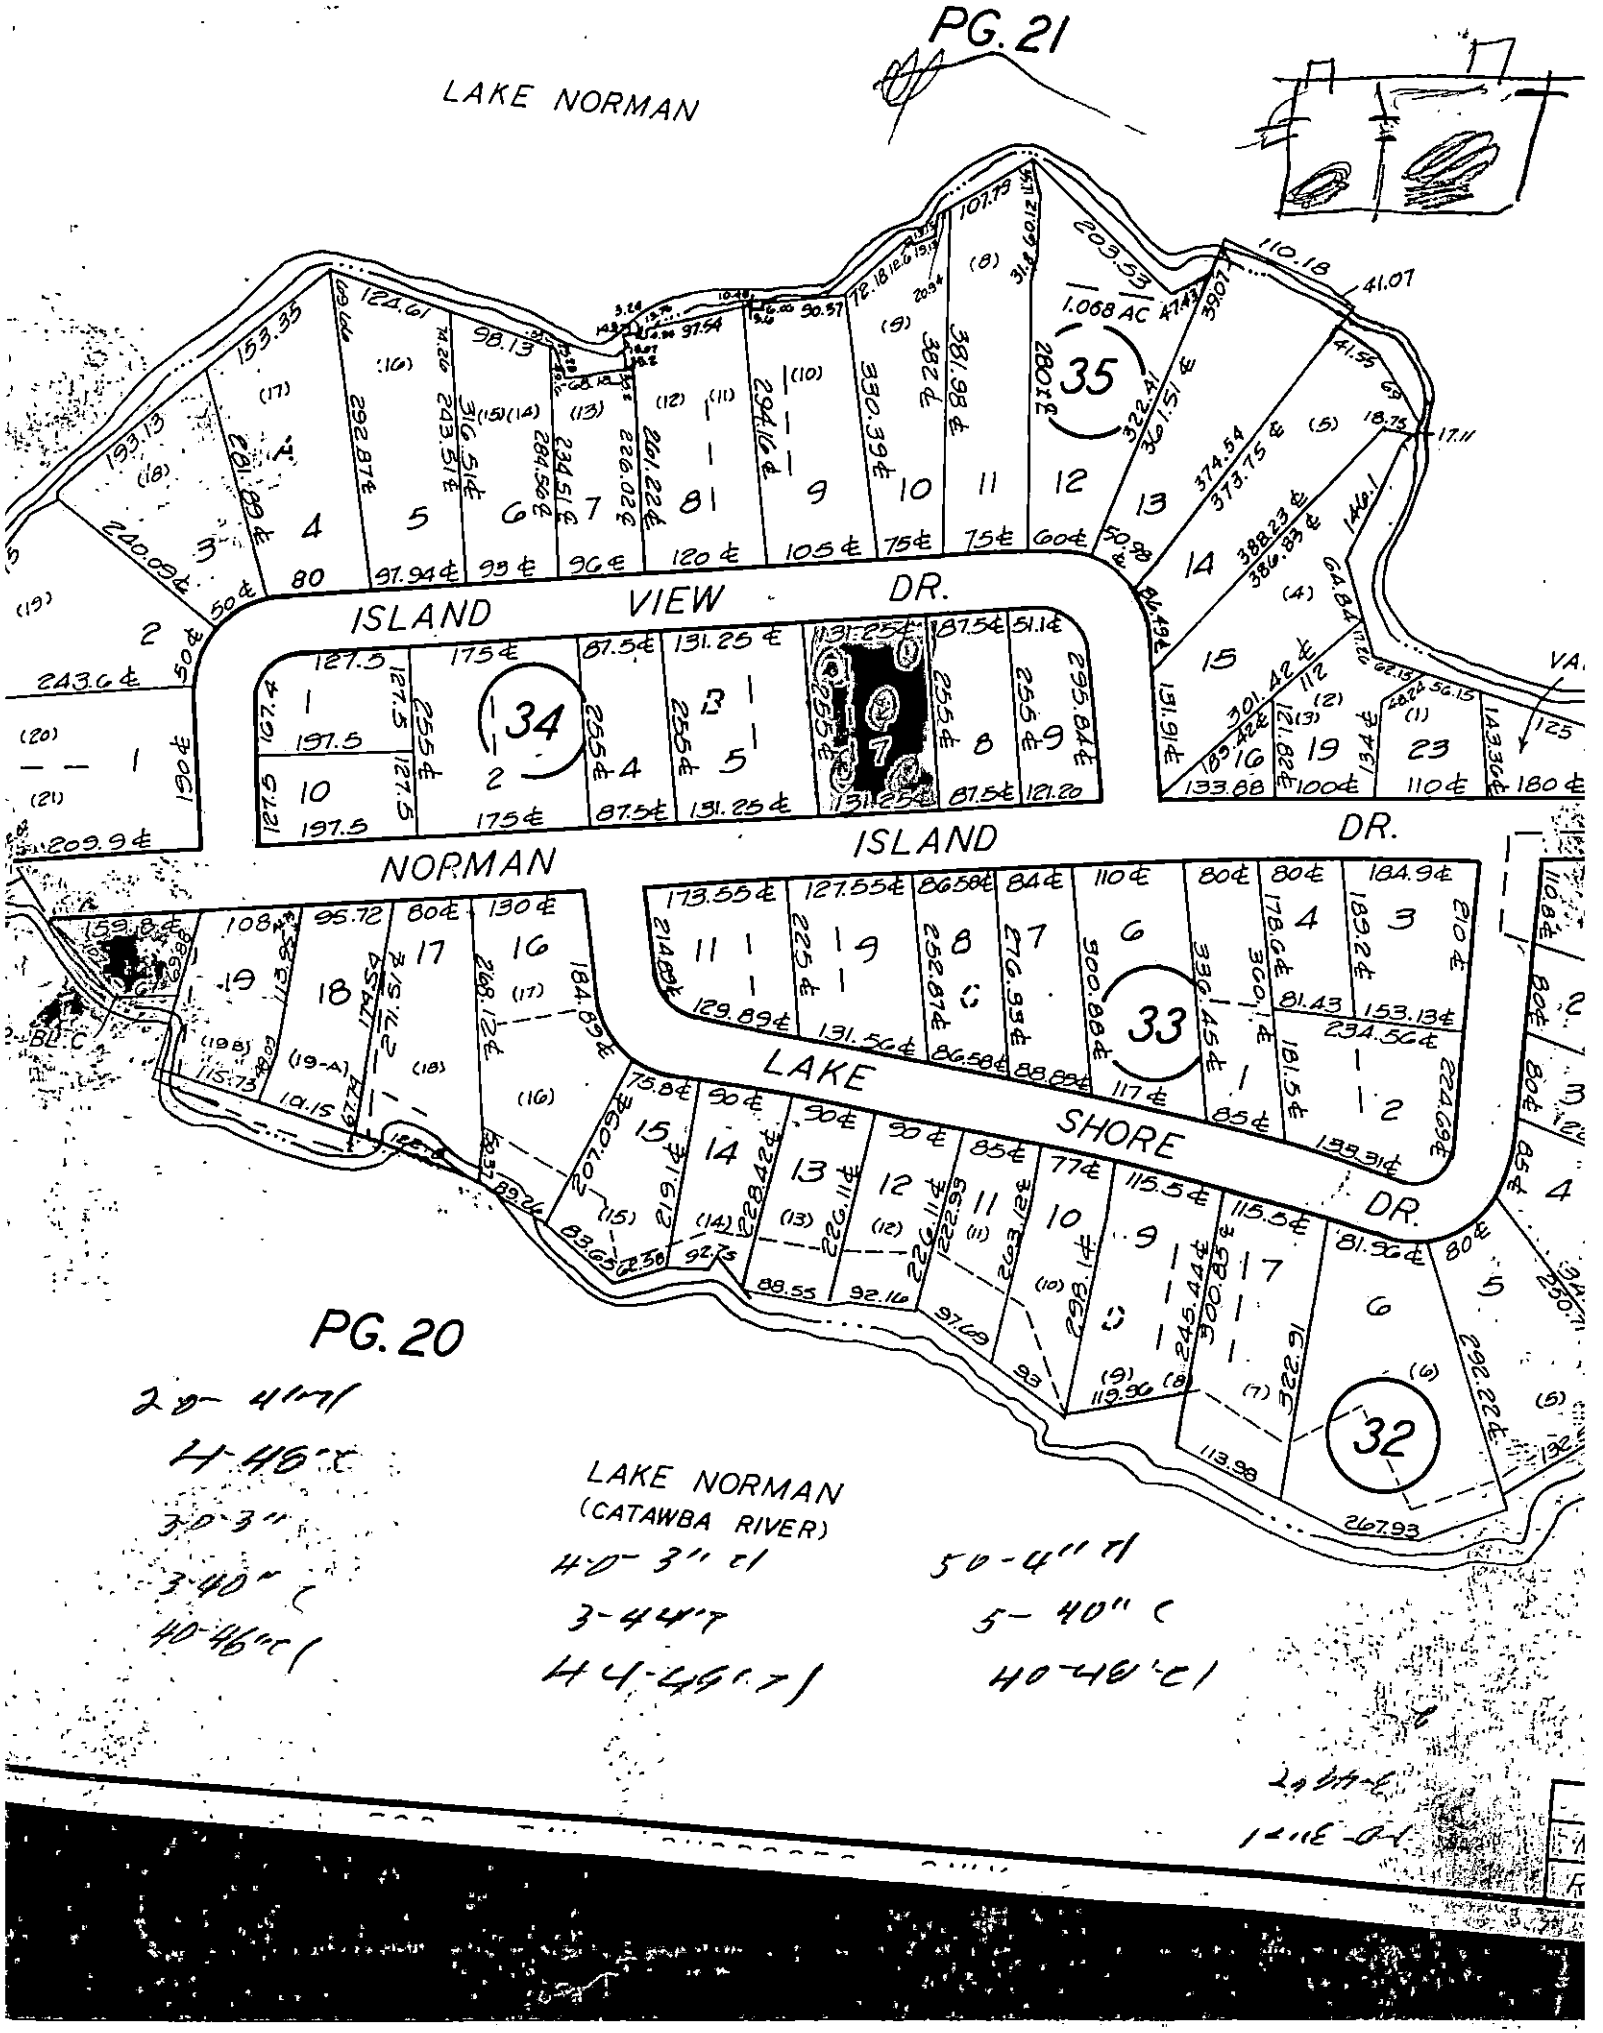
PG. 21
LAKE NORMAN
ISLAND VIEW DR.
NORMAN ISLAND DR.
LAKE SHORE DR.
PG. 20
LAKE NORMAN
(CATAWBA RIVER)

DEPARTMENT OF ENVIRONMENT, HEALTH, AND NATURAL RESOURCES
DIVISION OF ENVIRONMENTAL HEALTH
ON-SITE WASTEWATER SECTION

400 #1

Sheet: _____
Property ID: 001-0340-7
Lot #: 7-B
File #: 29138

SOIL/SITE EVALUATION
for ON-SITE WASTEWATER SYSTEM

OWNER: Elmore F. Burt APPLICANT: _____
ADDRESS: 17116 Island View Dr., Lowell DATE EVALUATED: 4-12-94
PROPOSED FACILITY: residence PROPOSED DESIGN FLOW (.1949) 360gpd PROPERTY SIZE: .67
LOCATION OF SITE: 17031 Island View Dr. PROPERTY RECORDED: _____
WATER SUPPLY: ☐Private ☐~~Public~~ ☐Well ☐Spring ☐Other _____
EVALUATION METHOD: ☐~~Augur Boring~~ ☐Pit ☐Cut
TYPE OF WASTEWATER: ☐~~Sewage~~ ☐Industrial Process ☐Mixed

PROFILE #	3-82 1940 Landscape Position/ Slope %	Horizon Depth (IN.)	SOIL MORPHOLOGY (.1941) .1941 STRUCTURE/ TEXTURE	.1941 CONSISTENCE MINERALOGY	OTHER PROFILE FACTORS .1942 SOIL WETNESS/ COLOR	.1943 SOIL DEPTH	.1956 SAPRO CLASS	.1944 RESTR HORIZ	PROFILE CLASS &LTAR
1	LS	0-3"	gr/c/	Fr/SEXP/SS/SP	7-49" TO Soil wetness	49"	N/A	None	PS .391 Fz IV
		3-49"	SBK/C	F:/SEXP/SP					
2	LS	0-4"	gr/cl	Fr/SEXP/SS/SP	7-46" TO Soil wetness	46"	N/A	None	PS .391 Fz IV
		4-46"	SBK/C	F:/SEXP/SP					
3	LS	0-3"	gr/cl	Fr/SEXP/SS/SP	7-46" TO Soil wetness	46"	N/A	None	PS .391 Fz IV
		3-40"	SBK/C	F:/SEXP/SP					
		40-46"	SBK/C/	Fr/SEXP/SS/SP					
4	LS	0-3"	gr/cl	Fr/SEXP/SS/SP	7-49" TO Soil wetness	49"	N/A	None	PS .391 F: IV
		3-44"	SBK/C	F:/SEXP/SP					
		44-46	SBK/cl	Fr/SEXP/SS/SP					
5	LS	0-4"	gr/c/	Fr/SEXP/SS/SP	7-46" TO Soil wetness	46"	N/A	None	PS .391 F IV
		4-40"	SBK/C	F:/SEXP/SP					
		40-46"	SBK/C/	Fr/SEXP/SS/SP					

DESCRIPTION	INITIAL SYSTEM	REPAIR SYSTEM
Available Space (.1945)	PS	PS
System Type(s)		
Site LTAR		

OTHER FACTORS (.1946): _____
SITE CLASSIFICATION (.1948): Provisionally Suitable
EVALUATED BY: W.A. Veal 4-14-94
OTHER(S) PRESENT: LSS

CHARGE

MECKLENBURG COUNTY HEALTH DEPARTMENT
ENVIRONMENTAL HEALTH DIVISION

Charge Slip

Date: 4/5/99

Name/Company: _____

Sanitation _____

Vector Control _____

IWWS ✓

Service: Improvement Permit Application
17031 Island View Dr.
Cornelius, N.C.
Parcel # 001-034-01

Fee: $ 100.00 CK# 2296

NOTICE:

A processing fee of $20.00 will be charged for all returned checks in accordance with N.C. General Statute 25-3-512.

J. Knight
Completed by

Betty Smith
Collected by

FILE: 120 ° CH 22 96

DATE: 4/5/99 JC

APPLICATION FOR IMPROVEMENT PERMIT FOR RESIDENTIAL SITE INDIVIDUAL WATER AND WASTEWATER SYSTEMS PROGRAM

I J CRT

TYPE APPLICATION: ✓ NEW SYSTEM __ EXPANSION/ ALTERATION OF EXISTING SYSTEM __ REPAIR OF EXISTING SYSTEM

NORTH CAROLINA
DEPARTMENT OF ENVIRONMENT,
HEALTH, AND NATURAL RESOURCES
DIVISION OF ENVIRONMENTAL HEALTH
ON-SITE WASTEWATER SECTION

FILE #: 29138

PROPERTY INFORMATION (FROM ENGINEERING FORM) FOR JOB LOCATION:

TAX/PARCEL NUMBER: 00103407

STREET ADDRESS: 17031 Island View Drive

SUBDIVISION OR MOBILE HOME PARK NAME: Lake Norman Island

LOT NUMBER: 78

TYPE OF BUILDING (CHECK ONE):

__ SINGLE MOBILE HOME(S) __ MODULAR HOME (M)
__ DOUBLE WIDE (D) __ MULTIPLE FAMILY (U)
✓ HOUSE (H) __ OTHER (O)

TOWNSHIP (CHECK ONE):

✓ 0 MECKLENBURG __ 4 PINEVILLE
__ 1 CHARLOTTE __ 5 MATTHEWS
__ 2 DAVIDSON __ 6 HUNTERSVILLE
__ 3 CORNELIUS __ 7 MINT HILL

HEATED SQUARE FOOTAGE: 2200

NUMBER OF BEDROOMS: 3 NUMBER OF OCCUPANTS: 1

CLOSING DATE _____

FOUNDATION FOR RESIDENCE:

✓ WITHOUT BASEMENT __ WITH BASEMENT /PLUMBING
__ ON SLAB __ WITH BASEMENT /NO PLUMBING
__ CRAWL SPACE

IF EXPANSION/ALTERATION OF EXISTING SYSTEM, DESCRIBE THE PROPOSED BUILDING ADDITION: N/A

WILL THERE BE A HOME BUSINESS IN THE RESIDENCE: __ YES ✓ NO TYPE: _____

WATER SUPPLY (CHECK ONE):

__ COMMUNITY (C) ✓ MUNICIPAL (M) CMUD __ PRIVATE WELL (P)
__ SHARED WELL (S) __ OTHER 'SPRINGS' (O)

IF ANY OF THE FOLLOWING ARE LOCATED ON THE PROPERTY, PLEASE SHOW LOCATION ON PLAT:

BURIED CABLES, LANDFILLS, STUMPHOLES __ YES __ NO
EXISTING WASTEWATER SYSTEMS __ YES ✓ NO
EASTMENTS OR RIGHT-OF-WAYS __ YES __ NO
WELL, SPRINGS OR WATERLINES ✓ YES __ NO
DESIGNATED WETLANDS __ YES ✓ NO

PROPERTY OWNER:	LEGAL AGENT FOR PROPERTY OWNER, IF APPLICABLE:
NAME: BURT (LAST) FLOREINE (FIRST) F (MI)	NAME: (LAST) (FIRST) (MI)
ADDRESS: 17110 Island View Dr	DAYTIME PHONE: ( ) —
CITY: Cornelius STATE: NC ZIP 28031	
DAYTIME PHONE: ( ) 788-4140 / 892-1122	

WHAT DATE WAS THE PROPERTY ORIGINALLY DEEDED AND RECORDED? 1968

An Improvement Permit is subject to suspension or revocation if site plans or the intended use change or if information submitted in this application is falsified or changed. The undersigned, owner, or legal agent for the owner, of the property described above as the "Job Location" has read the foregoing application, acknowledges that the contents of same are true, and authorizes agents of the Mecklenburg County Health Department to enter onto the property for the purpose of processing this request.

SIGNED: Floreine F. Burt DATE: 4/5/99

MECKLENBURG COUNTY HEALTH DEPARTMENT
ENVIRONMENTAL HEALTH DIVISION
c/o HAL MARSHALL CTR., SUITE 211, 700 N. TRYON ST., CHARLOTTE, N.C. 28202., (704) 336-5102

FILE # 2913 B

COMMENTS Does not appear to be 100% Repair

LANDSCAPE POSITION	GROUP	TEXTURE	.1955 LTAR
R-RIDGE	I	S-SAND	1.2-0.8
S-SHOULDER SLOPE		LS-LOAMY SAND	
L-LINEAR SLOPE			
FS-FOOT SLOPE	II	SL-SANDY LOAM	0.8-0.6
N-NOSE SLOPE		L-LOAM	
H-HEAD SLOPE			
CC-CONCLAVE SLOPE	III	SI-SILT	0.6-0.3
CV-CONVEX SLOPE		SICL-SILTY CLAY LOAM	
T-TERRACE		CL-CLAY LOAM	
FP-FLOOD PLAIN		SCL-SANDY CLAY LOAM	
	IV	SC-SANDY CLAY	0.4-0.1
		SIC-SILTY CLAY	
		O-ORGANIC	

CONSISTENCE MOIST	WET
VFR-VERY FRIABLE	NS-NON-STICKY
FR-FRIABLE	SS-SLIGHTLYSTICKY
FI-FIRM	S-STICKY
VFI-VERY FIRM	VS-VERY STICKY
EFI-EXTREMELY FIRM	NP-NON-PLASTIC
	SP-SLIGHTLYSTICKY
	P-PLASTIC
	VP-VERY PLASTIC


STRUCTURE

SG-SINGLE GRAIN
M-MASSIVE
CR-CRUMB
GR-GRANULAR
SBK-SUBANGULAR BLOCKY
ABK-ANGULAR BLOCKY
PL-PLATY
PR-PRISMATIC

MINERALOGY

SLIGHTLY EXPANSIVE

EXPANSIVE

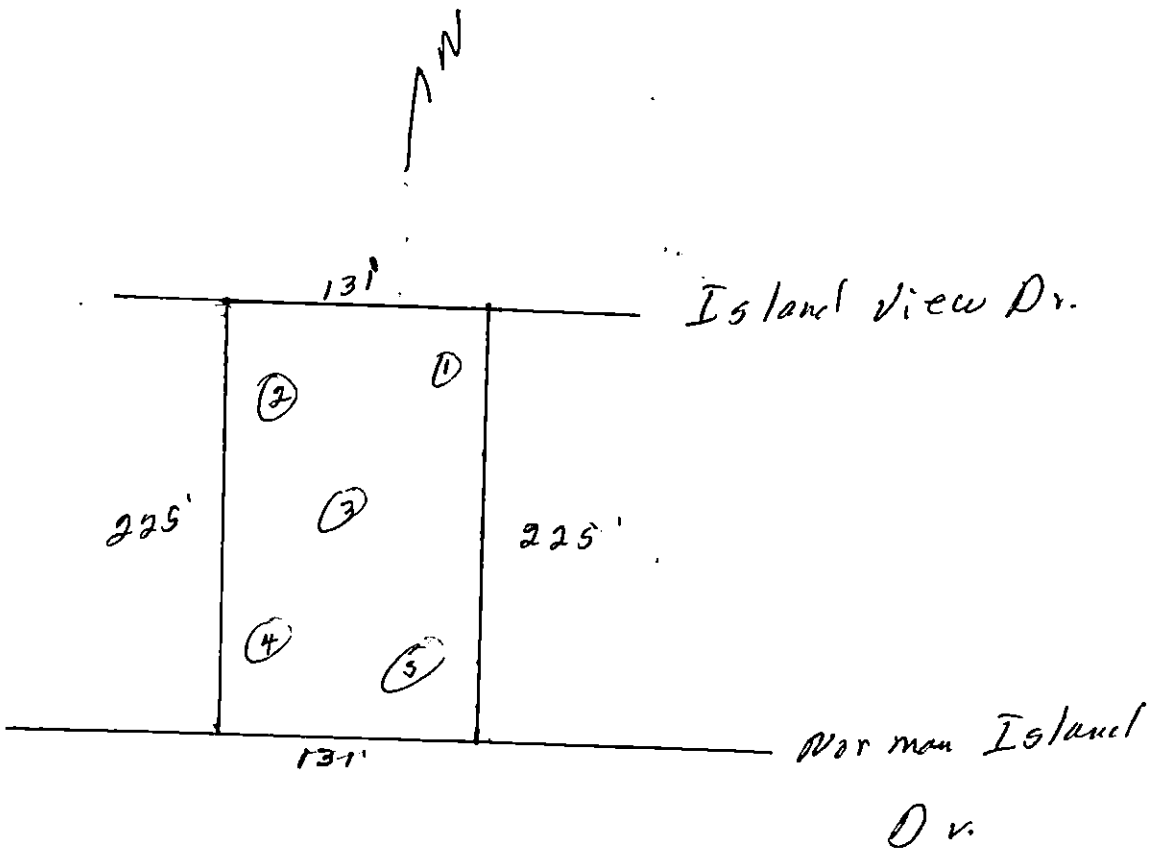


PROPOSED PLOT PLAN

HEALTH DEPARTMENT
ENVIRONMENTAL HEALTH DIVISION
700 NORTH TRYON STREET
CHARLOTTE, NC 28202
PHONE (704) 336-5102

FILE: 2913B

TC: 00103407

Draw in and name all roads adjoining the property. Draw in and accurately dimension the lot concerned. Accurately indicate property boundaries proposed and/or existing structures and driveways, underground utilities, and wells and springs within 100 feet of the proposed building or drainfield.

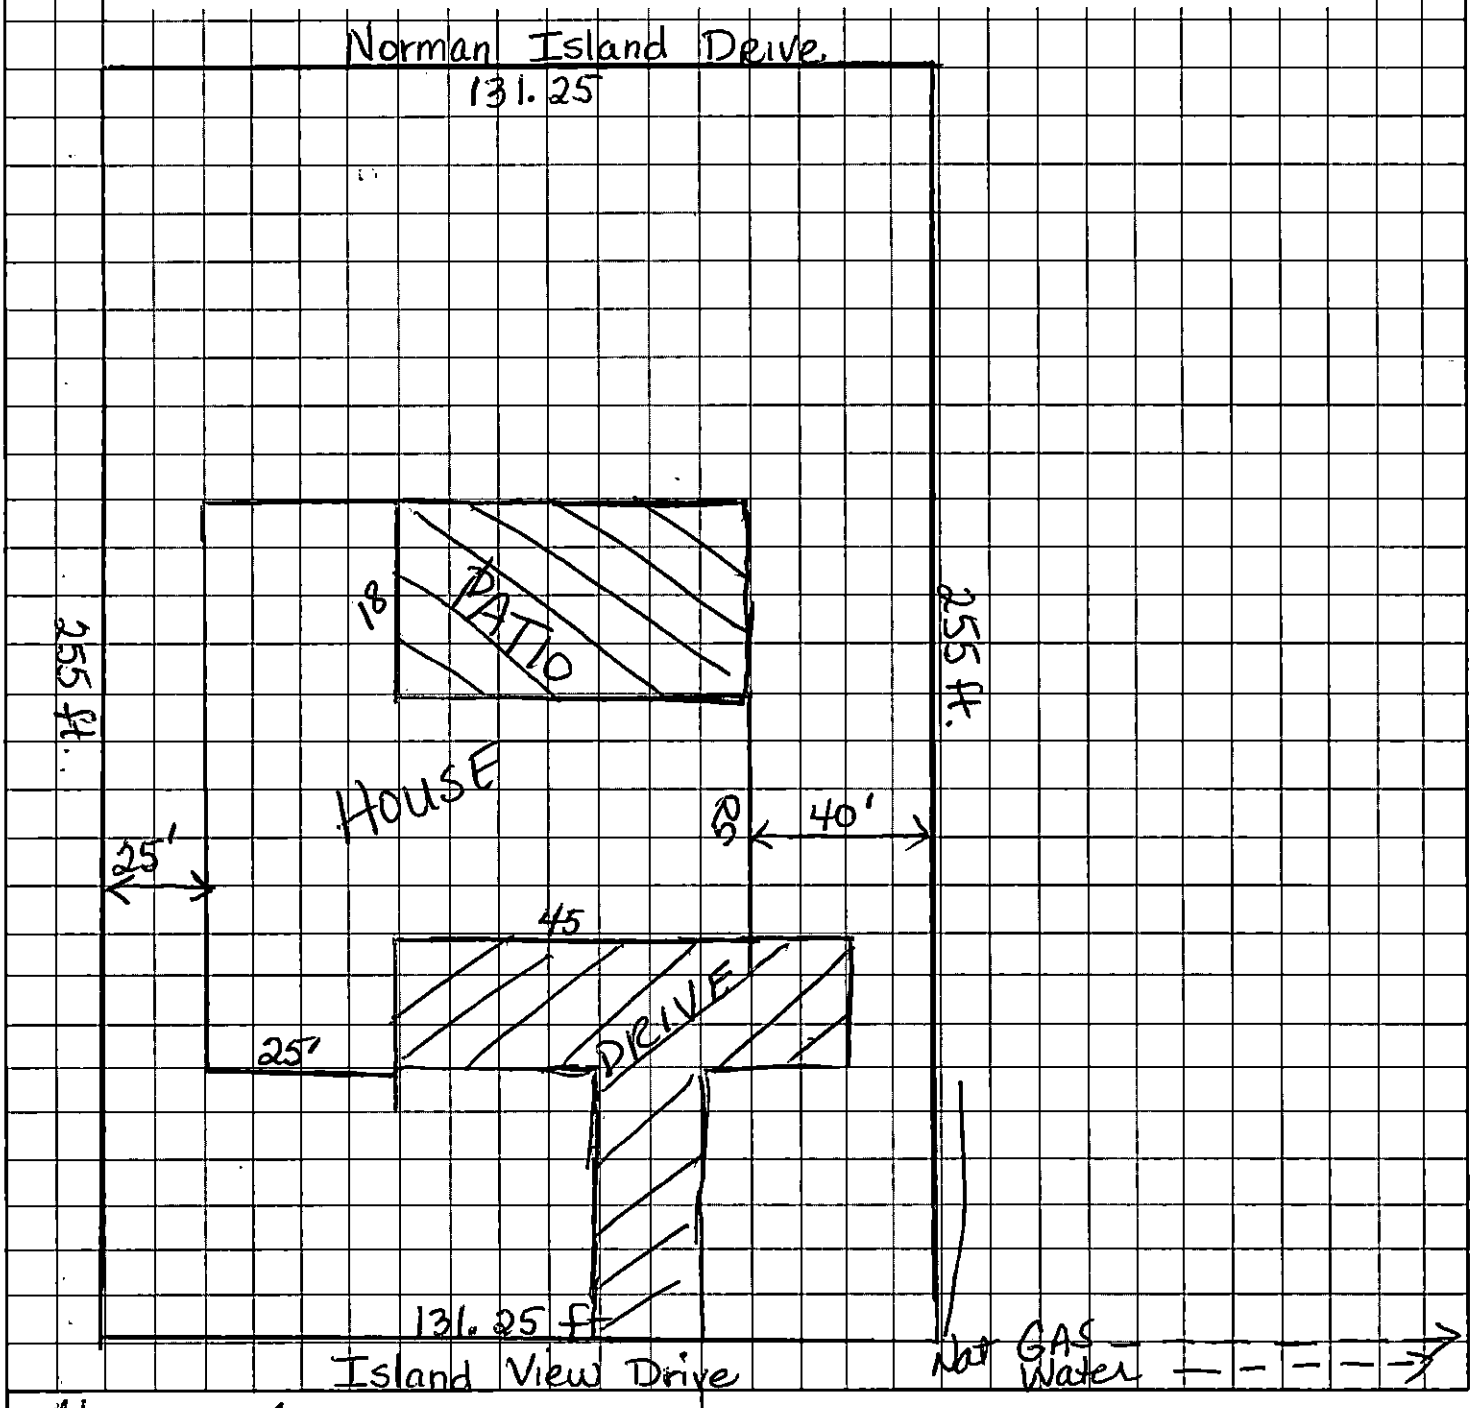

Horeene J. Burt
OWNER/AGENT SIGNATURE

DATE April 5 1999

APPROVAL DATE _____

White - Health Department's Copy Canary - E.H.S. Copy Pink - Owner's Copy