

17200 DUE WEST DR

21719121

7/9/08

marliwr

Groundwater and Wastewater Services File Imaging Project
May 2007
Barcode Font = IDAutomationHC39M

FEE: 200.00 CK# 1692

DATE: 12-29-98

APPLICATION FOR IMPROVEMENT PERMIT FOR RESIDENTIAL SITE INDIVIDUAL WATER AND WASTEWATER SYSTEMS PROGRAM

[ ] CRT

TYPE APPLICATION: ___ NEW SYSTEM ✓ EXPANSION/ ALTERATION OF EXISTING SYSTEM ___ REPAIR OF EXISTING SYSTEM

NORTH CAROLINA
DEPARTMENT OF ENVIRONMENT,
HEALTH, AND NATURAL RESOURCES
DIVISION OF ENVIRONMENTAL HEALTH
ON-SITE WASTEWATER SECTION

FILE #: 14077

PROPERTY INFORMATION (FROM ENGINEERING FORM) FOR JOB LOCATION:

TAX/PARCEL NUMBER: 217-191-21

STREET ADDRESS: 17200 DUE WEST

SUBDIVISION OR MOBILE HOME PARK NAME:

LOT NUMBER: 119

TYPE OF BUILDING (CHECK ONE):

___ SINGLE MOBILE HOME(S)
___ DOUBLE WIDE (D)
✓ HOUSE (H)
___ MODULAR HOME (M)
___ MULTIPLE FAMILY (U)
___ OTHER (O)

TOWNSHIP (CHECK ONE):

✓ 0 MECKLENBURG
___ 1 CHARLOTTE
___ 2 DAVIDSON
___ 3 CORNELIUS
___ 4 PINEVILLE
___ 5 MATTHEWS
___ 6 HUNTERSVILLE
___ 7 MINT HILL

HEATED SQUARE FOOTAGE: 2500, ADDITION

NUMBER OF BEDROOMS: 2 NUMBER OF OCCUPANTS: 2

CLOSING DATE _____

FOUNDATION FOR RESIDENCE:

✓ WITHOUT BASEMENT
___ ON SLAB
✓ CRAWL SPACE
___ WITH BASEMENT /PLUMBING
___ WITH BASEMENT /NO PLUMBING

IF EXPANSION/ALTERATION OF EXISTING SYSTEM, DESCRIBE THE PROPOSED BUILDING ADDITION:

ADDING 2500 SQ.FT. - 3 BEDROOMS - 3 BATHS (FINISHED HOUSE 5 BDRM.

WILL THERE BE A HOME BUSINESS IN THE RESIDENCE: ___ YES ✓ NO TYPE: _____

WATER SUPPLY (CHECK ONE):

___ COMMUNITY (C)
___ MUNICIPAL (M)
✓ PRIVATE WELL (P)
___ SHARED WELL (S)
___ OTHER 'SPRINGS' (O)

IF ANY OF THE FOLLOWING ARE LOCATED ON THE PROPERTY, PLEASE SHOW LOCATION ON PLAT:

BURIED CABLES, LANDFILLS, STUMPHOLES ___ YES ___ NO
EXISTING WASTEWATER SYSTEMS ✓ YES ___ NO
EASTMENTS OR RIGHT-OF-WAYS ___ YES ___ NO
WELL, SPRINGS OR WATERLINES ___ YES ___ NO
DESIGNATED WETLANDS ___ YES ___ NO

PROPERTY OWNER:	LEGAL AGENT FOR PROPERTY OWNER, IF APPLICABLE:
NAME: ALEXANDER LEON G. (LAST) (FIRST) (MI)	NAME: BYRD HAROLD D. (LAST) (FIRST) (MI)
ADDRESS: 1201 FAIRFIELD DR.	DAYTIME PHONE: 704 922-4524
CITY: GASTONIA STATE: NC ZIP: 28052	
DAYTIME PHONE: 704 864-1667	

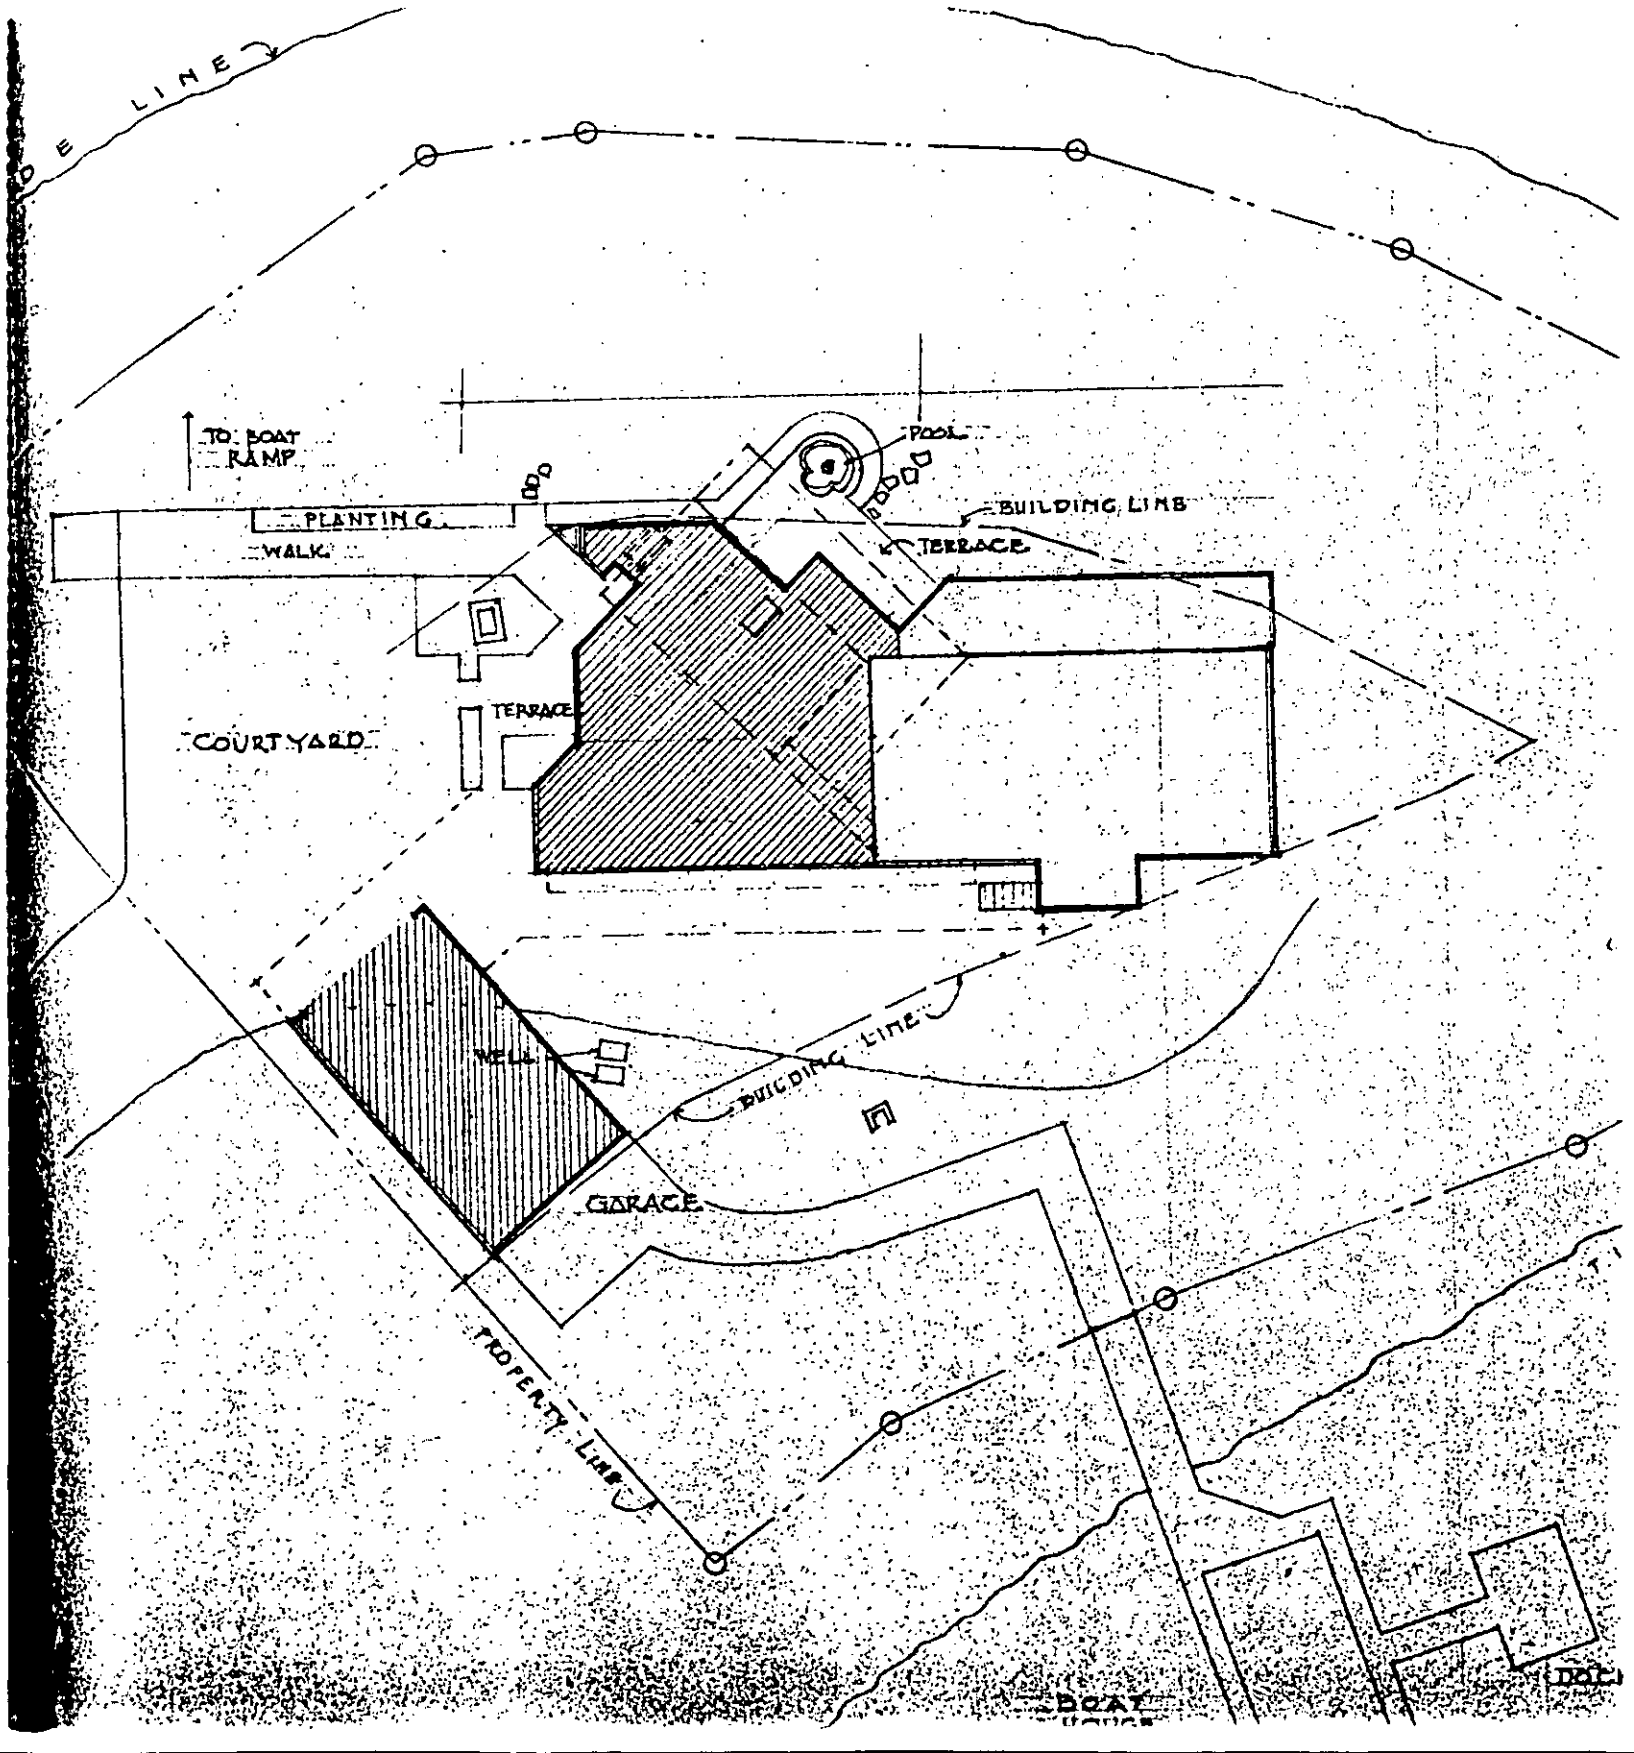
WHAT DATE WAS THE PROPERTY ORIGINALLY DEEDED AND RECORDED? _____

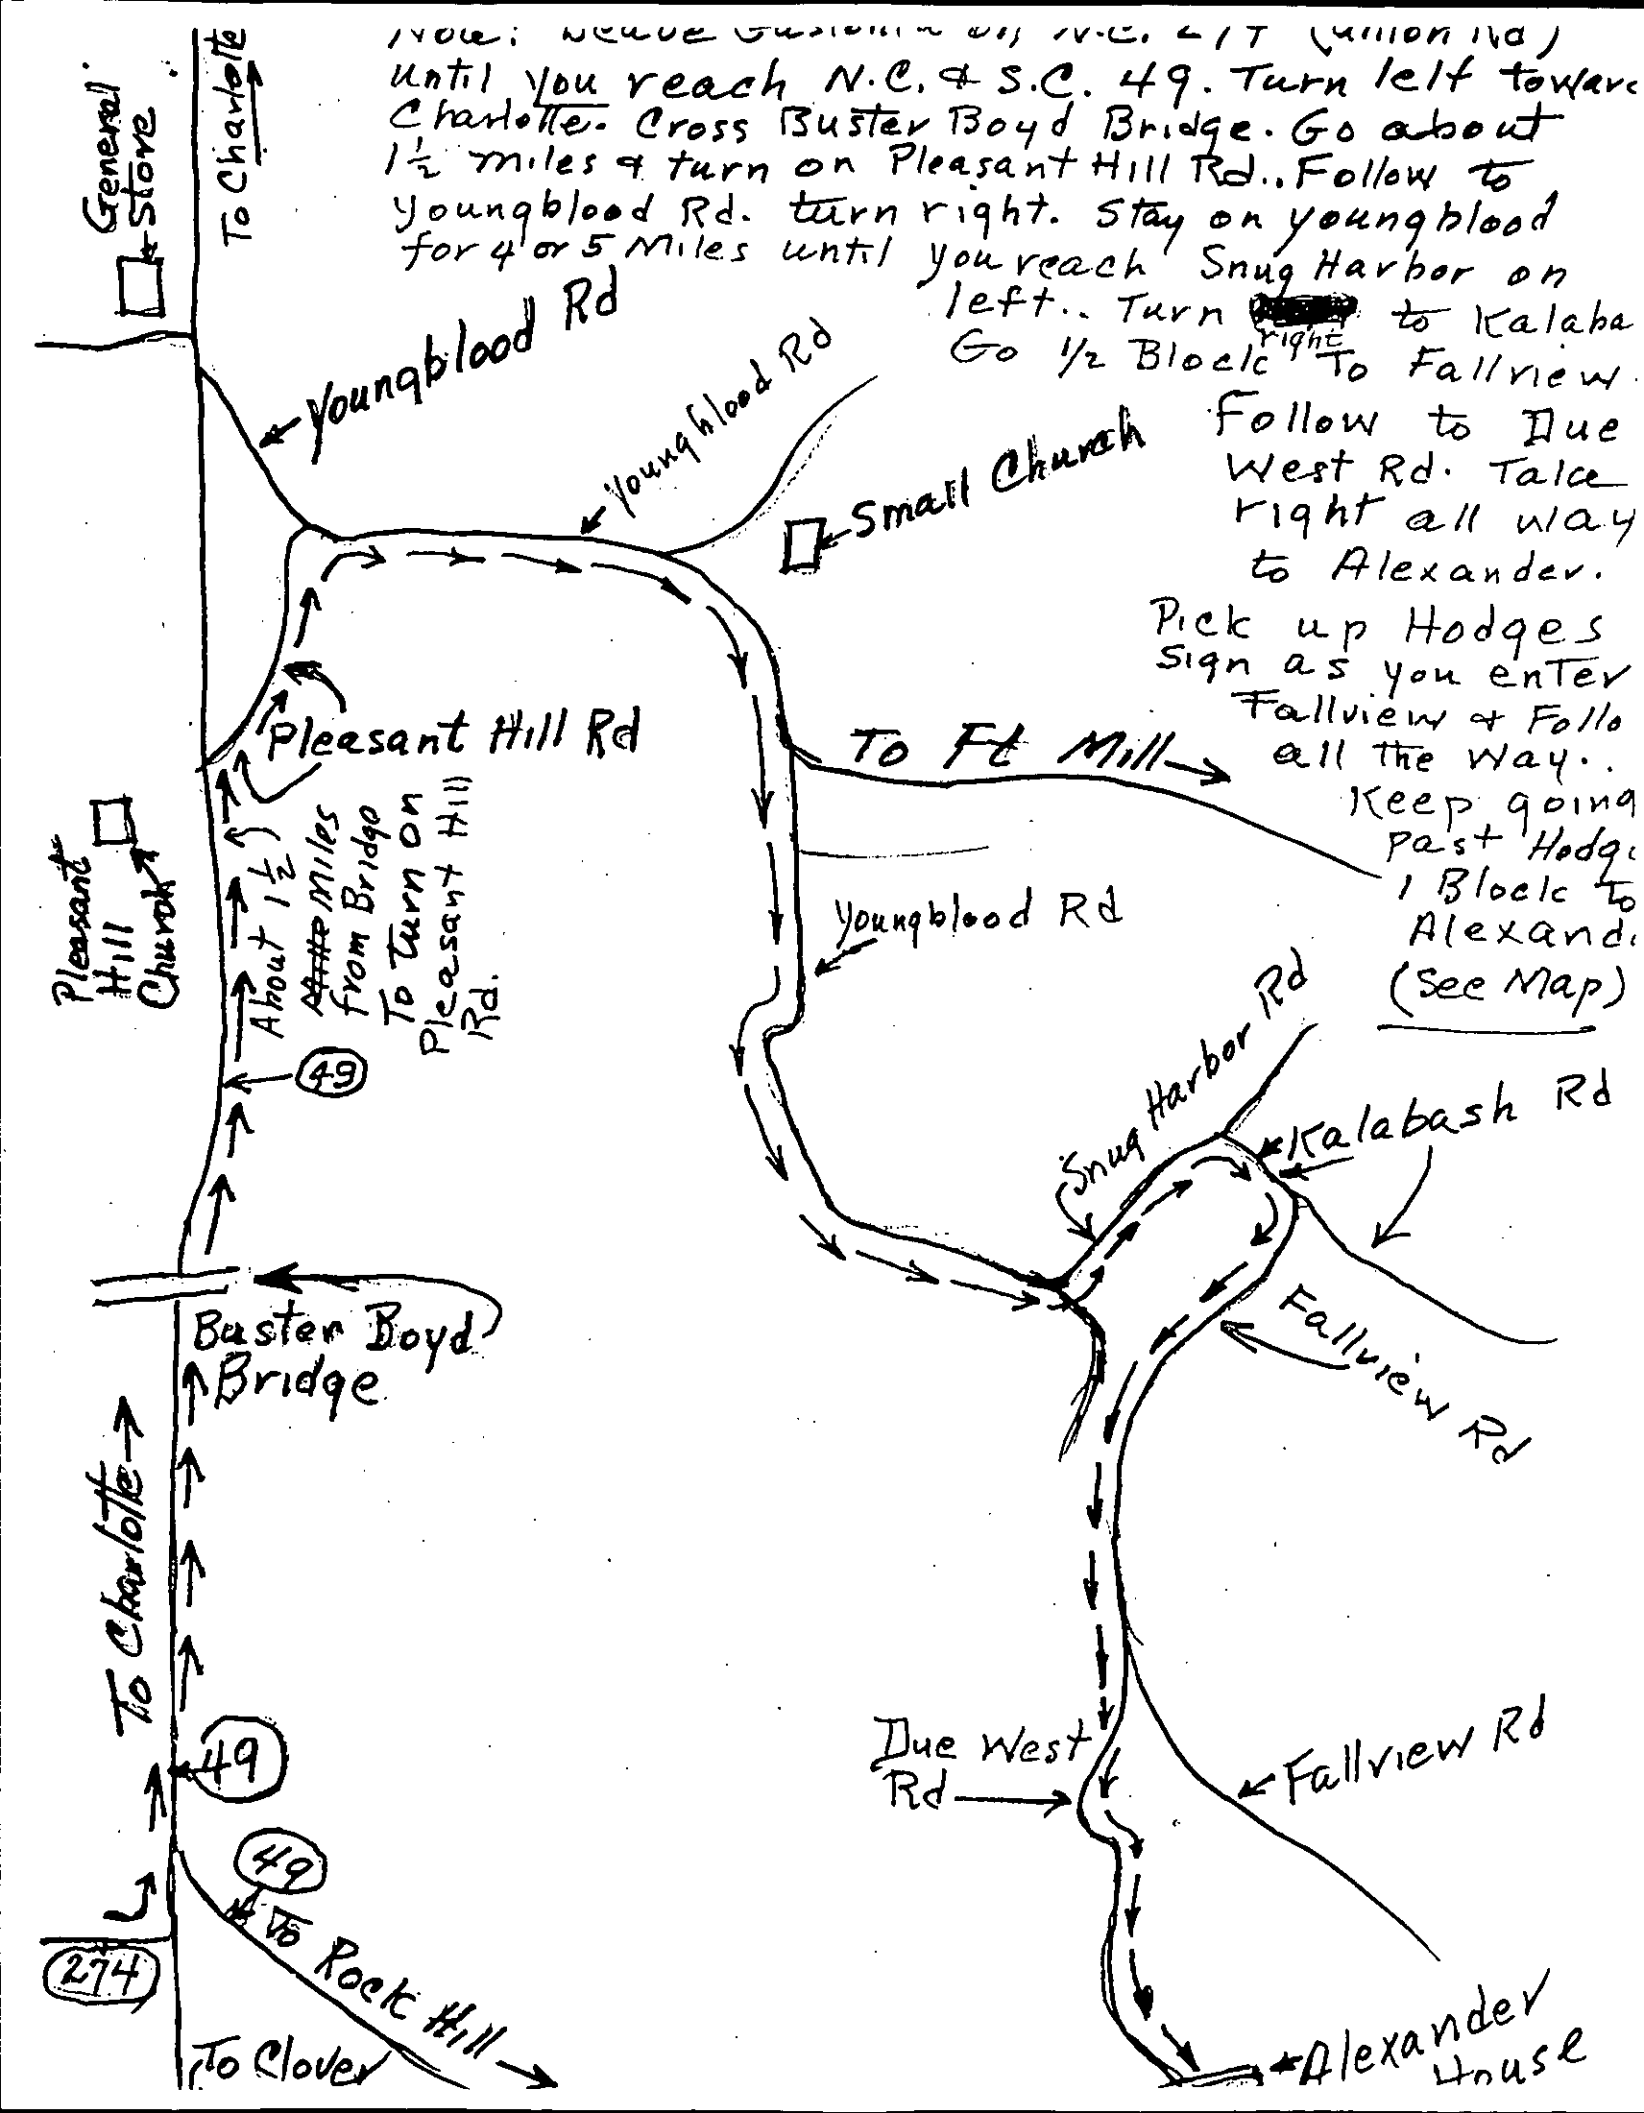
An Improvement Permit is subject to suspension or revocation if site plans or the intended use change or if information submitted in this application is falsified or changed. The undersigned, owner, or legal agent for the owner, of the property described above as the "Job Location" has read the foregoing application, acknowledges that the contents of same are true, and authorizes agents of the Mecklenburg County Health Department to enter onto the property for the purpose of processing this request.

SIGNED: Harold D Byrd DATE: 12-29-98

MECKLENBURG COUNTY HEALTH DEPARTMENT
ENVIRONMENTAL HEALTH DIVISION
c/o HAL MARSHALL CTR., SUITE 211, 700 N. TRYON ST., CHARLOTTE, N.C. 28202., (704) 336-5102

14077
Fig #


DE LINE
TO BOAT RAMP
PLANTING
WALK
POOL
BUILDING LINE
TERRACE
COURTYARD
TERRACE
WELL
BUILDING LINE
GARAGE
PROPERTY LINE
BOAT
DOCK


Note: Where Gaston Co. N.C. 279 (Union Rd) until you reach N.C. & S.C. 49. Turn left toward Charlotte. Cross Buster Boyd Bridge. Go about 1½ miles & turn on Pleasant Hill Rd.. Follow to Youngblood Rd. turn right. Stay on youngblood for 4 or 5 Miles until you reach Snug Harbor on left.. Turn right to Kalaba
Go ½ Block To Fallview.
Follow to Due West Rd. Take right all way to Alexander.
Pick up Hodges sign as you enter Fallview & Follo all the Way..
Keep going past Hodg 1 Block to Alexand
(See Map)
General Store
To Charlotte
Youngblood Rd
Youngblood Rd
Small Church
Pleasant Hill Rd
To Ft Mill
Pleasant Hill Church
About 1½ Miles from Bridge To Turn on Pleasant Hill Rd.
Youngblood Rd
Snug Harbor Rd
Kalabash Rd
49
Buster Boyd Bridge
To Charlotte
Fallview Rd
49
Due West Rd
Fallview Rd
49
274
To Rock Hill
To Clover
Alexander House

PROPOSED PLOT PLAN

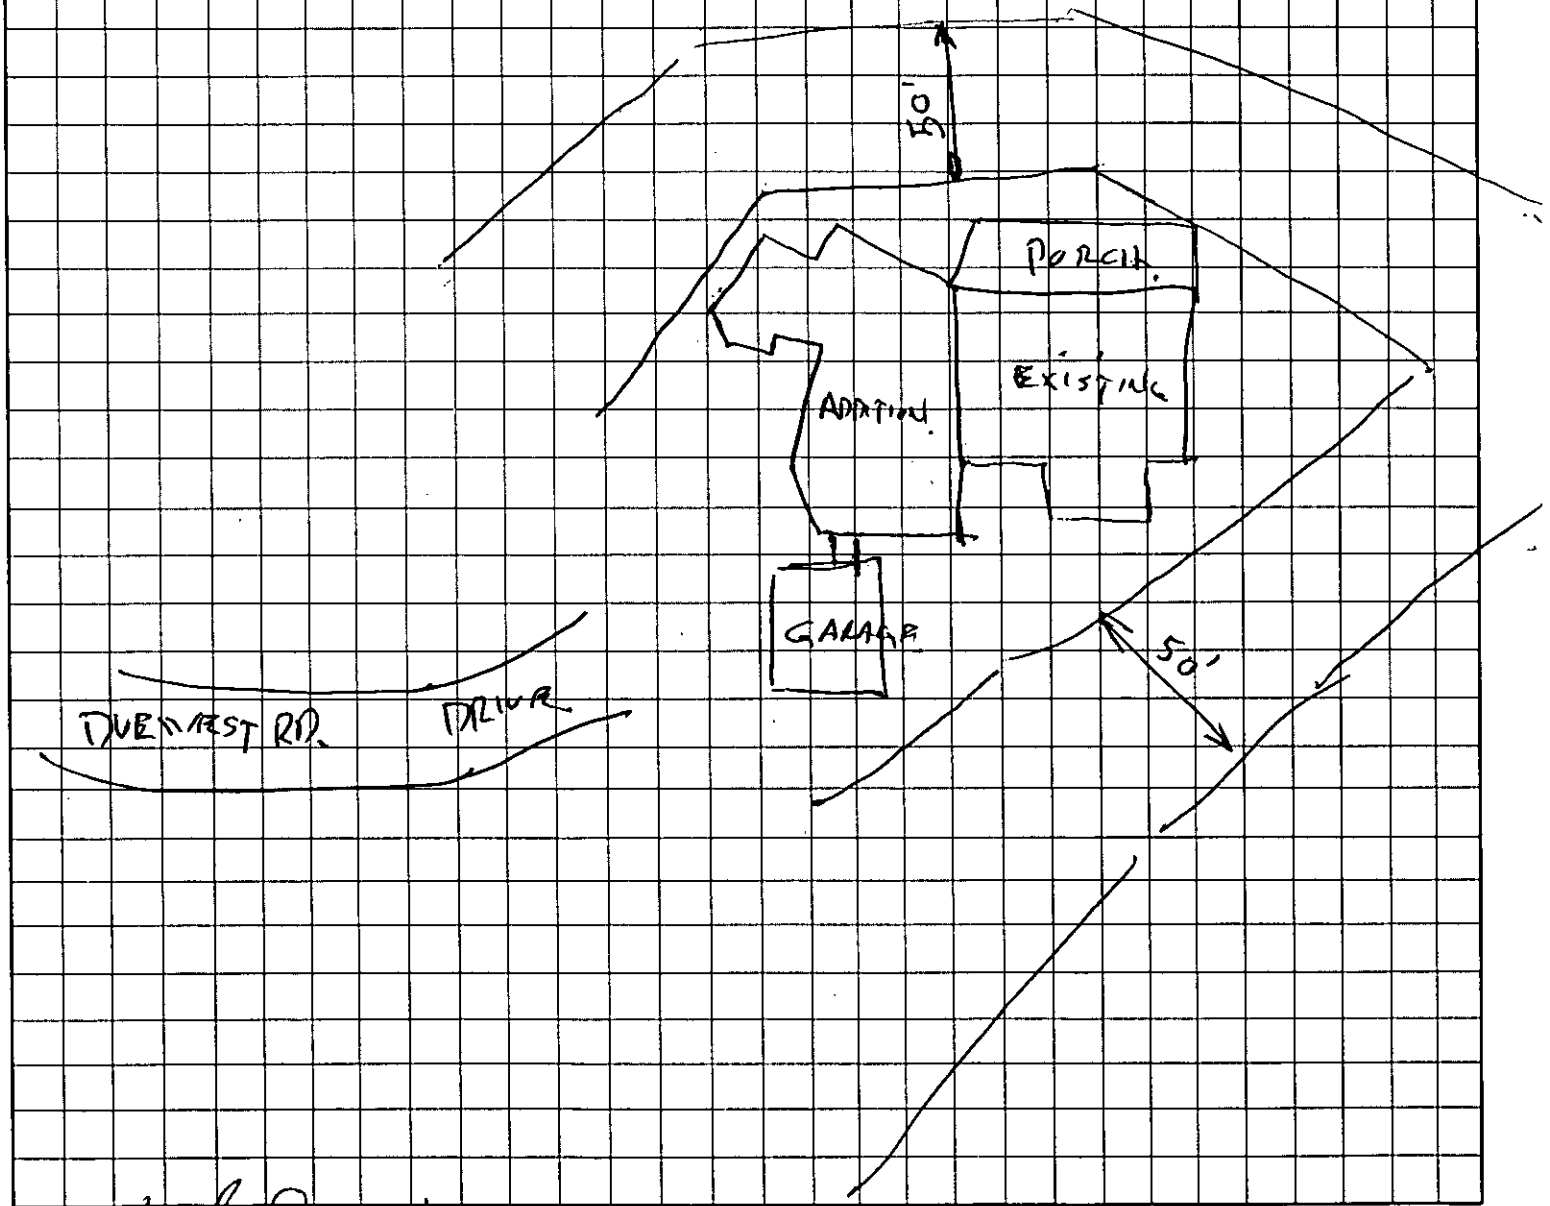
COPY

HEALTH DEPARTMENT
ENVIRONMENTAL HEALTH DIVISION
700 NORTH TRYON STREET
CHARLOTTE, NC 28202
PHONE (704) 336-5102

FILE: 14077

TC: 217.1921

Draw in and name all roads adjoining the property. Draw in and accurately dimension the lot concerned. Accurately indicate property boundaries proposed and/or existing structures and driveways, underground utilities, and wells and springs within 100 feet of the proposed building or drainfield.



OWNER/AGENT SIGNATURE HAROLD D. BYRD

DATE 12/29/98

APPROVAL DATE _____

White - Health Department's Copy Canary - E.H.S. Copy Pink - Owner's Copy