

13503 HUNTERSVILLE-CONCORD RD

01923112

5/7/07

duponbj

Groundwater and Wastewater Services File Imaging Project
May 2007
Barcode Font = IDAutomationHC39M

3557-A 1987 ITEM 2

019-231-05

13601 HUNTERSVILLE CONCORD RD.



APPLICATION FOR AN IMPROVEMENT PERMIT

1200 BLYTHE BOULEVARD
CHARLOTTE, NC 28203
PHONE (704) 376-4603

Mecklenburg County services are available without regard to ethnic origin, sex, or disability.

13583

(OFFICE USE ONLY)
FILE: 3557A
TC: _____
SERIAL: Nº 13744 ☒ L ☐ CRT
019-231-12

JOB LOCATION

① ADDRESS: 13601 Huntersville Concord Rd (STREET NO. / STREET) ② FILE: _____
③ JURISDICTION: Mecklenburg ④ TAX PARCEL NO.: 019-231-05
⑤ SUBDIVISION: _____ ⑥ LOT: _____ ⑦ BLOCK: _____

OWNER

⑧ NAME: William (FIRST) R (MIDDLE) Sanders (LAST)
⑨ MAILING ADDRESS: 13601 Huntersville Concord Rd
⑩ CITY: Huntersville ⑪ STATE: NC ⑫ ZIP: 28078
⑬ PHONE: (WORK) _____ ⑭ (HOME) 875-6640

REQUEST

This request is for a(n):

⑮ ☐ New permit
⑯ ☐ Repair or alteration permit
⑰ ☐ Authorization for mobile home exchange
⑱ ☒ Other (specify) garage/storage

DESIGN CRITERIA

System will serve:

⑲ ☒ Residence ⑳ ☐ Mobile home
㉑ ☐ Business or place of public assembly
㉒ Number of bedrooms? 3
㉕ Type? _____
㉓ Maximum occupancy? 4
㉖ Maximum number of employees? _____
㉔ Basement? ☐ yes ☒ no
㉗ Maximum number of seats? _____

WATER SUPPLY

㉘ Water supply from (present or proposed):

A ☒ Individual well
B ☐ Municipal system
C ☐ Community well
D ☐ Community system

㉙ The undersigned, owner of the property described above as the "JOB LOCATION" *has read the foregoing application, acknowledges* that the contents of same are true, and authorizes agents of the MECKLENBURG COUNTY DEPARTMENT OF ENVIRONMENTAL HEALTH to enter onto the property for the purpose of processing this request.

Signed: Judy Sanders
Date: 6/10/87

IMPROVEMENT PERMIT

The undersigned, an authorized agent of the MECKLENBURG COUNTY DEPARTMENT OF ENVIRONMENTAL HEALTH, certifies that the Department has approved the Request for the Job Location contained in this document. This approval is granted in accordance with the provisions of Laws And Rules For Sanitary Sewage Collection, Treatment And Disposal in effect at the time of issuance of the permit and is subject to the following provisions:

. . . No work shall be conducted on the septic tank system until an Installation, Construction, Alteration and/or Repair permit is issued by this Department.

. . . This permit is not transferable, and shall become null and void ~~36~~ months from the date of issuance. Use existing system


B. R. Ferguson — Environmentalist — 6-15-87 — Date
Director or Authorized Section Head — 6-15-87 — Date

This permit must be signed by the Director of Environmental Health or an authorized section head in order to be valid.

#3557A

THIS IS TO CERTIFY THAT ON THE 18TH DAY OF APRIL, 1987 I, SURVEYED THE PROPERTY SHOWN ON THIS PLAT, AND THAT THE TITLE LINES AND THE WALLS OF THE BUILDINGS IF ANY ARE SHOWN HEREON.

SIGNED R. Dennis Smith L-1482
REGISTERED SURVEYOR

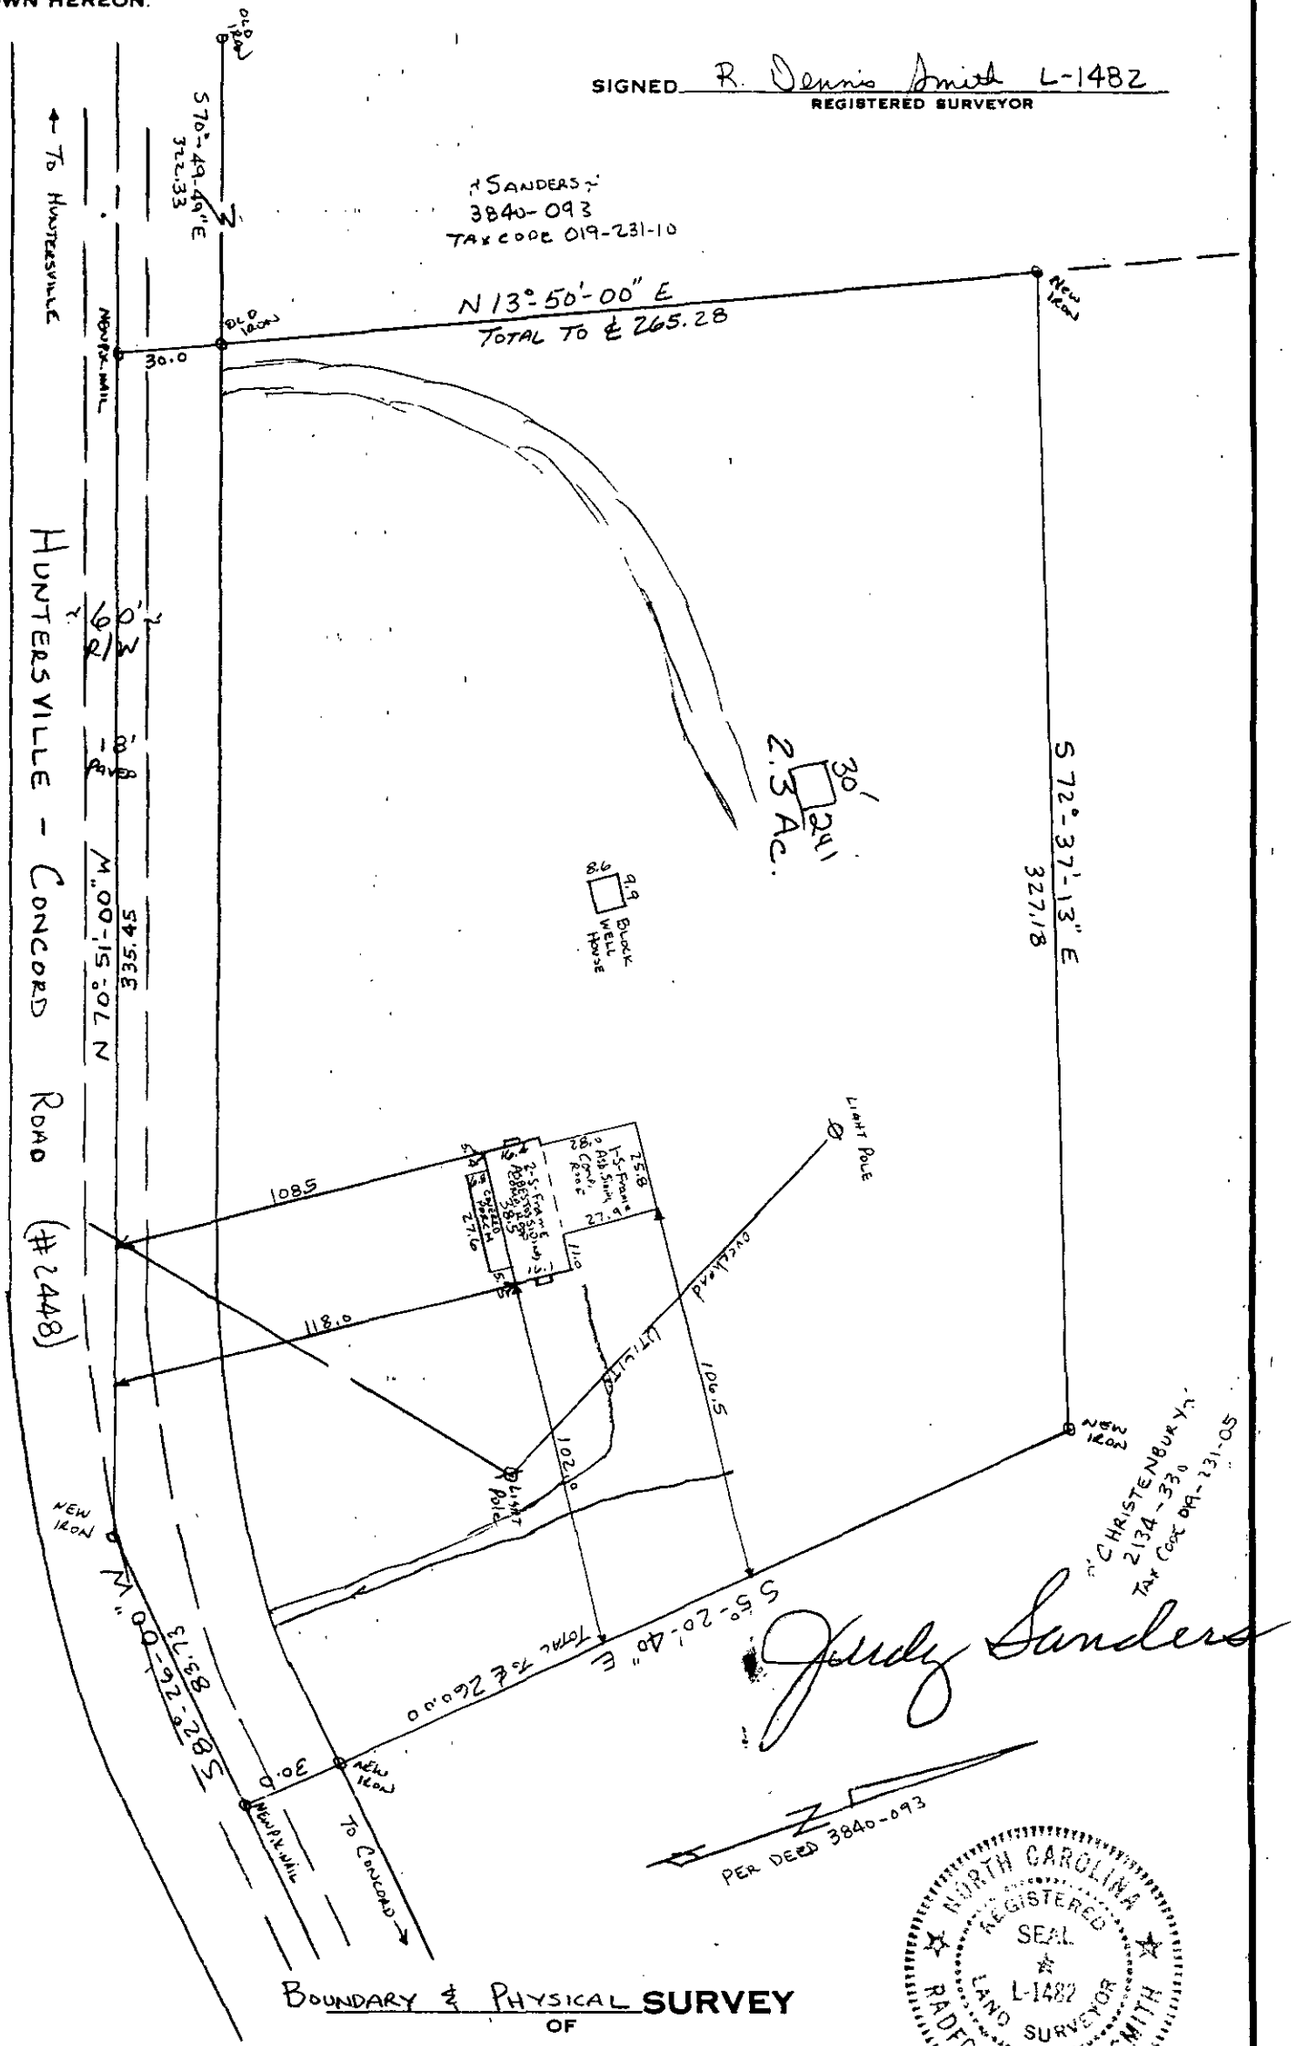

Judy Sanders

NORTH CAROLINA REGISTERED SEAL L-1482 LAND SURVEYOR RADFORD DENNIS SMITH

BOUNDARY & PHYSICAL SURVEY
OF

13717 HUNTERSVILLE-CONCORD RD.

SCALE 1" = 50'

HUNTERSVILLE TOWNSHIP, MECK. COUNTY, N.C.

THE PROPERTY OF JUDY C. SANDERS & husband WILLIAM R. SANDERS

MAP RECORDED IN BOOK _____ AT PAGE _____ DEED RECORDED IN BOOK _____ PAGE _____