FEE: 100.00 CHK 1164
DATE: 7/16/10
CRT [ ]

APPLICATION FOR APPROVAL TO USE AN EXISTING ON-SITE WASTEWATER TREATMENT & DISPOSAL SYSTEM
MECKLENBURG COUNTY - GROUNDWATER & WASTEWATER SERVICES
700 N. Tryon St.; Suite 211 Charlotte, NC 28202
Phone: (704) 336-5103 Fax: (704) 336-6894

GWS – UES.APP 06/07

FILE #: 4314

TYPE APPLCATION: PW 4707

- ☐ ADDITION - INCREASE ROOMS/OCCUPANCY/MOBILE HOME SIZE (A / M)
- ☐ ADDITION - RENOVATION OR GARAGE WITH NO MAJOR CHANGES (X)
- ☐ EXCHANGE MOBILE HOME - SAME # BEDROOMS (Y)
- ☒ COMMERCIAL OR INDUSTRIAL (N)

PERSON FILING APPLICATION:
NAME: Glenn McClain
ADDRESS: 4828 Deliver Dr
CITY: Charlotte, NC.
STATE: NC ZIP: 28215
PHONE: 704.568.0126
ALTERNATE PHONE: 704.560.4342

PROPERTY OWNER:
NAME: Ramoth AME Zion Church
ADDRESS: 6609 Dixie River Rd
CITY: Charlotte,
STATE: NC ZIP: 28215
PHONE: 704.588.0315
ALTERNATE PHONE:

JOB LOCATION INFORMATION
TAX/PARCEL #: 141-16-21
STREET ADDRESS: 6800 Dixie River Rd
CITY: Charlotte, N C.
STATE: NC NC ZIP: 28213
SUBDIVISION OR MOBILE HOME PARK NAME:

TOWNSHIP:
- ☐ 0-MECKLENBURG
- ☐ 1-CHARLOTTE
- ☐ 2-DAVIDSON
- ☐ 3-CORNELIUS
- ☐ 4-PINEVILLE
- ☐ 5-MATTHEWS
- ☐ 6-HUNTERSVILLE
- ☐ 7-MINT HILL

LOT #: 1950

WATER SUPPLY:
☐ MUNICIPAL (M) ☐ COMMUNITY (C) ☑ PRIVATE WELL (P) ☐ SHARED WELL (S) ☐ OTHER 'SPRINGS' (O)

RESIDENTIAL PROPERTY TYPE:
- ☐ HOUSE (H)
- ☐ MODULAR HOME (M)
- ☐ MULTIPLE FAMILY (U)
- ☐ SINGLE MOBILE HOME (S)
- ☐ DOUBLE WIDE (D)
- ☒ OTHER (O)

OCCUPANCY (both fields are required):
NUMBER OF BEDROOMS:
NUMBER OF OCCUPANTS:

COMMERCIAL / INDUSTRIAL PROPERTY TYPE:
TYPE OF BUSINESS:
EMPLOYEES PER SHIFT: 50 - ~~200 seats~~ in sanctuary
OF SHIFTS:

INDUSTRIAL WASTES? ☐ YES ☑ NO
UNDERGROUND STORAGE TANKS? ☐ YES ☑ NO

No plumbing in new building

ADDITION TYPE ATTACHED TO EXISTING STRUCTURE: project for new bath — modular
- ☐ BEDROOM ☐ BATHROOM ☐ KITCHEN ☐ DINING ROOM ☐ LIVING ROOM ☐ DEN
- ☐ GARAGE ☐ SUNROOM ☐ PORCH ☐ DECK ☐ OTHER

ADDITION TYPE DETACHED FROM EXISTING STRUCTURE:
- ☐ DETACHED GARAGE ☐ DETACHED GARAGE WITH PLUMBING ☐ POOL HOUSE ☐ SHOP ☐ BARN
- ☐ STORAGE SHED ☐ DETACHED PORCH / DECK ☑ OTHER Educational Building

"The undersigned, owner, or legal agent for the owner, of the property described above as the "Job Location" has read the foregoing application, acknowledges that the contents of same are true, and authorizes the Mecklenburg County Health Department to enter onto the property for the purpose of processing this request.

Owner's/Agent's Signature — Date: 7/16/10

The undersigned, an authorized agent of the Mecklenburg County Health Department, certifies that the Department has approved the Request for the Job Location contained in this document. This approval is granted in accordance with the provisions of Laws and Rules for Sanitary Sewage Collection, Treatment and Disposal in effect at the time of issuance of the permit and is subject to the following provisions:


- No work shall be conducted on the septic tank system until an installation, construction, alteration and/or repair approval is granted y this Department.
- This permit is not transferable.

☐ ADDITION / RENOVATION APPROVAL - VALID 1 YEAR FROM ISSUANCE
☐ MOBILE HOME EXCHANGE APPROVAL - VALID 6 MONTHS FROM ISSUANCE

Approval for education building (no increase in flow rate)
use existing system
Phil Walker RS 7/29/10
EHS Signature — Date

use for funding school only

File #
4314

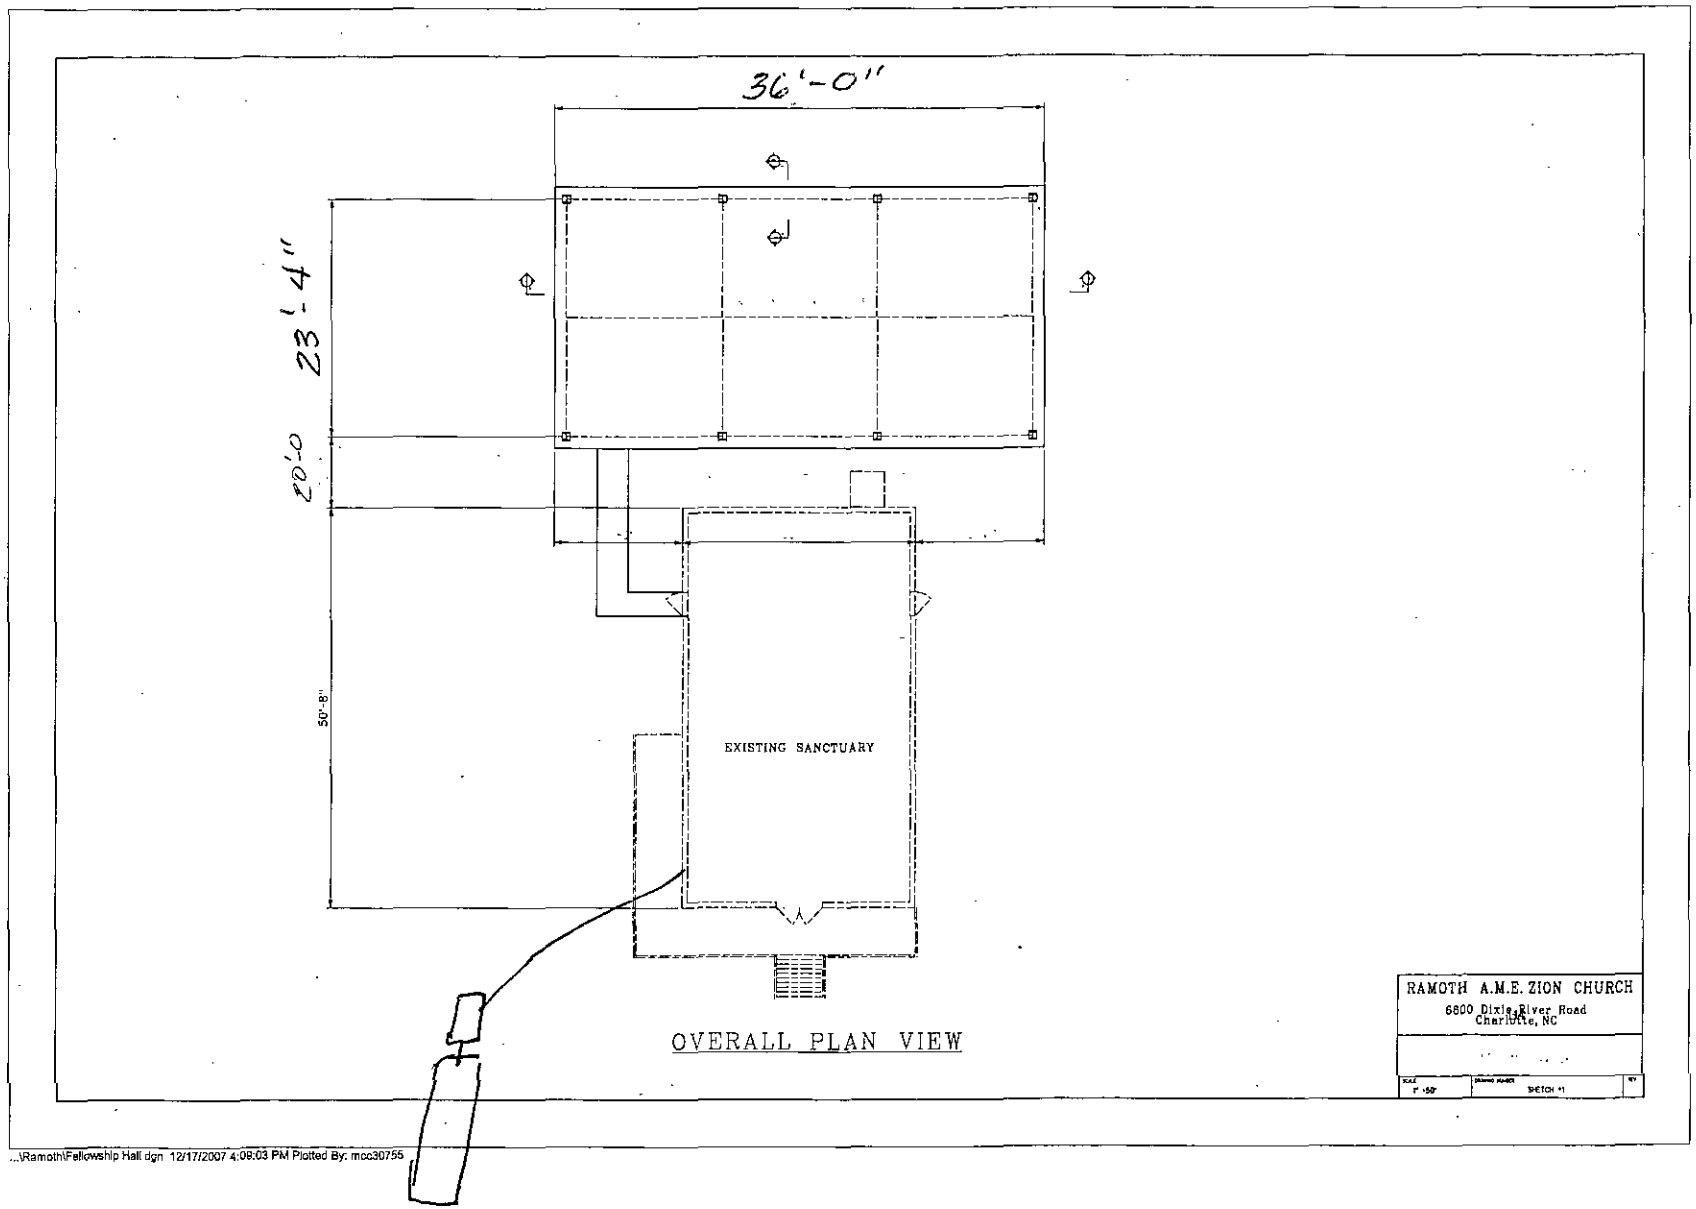

OVERALL PLAN VIEW

RAMOTH A.M.E. ZION CHURCH
6800 Dixie River Road
Charlotte, NC

SCALE 1" =50'
SHEET #1

...\Ramoth\Fellowship Hall.dgn 12/17/2007 4:08:03 PM Plotted By: mcc30755