



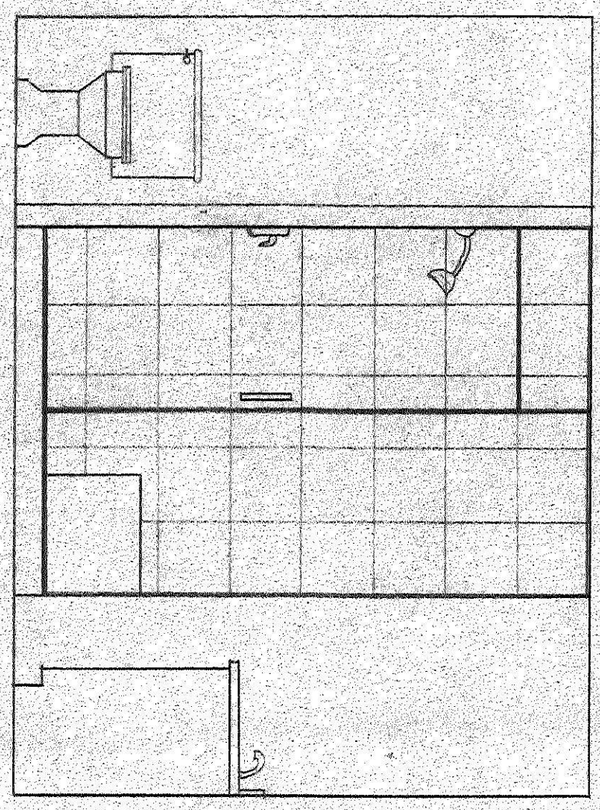


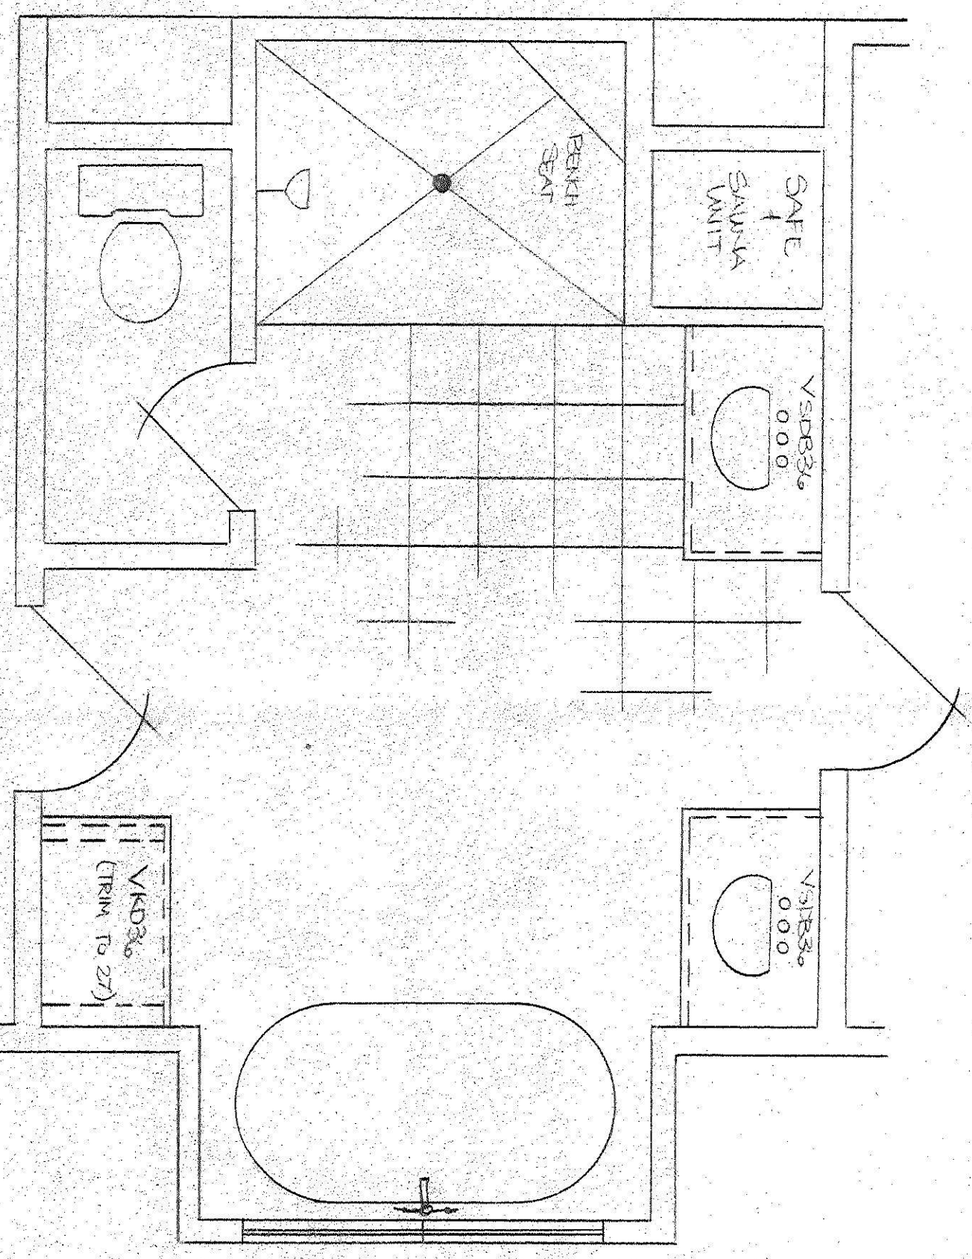

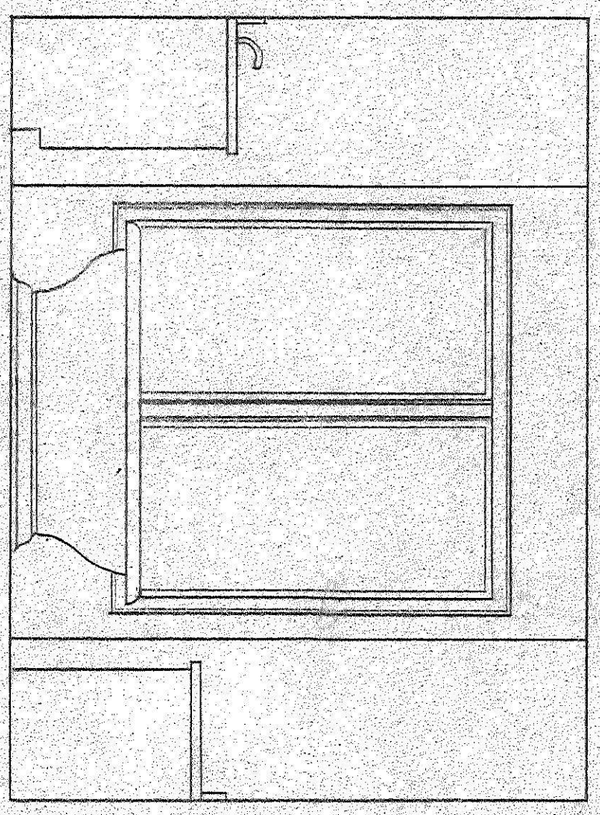

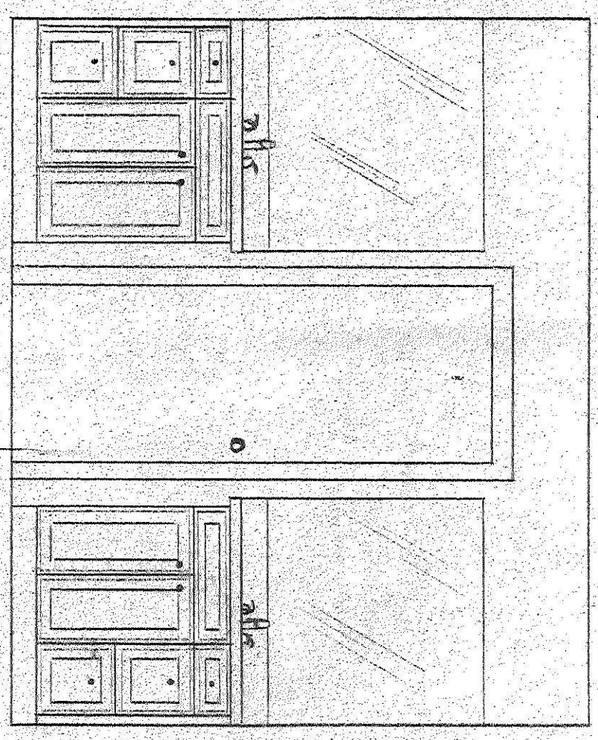

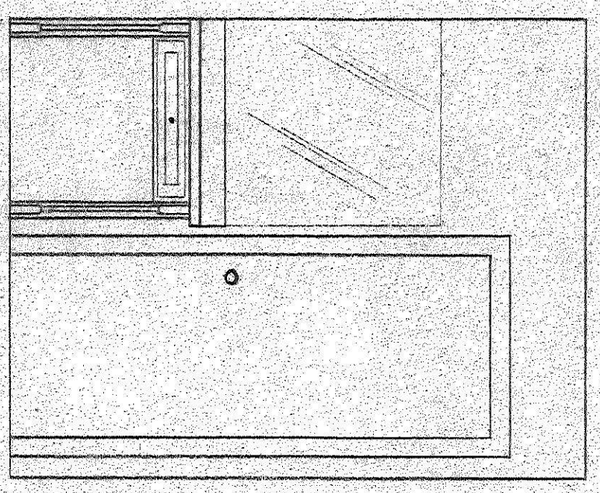

RENOVATIONS FOR:
MASTER BATH
GREG FORNELLI

SHEET NO.:

DRAWN BY: ANGELA BROOME
SCALE: 1/2" = 1'-0"
DATE: 6-19-06
PROJECT NO.:

REVISIONS

DATE	REVISION INFO.

BAINBRIDGE CREW
A DIVISION OF THE BAINBRIDGE CREW

THE DESIGN CENTER
RESIDENTIAL DESIGN/BUILD SERVICES

5940 MONROE ROAD
CHARLOTTE, NORTH CAROLINA 28212
(704) 569-4220