

6610 OLD PLANK RD

03522115

1/2/2008

duponbj

Groundwater and Wastewater Services File Imaging Project
May 2007
Barcode Font = IDAutomationHC39M

BK400

INDIVIDUAL WATER AND WASTEWATER SYSTEMS PROGRAM
APPLICATION FOR SERVICES

32BOB

$50 7/27/94 ck #634 CRT

Mecklenburg County Health Dept.
Environmental Health Division
c/o Hal Marshall Ctr., Suite 211
700 N. Tryon St.
Charlotte, NC 28202

(704)336-5102

PERSON FILING APPLICATION:

NAME: CANFIELD (last) ROBERT (first) E (mi)

ADDRESS: 6610 OLD PLANK RD PHONE: (704) 392-4365

CITY: CHARLOTTE STATE: NC ZIPCODE: 28216

Date:

PROPERTY INFORMATION (FROM ENGINEERING FORM):

TAX/PARCEL NUMBER: 03513114

STREET ADDRESS: 6610 OLD PLANK RD CHARLOTTE NC 28216

ZONING:

PROPERTY OWNER:

NAME: SAME (last) (first) (mi)

ADDRESS: _____ PHONE: (__) _____

CITY: STATE: ZIPCODE:

SUBDIVISION OR MOBILE HOME PARK NAME:

Township (check one):
[] 0 Mecklenburg County [] 2 Davidson [] 4 Pineville [] 6 Huntersville
[] 1 Charlotte [X] 3 Cornelius [] 5 Matthews [] 7 Mint Hill

LOT NUMBER: LOT SIZE (in acres):

TYPE APPLICATION (check one):

[] SOIL TEST - INDIVIDUAL LOT (D)
[] NEW CONSTRUCTION ON VACANT LOT - 4 BEDROOMS OR LESS (N)
[] EXCHANGE MOBILE HOME - SAME # BEDROOMS (Y)
[] ADDITION - INCREASE ROOMS/OCCUPANCY/MOBILE HOME SIZE (A or M)
[] COMMERCIAL OR INDUSTRIAL (N)
[] SOIL TEST DEVELOPMENT (P)
[X] ADDITION - GARAGE OR RENOVATION/NO MAJOR CHANGES (X) CARPORT & PORCH
[] MODIFIED /ALTERNATIVE/ OR RESIDENCE > 4 BEDROOMS (Z)
[] REPAIR TO SYSTEM (R)

RESIDENTIAL PROPERTY (Type Building, check one):
[] SINGLE MOBILE HOME (S) [X] HOUSE (H) [] MULTIPLE FAMILY (U)
[] DOUBLE WIDE (D) [] MODULAR HOME (M) [] OTHER _____ (O)

NUMBER BEDROOMS: 3 NUMBER OCCUPANTS: 2

SYSTEM CLASSIFICATION:

COMMERCIAL/INDUSTRIAL PROPERTY:
Type Business _____ # Employees ___ Per Shift ___ ___ ___
Industrial Wastes (Y/N) ___
Underground Storage Tanks On Property (Y/N) ___ Type _____

WATER SUPPLY (check one):
[] Community (C) [] Shared Well (S)
[] Municipal (M) [] Other 'spring' (O)
[X] Private Well (P)

FUTURE ADDITIONS - ALL PLANNED ADDITIONS MUST BE ENTERED (check all that apply):
[] Swimming Pool [] Jacuzzi [] Stable/Barn [] Workshop [] None
[] Garage [] Storage Building [] Deck/Patio [] Bedrooms [] Other

The undersigned, owner, or legal agent for the owner, of the property described above as the "JOB LOCATION" has read the foregoing application, acknowledges that the contents of same are true, and authorizes agents of the MECKLENBURG COUNTY HEALTH DEPARTMENT to enter onto the property for the purpose of processing this request.

Signed: Robert E Canfield Date:

NOTICE:

The undersigned, an authorized agent of the MECKLENBURG COUNTY HEALTH DEPARTMENT, certifies that the Department has approved the Request for the Job Location contained in this document. This approval is granted in accordance with the provisions of Laws And Rules For Sanitary Sewage Collection, Treatment And Disposal in effect at the time of issuance of the permit and is subject to the following provisions:

...No work shall be conducted on the septic tank system until an installation, Construction, Alteration and/or Repair approval is granted by this Department.

...This permit is not transferable.

...Use existing System

[] IMPROVEMENT PERMIT - VALID 60 MONTHS FROM ISSUANCE
[] MOBILE HOME EXCHANGE APPROVAL - VALID 6 MONTHS FROM ISSUANCE
[] ADDITION/RENOVATION APPROVAL - VALID 1 YEAR FROM ISSUANCE

Philo A. Walker 7/28/94
Environmentalist Date

Director or Authorized Section Head Date

WATER : 122791


PROPOSED PLOT PLAN

HEALTH DEPARTMENT
ENVIRONMENTAL HEALTH DIVISION
700 NORTH TRYON STREET
CHARLOTTE, NC 28202
PHONE (704) 336-5102

FILE: 3250B

TC: 035-131-14

Draw in and name all roads adjoining the property. Draw in and accurately dimension the lot concerned. Accurately indicate property boundaries, proposed and/or existing structures and driveways, underground utilities, and wells and springs within 100 feet of the proposed building or drainfield.

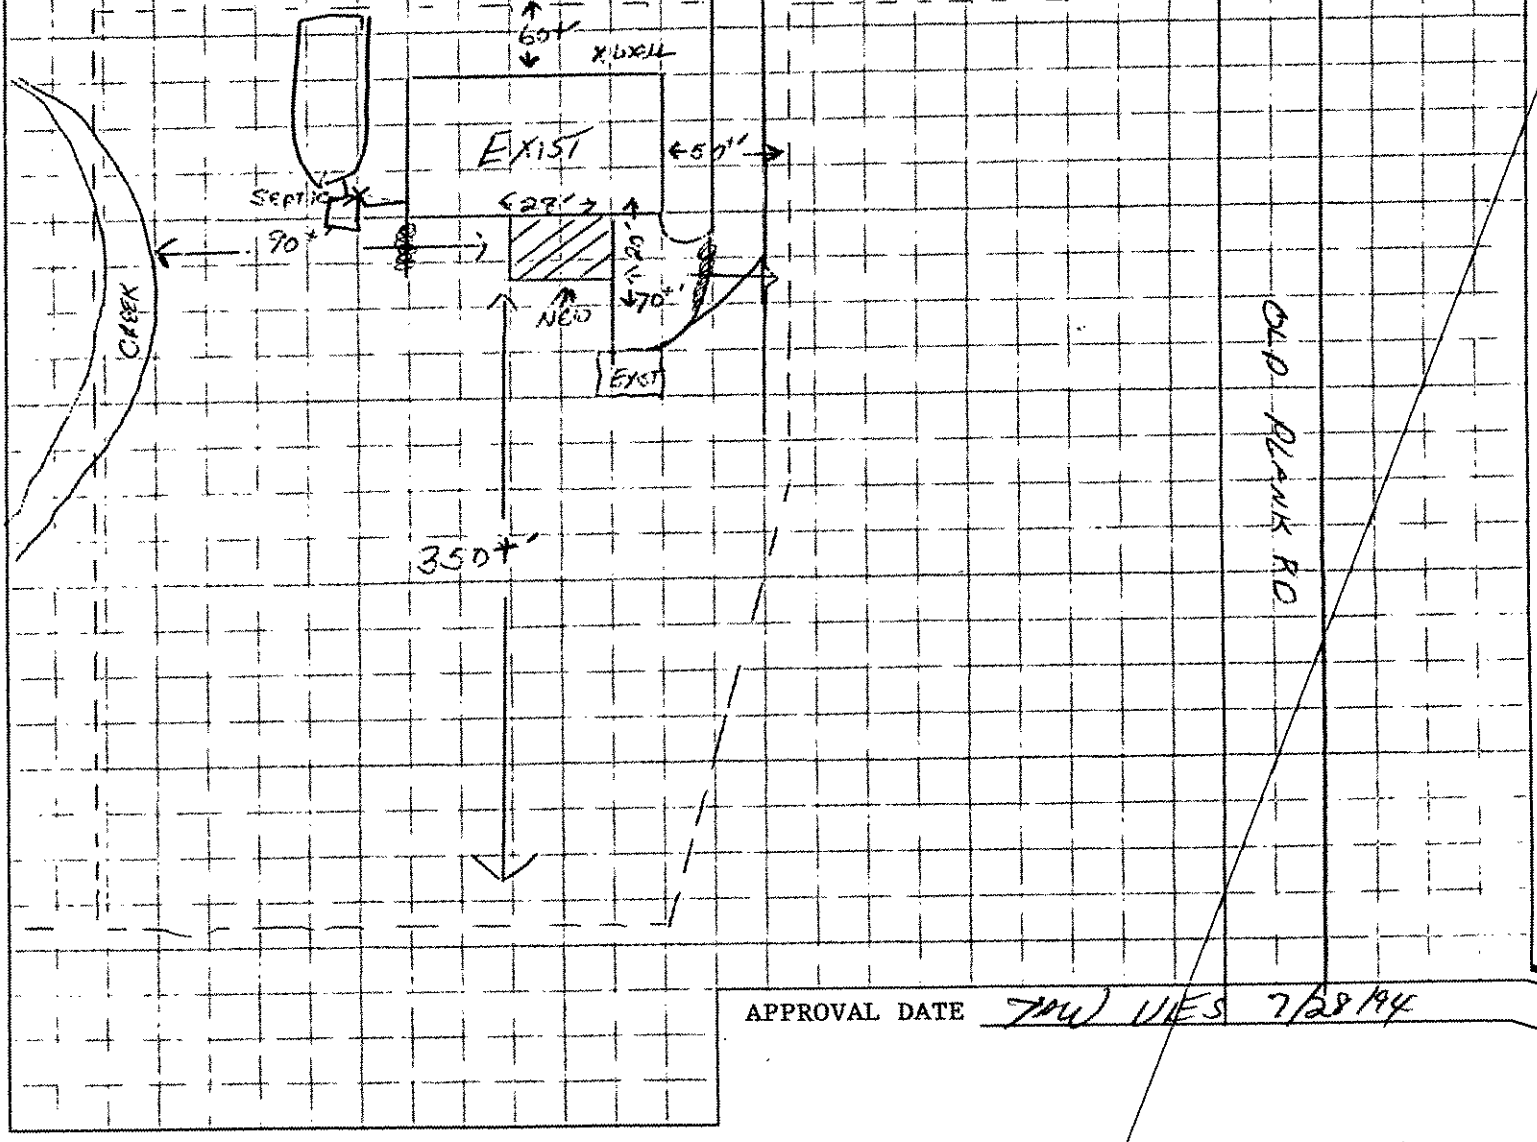

APPROVAL DATE JAW VES 7/28/94

White - Health Department's Copy Canary - Environmentalist's Copy Pink - Owner's C


1968 Buick

6610 Old Peck Rd

035-131-14

Canfield, Robert II

He has assumed, he does as yellow indicates — Ed

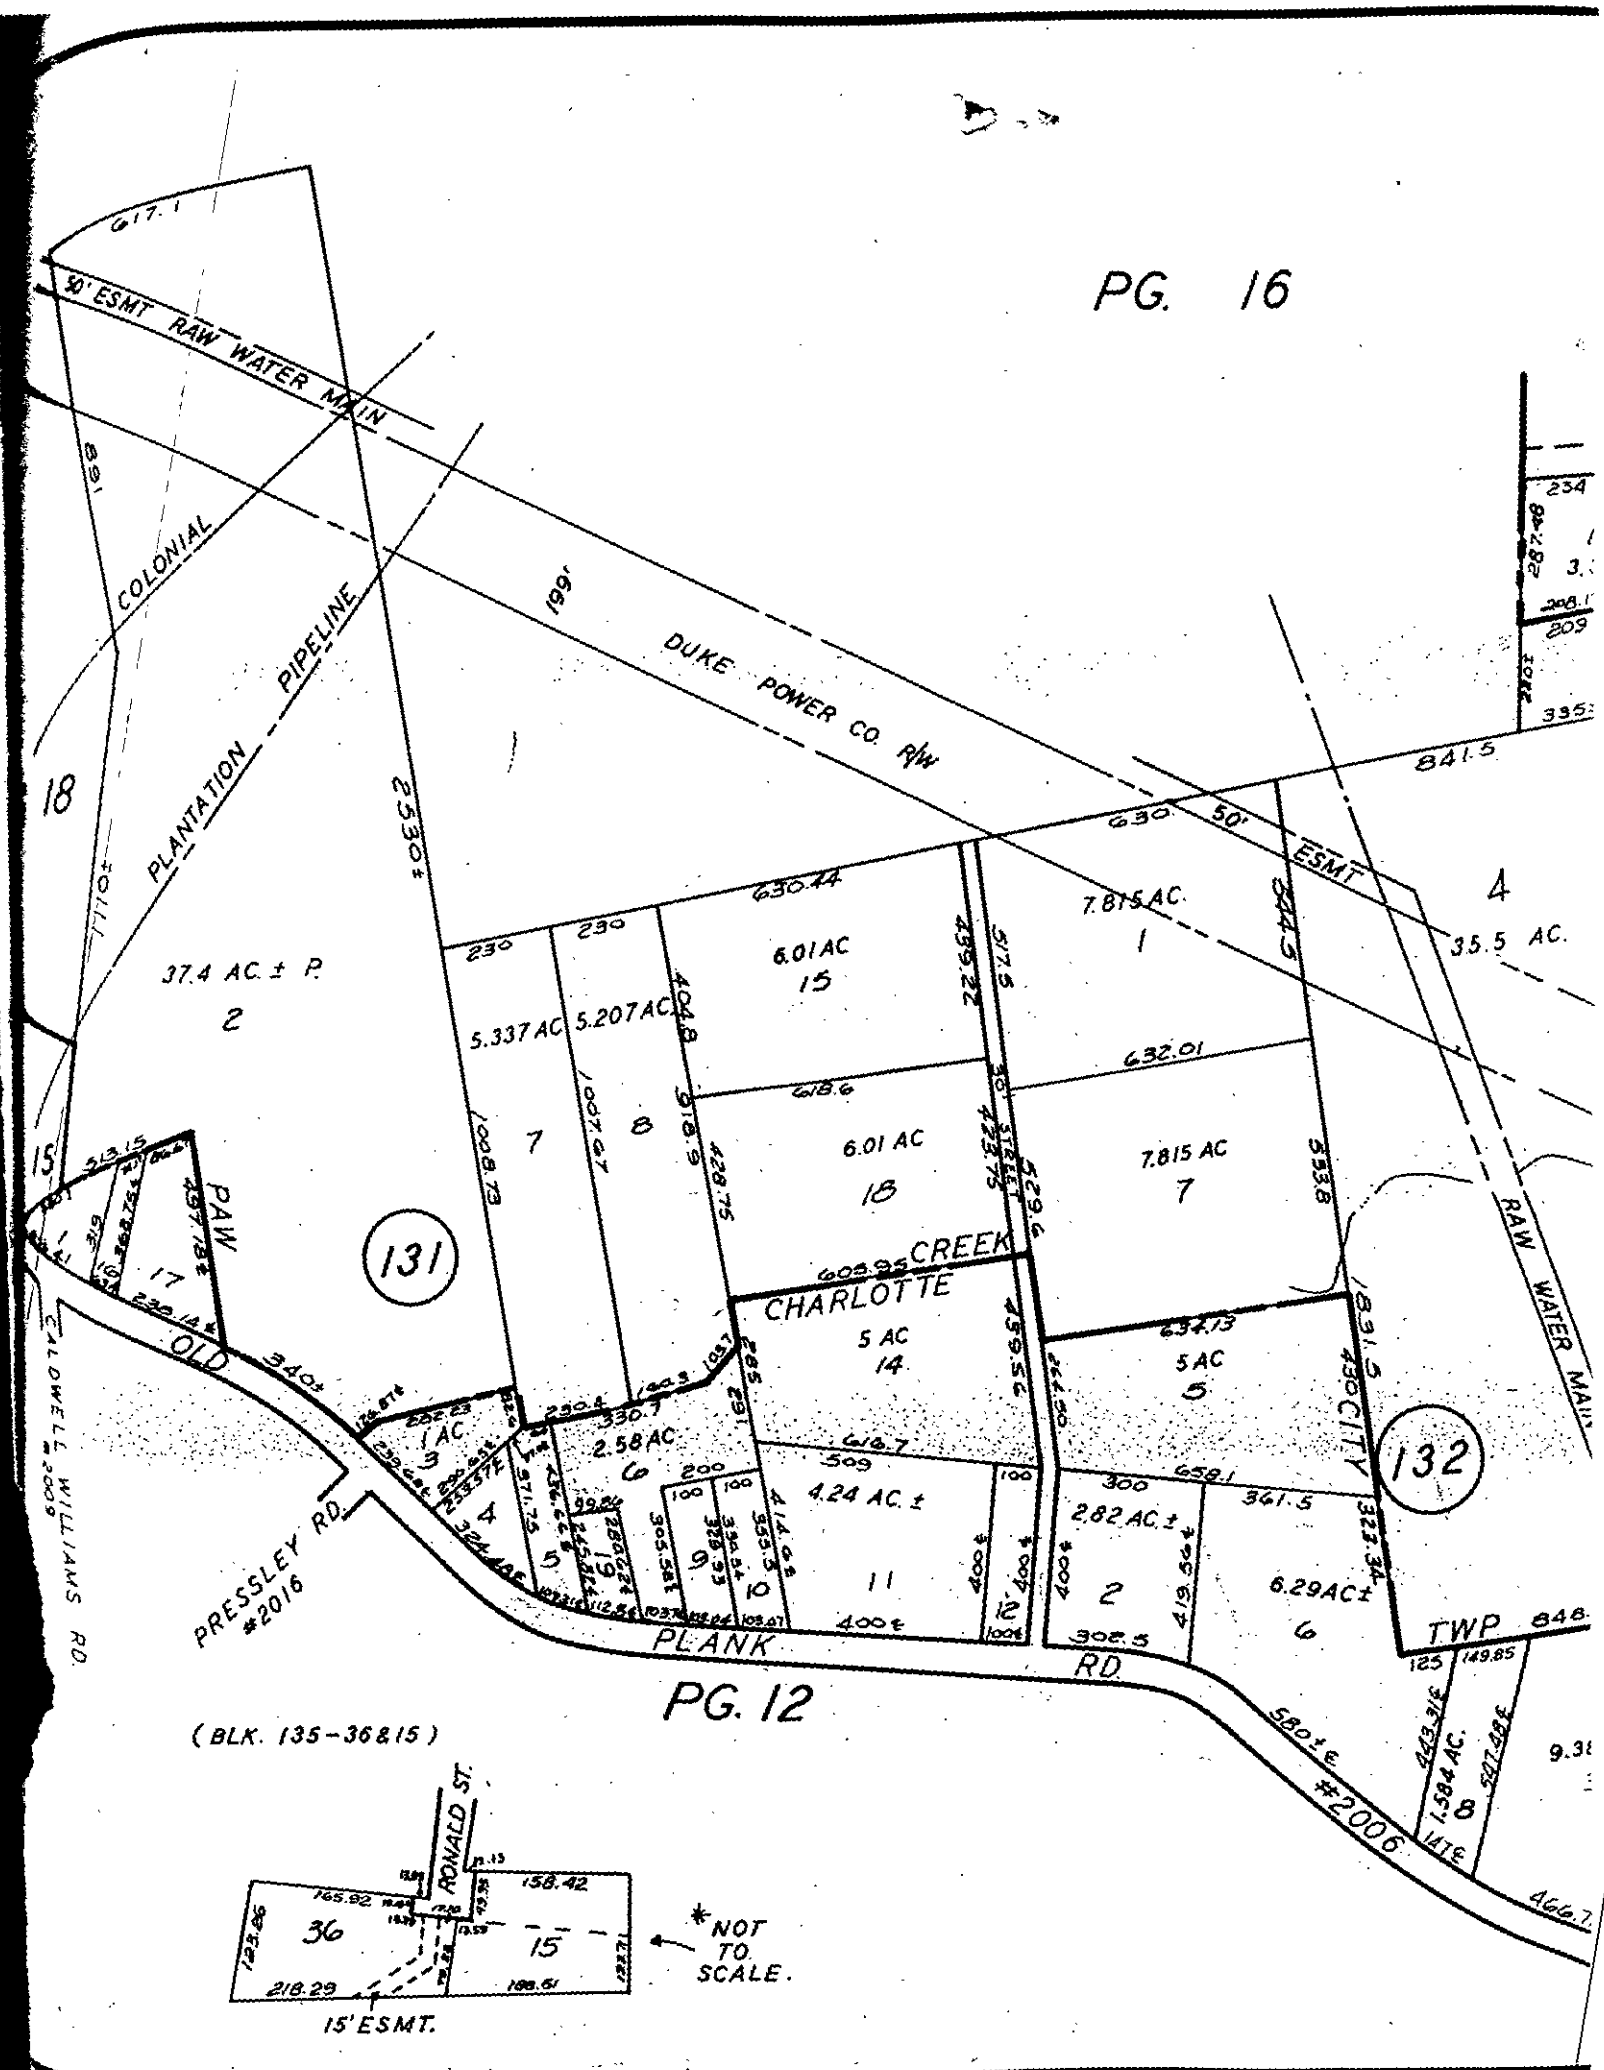
PG. 16
50' ESMT RAW WATER MAIN
617.1
891
COLONIAL PIPELINE
1110±
2530±
199'
DUKE POWER CO. R/W
841.5
630
50' ESMT
234
209
395
18
37.4 AC. ± P.
2
630.44
230
230
5.337 AC
5.207 AC
6.01 AC
15
495.22
517.5
7.815 AC.
1
344.5
35.5 AC.
4
404.8
1008.73
1007.47
518.9
428.75
618.6
632.01
6.01 AC
18
7.815 AC
7
529.6
333.8
15
213.5
PAW
297.18±
17
230.14±
131
CREEK
CHARLOTTE
605.95
5 AC
14
632.13
5 AC
5
831.5
430 CITY
RAW WATER MAIN
OLD
340±
202.23
1 AC
3
330.7
2.58 AC
6
200
100
100
414.64
4.24 AC. ±
11
400±
12
400±
2.82 AC. ±
2
400±
419.54±
6.29 AC±
6
300
658.1
341.5
322.34
132
CALDWELL WILLIAMS RD.
PRESSLEY RD.
#2016
PLANK RD.
TWP 846
125
149.85
443.31±
1.584 AC.
8
527.48±
14±
580±
#2006
466.7
PG. 12
(BLK. 135-36&15)
RONALD ST.
158.42
165.92
36
15
123.86
218.29
188.61
15' ESMT.
*NOT TO SCALE.


PROPOSED PLOT PLAN

HEALTH DEPARTMENT
ENVIRONMENTAL HEALTH DIVISION
700 NORTH TRYON STREET
CHARLOTTE, NC 28202
PHONE (704) 336-5102

FILE: 3250B

TC: 035-131-14

Draw in and name all roads adjoining the property. Draw in and accurately dimension the lot concerned. Accurately indicate property boundaries, proposed and/or existing structures and driveways, underground utilities, and wells and springs within 100 feet of the proposed building or drainfield.

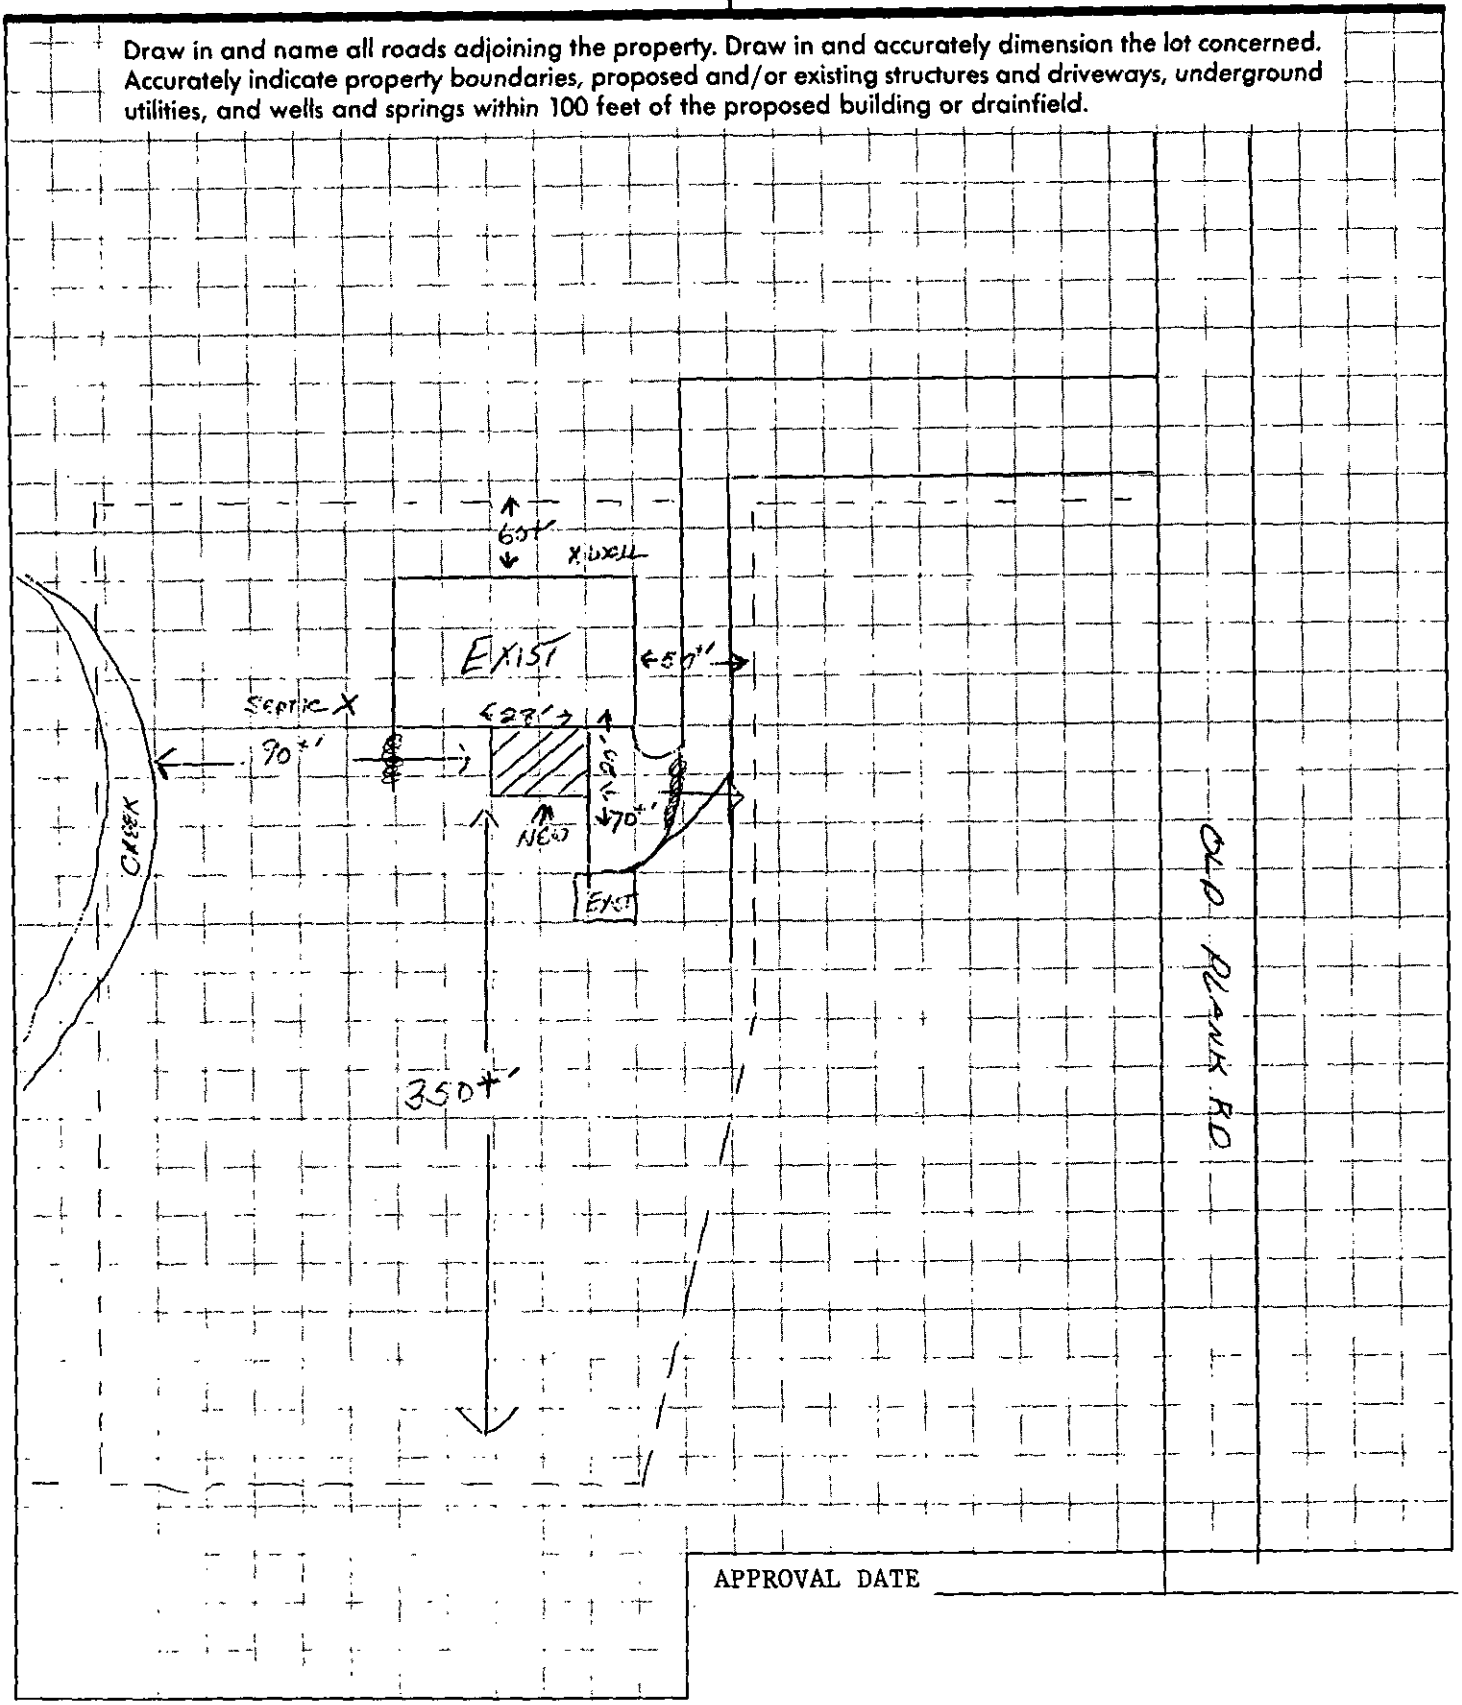

APPROVAL DATE _____

White - Health Department's Copy Canary - Environmentalist's Copy Pink - Owner's Copy

DATE 7/27/94

TO: CHARLOTTE-MECKLENBURG BUILDING STANDARDS
PERMIT ISSUING SECTION

FROM: MECKLENBURG COUNTY ENGINEERING

JURISDICTION Char

035-131-14
PARCEL NUMBER

6610 Old Plank Rd
ASSIGNED STREET ADDRESS (ADDRESS OF RECORD)

EXISTING STREET ADDRESS (IF DIFFERENT FROM ASSIGNED)

N/A
PROJECT NAME (IF APPLICABLE)

THE ABOVE DESCRIBED LOCATION HAS BEEN CHECKED CONCERNING:

1. SUBDIVISION REGULATIONS	____APPROVED	____NOT APPROVED
2. FLOODWAY REGULATIONS	____APPROVED	____NOT APPROVED
3. WATERSHED PROTECTION	____APPROVED	____NOT APPROVED
4. COMMERCIAL DRAINAGE PLAN	____APPROVED	____NOT APPROVED
5. PUBLIC UTILITY EASEMENT	____PRESENT	____NOT PRESENT
6. PROPERTY FRONTS ON THOROUGHFARE	____YES	____NO
7. DRIVEWAY PERMIT REQUIRED	____YES	____NO
8. DOES PROJECT CONFLICT WITH ROAD PROJECT?	____YES	____NO

REMARKS: Attached Carport + porch

NOTE: THIS FORM MUST BE TURNED IN AT THE CASHIERS OFFICE WHEN PAYING PERMIT FEE. CERTIFICATE OF OCCUPANCY WILL NOT BE GRANTED UNTIL TRANSPORTATION DIVISION GRANTS FINAL APPROVAL ON DRIVEWAY(S).

ALL OTHER FORMS OBSOLETE

☐ NEW ADDRESS

SIGNED: [signature]

REVISED 1/91