
2076-A

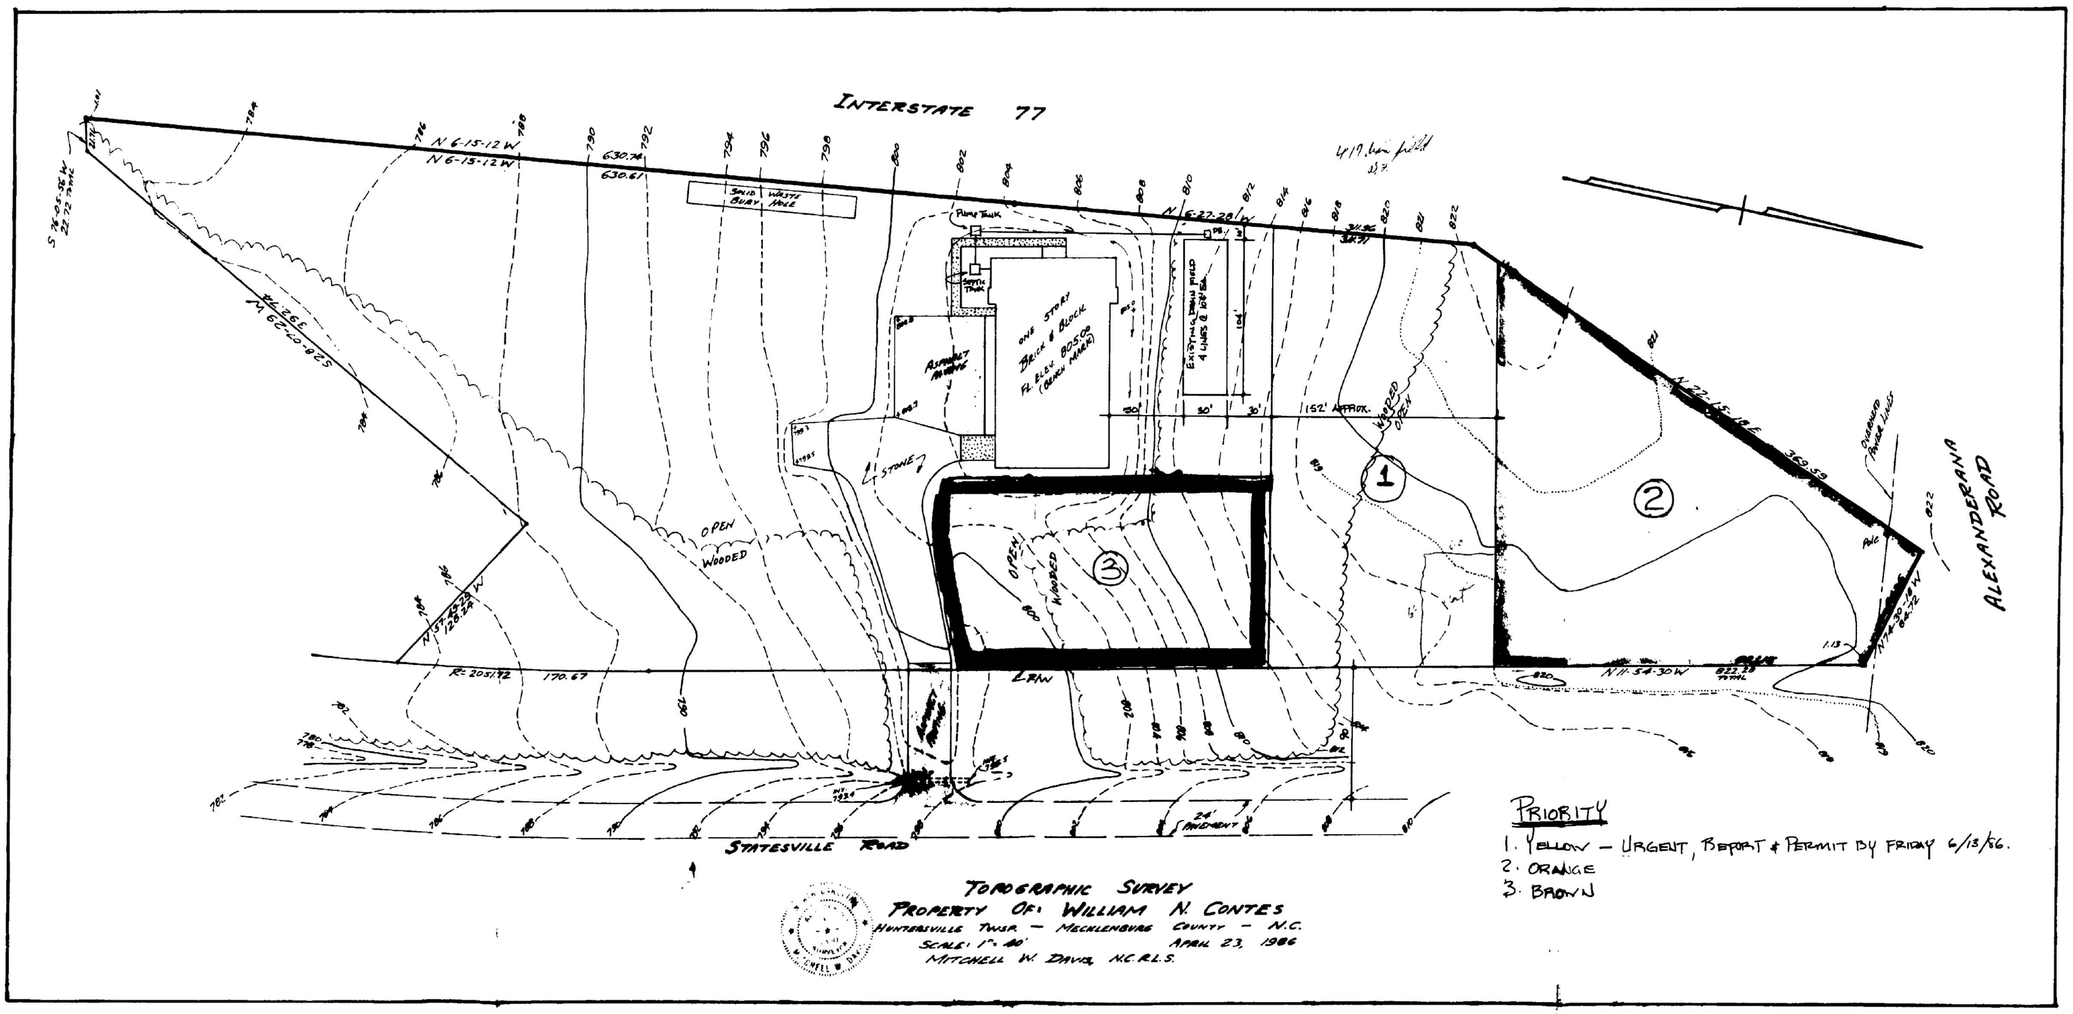


TOPOGRAPHIC SURVEY
PROPERTY OF: WILLIAM N. CONTES
HUNTERSVILLE TWSP. — MECKLENBURG COUNTY — N.C.
SCALE: 1" = 40' APRIL 23, 1986
MITCHELL W. DAVIS, N.C.R.L.S.

PRIORITY
1. YELLOW — URGENT, REPORT & PERMIT BY FRIDAY 6/13/86.
2. ORANGE
3. BROWN

MARGINAL FILMING

N

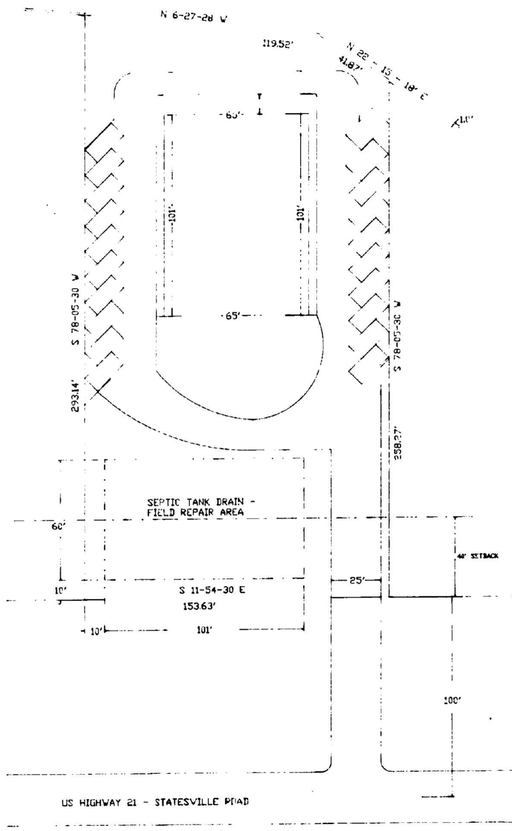

SITE PLAN
SCALE: 1"=20'



VICINITY MAP

CAD		R. M. STAFFORD, INC. SITE PLAN
		HUNTERSVILLE TWSP
SW - 1		MECKLENBURG CTY, N.C.