

1269 CHANDLER PL

18504305

5/10/2007

duponbj

Groundwater and Wastewater Services File Imaging Project
May 2007
Barcode Font = IDAutomationHC39M

APPLICATION FOR AN IMPROVEMENT PERMIT

MECKLENBURG COUNTY · ENVIRONMENTAL HEALTH ·

1200 BLYTHE BOULEVARD
CHARLOTTE, NC 28203
PHONE (704) 376-4603

Mecklenburg County services are available without regard to ethnic origin, sex, or disability.

(OFFICE USE ONLY)

FILE: 39317

TC: _____

SERIAL: № 14519 ☐ L ☑ CRT

JOB LOCATION

① ADDRESS: 1269 (STREET NO.) Chandler Place (STREET) ② FILE: _____

③ JURISDICTION: Charlotte ④ TAX PARCEL NO.: 185-043-05

⑤ SUBDIVISION: Providence Park ⑥ LOT: 8 ⑦ BLOCK: 2

OWNER

⑧ NAME: Paul (FIRST) E. (MIDDLE) Hine (LAST)

⑨ MAILING ADDRESS: 1269 Chandler Place

⑩ CITY: Charlotte ⑪ STATE: N. C. ⑫ ZIP: 28211

⑬ PHONE: (WORK) (None) ⑭ (HOME) 366-1436

REQUEST

This request is for a(n):

⑮ ☐ New permit

⑯ ☐ Repair or alteration permit

⑰ ☐ Authorization for mobile home exchange

⑱ ☒ Other (specify) Septic tank inspection

DESIGN CRITERIA

System will serve:

⑲ ☒ Residence ⑳ ☐ Mobile home

㉑ ☐ Business or place of public assembly

㉒ Number of bedrooms? 4

㉓ Maximum occupancy? 3

㉔ Basement? ☐ yes ☒ no

㉕ Type? _____

㉖ Maximum number of employees? _____

㉗ Maximum number of seats? _____

WATER SUPPLY

㉘ Water supply from (present or proposed):

A ☐ Individual well

B ☒ Municipal system

C ☐ Community well

D ☐ Community system

㉙ The undersigned, owner of the property described above as the "JOB LOCATION" has read the foregoing application, acknowledges that the contents of same are true, and authorizes agents of the MECKLENBURG COUNTY DEPARTMENT OF ENVIRONMENTAL HEALTH to enter onto the property for the purpose of processing this request.

Signed: Paul E. Hine

Date: Sept. 16, 1987

IMPROVEMENT PERMIT

The undersigned, an authorized agent of the MECKLENBURG COUNTY DEPARTMENT OF ENVIRONMENTAL HEALTH, certifies that the Department has approved the *Request for the Job Location contained in* this document. This approval is granted in accordance with the provisions of Laws And *Rules For Sanitary Sewage Collection, Treatment* And Disposal in effect at the time of issuance of the permit and is subject to the following provisions:

. . . No work shall be conducted on the septic tank system until an Installation, Construction, Alteration and/or Repair permit is issued by this Department.

. . . This permit is not transferable, and shall become null and void 36 months from the date of issuance.


Use Existing System

Environmentalist 9-21-87 Date

Director or Authorized Section Head 9-22-87 Date

*This permit must be signed by the Director of Environmental Health or an authorized section head in order to be valid.

SIGNED Edgar B. Timmons
REGISTERED ENGINEER

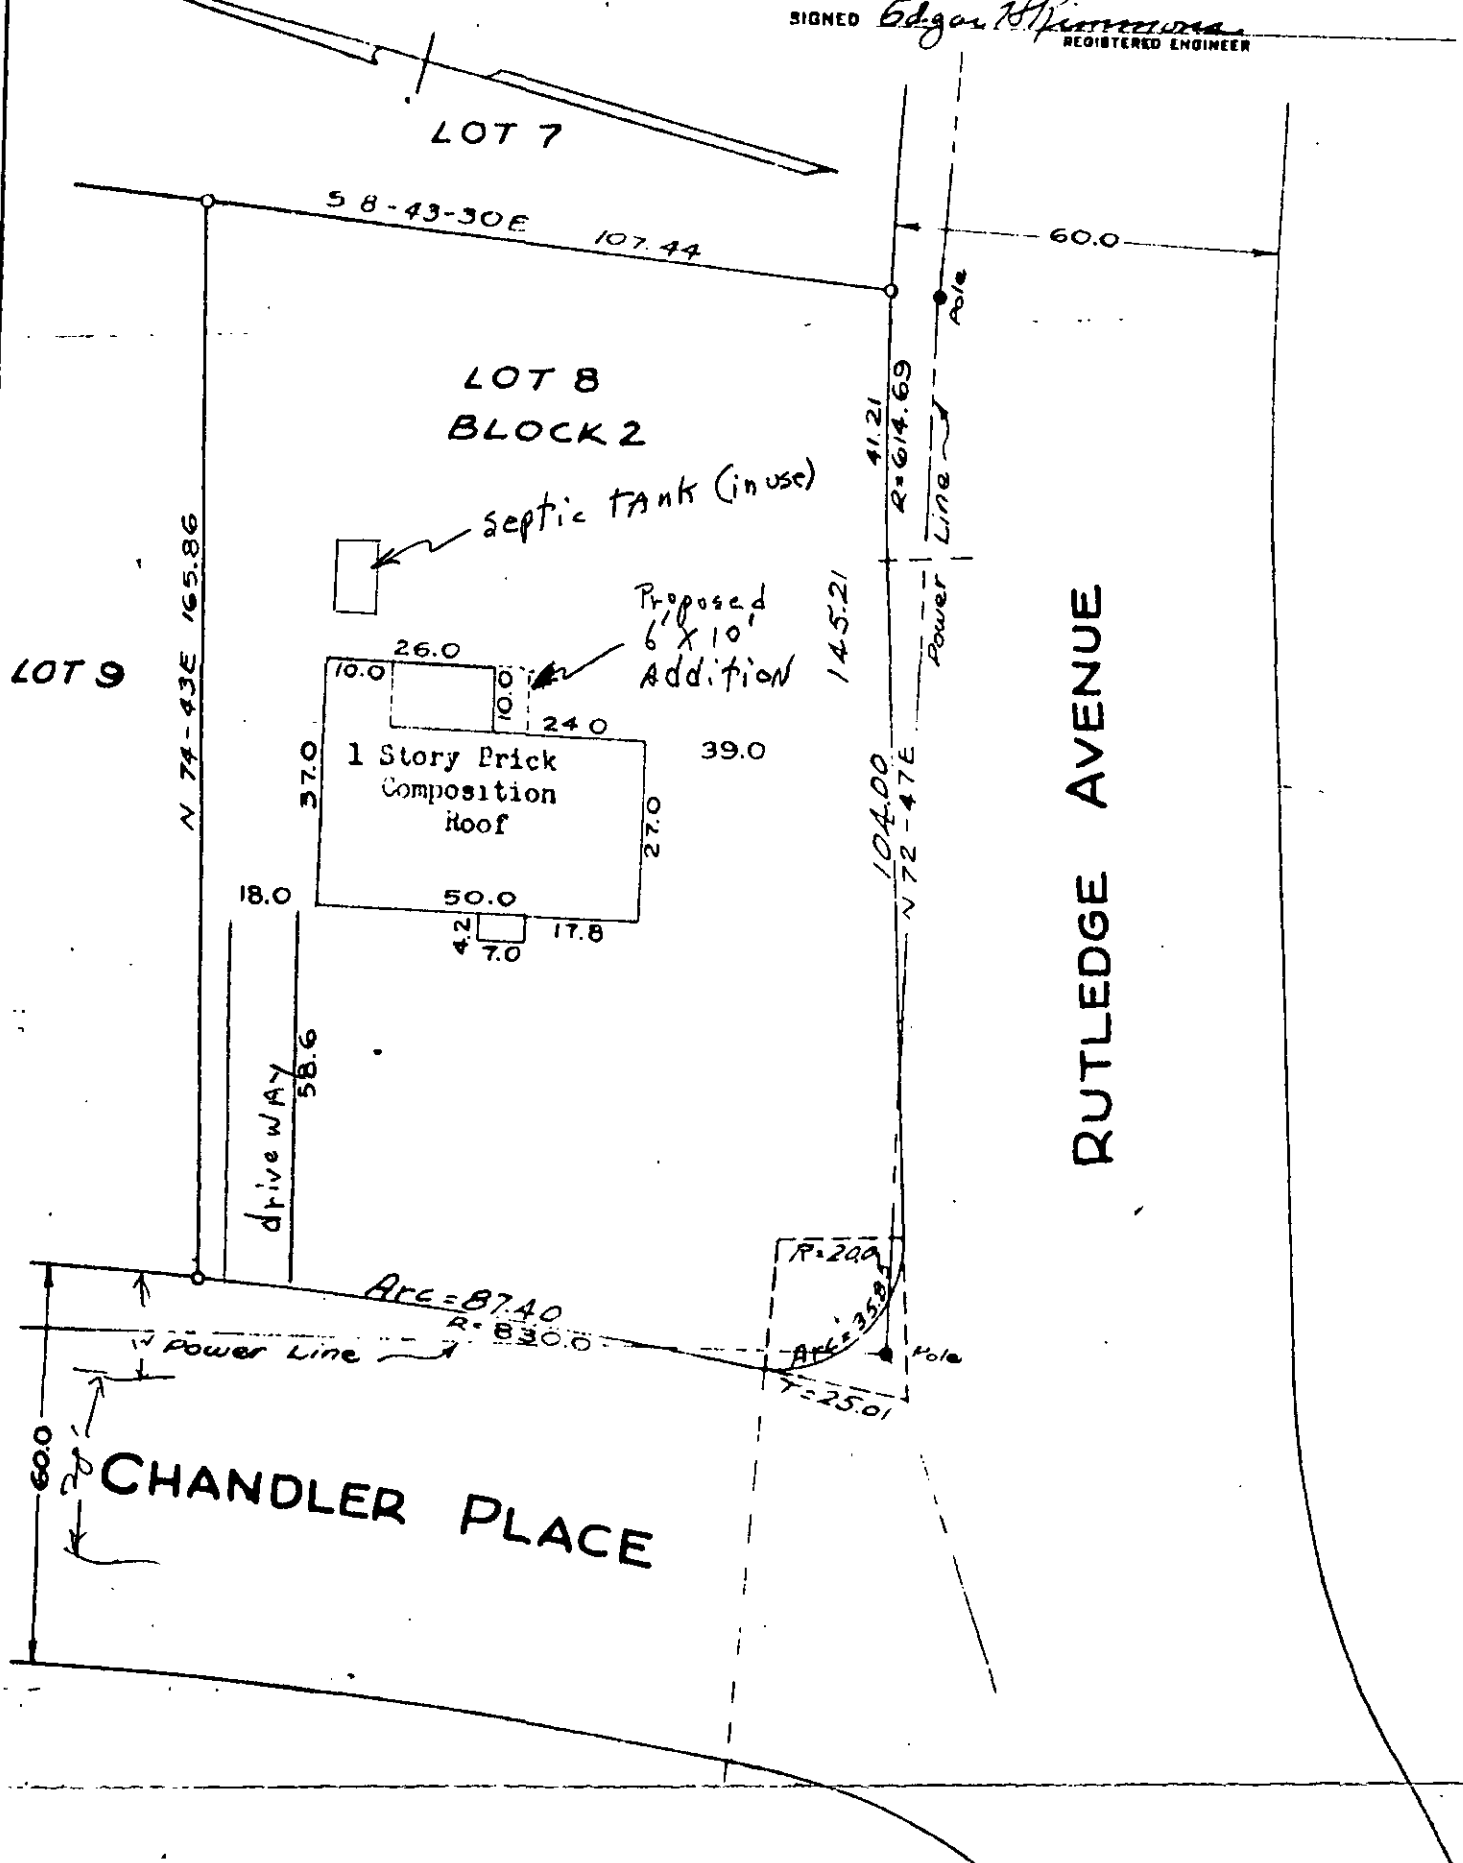

PHYSICAL SURVEY
OF
1269 Chandler Place,
Lot 8, Block 2, Providence Park
CHARLOTTE, N. C.

SCALE 1"=30'

THE PROPERTY OF James S. Clark and wife, Doris L.