Supervisor/Administrative Professional Checklist

X42064

New Septic [X] **New Well** [ ] **Use Existing** [ ] **Alteration** [ ] **Modified Plot Plan** [ ]

New Septic Fees Paid:

IP ($250.00) VW 5/1/15 Initials/Date

CA ($200.00) LE 12/3/15 Initials/Date

OP ($200.00) LE 12/3/15 Initials/Date

(CA and OP fees need to be paid before a building permit can be issued)

New Well Fee Paid: $550.00 _____ Initials/Date

Use Existing Fee Paid: $100.00 _____ Initials/Date

Alteration Fee Paid: $300.00 (Total) $200 (If use existing was paid)_____ Initials/Date

Modified Plot Plan Fee Paid: $100.00 _____ Initials/Date

per phone walk.

Floor plans need to be submitted and reviewed before CA can be issued. [ ] Reviewed [✓] ____

This site is served by septic and well. Verify each is complete before final hold is released. [✓]

Septic file completed. [✓] JAM Well file completed. [✓] JAM

Send permit for signature. [✓] 6/11/15 Signature received. [✓] LE 6/12/15

This septic system requires a certified operator contract before final hold is released. [ ]

Certified operator contract is on file. [ ] _____

Groundwater & Wastewater Services
Septic Project File & Data Review Worksheet

GWS File #: 9187B WASPS App #: 7467


Primary ES assigned to project: Kim Garrett

Secondary ES assigned to project: —

Project Type: (New System ☑) Alteration ☐ Repair ☐ Modified Plot Plan ☐

I. File Review:

Rule or Law	Permit Application			
.1937(d)	Is the Application complete	Yes ☑	No ☐	N/A ☐
.1937(d)	Is there a Site plan/Plat with application	Yes ☑	No ☐	N/A ☐
.1937(d)	Is the Facility shown?	Yes ☑	No ☐	N/A ☐
.1937(d)	Are appurtenances shown	Yes ☑	No ☐	N/A ☐
	Site Evaluation Information			
.1939 (a)(1)	Topography and Landscape Position Recorded?	Yes ☑	No ☐	N/A ☐
.1940 (a-g)	Slope % Recorded?	Yes ☑	No ☐	N/A ☐
.1939 (a)(2)	Texture Class Recorded?	Yes ☑	No ☐	N/A ☐
.1939 (a)(2)	Structure type Recorded?	Yes ☑	No ☐	N/A ☐
.1939 (a)(2)	Consistence Recorded?	Yes ☑	No ☐	N/A ☐
.1939 (a)(2)	Mineralogy Recorded?	Yes ☑	No ☐	N/A ☐
.1939 (a)(3)	Soil Wetness Condition Recorded?	Yes ☑	No ☐	N/A ☐
.1939 (a)(4)	Soil Depth to Rock or Parent Material Recorded When Encountered	Yes ☐	No ☐	N/A ☐
.1939 (a)(5)	Depth to Restrictive Horizons Recorded When Encountered?	Yes ☑	No ☐	N/A ☐
.1939 (a)(6)	Sufficient Available Space Recorded?	Yes ☑	No ☐	N/A ☐
.1937(m)	Are the Profile Locations Shown?			
.1939(a)	Are the S/PS Profiles in system & in repair area?	Yes ☑	No ☐	N/A ☐
& .1945(b)	Number of auger borings made: 4			
	Were sufficient auger borings made?	Yes ☑	No ☐	N/A ☐
.1939(d), .1955, .1956, .1957	LTAR 0.275	Yes ☑	No ☐	N/A ☐
	Improvement Permit/Construction Authorization			
.1937(g) 130A-336(a)	Proposed System Type stated-Initial	Yes ☑	No ☐	N/A ☐
.1945(b)	Proposed System Type stated-Repair	Yes ☑	No ☐	N/A ☐
130A-336 (a)(3)	System location identifiable by setbacks - Initial	Yes ☑	No ☐	N/A ☐
.1937(g) .1945(b)	System components shown – Initial	Yes ☑	No ☐	N/A ☐
.1945(b)	Repair area shown	Yes ☑	No ☐	N/A ☐
.1937 (f)(g)	Does System design match facility, flow & WWcharacteristics?	Yes ☑	No ☐	N/A ☐
.1937 (f)(g)	Is System design consistent with soil/site conditions?	Yes ☑	No ☐	N/A ☐
.1937 (f)(g)	Is the System located in the approved area?	Yes ☑	No ☐	N/A ☐
130A-336(a)	Is the Design flow (gpd) indicated?	Yes ☑	No ☐	N/A ☐

 

130A-336(a)	Number of Bedrooms, employees, seats, etc. indicated?	Yes ☑	No ☐	N/A ☐
.1937(g)	Trench depth indicated?	Yes ☑	No ☐	N/A ☐
.1937(g)	Trench width indicated?	Yes ☑	No ☐	N/A ☐
.1937(g)	Trench length indicated?	Yes ☑	No ☐	N/A ☐
130A-336(a)(1)	Proposed/existing well shown?	Yes ☑	No ☐	N/A ☐
130A-336(a)(1)	Property line lengths shown?	Yes ☑	No ☐	N/A ☐
130A-336(a)	Facility/appurtenance setbacks shown from fixed points?	Yes ☑	No ☐	N/A ☐

Operation Permit

.1937(i)	System type as described in table V(a) of rule .1961	Yes ☐	No ☐	N/A ☐
.1937(i)	Conditions for system performance, operation, maintenance, monitoring and reporting.	Yes ☐	No ☐	N/A ☐

II. WASPS Review:

Construction authorization issued	Yes ☐	No ☐	N/A ☐
Installation approval issued	Yes ☐	No ☐	N/A ☐
Operation permit issued	Yes ☐	No ☐	N/A ☐
Other related documentation	Yes ☐	No ☐	N/A ☐

Items requiring correction/modification: _____

Comments:

_____

_____

_____

_____


_____

IA issued date: 3-30-16

OP issued date: 3-31-16

Review performed by: _____ Date performed: _____

P Walker IP ~~6/11/15~~ 12/3/15

 

MECKLENBURG COUNTY
HEALTH DEPARTMENT

9/8/13 Application # 7467

APPLICATION FOR A RESIDENTIAL SITE IMPROVEMENT PERMIT/ CONSTRUCTION AUTHORIZATION FOR AN ON-SITE WASTEWATER SYSTEM, NEW WELL INSTALLATION, OR REPAIR OF EXISTING WELL

1. SEPTIC / TYPE APPLICATION: ○ N/A ◉ NEW SYSTEM ○ ALTERATION ○ REPAIR ○ MODIFIED PLOT PLAN

2. WELL / TYPE APPLICATION: ○ N/A ○ NEW WELL ○ MAJOR REPAIR ○ ABANDONMENT

3. JOB LOCATION INFORMATION:
TAX PARCEL NUMBER: 00332107
STREET ADDRESS: 3409 Grey Rd 3343 SBP
CITY: Davidson 3409 Grey Rd
STATE: NC ZIP: 28136
SUBDIVISION NAME:
LOT #: LOT SIZE (acres): 0.99
TOWNSHIP:
○ MECKLENBURG ○ CORNELIUS ○ HUNTERSVILLE
◉ DAVIDSON ○ CHARLOTTE ○ PINEVILLE
○ MATTHEWS ○ MINT HILL

4. BUILDING INFORMATION:
BUILDING TYPE:
○ SINGLE MOBILE HOME ○ MODULAR HOME
○ DOUBLE WIDE ○ MULTIPLE FAMILY
○ HOUSE ◉ OTHER Land
HEATED SQUARE FOOTAGE: 0
NUMBER OF BEDROOMS: 0 3
NUMBER OF OCCUPANTS: 0
FOUNDATION TYPE:
◉ CONCRETE SLAB ○ BASEMENT WITH PLUMBING
○ CRAWL SPACE ○ BASEMENT WITH NO PLUMBING

5. IF PLANNING TO EXPAND OR ALTER THE EXISTING SEPTIC SYSTEM PLEASE COMPLETE THE FOLLOWING SECTION: ☐ N/A

NUMBER OF BEDROOMS TO BE ADDED: _____ NUMBER OF ADDITIONAL OCCUPANTS IN THE RESIDENCE: _____

6. WATER SUPPLY: ○ MUNICIPAL ◉ PRIVATE WELL ○ PUBLIC WELL ○ SHARED WELL ○ OTHER _____

7. PROPOSED USE OF WELL: ○ N/A ○ IRRIGATION ◉ POTABLE (DRINKING WATER) ○ OTHER _____

8. PLEASE INDICATE AND RANK DESIRED SEPTIC SYSTEM TYPE(S) IN ORDER OF PREFERENCE *(1-MOST DESIRED 5-LEAST DESIRED)*:

☐ N/A ☐ ANY TYPE ☑ CONVENTIONAL ☐ ACCEPTED ☐ INNOVATIVE ☐ ALTERNATIVE ☐ OTHER _____

8A. RANK: 1 ____ ____ ____ ____

9. DO ANY OF THE FOLLOWING APPLY TO THE PROPERTY IN QUESTION? IF "YES" PLEASE ATTACH SUPPORTING DOCUMENTATION.

BURIED CABLES, LANDFILLS, STUMPHOLES	○ YES ◉ NO	GRADING/SOIL REMOVAL PERFORMED	○ YES ◉ NO
EXISTING WASTEWATER (SEPTIC) SYSTEMS	○ YES ◉ NO	JURISDICTIONAL WETLANDS	○ YES ◉ NO
WELLS, SPRINGS, OR WATER LINES	○ YES ◉ NO	APPROVAL REQUIRED BY ANY OTHER PUBLIC AGENCY	○ YES ◉ NO
EASEMENTS OR RIGHT-OF-WAYS Fiber optic cable at front near road	◉ YES ○ NO	WASTEWATER OTHER THAN DOMESTIC SEWAGE	○ YES ◉ NO
CHEMICAL/PETROLEUM STORAGE TANKS	○ YES ◉ NO	KNOWN UNDERGROUND CONTAMINATION	○ YES ◉ NO
WASTE STORAGE	○ YES ◉ NO	GROUNDWATER USE RESTRICTIONS/VARIANCES	○ YES ◉ NO

10. WHAT DATE WAS THE PROPERTY ORIGINALLY DEEDED AND RECORDED? _____ ☑ UNKNOWN

11. WHAT IS THE ANTICIPATED CLOSING DATE FOR THIS PROPERTY? _____ ☑ N/A

12. PROPERTY OWNER:
NAME: James Dwight Jones & Linda
ADDRESS: 3409 Grey Rd
CITY: Davidson
STATE: NC ZIP: 28036
WORK PHONE:
MOBILE PHONE: 704-497-2117
FAX:
E-MAIL: dwightejones09@gmail.com

13. OWNER'S LEGAL REPRESENTATIVE, IF APPLICABLE:
NAME: RONALD MONTONERA
ADDRESS: 18718 COVERDALE CT
CITY: CORNELIUS
STATE: NC ZIP: 28031
WORK PHONE:
MOBILE PHONE: 630-715-7999
FAX:
E-MAIL: RMONTONERA6@GMAIL.COM

MECKLENBURG COUNTY – GROUNDWATER & WASTEWATER SERVICES
700 N. TRYON ST. SUITE 211 CHARLOTTE, NC 28202, OFFICE: 704-336-5103, FAX: 704-336-6894

Revised on: 12/15/10

14. SEPTIC SYSTEM PERMIT APPLICATION:

If the information in this application is falsified, changed, or the site is altered, then the Improvement Permit and Authorization to Construct shall become invalid. I have read this application and certify that the information provided herein is true, complete and correct. Authorized county and state officials are granted right of entry to conduct necessary inspections to determine compliance with applicable laws and rules. I understand that I am solely responsible for the proper identification and labeling of all property lines and corners and making the site accessible so that a complete site evaluation can be performed. The permit is valid for either sixty (60) months or is non-expiring depending upon the documentation submitted: complete site plan = 60 months, complete plat = non-expiring.

_____ *(Initial here for septic system applications)*

15. WELL PERMIT APPLICATION:

If the information in this application is falsified, changed, or the site is altered, then the Well Permit shall become invalid. I have read this application and certify that the information provided herein is true, complete and correct. Authorized county and state officials are granted right of entry to conduct necessary inspections to determine compliance with applicable laws and rules. I understand that I am solely responsible for the proper identification and labeling of all property lines and corners and making the site accessible so that a complete site evaluation can be performed. The permit is valid for a *period of twelve (12) months from the date of issuance.*

_____ (Initial here for well applications)

16. APPLICATION SIGNATURE SECTION:

ONLY COMPLETE APPLICATIONS WILL BE PROCESSED. A proper signature is required in order to process your application. Please review the application carefully and sign in the space provided below. A PROPOSED PLOT PLAN is required to be submitted with each application.

James D Jones
Property Owner's or Owner's Legal Representative Signature

5/1/2015
Date

OFFICE USE ONLY

○ SURVEY PLAT TO SCALE SUBMITTED ○ SCALED SITE PLAN SUBMITTED ○ UN-SCALED SITE PLAN SUBMITTED

SEPTIC APPLICATION FEE RECEIVED: $ 250.00 DATE FEE RECEIVED: 5/1/15

WELL APPLICATION FEE RECEIVED: $ _____ DATE FEE RECEIVED: _____

APPLICATION PROCESSED BY: _____

GWS FILE NUMBER ASSIGNED: _____

APPLICATION ID NUMBER ASSIGNED: _____

COMMENTS:

MECKLENBURG COUNTY – GROUNDWATER & WASTEWATER SERVICES
700 N. TRYON ST. SUITE 211 CHARLOTTE, NC 28202, OFFICE: 704-336-5103, FAX: 704-336-6894


File #: _____

PROPOSED PLOT PLAN

A drawing showing the locations of the following items is required: existing and proposed property lines with dimensions, easements or right-of-ways, proposed building pad(s) or existing building footprint(s), all appurtenances (garage, driveway, deck, pool, etc.), location of existing or proposed well(s), location of existing or proposed sewer lines and sewage disposal systems, surface water bodies, and any aboveground or underground storage tanks. Provide names for all roads that adjoin the property.

Street Address: 3401 Gray RD, Davidson Tax Parcel #: 00732107

Subdivision Name: _____ Lot #: _____

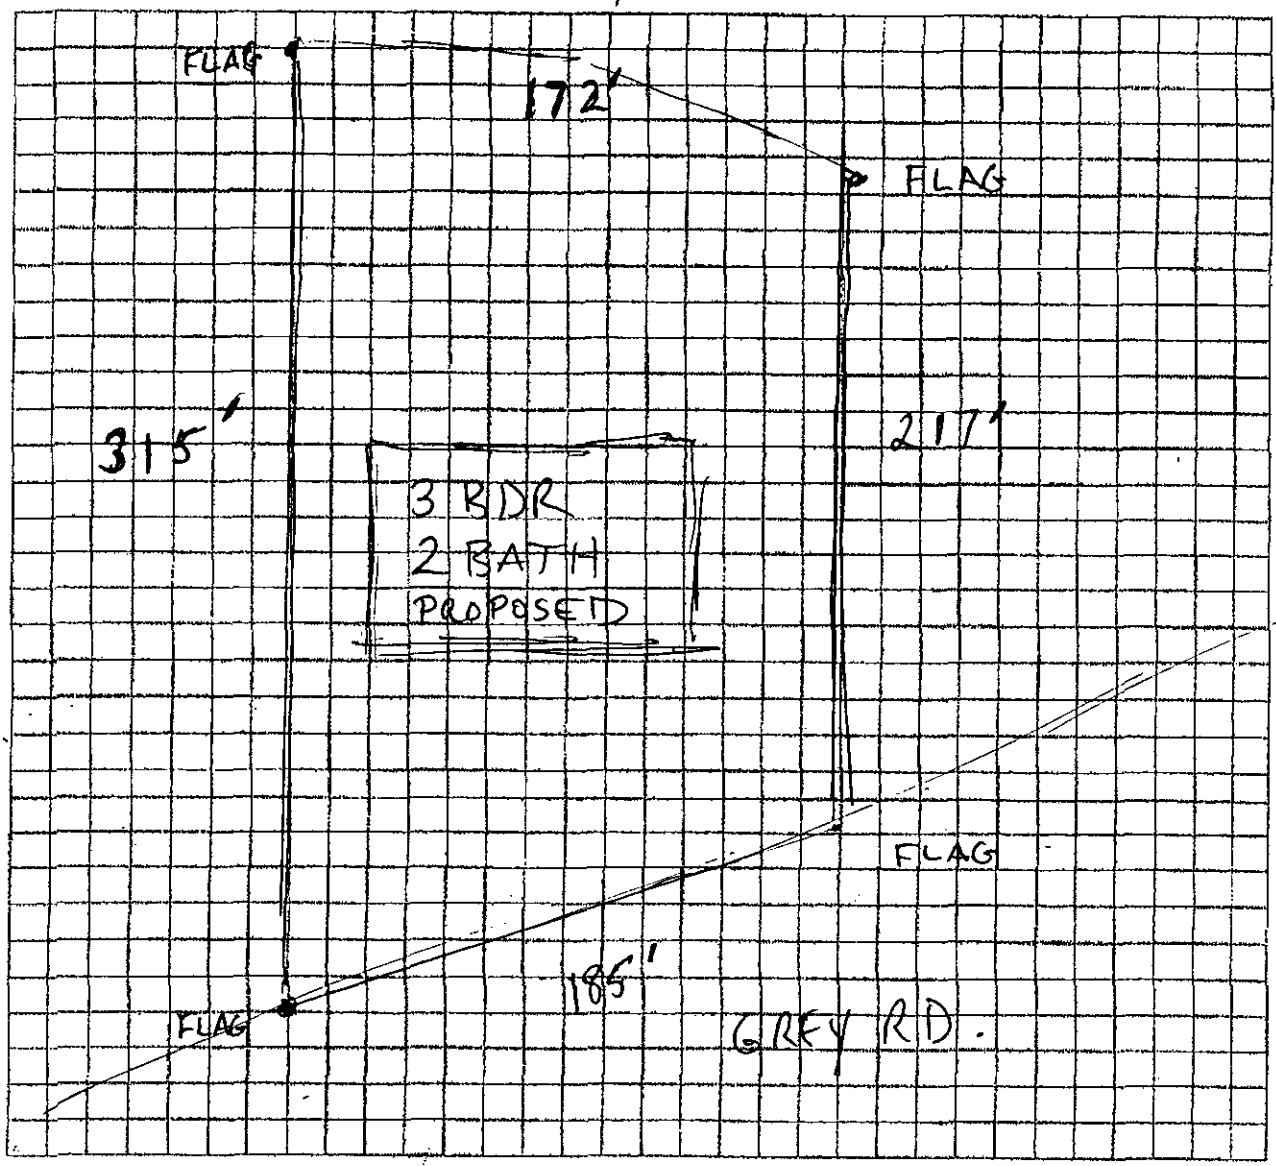

Property Owner's or Owner's Legal Representative Signature Date

MECKLENBURG COUNTY – GROUNDWATER & WASTEWATER SERVICES
700 N. TRYON ST. SUITE 211 CHARLOTTE, NC 28202, OFFICE: 704-336-5103, FAX: 704-336-6894

Revised on: 12/15/10

MECKLENBURG COUNTY
Health Department

E. Winters Mabry, MD
Director

(704) 432-3199

Addendum to Application for
New Well or Septic System Installation
Abandonment or Repair of Existing Well or Septic System

Your signature below confirms the following:

1. The information on the application is true, complete and accurate.
2. Authorized county and state officials are granted right of entry to conduct necessary inspections to determine compliances with applicable laws and rules.
3. I acknowledge that RONALD MONTONERA is acting as my legal representative (agent) in the submittal of the application for a water supply well or septic permit located at

3401 GREY RD DAVIDSON, NC
Number Street Town
(Or Parcel Number)

James D. Jones
Property Owner (print name)

James D. Jones
Property Owner (signature)

4-29-15
Date

MECKLENBURG COUNTY
LAND USE AND ENVIRONMENTAL SERVICES
Payment Receipt

Receipt Information

Date:	05/01/15	**Amount:**	250.00
Receipt #:	94591	**Tendered:**	250.00
Check / Auth #:	VISA 03627C	**Returned:**	0.00
Received By:	WALKEVA		

Account Information

Account #: 200000
Contractor: MONTONERA, RONALD R.
Attn:
Address: 18718 COVERDALE CT
Address:
City/State/Zip: CORNELIUS, NC 28031

Item	Description	Permit#	Quantity	Unit Price	Total Price
0701	Improvment Permit App-Residen 3401 GREY ROAD		1	250.00	250.00

Outstanding Balances

Month-To-Date	Prior Month	30 Days	60 Days	90 Days	Balance

Payment Receipt

Mecklenburg County POS

Environmental Health
700 N. Tryon Street
Charlotte, NC 28202
Phone: 704-336-5100

Enter Account # or Customer Name Here:
RONALD R. MONTONERA

Bill To:

RONALD MONTONERA
18718 COVERDALE CT

Cornelius, NC 28031


Single Payment

Transaction Date: 05/01/2015 5:11 AM Pacific Time
Pay Method: VISA **********6246
Approval #: 03627C
Trace Number: eb956451-d609-4e81-8173-36d29a796569
Amount: $250.00

Payment Amount: $250.00

Total: $250.00

Thank you for your payment.

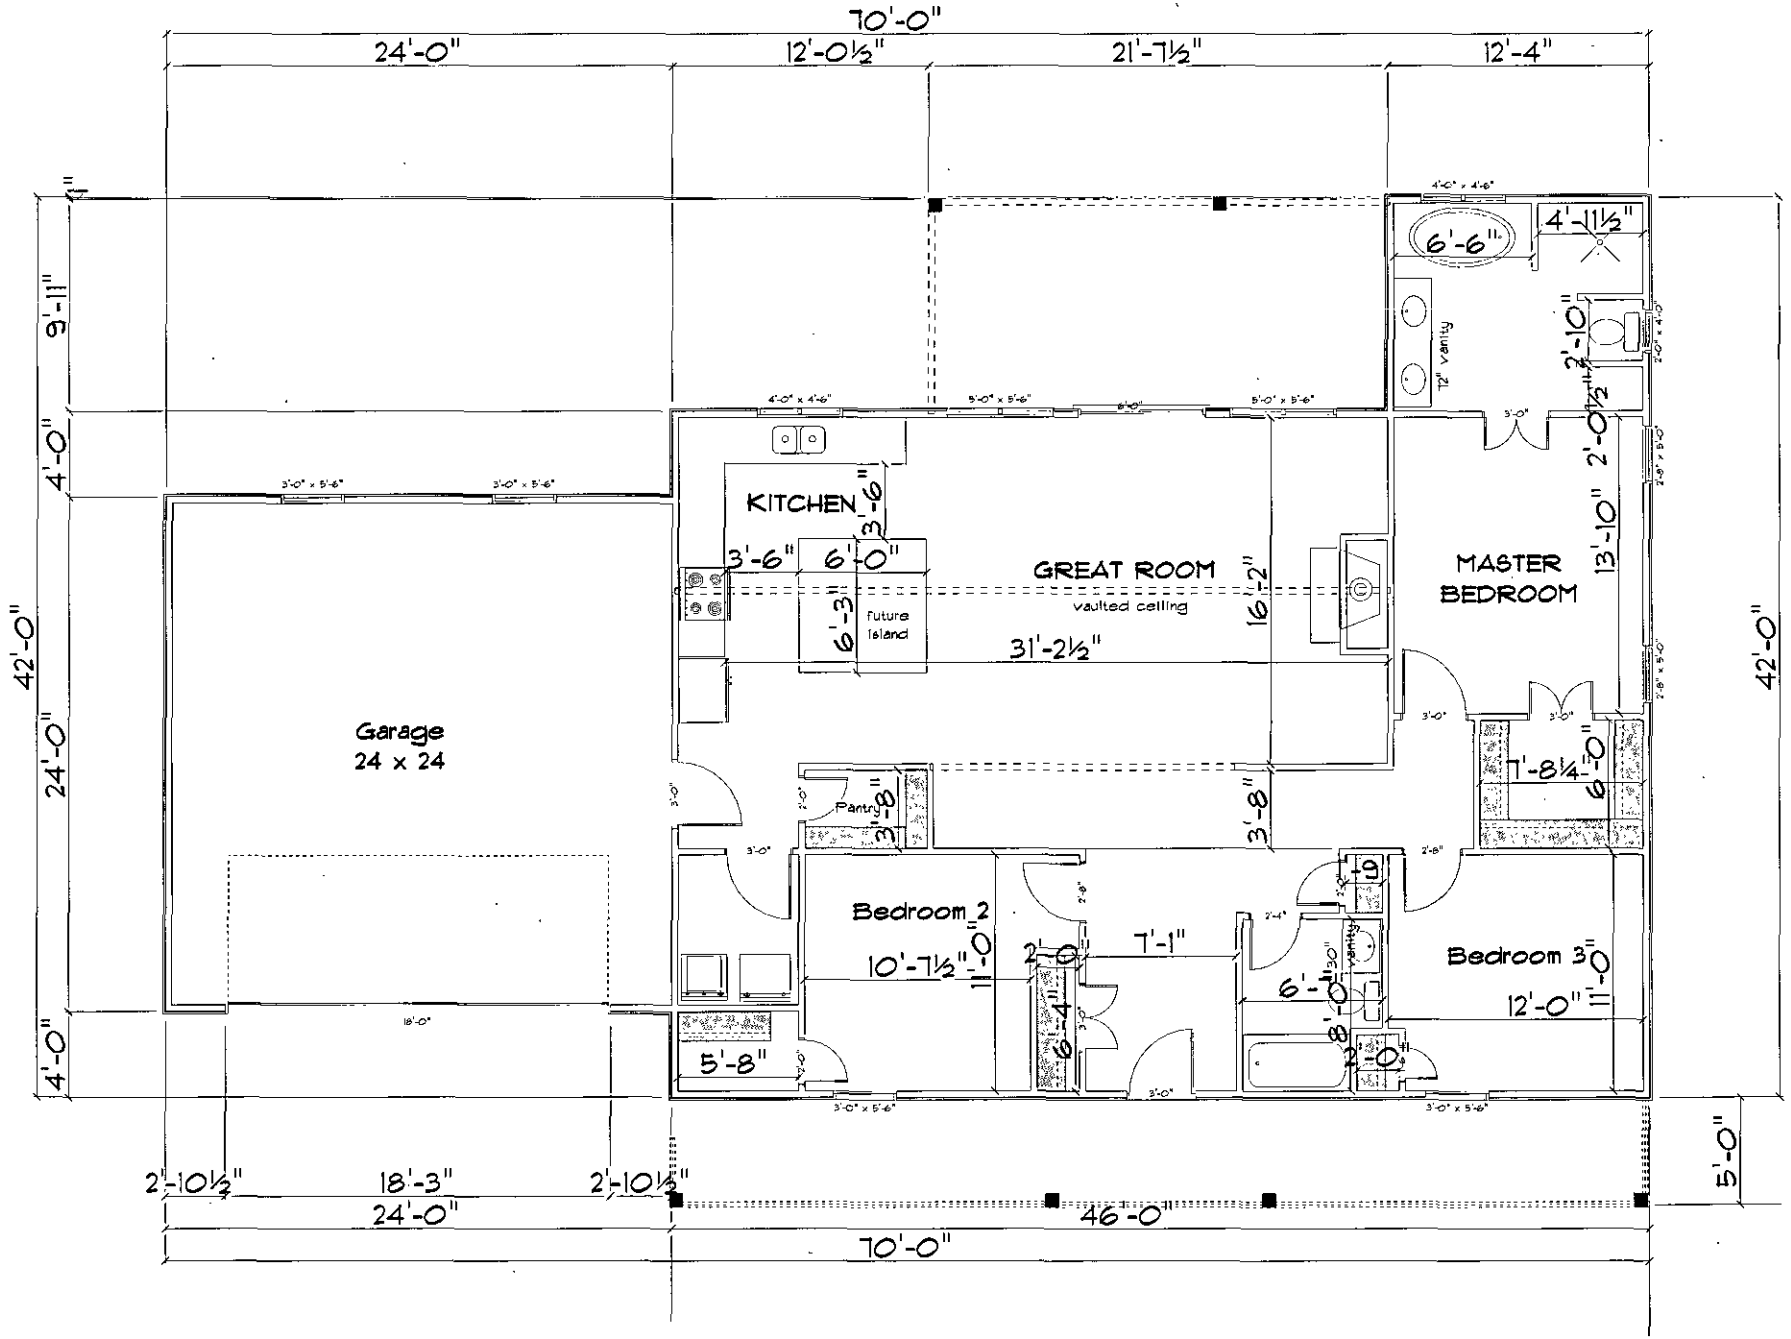
70'-0"
24'-0"
12'-0½"
21'-7½"
12'-4"
42'-0"
9'-11"
4'-0"
24'-0"
4'-0"
Garage
24 x 24
KITCHEN
3'-6"
6'-0"
6'-3"
Future Island
GREAT ROOM
vaulted ceiling
31'-2½"
16'-2"
MASTER BEDROOM
13'-10"
2'-0½"
2'-10"
6'-6"
4'-11½"
72" Vanity
Pantry
3'-8"
3'-8"
7'-8¼"
6'-0"
Bedroom 2
10'-7½"
11'-0"
7'-1"
2'-0"
6'-4"
5'-8"
Bedroom 3
12'-0"
11'-0"
6'-0"
2'-8"
2'-0"
2'-10½"
18'-3"
24'-0"
46'-0"
70'-0"
5'-0"
42'-0"

MECKLENBURG COUNTY
LAND USE AND ENVIRONMENTAL SERVICES
Payment Receipt

Receipt Information

Date:	12/03/15	**Amount:**	200.00
Receipt #:	96967	**Tendered:**	200.00
Check / Auth #:	CHARGE	**Returned:**	0.00
Received By:	ELLISLW		

Account Information

Account #: X42064
Contractor: R.MORGAN HOMES LLC
Attn:
Address: PO BOX 375
Address:
City/State/Zip: HUNTERSVILLE, NC 28070

Item	Description	Permit#	Quantity	Unit Price	Total Price
0734	Septic Construction Authorizat 3343 GREY RD		1	200.00	200.00

Outstanding Balances

Month-To-Date	Prior Month	30 Days	60 Days	90 Days	Balance
400.00	550.00				

MECKLENBURG COUNTY
LAND USE AND ENVIRONMENTAL SERVICES
Payment Receipt

Receipt Information

Date:	12/03/15	**Amount:**	200.00
Receipt #:	96966	**Tendered:**	200.00
Check / Auth #:	CHARGE	**Returned:**	0.00
Received By:	ELLISLW		

Account Information

Account #: X42064
Contractor: R.MORGAN HOMES LLC
Attn:
Address: PO BOX 375
Address:
City/State/Zip: HUNTERSVILLE, NC 28070

Item	Description	Permit#	Quantity	Unit Price	Total Price
0703	Septic Operational Permit 3343 GREY RD		1	200.00	200.00

Outstanding Balances

Month-To-Date	Prior Month	30 Days	60 Days	90 Days	Balance
200.00	550.00				

S

FEE: 200.00
DATE:12/10/2015

MECKLENBURG COUNTY
GROUNDWATER & WASTEWATER SERVICES

FILE NUMBER: 9187B

PERMIT NUMBER: 30007467

PARCEL NUMBER: 00332107

JOB LOCATION INFORMATION

ADDRESS: 3343 GREY RD

CITY: DAVIDSON **STATE: NC** **ZIP:** 28036

ISSUED TO: *James D Jones*

CONSTRUCTION AUTHORIZATION ISSUANCE DATE: 12/10/2015

CONSTRUCTION AUTHORIZATION CONDITIONS

1. WASTEWATER SYSTEM CONSTRUCTION AND INSTALLATION MUST MEET ALL CONDITIONS AND SPECIFICATIONS AS SET FORTH IN IMPROVEMENT PERMIT NUMBER 30007467, AND THE ATTACHED SITE PLAN WITH SYSTEM DETAILS. CONSTRUCTION AND INSTALLATION MUST ALSO MEET ALL REQUIREMENTS SET FORTH IN THE RULES GOVERNING SANITARY SEWAGE COLLECTION, TREATMENT, AND DISPOSAL AND ANY OTHER APPLICABLE RULES AND LAWS.

2. A PRE-CONSTRUCTION MEETING MUST BE SECURED PRIOR TO INSTALLATION OF THE SEPTIC TANK SYSTEM. THE INSTALLER OF THE SYSTEM SHALL BE A LICENSED SEPTIC TANK CONTRACTOR WITH THE NORTH CAROLINA ONSITE WASTEWATER CONTRACTOR INSPECTOR CERTIFICATION BOARD.

3. ANY ALTERATION IN SITE OR SOIL CONDITIONS (INCLUDING LOCATION OF STRUCTURES AND APPURTENANCES) OR MODIFICATION IN USE, DESIGN WASTEWATER FLOW, OR WASTEWATER CHARACTERISTICS AS SPECIFIED IN THE ASSOCIATED IMPROVEMENT PERMIT AND APPLICATION, MAY SUBJECT THIS CONSTRUCTION AUTHORIZATION AND ASSOCIATED PERMIT(S) TO REVOCATION.

4. THIS CONSTRUCTION AUTHORIZATION AS PROVIDED IN G.S. 130A-335(f) AND G.S. 130A-336(b) SHALL BE VALID FOR A PERIOD EQUAL TO THE VALIDITY OF THE IMPROVEMENT PERMIT, NOT TO EXCEED 60 MONTHS.

Department of Environment, Health, and Natural Resources
Division of Environmental Health
On-site Wastewater Section

Sheet: 1 of 2
Property ID: 003-321-07
Lot #: NA
File #: 9187B
AppID: 7467

SOIL/SITE EVALUATION
for ON-SITE WASTEWATER SYSTEM

Property Owner: James & Linda Jones
Address: 3409 Grey Rd, Davidson, NC 28036
Proposed Facility: 3 Bedroom House
Design Flow (.1949): 360 GPD
Location: 3343 Grey Rd, Davidson, NC 28036
Water Supply: [ ] Public [X] Individual [X] Well
Evaluation Method: [X] Auger Boring [ ] Pit
Type of Wastewater: [X] Sewage [ ] Industrial Process

Applicant: Ronald Montonera
Date Evaluated: 5/4/15
Property Size: 0.99 ac
Property Recorded: Unknown
[ ] Spring [ ] Municipal
[ ] Cut
[ ] Mixed

PROFILE #	.1940 Landscape Position/ Slope%	Horizon Depth (IN.)	SOIL MORPHOLOGY .1941 .1941 Structure/ Texture	.1941 Consistence Mineralogy	b PROFILE FACTORS .1942 Soil Wetness/ Color	.1943 Soil Depth (IN.)	.1956 Sapro Class	.1944 Restr Horiz	General Comments	Profile Class & LTAR	Maximum Trench Bottom Depth for 3' Wide Conventional Trench
Boring #1	HS 2%	0 - 16	wfsbk CL	SS SP FR SEXP	2 chroma @ 43"	48	NA	NA		PS IV 0.275	31"
		16 - 42	mfsbk C	S P FI SEXP							
		42 - 48	wfabk C	S P FR SEXP							
Boring #2	LS 5%	0 - 13	wfsbk CL	SS SP FR SEXP	>50"	50	NA	NA		PS IV 0.3	36"
		13 - 42	mfsbk C	S P FI SEXP							
		42 - 50	mfsbk CL	SS SP FR SEXP							
Boring #3	LS 6%	0 - 7	wfsbk CL	SS SP FR SEXP	>50"	50	NA	NA		PS IV 0.275	36"
		7 - 50	mfsbk CL	S P FI SEXP							
Boring #4	LS 5%	0 - 12	wfsbk CL	SS SP FR SEXP	>50"	50	NA	NA	few drainage mottles 32 - 50"	PS IV 0.275	36"
		12 - 32	mfsbk C	S P FI SEXP							
		32 - 48	wfsbk C	S P FR SEXP							

Description	Initial System	Repair System
Available Space (.1945)	PS	PS
System Type(s)	III g	III g
Site LTAR (gpd/sq ft)	0.275	0.275

Other Factors (.1946):
Soil Evaluation By: Jacob Presley, REHS, LSS
Others Present:
Site Classification (.1948): S PS
Site Evaluation By: Kim Barnett 6/10/15
Others Present: R. Montonera

COMMENTS:

Landscape Position	Group	Texture	.1955 LTAR	Structure
R-Ridge	I	S-Sand	1.2 - 0.8	sg-Single Grain
SS-Shoulder Slope		LS-Loamy Sand		mass-Massive
LS-Linear Slope				cr-Crumb
FS-Foot Slope	II	SL-Sandy Loam	0.8 - 0.6	gr-Granular
NS-Nose Slope		L-Loam		sbk-Subangular Blocky
HS-Head Slope				abk-Angular Blocky
CC-Concave Slope	III	Si-Silt	0.6 - 0.3	pl-Platy
CV-Convex Slope		SiCL-Silty Clay Loam		pr-Prismatic
T-Terrace				Sap-Saprolite
FP-Flood Plain		CL-Clay Loam		**Structure Prefixes**
D-Drainage Way		SCL-Sandy Clay Loam		w-weak
		SiL-Silt Loam		m-moderate
				s-strong
				f-fine
	IV	SC-Sandy Clay	0.4 - 0.1	m-medium
		SiC-Silty Clay		c-coarse
		C-Clay		

Consistence Moist	Consistence Wet	Mineralogy
VFR-Very Friable	SS-Slightly Sticky	SEXP-Slightly Expansive
FR-Friable	S-Sticky	EXP-Expansive
FI-Firm	VS-Very Sticky	
VFI-Very Firm	NP-Non-Plastic	**Classification**
EFI-Extremely Firm	SP-Slightly Plastic	US-Unsuitable
	P-Plastic	PS-Provisionally Suitable
	VP-Very Plastic	S-Suitable
		NA-Not Applicable

Soil Boring Location Sketch



Mecklenburg County Groundwater & Wastewater Services
700 N. Tryon St, Suite 211 Charlotte, NC 28202
Phone: (704) 336-5103 Fax: (704) 336-6894

NC DENR
Division of Environmental Health
On-Site Wastewater Section

IMPROVEMENT PERMIT for a RESIDENTIAL ON-SITE WASTEWATER TREATMENT & DISPOSAL SYSTEM

Permit #: 30007467 GWS File #: 9187B Tax Parcel #: 003-321-07

- This IMPROVEMENT PERMIT is subject to revocation if site plans or the intended use change. There is to be NO grading, filling, or disturbance of the soil in the area of the septic tank system or repair area.
- CONSTRUCTION AUTHORIZATION must be obtained prior to receiving a Building Permit. The Construction Authorization is NOT transferable. Do not clear, grade, fill or disturb soil prior to obtaining a Construction Authorization.
- Domestic-type wastewater only. No industrial process wastewater may be discharged into the system.

I. This Improvement Permit Shall: Expire in Five (5) Years **Expiration Date (If Applicable):** 6/10/2020

Type of Installation: Residential - New System Lot Number: 0

Structure Type: OTHER Size (ft^2): 0 # Bedrooms: 3 # Occupants: 0

Building Foundation: Concrete Slab Water Supply: Private Well

II. Initial System Type: Accepted **System Classification:** IIIg

Initial System Specifications:

Design Flow (gpd):	360	LTAR (gpd/ft^2):	.275	Septic Tank Size (gal):	1000	Pump Tank Size (gal):	N/A
Trench Width (ft):	3	Trench Spacing (ft):	9	Absorption Area (ft^2):	982	Total Trench Length (ft):	327
Maximum Trench Depth (in):	31	Depth of Media (in):	12	Distribution Device:	Distribution Box		

III. Repair System Type: Accepted **System Classification:** IIIg

Repair System Specifications:

Design Flow (gpd):	360	LTAR (gpd/ft^2):	.275	Septic Tank Size (gal):	1000	Pump Tank Size (gal):	N/A
Trench Width (ft):	3	Trench Spacing (ft):	9	Absorption Area (ft^2):	982	Total Trench Length (ft):	327
Maximum Trench Depth (in):	31	Depth of Media (in):	12	Distribution Device:	Distribution Box		

IV. Permit Conditions/Comments:

(Please See the Following Page for Permit Conditions.)

The undersigned, an authorized agent of the STATE OF NORTH CAROLINA, certifies that the Department is issuing an IMPROVEMENT PERMIT for the above referenced property. This permit is being issued in accordance with the *Laws and Rules For Sewage Treatment, and Disposal Systems* and is subject to the following provisions:

- No work shall be conducted on the septic system until a Pre-Construction meeting has been completed by the Department.
- The septic system installer shall be a licensed septic contractor with the North Carolina Wastewater Contractor Inspector Certification Board.
- The permitted system shall be installed in accordance with the included PLOT PLAN.
- This IMPROVEMENT PERMIT is transferable.

Authorized Agent: Kim Garrett Owner/Legal Agent: Ronald Montonera

Signature: Kim Garrett, REHS Signature: Ronald Montonera

Print Name

Date Issued: 6/10/2015

Mecklenburg County Groundwater & Wastewater Services
700 N. Tryon St., Suite 211 Charlotte, NC 28202
Phone: (704) 336-5423 Fax: (704) 336-5364

NC DENR
Division of Environmental Health
On-Site Wastewater Section

IMPROVEMENT PERMIT for a RESIDENTIAL ON-SITE WASTEWATER TREATMENT & DISPOSAL SYSTEM

Permit #: 30007467 GWS File #: 9187B

IV. Permit Conditions/Comments:

- All components of the septic system must be installed in accordance with the required setbacks listed on the corresponding plot plan.
- All waterlines must be located a minimum of 10 ft. from any part of the septic system.
- The invert of the sewer pipe exiting the structrue should be kept as high as possible in order to achieve gravity flow to the drain field. A dosing tank will be required if gravity flow to the drain field can not be achieved.
- Flow from all gutters and downspouts shall be directed not to discharge water onto or across any part of the septic system.
- Foundation drains shall be constructed not to discharge water onto or across any part of the septic system.
- The septic system shall be located at least 10 feet from any foundation drain.

The undersigned, an authorized agent of the STATE OF NORTH CAROLINA, certifies that the Department is issuing an IMPROVEMENT PERMIT for the above referenced property. This permit is being issued in accordance with the *Laws and Rules For Sewage Treatment and Disposal Systems* and is subject to the following provisions:

- No work shall be conducted on the septic system until a Pre-Construction meeting has been completed by the Department.
- The septic system installer shall be a licensed septic contractor with the North Carolina Wastewater Contractor Inspector Certification Board.
- The permitted system shall be installed in accordance with the included PLOT PLAN.
- This IMPROVEMENT PERMIT is transferable.

Authorized Agent: Kim Garrett


Signature: Kim Garrett, REHS

Date Issued: 6/10/2015

Owner/Legal Agent: Ronald Montoucra

Print Name

Signature: Ronald Montour

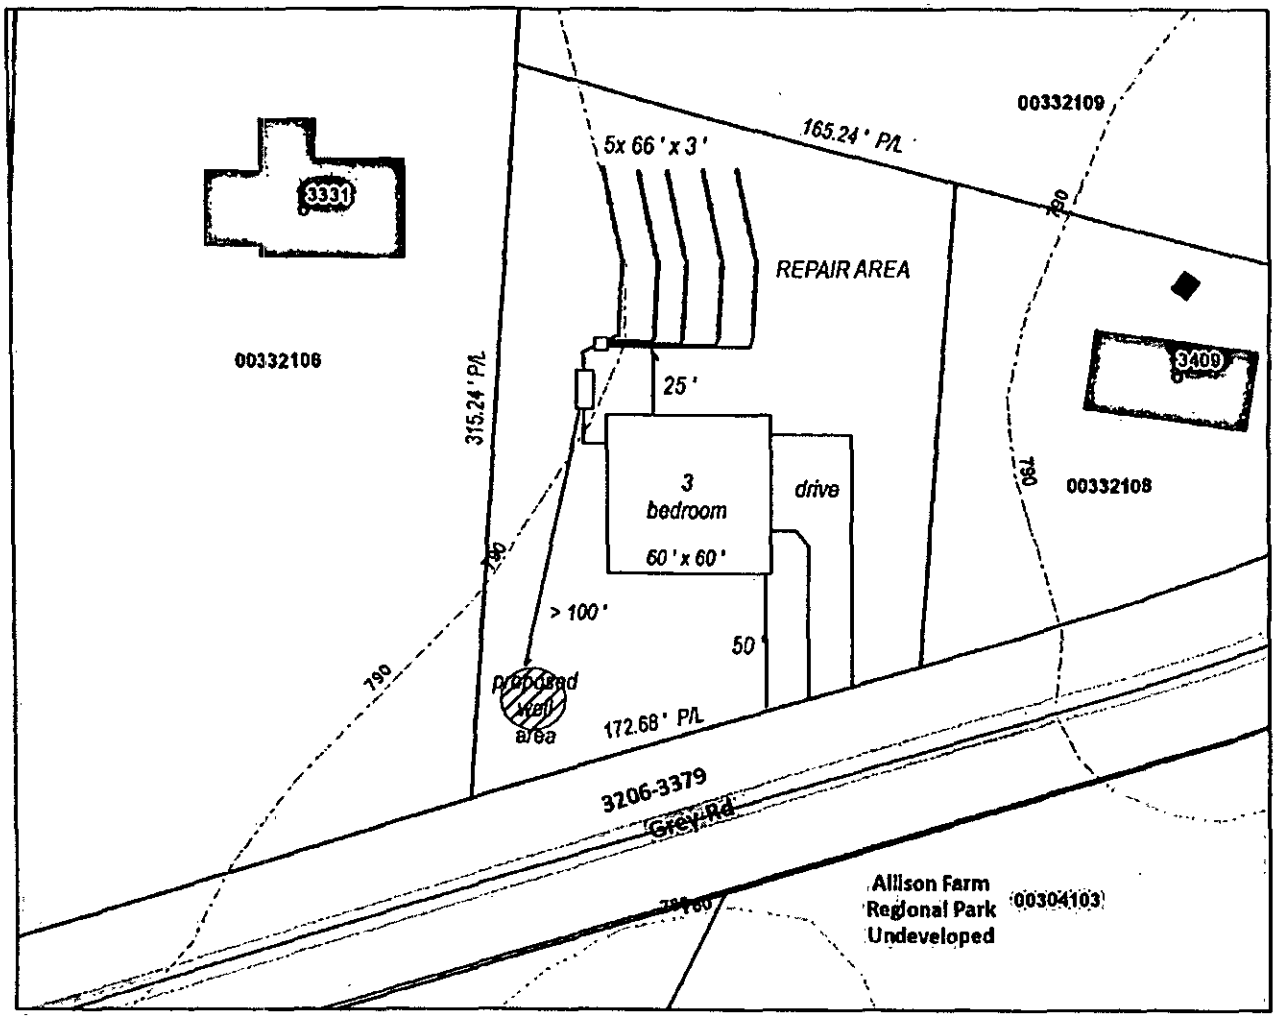

Mecklenburg County Health Department
Environmental Health Division
IMPROVEMENT Permit for Residential
ONSITE-WASTEWATER TREATMENT & DISPOSAL

PID # 003-321-07
3343 Grey Road
Davidson, NC 28036

Permit # 30007424
File # 9170 B

Authorized Agent: _____

Owner/Legal Agent: Ronald Montanera

1 inch = 60 feet

60 30 0 60 Feet


INSTALLATION NOTES:

360 gpd
0.275 LTAR
327 TLF
5 x 66' x 3' lines to be installed on contour

max trench bottom 31 inches
1000 gallon ST
TYPE IIIg
Distribution box

Install according to all NC Rules & Regulations
and maintain the following setbacks:

>100 ft from well (min. 50 ft)
>10 ft from property lines and water lines
>10 ft from building foundation

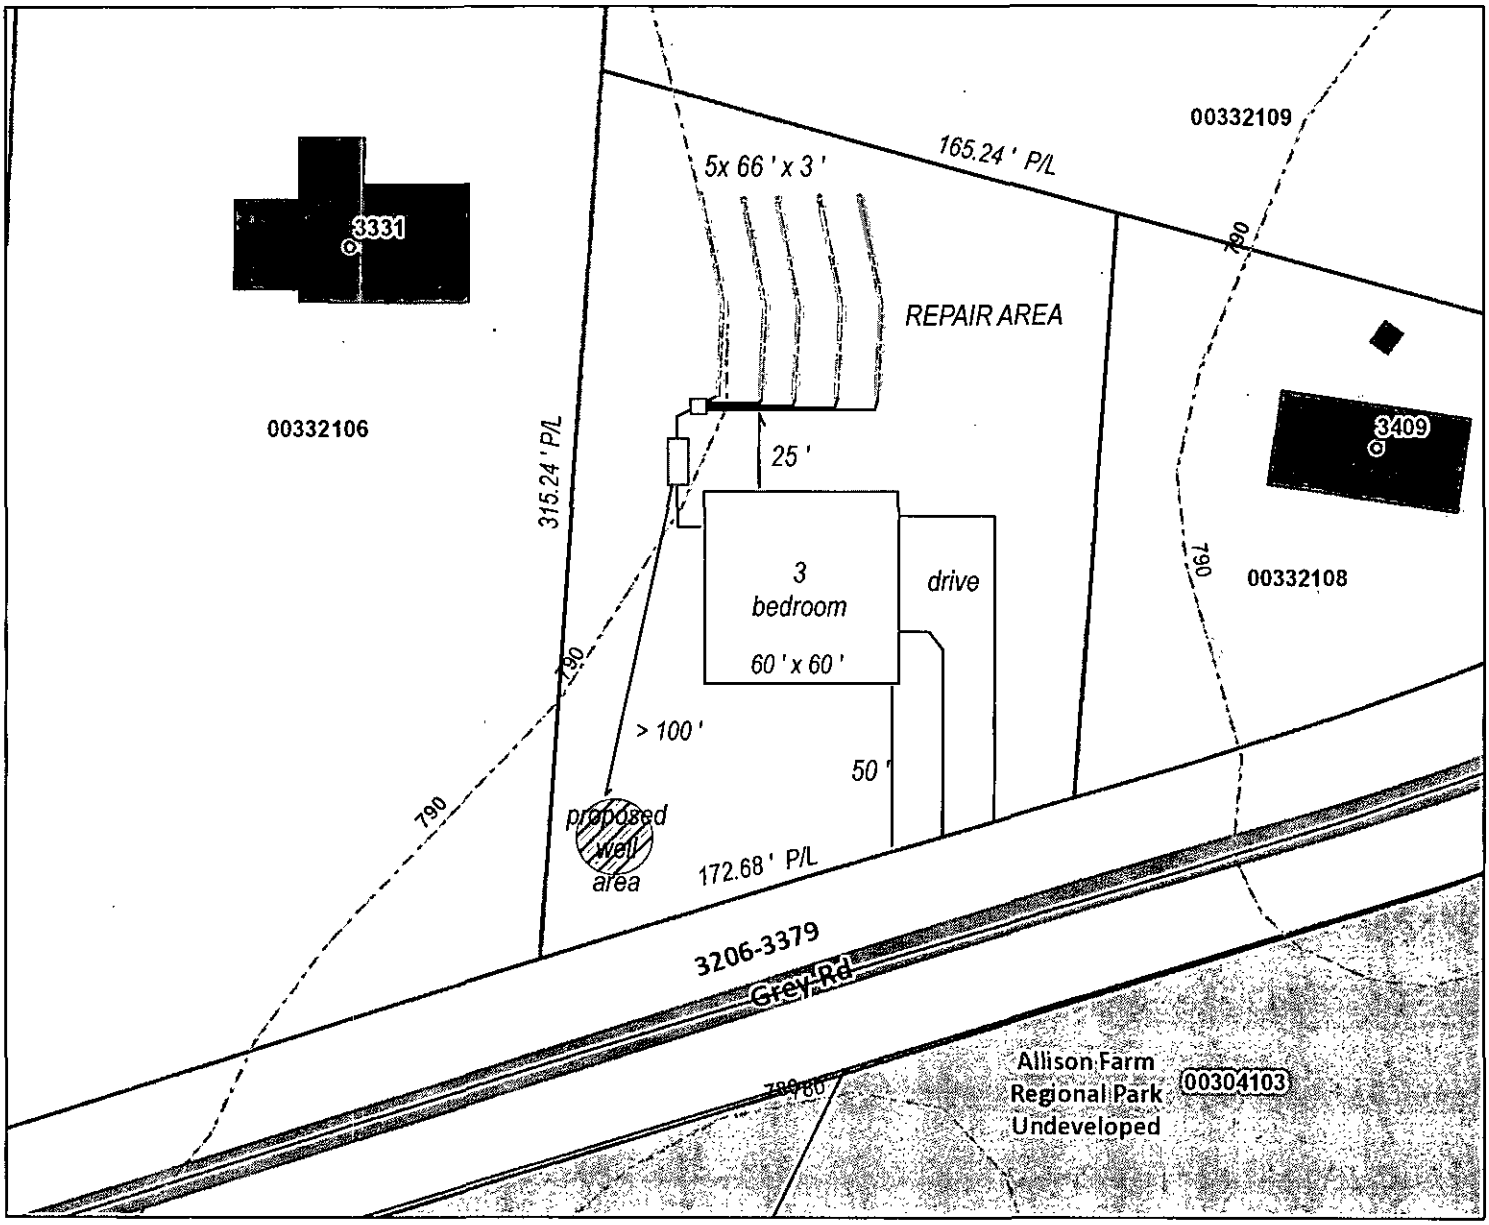

Mecklenburg County Health Department
Environmental Health Division
IMPROVEMENT Permit for Residential
ONSITE-WASTEWATER TREATMENT & DISPOSAL

PID # 003-321-07
3343 Grey Road
Davidson, NC 28036

Permit # 30007424
File # 9170 B

Authorized Agent: _____

Owner/Legal Agent: _____

1 inch = 60 feet

60 30 0 60 Feet

INSTALLATION NOTES:

N
W E
S

360 gpd
0.275 LTAR
327 TLF
5 x 66' x 3' lines to be installed on contour

max trench bottom 31 inches
1000 gallon ST
TYPE IIIg
Distribution box

Install according to all NC Rules & Regulations
and maintain the following setbacks:

>100 ft from well (min. 50 ft)
>10 ft from property lines and water lines
>10 ft from building foundation

Mecklenburg County Groundwater & Wastewater Services
700 N. Tryon St., Suite 211 Charlotte, NC 28202
Phone: (704) 336-5103 Fax: (704) 336-6894

Septic System Pre-Construction Meeting Checklist

File # 91703 App # 30007484 Tax Parcel # 003-321-07

Property Owner: Ronald & Cecilia Montanera

Job Location Address: 3343 Grey Rd

City: Davidson State: NC Zip Code: 28036

1. Does System design match facility, flow & wastewater characteristics?

   ☒ YES ☐ NO

   Comments: _____

2. Is there sufficient available space for the septic systems initial and repair areas?

   ☒ YES ☐ NO

   Comments: _____

3. Can the septic system be installed per the permit conditions and drawing on file?

   ☒ YES ☐ NO

   Comments: _____

* If "NO" is checked for any of the above the existing permit may need to be revoked.

Permission is hereby given to ☒ install ☐ alter ☐ repair an on-site wastewater treatment & and disposal system, with subsurface soil absorption and effluent discharge meeting all of the construction requirements of 15A NCAC 18A .1900 which are in effect on the date of granting this approval. **System shall not be installed while soils are in wet condition.**

Kim Garrett, REHS — Authorized Agent

3/30/16 — Date

Craig Thompson — Others Present

Mecklenburg County Groundwater & Wastewater Services
700 N. Tryon St., Suite 211 Charlotte, NC 28202
Phone: (704) 336-5103 Fax: (704) 336-6894

NC DHHS
Division of Environmental Health
On-Site Wastewater Section

OPERATION PERMIT for an ON-SITE WASTEWATER TREATMENT & DISPOSAL SYSTEM

File #: 9187 B Permit #: 30007404 Tax Parcel #: 003-321-07

Property Owner: Ronald & Cecilia Montonera

Job Location Address: 3343 Grey Rd

City: Davidson State: NC Zip Code: 28036

Operation Permit Issuance Date: 3/31/16 Contractor Name: Thomas Frye

Permitted Design Flow: 360 GPD Liquid Capacity of Dosing Tank: n/a gallons

Liquid Capacity of Septic Tank: 1000 gallons Manufacture: Zellinger Effluent Pump Model: n/a

Drainfield Installation ☐ N/A

Trench Depth: 24-30 inches

Trench Width: 3 feet

Line Spacing: 9 feet (O.C.)

Total line length: 666 feet

# of Lines: 5 @ 666 feet

Depth of Media: 12 inches (Type) Chambers

Depth of Cover: 12-18 inches

Distribution Device: end cap

Bed Installation *(For Repair Installations ONLY.)* ☒ N/A

Bed Depth: _____ inches

Bed Width: _____ feet

Total line length: _____ feet

# of Lines: _____ @ _____ feet

Depth of Media: _____ inches (Type) _____

Depth of Cover: _____ inches

Distribution Device: _____

Water Supply Source

☐ Municipal ☒ Private Well ☐ Community Well

☐ Other _____

System Installation Setbacks

Distance from Building Foundation: >10 feet

Distance from Property Line: >10 feet

Distance from Water Supply Source: >50 feet


Inspection Dates

Tank(s) Inspected: 3/31/16

Excavation Inspected: 3/31/16

Pump & Controls Inspected: n/a

SKETCH OF SYSTEM INSTALLATION
(As-Built Drawing)

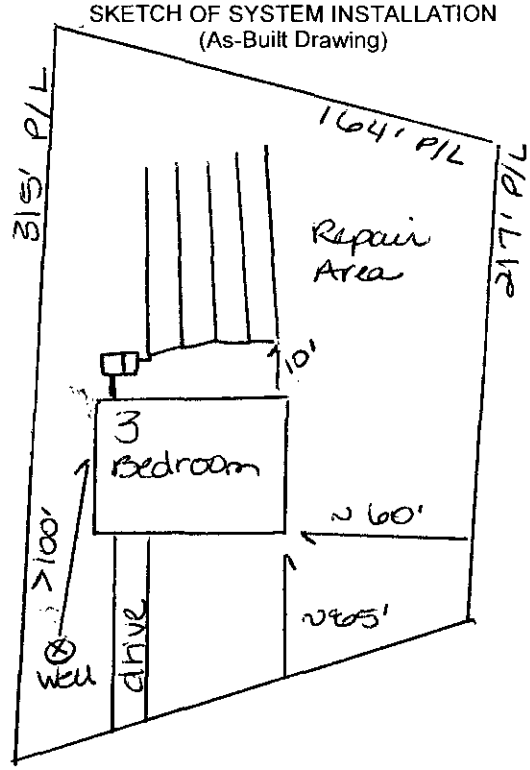

The undersigned has inspected the Septic Tank System described above, and certifies it has been ☒ installed ☐ altered ☐ repaired ☒ as detailed in the plot above ☐ in accordance with the permit issued and meets the provisions of 15A NCAC 18A. 1900, "Laws and Rules for Sewage Treatment and Disposal Systems" in effect on the date of issuance of the permit. The issuance of this Operation Permit does not in any way guarantee that the system will operate properly or relieve any person now or hereafter owning, controlling, or using such system from any liability resulting from the failure of the system to operate properly. This document is issued subject to those restrictions and conditions shown on the permit(s) and the provisions of 15A NCAC 18A. 1900 in addition to those listed below under "Comments." This document shall be null and void if any information contained in the application is untrue or if any additions are made to the property which would increase the requirements for said system.

Notice: Disturbance of the designated repair area may result in the Suspension or Revocation of this permit.

Comments: System Classification & Type: IIIg, gravity, IG4W, n/a, n/a

DENR Authorized Agent: Kim Garrett, REHS Signature: Kim Garrett, REHS

Mecklenburg County Groundwater & Wastewater Services
700 N. Tryon St., Suite 211 Charlotte, NC 28202
Phone: (704) 336-5103 Fax: (704) 336-6894

NC DENR
Division of Environmental Health
On-Site Wastewater Section

OPERATION PERMIT for an
ON-SITE WASTEWATER TREATMENT & DISPOSAL SYSTEM

File #: 9187B Permit #: 30007424 Tax Parcel #: 003-321-07

Property Owner: Ronald & Cecilia Montanera

Job Location Address: 3343 Grey Rd

City: Davidson State: NC Zip Code: 28036

OPERATION PERMIT CONDITIONS:

I. Performance: System shall perform in accordance with 15A NCAC 18A .1961.

II. Monitoring: System shall be monitored as required by 15A NCAC 18A .1961.

III. Maintenance: *Ground absorption sewage treatment and disposal systems shall be checked, and the* contents of the septic tank removed, periodically from all compartments, to ensure proper operation of the system. The contents shall be pumped whenever the solids level is found to be more than 1/3 of the liquid depth in any compartment.

IV. Operation: System shall be operated in accordance with 15A NCAC 18A .1961.

System Classification: IIIg

*Operation Permits for Type V and VI systems expire five (5) years from the date of issuance (in accordance with Table V(a)). The system owner must contact GWS six (6) months prior to expiration for permit renewal.

Subsurface system operator required: Yes ☐ No ☒

☐ This type of system requires the system owner to maintain a contract with a certified operator to perform system inspection, maintenance, and reporting as required in 15A NCAC 18A .1961. and Table V(a). The system owner is responsible for all fees associated with these services.

☒ System does not require inspection by GWS on a routine frequency.

☐ System requires inspection by GWS once every five (5) years. The system owner is responsible for all fees associated with the inspection.

☐ System requires inspection by GWS once every three (3) years. The system owner is responsible for all fees associated with the inspection.

☐ System requires inspection by GWS once every twelve (12) months. The system owner is responsible for all fees associated with the inspection.

☐ System requires inspection by GWS once every six (6) months. The system owner is responsible for all fees associated with the inspection.

V. Other:

DENR Authorized Agent: Kim Garrett, REHS Date: 3/31/16

Signature: Kim Garrett, REHS