

15132 RON ALLEN CT

19510240

1/4/2008

duponbj

Groundwater and Wastewater Services File Imaging Project
May 2007
Barcode Font = IDAutomationHC39M

CERTIFICATE OF COMPLETION/OPERATION PERMIT

HEALTH DEPARTMENT
ENVIRONMENTAL HEALTH DIVISION
700 NORTH TRYON ST., SUITE 211
CHARLOTTE, NC 28202
PHONE (704) 336-5102

FILE: 42603 DATE: 01-28-03

TC: 195-102-40 ☒ L ☒ CRT

SERIAL 19146

Name of Owner Paul Pressley Juris.:

Address of Property 15132 Ron Allen Court.

Inspection Data:

Tank Material PCC

Total Length of Drainfield 345

Number of Lines 3 @ 115

Cover Depth 12"-24"

Water Supply Source Mun.


Distance to Water Source >100'

Excavation Inspected 01-28-03

Tank(s) Inspected 01-28-03

Wash Line Inspected 01-28-03

High Water Alarm Inspected 01-28-03

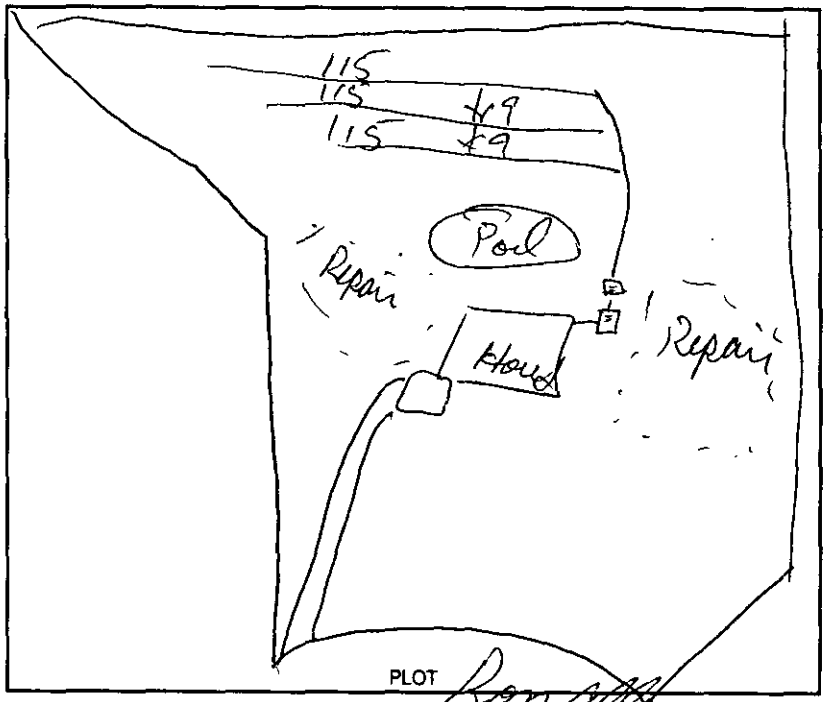

PLOT Ron Allen Court

Design 2003, 1500 ST, 1000 DT, 1038 SET IND 13. CTR# RCS.

The undersigned has inspected the Septic Tank System described above, and certifies it has been

☐ installed or constructed ☐ altered or repaired

☐ in accordance with the permit issued ☑ as detailed in the plot above

and meets the provisions of I5A NCAC 18A. 1900, "Laws And Rules For Sewage Treatment and Disposal Systems" in effect on the date of issuance of the permit. This issuance of this

☐ Certificate of Completion ☑ Operation Permit

does not in any way guarantee that the system will operate properly or relieve any person now or hereafter owning, controlling, or using such system from any liability resulting from the failure of the system to operate properly. This document is issued subject to those restrictions and conditions shown on the permit(s) and the provisions of I5A NCAC 18A. 1990 in addition to those listed below under "COMMENTS." This document shall be null and void if any information contained in the application is untrue or if any additions are made to the property which would increase the requirements for said system.

Notice: Disturbance of the designated repair area may result in the suspension/revocation of this permit.

COMMENTS: Type III g system designed for a (4) bedroom design unit. Type III g repair area.

Joshua R. Gillespie R.S.
Environmental Health Specialist

Mecklenburg County services are available without regard to ethnic origin, sex, or disability.

INSTALLATION, CONSTRUCTION, ALTERATION, AND/OR REPAIR APPROVAL


HEALTH DEPARTMENT
ENVIRONMENTAL HEALTH DIVISION
700 NORTH TRYON ST., SUITE 211
CHARLOTTE, NC 28202
PHONE (704) 336-5102

FILE: 426013 DATE: 01-08-03

TC: 195-102-40 ☒ L

SERIAL 19298

Permission is hereby given to _____ Install or Construct, ✓ Alter or Repair the individual septic tank wastewater treatment system with subsurface, soil absorption, effluent discharge as specified herein at the described location. This permit is granted based upon the information supplied in the application dated 06-06-02. All work shall be completed on or before 02-08-03, after which date this permit shall be null and void. The system shall meet all of the construction requirements of I5A NCAC 18A. 1900 which are in effect on the date of the granting of this permit. A Certificate of Completion or an Operation Permit must be obtained from the Mecklenburg County Health Department before any system can be covered up or placed into service. The issuance of this permit does not in any way guarantee that the system anticipated to be constructed will operate properly, or relieve any person now or hereafter owning, controlling or using such system from any liability resulting from the failure of the system to operate properly.

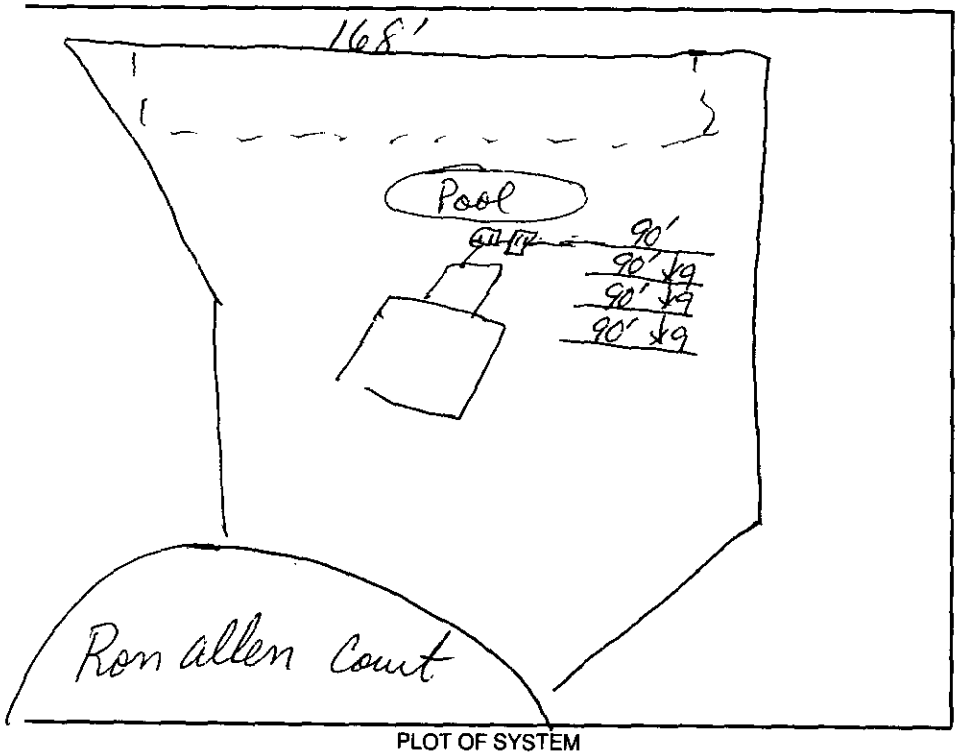

PLOT OF SYSTEM

Liquid Capacity of Septic Tank 1500 gallons

Liquid Capacity of Dosing Tank 1000 gallons

Tank Construction PCC

Trench Depth 36"

Absorption and/or Nitrification Lines:

Trench Width 3' feet

Trench Walls Scored and Porous yes

Total Line Length 346' feet

Number of Lines 4@90'

Depth of Stone N/A' inches

Distance from House >5' feet

Distance from Property Line >10' feet

Distance from Well 9mun. feet

NOTICE: This system shall not be installed while soils are in a wet condition.

NAME OF OWNER Paul Pressley

LOCATION OF PROPERTY 15132 Ron Allen Court

Comments: Type III g system designed for a (4) bedroom design unit Type III g repair area.

Joshua R Sellers R.S.
Environmental Health Specialist

WHITE - HEALTH DEPARTMENT's COPY • CANARY - E.H.S. COPY • PINK - OWNER OR AGENT's COPY

chk # 154

FEE: 300.00 AUTHORIZATION FOR WASTEWATER SYSTEM CONSTRUCTION ACS X
DATE: 1/28/03 VOID SIXTY (60) MONTHS FROM DATE OF ISSUANCE

DATE: 07-12-02 PERMIT NO: 4260B

PARCEL NO:

JOB LOCATION ADDRESS: 15132 Ron Allen Ct.
PROPERTY OWNER: Paul Bradley
BUILDING CONTRACTOR: Same
SUBDIVISION NAME: Davis Grove
AUTHORIZATION ISSUED BY: Joshua R. Sullivan R.S. DATE: 07-12-02
DEHNR AUTHORIZED AGENT

AUTHORIZATION CONDITIONS

1. WASTEWATER SYSTEM CONSTRUCTION AND INSTALLATION MUST MEET ALL CONDITIONS AND SPECIFICATIONS AS SET FORTH IN IMPROVEMENT PERMIT NO. 4260B, AND THE ATTACHED SITE PLAN WITH SYSTEM DETAILS. CONSTRUCTION AND INSTALLATION MUST ALSO MEET ALL REQUIREMENTS SET FORTH IN THE RULES GOVERNING SANITARY SEWAGE COLLECTION, TREATMENT, AND DISPOSAL AND ANY OTHER APPLICABLE RULES AND LAWS.

2. AN INSTALLATION, CONSTRUCTION, ALTERATION AND/OR REPAIR APPROVAL MUST BE SECURED **PRIOR** TO INSTALLATION OF THE SEPTIC TANK SYSTEM. THE INSTALLER OF THE SYSTEM SHALL BE A REGISTERED SEPTIC TANK CONTRACTOR WITH MECKLENBURG COUNTY HEALTH DEPARTMENT.

3. ANY ALTERATION IN SITE OR SOIL CONDITIONS (INCLUDING LOCATION OF STRUCTURES AND APPURTENANCES) OR MODIFICATION IN USE, DESIGN WASTEWATER FLOW, OR WASTEWATER CHARACTERISTICS AS SPECIFIED IN THE ASSOCIATED IMPROVEMENT PERMIT AND APPLICATION, MAY SUBJECT THIS AUTHORIZATION AND ASSOCIATED PERMIT(S) TO REVOCATION.

4. OTHER CONDITIONS: Agreement forms to be on file.

OWNER CERTIFICATION

I CERTIFY THAT THERE HAVE BEEN NO ALTERATIONS IN SITE OR SOIL CONDITIONS OR MODIFICATIONS TO FACILITY, WASTEWATER FLOW, OR WASTEWATER CHARACTERISTICS FROM THOSE SPECIFIED IN THE ORIGINAL APPLICATION OR ASSOCIATED IMPROVEMENT PERMIT UNLESS AUTHORIZED IN WRITING BY THE MECKLENBURG COUNTY HEALTH DEPARTMENT. I ALSO UNDERSTAND THAT ANY SUCH ALTERATIONS, MODIFICATIONS, OR FALSE INFORMATION ARE GROUNDS FOR REVOCATION OF PERMITS AND AUTHORIZATION TO CONSTRUCT.

1-28-03

SIGNATURE OF OWNER/OWNER'S REPRESENTATIVE — DATE

Permit Number: 4260B

CONDITIONS OF IMPROVEMENT PERMIT

Tax Number: 195-102-40

The IMPROVEMENT PERMIT is subject to revocation if site plans or the intended use change. There is to be NO grading, filling or disturbance of the soil in the area of the septic tank system or repair area.

CONSTRUCTION AUTHORIZATION must be obtained prior to receiving a Building Permit. The Construction Authorization is NOT transferable. Do not clear, grade, fill or disturb soil prior to obtaining a Construction Authorization.

Domestic-type wastewater only. No industrial process wastewater may be discharged into the system.

Basement	___ Yes	✓ No	___ Partial Basement	
Type Primary Wastewater System Type (circle one): I II (III) IV V VI	___ Conventional ___ Prefabricated, permeable block panel system ___ Shallow Placed Conventional	___ Low Pressure Pipe ___ Large Diameter Pipe ___ Fill ___ Other	✓ Innovative or Experimental: ___ IWWS-93-1 ___ IWWS-93-2 ___ IWWS-94-1	
0.3 Long-term acceptance rate	480 Max gallons/day wastewater flow	~~1000~~ 1040 Absorption Area (sq ft)	9' Trench spacing (min. on centers)	
N Serviced by private well	1500 Gallon septic tank	346' Total trench length (ft)	≤36" Maximum trench depth (At least 12" of provisionally suitable soil must remain between trench bottom and unsuitable soil conditions)	
4 Bedrooms in residence	1000 Gallon pump tank	N/A Depth of stone		

Any surface waters present: NO Type: Minimum separation distance:

Site modifications required:

Additional Conditions:

Repair Area System Type Type (circle one): I II (III) IV V VI	___ Conventional ___ Prefabricated, permeable block panel system ___ Shallow Placed Conventional	___ Low Pressure Pipe ___ Large Diameter Pipe ___ Fill ___ Other	✓ Innovative or Experimental: ___ IWWS-93-1 ___ IWWS-93-2 ___ IWWS-94-1	
1200 Absorption Area (Sq ft) 400' Total Trench Length (Ft)	N/A Depth of Stone Trench	9' Trench spacing (min. on centers)	36" Maximum Trench Depth	

For existing system, enter the year originally installed:

The undersigned, an authorized agent of the MECKLENBURG COUNTY HEALTH DEPARTMENT, certifies that the Department has approved the Request for th Job Location contained in this document. This approval is granted in accordance with the provisions of Laws and Rules For Sewage, Treatment and Disposal in effe at the time of issuance of the permit and is subject to the following provisions:

- No work shall be conducted on the septic tank system until an Installation, Construction, Alteration and/or Repair Approval is granted by this Departmen
- This Improvement permit is transferable.

DEHNR Authorized Agent — Date: 07-12-02

Owner/Agent Signature — Date: 1-20-03

MECKLENBURG COUNTY
HEALTH DEPARTMENT
ENVIRONMENTAL HEALTH DIVISION
c/o HAL MARSHALL CTR.
SUITE 211
700 N. TRYON ST.
CHARLOTTE, N.C. 28202.
(704) 336-5102

NORTH CAROLINA DEPARTMENT OF
ENVIRONMENTAL, HEALTH,
AND NATURAL RESOURCES
DIVISION OF ENVIRONMENTAL HEALTH
ON-SITE WASTEWATER SECTION


PROPOSED PLOT PLAN

HEALTH DEPARTMENT
ENVIRONMENTAL HEALTH DIVISION
700 NORTH TRYON STREET
CHARLOTTE, NC 28202
PHONE (704) 336-5102

FILE: 4260B

TC: _____

Draw in and name all roads adjoining the property. Draw in and accurately dimension the lot concerned. Accurately indicate property boundaries proposed and/or existing structures and driveways, underground utilities, and wells and springs within 100 feet of the proposed building or drainfield.

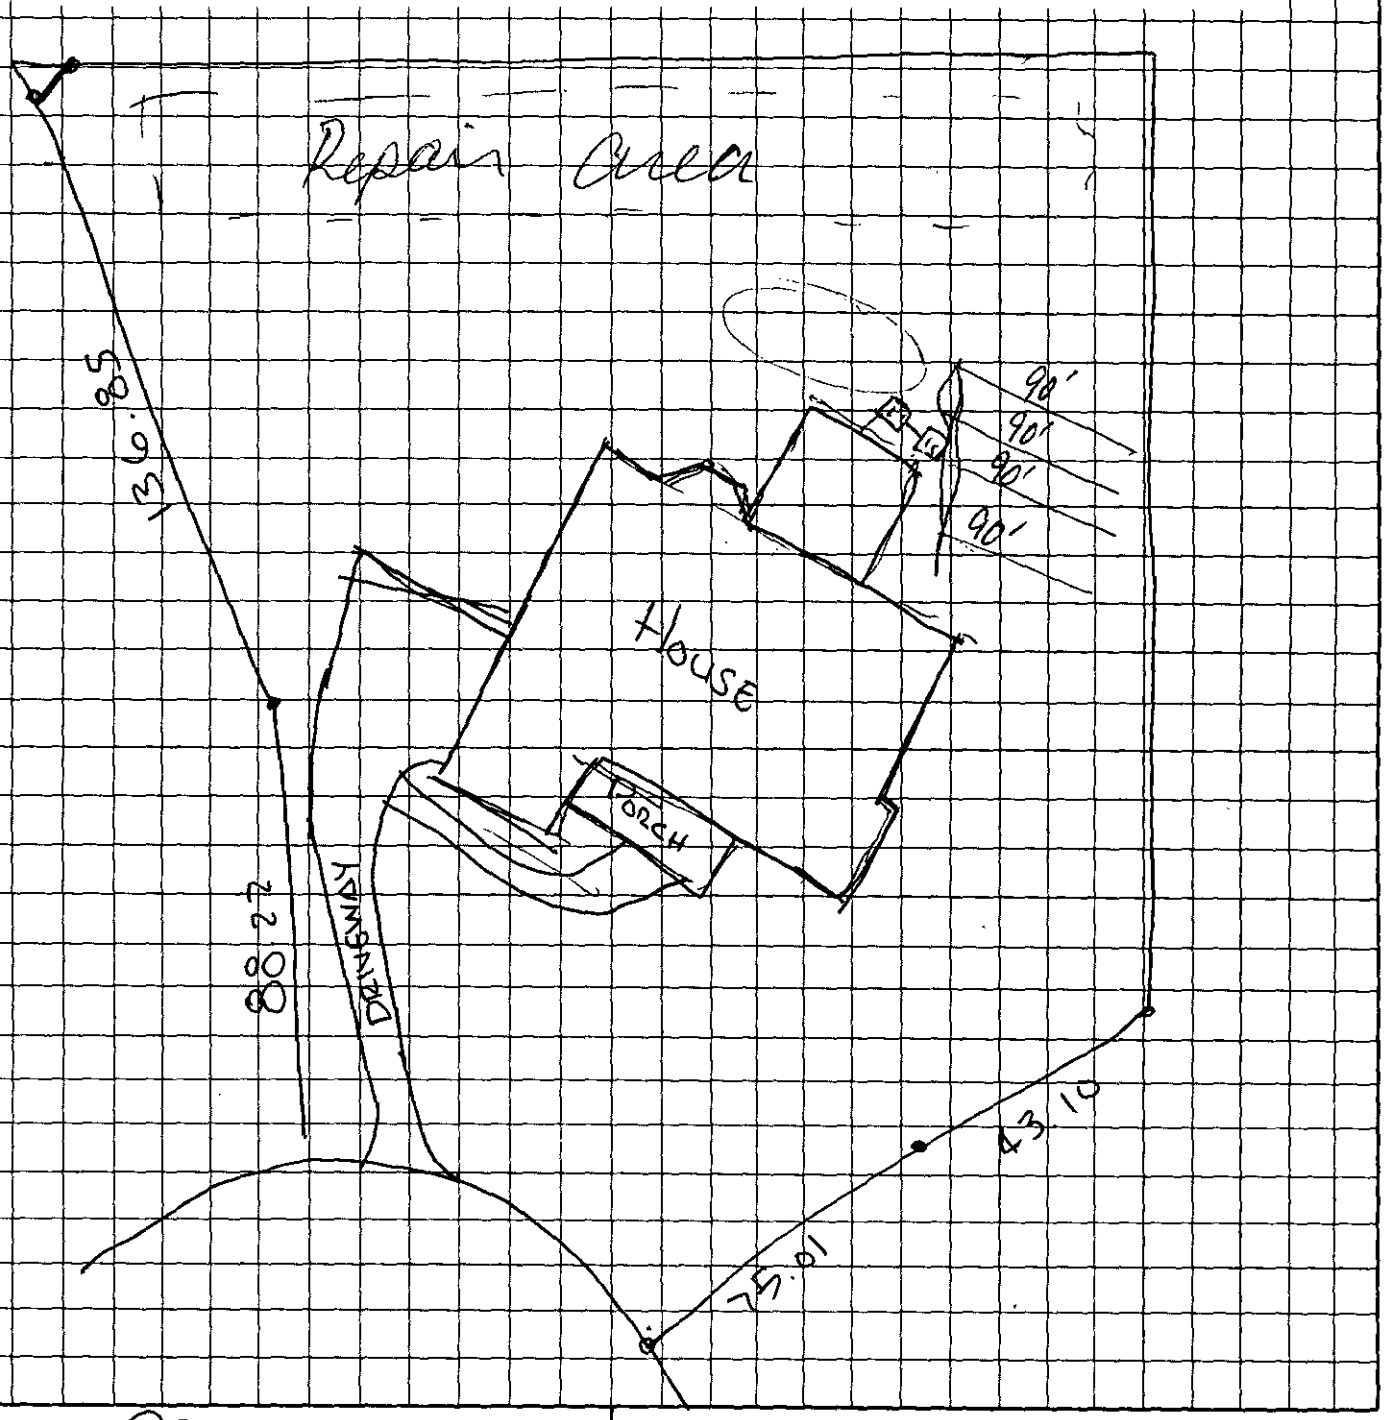

APPROVAL DATE _____

OWNER/AGENT SIGNATURE [signature]

DATE 7-12-02

White - Health Department's Copy Canary - E.H.S. Copy Pink - Owner's Copy

FOR REGISTRATION JUDITH A. GIBSON
REGISTER OF DEEDS
MECKLENBURG COUNTY, NC
2002 JUL 12 02:57 PM
BOOK:13798 PAGE:781-786 FEE:$26.00
INSTRUMENT # 2002134259

STATE OF NORTH CAROLINA

COUNTY OF MECKLENBURG

WASTEWATER TREATMENT AND DISPOSAL SYSTEM DESIGN AGREEMENT: 15A NCAC 18A .1948 AND ANY OF THE FOLLOWING RULES: .1956; .1957(a); .1957(b); or .1957(c); OR .1969

FILE # 4260B
PARCEL # 195-102-40

The undersigned, Johnny Paul Pressley, owner of property located at 15932 Rea Rd Ext, (the "site") and described in an instrument recorded in Book 321 at Page _____, Mecklenburg Public Registry, hereby acknowledges that the undersigned applied to the Mecklenburg County Health Department (the "Department") for a permit to install a septic tank sewage disposal system on the site; that the Department evaluated the site for suitability for such a system in accordance with the regulations promulgated by the North Carolina Commission for Health Services as 15A NCAC 18A .1900 et seq.; that the Department originally classified the site as "unsuitable" pursuant to the standards set forth in the regulations; that the undersigned requested that the Department reclassify the site as "provisionally suitable" in light of the particular septic tank system proposed by the undersigned; that the Department considered various studies, data, and other information which indicate to the Department that the septic tank system proposed by the undersigned is allowed by the rules; and that the Department therefore reclassified the site as "provisionally suitable" and issued an appropriate permit for such proposed septic tank system.

The undersigned further acknowledges that the proper design, construction, operation and maintenance of such septic tank system is the responsibility of the designer, owner, developer, installer, or user of the system, as applicable, and that neither the Department nor its officials, employees, or agents warrant or guarantee that the said system installed pursuant to the permit issued by the Department will function in a satisfactory manner for any given period of time or that the Department, its officials, employees or agents assume any liability for any damages of any kind which are caused, or which may be caused, by a malfunction of such system.

The undersigned further acknowledges that the following conditions will apply to the site:

- Any changes on the property may make the Improvement Permit Null and void and may make the Improvement Permit subject to revocation.

This instrument was prepared by: JOHNNY PAUL PRESSLEY
Mail after recording to: 3234 McLendon Road
Matthews NC 28104

INFILTRATOR SYSTEMS INC

Environmental Onsite Wastewater Solutions℠

North Carolina
Five Year Limited Warranty
Approved Effective April 24, 2002

Infiltrator Systems Inc. (hereinafter "the Company") hereby extends, for a period of FIVE (5) YEARS, the following Limited Warranty to the system owner who acquires through an authorized Infiltrator Systems installer a new infiltrator nitrification trench system including each chamber, endplate, wedge, and other accessories manufactured by Infiltrator (herein after collectively the Units) located in the State of North Carolina. The Units are warranted to be free from defective materials and workmanship and to perform in accordance with the state performance requirements (15A NCAC 18A Section.1900) in effect on the date of installation. This Limited Warranty applies only to those Units with a trench length modification greater than a 25% reduction as compared to the sizing standard for a conventional gravel trench as permitted by the State of North Carolina. This Limited Warranty is subject to the terms and conditions stated below.

I. WARRANTY ELIGIBILITY

The system owner is eligible for this Limited Warranty provided all of the terms and conditions of this Limited Warranty are strictly followed. The terms of this warranty shall transfer from the original system owner to subsequent system owners for the duration of this limited warranty. This Limited Warranty covers only the performance of the Units as manufactured and installed in accordance with the manufacturer's design specifications and current state regulatory approval.

II. CONDITIONS OF LIMITED WARRANTY

This Limited Warranty shall only apply if the Units are installed for use with domestic strength effluent and located in the State of North Carolina and all of the following terms and conditions are satisfied:

(i) The design and installation of the Units is according to all applicable plumbing and building codes, ordinances, requirements and regulations.
(ii) The design and installation of the Units is strictly according to the rules and regulations of the North Carolina state agency or state-authorized agency that is responsible for inspection and approval.
(iii) The design and installation of the Units is strictly according to all applicable permitting procedures for the Units adopted by the North Carolina state agency or state authorized agency that is responsible for inspection and approval.
(iv) The Units are subject to use permitted by the applicable North Carolina rules and regulations for on-site systems.
(v) Only an authorized Infiltrator installer shall perform the installation of the Units.

III. WHAT IS WARRANTED AND FOR HOW LONG

The Units are warranted for FIVE (5) YEARS from the date of issuance of the Certificate of Occupancy, or date of issuance of the Operation Permit, which ever is later.

If the Units fail within the five (5) year period of this Limited Warranty and all of the terms, conditions and requirements of this Limited Warranty have been met, the Company shall provide all materials and labor that may be necessary to provide a fully functional wastewater system at no cost to the Owner. This section shall not be construed to require that a manufacturer warrant an innovative wastewater system that is not properly sized to meet the design load required for a particular use, that is improperly installed, or that is improperly operated and maintained, in accordance with 15A NCAC 18A .1900 et. seq. Warranty repairs such as full replacement of the nitrification system , extension of the nitrification system or other repairs shall be completed pursuant to a repair Authorization to Construct to be issued by the local health department in accordance with Rule .1961(1).

A system failure is defined by North Carolina 15A NCAC 18A.1900 rules.

IV. WHAT IS NOT COVERED BY THIS LIMITED WARRANTY

1. The septic tank and all septic tank filters, unless required to make the system fully functional.
2. Effluent distribution box(es) and headers, unless required to make the system fully functional.
3. Improper installation.
4. Failure due to excessive use or improper use as defined by state rules for on-site wastewater systems, including, but not limited to, excessive water usage, improper grease disposal, or failure to remove septic tank solids (digested sludge).
5. Landscaping costs other than those specified by rule.
6. Failure due to improper sizing as defined by state rules.
7. Repair work performed prior to a claim or which is done without the Company's authorization.
8. This Limited Warranty does not extend to incidental, consequential, special, indirect or punitive damages.
9. Drain fields repaired or modified by an unauthorized Infiltrator installer.

V. THE COMPANY'S OBLIGATIONS:

No representative of the company has the authority to change this warranty in any manner whatsoever, or to extend this warranty. No warranty applies to any party other than the original system owner or subsequent system owner.

VI. OWNER'S OBLIGATION:

1. Must have signed and dated Operation Permit from the duly authorized representative of the North Carolina state agency or state authorized agency that is responsible for inspection and approval of the Units.
2. Must have a Warranty Certificate from an authorized Infiltrator installer.
3. The system owner must notify the company in writing at its corporate headquarters with 90 days of being notified by an authorized agent of the state that the system has failed. Notice shall be sent to Infiltrator Systems Inc., 6 Business Park Road, P.O. Box 768, Old Saybrook, CT 06475.
4. The system owner must have the septic tank solids (digested sludge) properly removed in accordance with state rules for on-site systems.

VII. DISCLAIMER AND LIMITATION ON IMPLIED WARRANTIES

ALL WARRANTIES AND REMEDIES CONTAINED HEREIN ARE EXCLUSIVE AND THERE ARE NO OTHER WARRANTIES. ANY IMPLIED WARRANTIES OF MECHANTABILITY AND OF FITNESS FOR A PARTICULAR PURPOSE, IMPOSED ON THE SALE OF THE UNITS TO THE NORTH CAROLINA SYSTEM OWNER, ARE, BY LAW, LIMITED TO FIVE (5) YEAR DURATION FOR THE UNITS AND THEIR CONSTITUENT PARTS, AND ARE SUBJECT TO THE TERMS AND CONDITIONS OF THIS LIMITED WARRANTY. THIS WARRANTY DOES NOT EXTEND TO INCIDENTAL, CONSEQUENTIAL, SPECIAL, DIRECT OR INDIRECT DAMAGES, WHETHER ARISING IN CONTRACT OR TORT. THE COMPANY SHALL NOT BE LIABLE FOR LOSS OR DAMAGE TO PERSONAL PROPERTY, PENALTIES OR LIQUIDATED DAMAGES, LOSS OF PRODUCTION AND PROFITS, OVEHEAD COSTS, OR OTHER LOSS OR EXPENSE. SPECIFICALLY EXCLUDED ARE DAMAGE DUE TO WATER DAMAGE, ORDINARY WEAR AND TEAR, ALTERATION, ACCIDENT, MISUSE, ABUSE, OR NEGLECT; THE UNITS BE SUBJECTED TO STRESSES OR VEHICULAR TRAFFIC GREATER THAN THOSE PRESCRIBED IN THE INSTALLATION INSTRUCTIONS OR OPERATION INSTRUCTIONS; FAILURE TO MAINTAIN THE MINIMUM GROUND COVERS SET FORTH IN THE OPERATION INSTRUCTIONS; THE; SYSTEM FAILURES DETERMINED TO BE DUE TO NONCOMPLIANCE WITH THE ON-SITE WASTEWATER LAW OR RULES (130A-133, et.seq.; 15A NCAC 18A Section .1900) INCLUDING BUT NOT LIMITED TO IMPROPER SITING, EXCESSIVE WATER USAGE, IMPROPER GREASE DISPOSAL, PLACEMENT OF IMPROPER MATERIALS INTO THE SYSTEM, IMPROPER OPERATION OR IMPROPER MAINTANENCE; OR ANY OTHER EVENT NOT CAUSED BY THE COMPANY. THIS PERMIT SHALL BE VOID IF THE SYSTEM OWNER FAILS TO COMPLY WITH ALL OF THE TERMS SET FORTH IN SECTION II AND IV OF THIS WARRANTY.

FURTHERMORE, IN NO EVENT SHALL THE COMPANY BE RESPONSIBLE FOR ANY LOSS OR DAMAGE TO THE ORIGINAL OR SUBSEQUENT SYSTEM OWNER(S), THE UNITS, OR ANY THIRD PARTY RESULTING FROM SHIPMENT OF THE UNITS, OR FROM ANY PRODUCT LIABILITY CLAIMS OF THE ORIGINAL OR SUBSEQUENT SYSTEM OWNER(S) OR ANY THIRD PARTY.

THIS LIMITED WARRANTY GIVES YOU SPECIFIC LEGAL RIGHTS, NORTH CAROLINA LAW MAY GIVE YOU CERTAIN SPECIFIC OTHER RIGHTS WHICH ARE NOT MENTIONED HEREIN.

VIII. TRANSFER OF WARRANTY

This warranty extends to the original system owner and each subsequent owner of the system during the term of this limited warranty.

IX. INSTALLER CERTIFICATION

"I acknowledge to the company and the system owner that the wastewater system and the Infiltrator have been installed in accordance with the installation instructions of the company, state wastewater laws and rules, the innovative wastewater system approval, the improvement permit and authorization to construct, and any conditions on the permit or authorization to construct, and other applicable laws and rules."

15132 Ron Allen Court
Physical Address of System Installation or Lot Number

Charlotte, NC

R.C.S., Inc.
Business Name of Installer

Cathy Hudson
Name of Person Signing (Print)

Cathy Hudson 1-15-03
Signature Date

4/2/03

6 Business Park Road • P.O. Box 768 • Old Saybrook, CT 06475 • 800-221-4436 • 860-577-7000 • Fax 860-577-7001 • www.infiltratorsystems.com

White Copy: Department of Health **Yellow Copy: System Owner** **Pink Copy: Infiltrator Systems**

FEE: 4260B

DATE: _____

APPLICATION FOR IMPROVEMENT PERMIT FOR RESIDENTIAL SITE INDIVIDUAL WATER AND WASTEWATER SYSTEMS PROGRAM

[ ] CRT

TYPE APPLICATION: __ NEW SYSTEM __ EXPANSION/ ALTERATION OF EXISTING SYSTEM __ REPAIR OF EXISTING SYSTEM

NORTH CAROLINA
DEPARTMENT OF ENVIRONMENT,
HEALTH, AND NATURAL RESOURCES
DIVISION OF ENVIRONMENTAL HEALTH
ON-SITE WASTEWATER SECTION

FILE #: 4260B

PROPERTY INFORMATION (FROM ENGINEERING FORM) FOR JOB LOCATION:

TAX/PARCEL NUMBER:

STREET ADDRESS: 15132 Ron Allen Court

SUBDIVISION OR MOBILE HOME PARK NAME: Davis Trace

LOT NUMBER: 40

TYPE OF BUILDING (CHECK ONE):

__ SINGLE MOBILE HOME(S)
__ DOUBLE WIDE (D)
✓ HOUSE (H)
__ MODULAR HOME (M)
__ MULTIPLE FAMILY (U)
__ OTHER (O)

TOWNSHIP (CHECK ONE):

__ 0 MECKLENBURG
__ 1 CHARLOTTE
__ 2 DAVIDSON
__ 3 CORNELIUS
__ 4 PINEVILLE
__ 5 MATTHEWS
__ 6 HUNTERSVILLE
✓ 7 MINT HILL

HEATED SQUARE FOOTAGE: 4,600

NUMBER OF BEDROOMS: 4 NUMBER OF OCCUPANTS: 4

CLOSING DATE 11-1-02

FOUNDATION FOR RESIDENCE:

__ WITHOUT BASEMENT
__ ON SLAB
✓ CRAWL SPACE
__ WITH BASEMENT /PLUMBING
__ WITH BASEMENT /NO PLUMBING

IF EXPANSION/ALTERATION OF EXISTING SYSTEM, DESCRIBE THE PROPOSED BUILDING ADDITION:

WILL THERE BE A HOME BUSINESS IN THE RESIDENCE: __ YES ✓ NO TYPE: _____

WATER SUPPLY (CHECK ONE):

__ COMMUNITY (C)
✓ MUNICIPAL (M)
__ PRIVATE WELL (P)
__ SHARED WELL (S)
__ OTHER 'SPRINGS' (O)

IF ANY OF THE FOLLOWING ARE LOCATED ON THE PROPERTY, PLEASE SHOW LOCATION ON PLAT:

BURIED CABLES, LANDFILLS, STUMPHOLES __ YES ✓ NO
EXISTING WASTEWATER SYSTEMS __ YES ✓ NO
EASTMENTS OR RIGHT-OF-WAYS __ YES __ NO
WELL, SPRINGS OR WATERLINES __ YES ✓ NO
DESIGNATED WETLANDS __ YES ✓ NO

PROPERTY OWNER:

NAME: Pressley Johnny P
(LAST) (FIRST) (MI)

ADDRESS: 3234 Mclendon Road

CITY: Matthews STATE: NC ZIP: 28104

DAYTIME PHONE: 704 201 - 4299

LEGAL AGENT FOR PROPERTY OWNER, IF APPLICABLE:

NAME: SAME
(LAST) (FIRST) (MI)

DAYTIME PHONE: ( ) --

WHAT DATE WAS THE PROPERTY ORIGINALLY DEEDED AND RECORDED? _____

An Improvement Permit is subject to suspension or revocation if site plans or the intended use change or if information submitted in this application is falsified or changed. The undersigned, owner, or legal agent for the owner, of the property described above as the "Job Location" has read the foregoing application, acknowledges that the contents of same are true, and authorizes agents of the Mecklenburg County Health Department to enter onto the property for the purpose of processing this request.

SIGNED: Jay P Ry DATE: 6-6-02

MECKLENBURG COUNTY HEALTH DEPARTMENT
ENVIRONMENTAL HEALTH DIVISION
c/o HAL MARSHALL CTR., SUITE 211, 700 N. TRYON ST., CHARLOTTE, N.C. 28202., (704) 336-5102

Department of Environment, Health, and Natural Resources
Division of Environmental Health
On-site Wastewater Section

Sheet: 1
Property ID: 195-102-40
Lot #: 40
File #: 4260B
Code: 2

SOIL/SITE EVALUATION
for ON-SITE WASTEWATER SYSTEM

Owner: Johnny Pressley
Applicant:
Address: 3234 McClendon road, Matthews, N. C. 28104
Date Evaluated: 05/07/2002
Proposed Facility: Residence
Design Flow (.1949): 480gpd
Property Size: .15a
Location of Site: 15132 Ron Allen Court
Property Recorded:
Water Supply: [x] Public [ ] Individual [ ] Well [ ] Spring [ ] Other
Evaluation Method: [x] Auger Boring [ ] Pit [ ] Cut
Type of Wastewater: [x] Sewage [ ] Industrial Process [ ] Mixed

PROFILE #	1940 Landscape Position/ Slope%	Horizon Depth (IN.)	SOIL MORPHOLOGY .1941 .1941 Structure/ Texture	.1941 Consistence Mineralogy	OTHER PROFILE FACTORS 1942 Soil Wetness/ Color	.1943 Soil Depth (IN.)	.1956 Sapro Class	.1944 Restr Horiz	Profile Class & LTAR
1	LS, B	0-6	GR/CL	FR/SEXP/SS/SP	>46" TO SOIL WETNESS	46	N/A	NONE	PS, IV .3GPD/FT^2
		6-34	SBK/C	FI/SEXP/S/P					
		34-46	SBK/CL	FR/SEXP/SS/SP					
2	"	0-5	GR/CL	FR/SEXP/SS/SP	>49" TO SOIL WETNESS	49	"	"	"
		5-44	SBK/C	FI/SEXP/S/P					
		44-49	SBK/CL	FR/SEXP/SS/SP					
3	"	0-5	GR/CL	FR/SEXP/SS/SP	>48" TO SOIL WETNESS	48	"	"	"
		5-11	SBK/CL	FR/SEXP/SS/SP					
		11-42	SBK/C	FI/SEXP/SS/SP					
		42-48	SBK/CL	FR/SEXP/SS/SP					
4	"	0-6	GR/CL	FR/SEXP/SS/SP	>46" TO SOIL WETNESS	46+	"	"	"
		6-46	SBK/C	FI/SEXP/S/P					
		BORING TERMINATED @46", FLOATER ROCK							

Description	Initial System	Repair System
Available Space (.1945)	US	US
System Type(s)		
Site LTAR	.3GPD/FT^2	.3GPD/FT^2

Other Factors (.1946): _____
Site Classification (.1948): UNSUITABLE
Evaluated By: W. R. Marlin, LSS, 5/8/02. W. R. Marlin
Others Present:

FILE # 42603

COMMENTS 100% Repair

LANDSCAPE POSITION	GROUP	TEXTURE	.1955 LTAR
R-RIDGE	I	S-SAND	1.2-0.8
S-SHOULDER SLOPE		LS-LOAMY SAND	
L-LINEAR SLOPE			
FS-FOOT SLOPE	II	SL-SANDY LOAM	0.8-0.6
N-NOSE SLOPE		L-LOAM	
H-HEAD SLOPE			
CC-CONCLAVE SLOPE	III	SI-SILT	0.6-0.3
CV-CONVEX SLOPE		SICL-SILTY CLAY LOAM	
T-TERRACE		CL-CLAY LOAM	
FP-FLOOD PLAIN		SCL-SANDY CLAY LOAM	
	IV	SC-SANDY CLAY	0.4-0.1
		SIC-SILTY CLAY	
		O-ORGANIC	

CONSISTENCE MOIST	CONSISTENCE WET
VFR-VERY FRIABLE	NS-NON-STICKY
FR-FRIABLE	SS-SLIGHTLYSTICKY
FI-FIRM	S-STICKY
VFI-VERY FIRM	VS-VERY STICKY
EFI-EXTREMELY FIRM	NP-NON-PLASTIC
	SP-SLIGHTLYSTICKY
	P-PLASTIC
	VP-VERY PLASTIC


STRUCTURE

SG-SINGLE GRAIN
M-MASSIVE
CR-CRUMB
GR-GRANULAR
SBK-SUBANGULAR BLOCKY
ABK-ANGULAR BLOCKY
PL-PLATY
PR-PRISMATIC

MINERALOGY

SLIGHTLY EXPANSIVE

EXPANSIVE

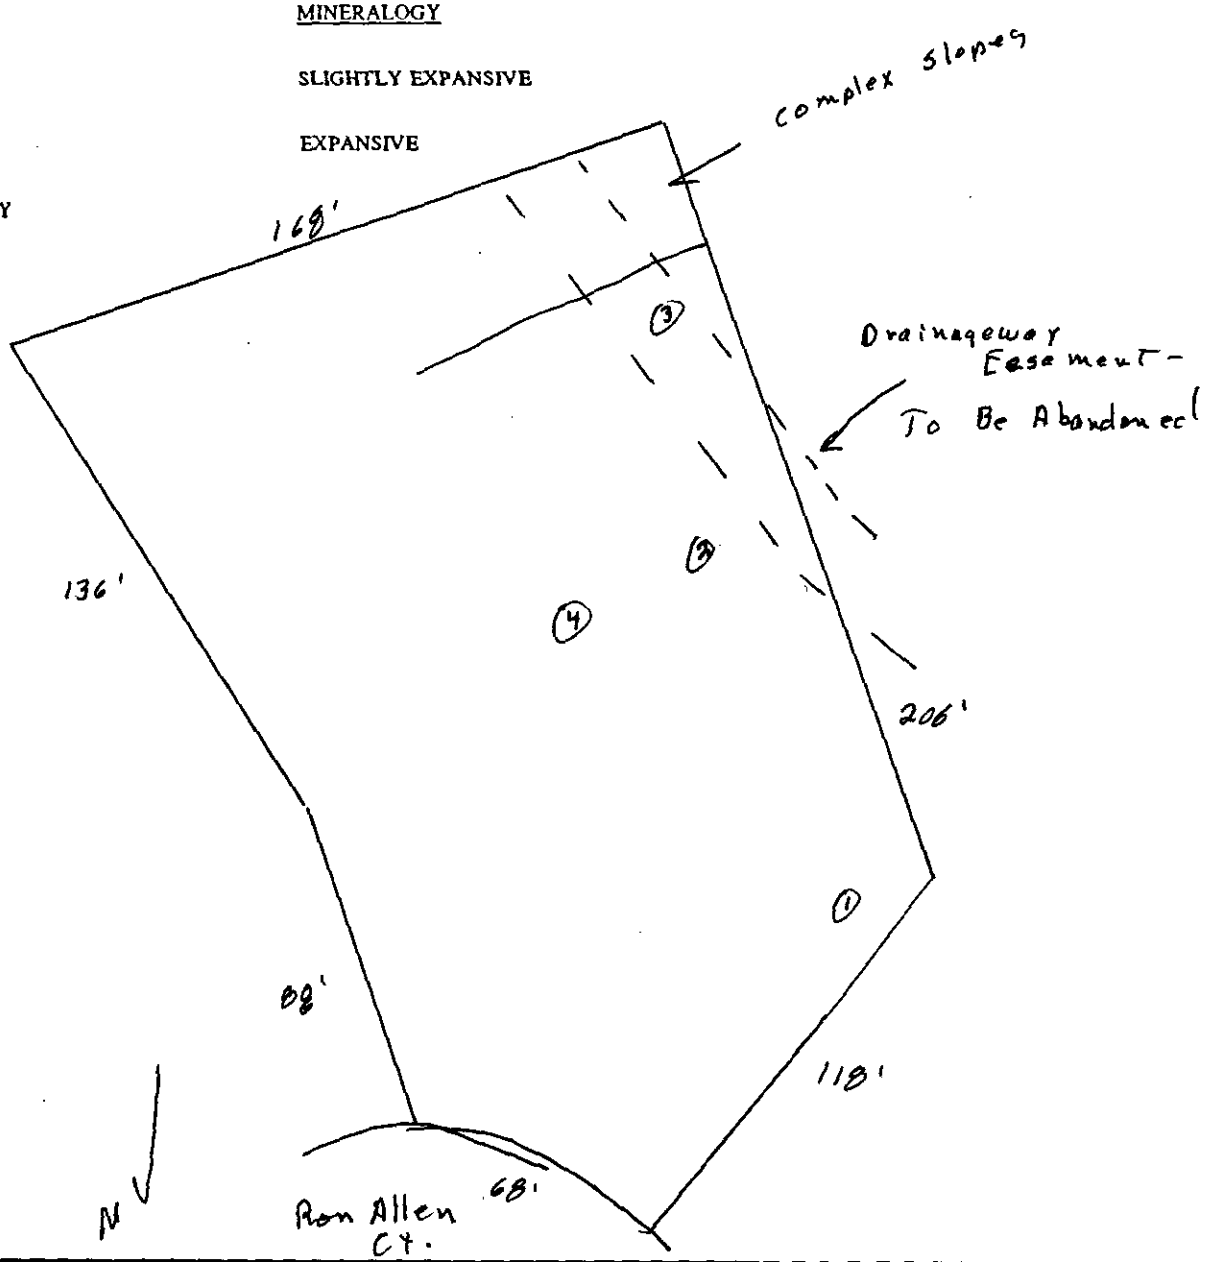

Department of Environment, Health, and Natural Resources
Division of Environmental Health
On-site Wastewater Section

Sheet: 1
Property ID: ~~105-102-40~~ 195-102-40 WAM F-7-01
Lot #: 40
File #: 4260B
Code: 2

SOIL/SITE EVALUATION for ON-SITE WASTEWATER SYSTEM

Owner: Davis Steel & Iron
Applicant: Brooks Davis
Address: 1035 Commercial Drive, Matthews
Proposed Facility: residence
Design Flow (.1949): 480gpd
Property Size: .69a
Location of Site: Ron Allen Court 15132
Property Recorded:
Water Supply: [x] Public [ ] Individual [ ] Well [ ] Spring [ ] Other
Evaluation Method: [x] Augur Boring [ ] Pit [ ] Cut
Type of Wastewater: [x] Sewage [ ] Industrial Process [ ] Mixed

PROFILE #	.1940 Landscape Position/ Slope%	Horizon Depth (IN.)	SOIL MORPHOLOGY .1941 .1941 Structure/ Texture	.1941 Consistence Mineralogy	OTHER PROFILE FACTORS .1942 Soil Wetness/ Color	.1943 Soil Depth (IN.)	.1956 Sapro Class	.1944 Restr Horiz	Profile Class & LTAR
	5-10								
1	LS	0-6	GR/CL	FR/SEXP/SS/SP	>48" TO SOIL WETNESS	48	N/A	NONE	PS, IV .3G/FT^2/DAY
		6-35	SBK/C	FI/SEXP/S/P					
		35-48	WKSBK/CL	FR/SEXP/SS/SP					
2	LS	0-4	GR/CL	FR/SEXP/SS/SP	>21" TO SOIL WETNESS	21	"	"	US, IV
		4-21	SBK/C	FI/SEXP/S/P					

Description	Initial System	Repair System
Available Space (.1945)	US	US
System Type(s)		
Site LTAR		

Other Factors (.1946): _____
Site Classification (.1948): UNSUITABLE
Evaluated By: W. R. Marlin, LSS, 9/7/01 W. R. Marlin
Others Present:


FILE # 42608

COMMENTS 100% Repair, use backhoe if additional investigation needed

LANDSCAPE POSITION	GROUP	TEXTURE	.1955 LTAR
R-RIDGE	I	S-SAND	1.2-0.8
S-SHOULDER SLOPE		LS-LOAMY SAND	
L-LINEAR SLOPE			
FS-FOOT SLOPE	II	SL-SANDY LOAM	0.8-0.6
N-NOSE SLOPE		L-LOAM	
H-HEAD SLOPE			
CC-CONCLAVE SLOPE	III	SI-SILT	0.6-0.3
CV-CONVEX SLOPE		SICL-SILTY CLAY LOAM	
T-TERRACE		CL-CLAY LOAM	
FP-FLOOD PLAIN		SCL-SANDY CLAY LOAM	
	IV	SC-SANDY CLAY	0.4-0.1
		SIC-SILTY CLAY	
		O-ORGANIC	

CONSISTENCE MOIST	CONSISTENCE WET
VFR-VERY FRIABLE	NS-NON-STICKY
FR-FRIABLE	SS-SLIGHTLYSTICKY
FI-FIRM	S-STICKY
VFI-VERY FIRM	VS-VERY STICKY
EFI-EXTREMELY FIRM	NP-NON-PLASTIC
	SP-SLIGHTLYSTICKY
	P-PLASTIC
	VP-VERY PLASTIC

STRUCTURE	MINERALOGY
SG-SINGLE GRAIN	SLIGHTLY EXPANSIVE
M-MASSIVE	
CR-CRUMB	EXPANSIVE
GR-GRANULAR	
SBK-SUBANGULAR BLOCKY	
ABK-ANGULAR BLOCKY	
PL-PLATY	
PR-PRISMATIC	

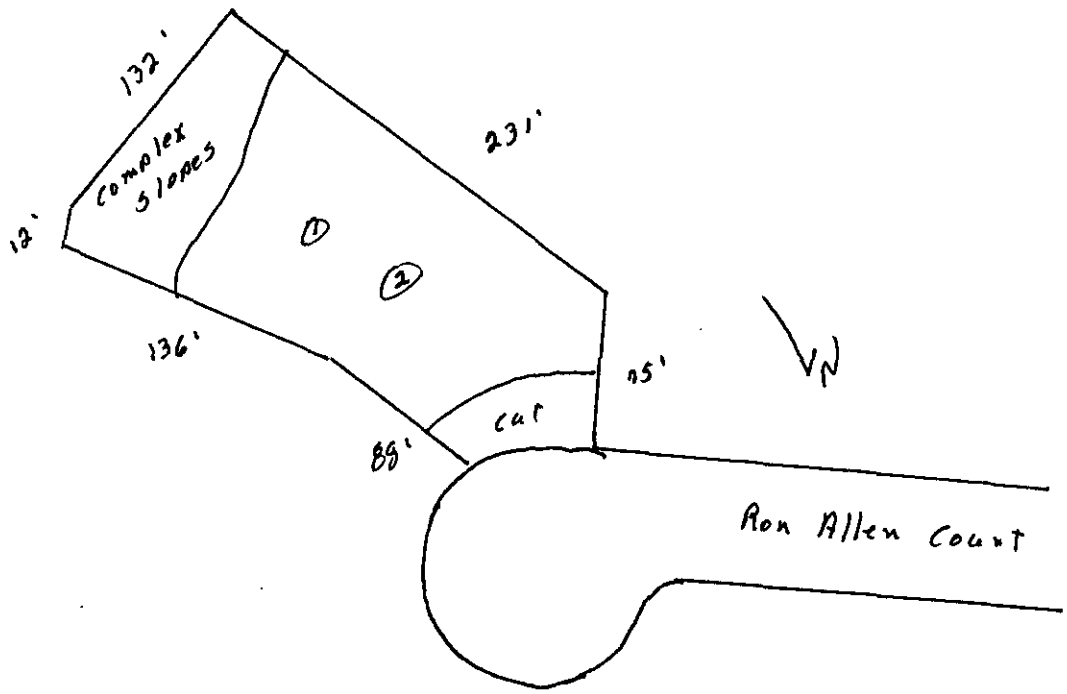

FEE: 200.00 EB
DATE: 3/14/00 #13567

APPLICATION FOR IMPROVEMENT PERMIT FOR RESIDENTIAL SITE INDIVIDUAL WATER AND WASTEWATER SYSTEMS PROGRAM

[ ] CRT

TYPE APPLICATION: __ NEW SYSTEM __ EXPANSION/ ALTERATION OF EXISTING SYSTEM __ REPAIR OF EXISTING SYSTEM

new plat for lot 19 8/11/00 gc

NORTH CAROLINA
DEPARTMENT OF ENVIRONMENT, HEALTH, AND NATURAL RESOURCES
DIVISION OF ENVIRONMENTAL HEALTH
ON-SITE WASTEWATER SECTION

Cancelled by Jason Martin

FILE #: 42605

PROPERTY INFORMATION (FROM ENGINEERING FORM) FOR JOB LOCATION: 195-102-40

TAX/PARCEL NUMBER: ~~195-101-17~~ Pt of

STREET ADDRESS: RON ALLEN COURT 15132

SUBDIVISION OR MOBILE HOME PARK NAME: STILWELL PLACE

LOT NUMBER: 40

TYPE OF BUILDING (CHECK ONE):

__ SINGLE MOBILE HOME(S)
__ DOUBLE WIDE (D)
X HOUSE (H)
__ MODULAR HOME (M)
__ MULTIPLE FAMILY (U)
__ OTHER (O)

HEATED SQUARE FOOTAGE: 2500+

NUMBER OF BEDROOMS: 4 NUMBER OF OCCUPANTS:

FOUNDATION FOR RESIDENCE:

__ WITHOUT BASEMENT
__ ON SLAB
__ CRAWL SPACE
__ WITH BASEMENT /PLUMBING
__ WITH BASEMENT /NO PLUMBING

TOWNSHIP (CHECK ONE):

__ 0 MECKLENBURG
__ 1 CHARLOTTE
__ 2 DAVIDSON
__ 3 CORNELIUS
__ 4 PINEVILLE
__ 5 MATTHEWS
__ 6 HUNTERSVILLE
X 7 MINT HILL

CLOSING DATE_____

IF EXPANSION/ALTERATION OF EXISTING SYSTEM, DESCRIBE THE PROPOSED BUILDING ADDITION:

WILL THERE BE A HOME BUSINESS IN THE RESIDENCE: __ YES X NO TYPE: _____

WATER SUPPLY (CHECK ONE):

__ COMMUNITY (C)
__ SHARED WELL (S)
M MUNICIPAL (M)
__ OTHER 'SPRINGS' (O)
__ PRIVATE WELL (P)

IF ANY OF THE FOLLOWING ARE LOCATED ON THE PROPERTY, PLEASE SHOW LOCATION ON PLAT:

BURIED CABLES, LANDFILLS, STUMPHOLES __ YES X NO
EXISTING WASTEWATER SYSTEMS __ YES X NO
EASTMENTS OR RIGHT-OF-WAYS X YES __ NO
WELL, SPRINGS OR WATERLINES __ YES __ NO
DESIGNATED WETLANDS __ YES __ NO

PROPERTY OWNER:

NAME: (LAST) DAVIS (FIRST) STEEL & IRON (MI)
ADDRESS: 1035 COMMERCIAL DR.
CITY: MATTHEWS STATE: N.C. ZIP: 28104
DAYTIME PHONE: ( ) 704-821-7676

LEGAL AGENT FOR PROPERTY OWNER, IF APPLICABLE:

NAME: (LAST) DAVIS (FIRST) J. (MI) BROOKS
DAYTIME PHONE: ( ) 704-821-7622

WHAT DATE WAS THE PROPERTY ORIGINALLY DEEDED AND RECORDED? 6-14-96

An Improvement Permit is subject to suspension or revocation if site plans or the intended use change or if information submitted in this application is falsified or changed. The undersigned, owner, or legal agent for the owner, of the property described above as the "Job Location" has read the foregoing application, acknowledges that the contents of same are true, and authorizes agents of the Mecklenburg County Health Department to enter onto the property for the purpose of processing this request.

SIGNED: J Brooks Davis DATE: 3-14-00

MECKLENBURG COUNTY HEALTH DEPARTMENT
ENVIRONMENTAL HEALTH DIVISION
c/o HAL MARSHALL CTR., SUITE 211, 700 N. TRYON ST., CHARLOTTE, N.C. 28202., (704) 336-5102


PROPOSED PLOT PLAN

HEALTH DEPARTMENT
ENVIRONMENTAL HEALTH DIVISION
700 NORTH TRYON STREET
CHARLOTTE, NC 28202
PHONE (704) 336-5102

FILE: 4260B

TC: 195-101-1720

Draw in and name all roads adjoining the property. Draw in and accurately dimension the lot concerned. Accurately indicate property boundaries proposed and/or existing structures and driveways, underground utilities, and wells and springs within 100 feet of the proposed building or drainfield.

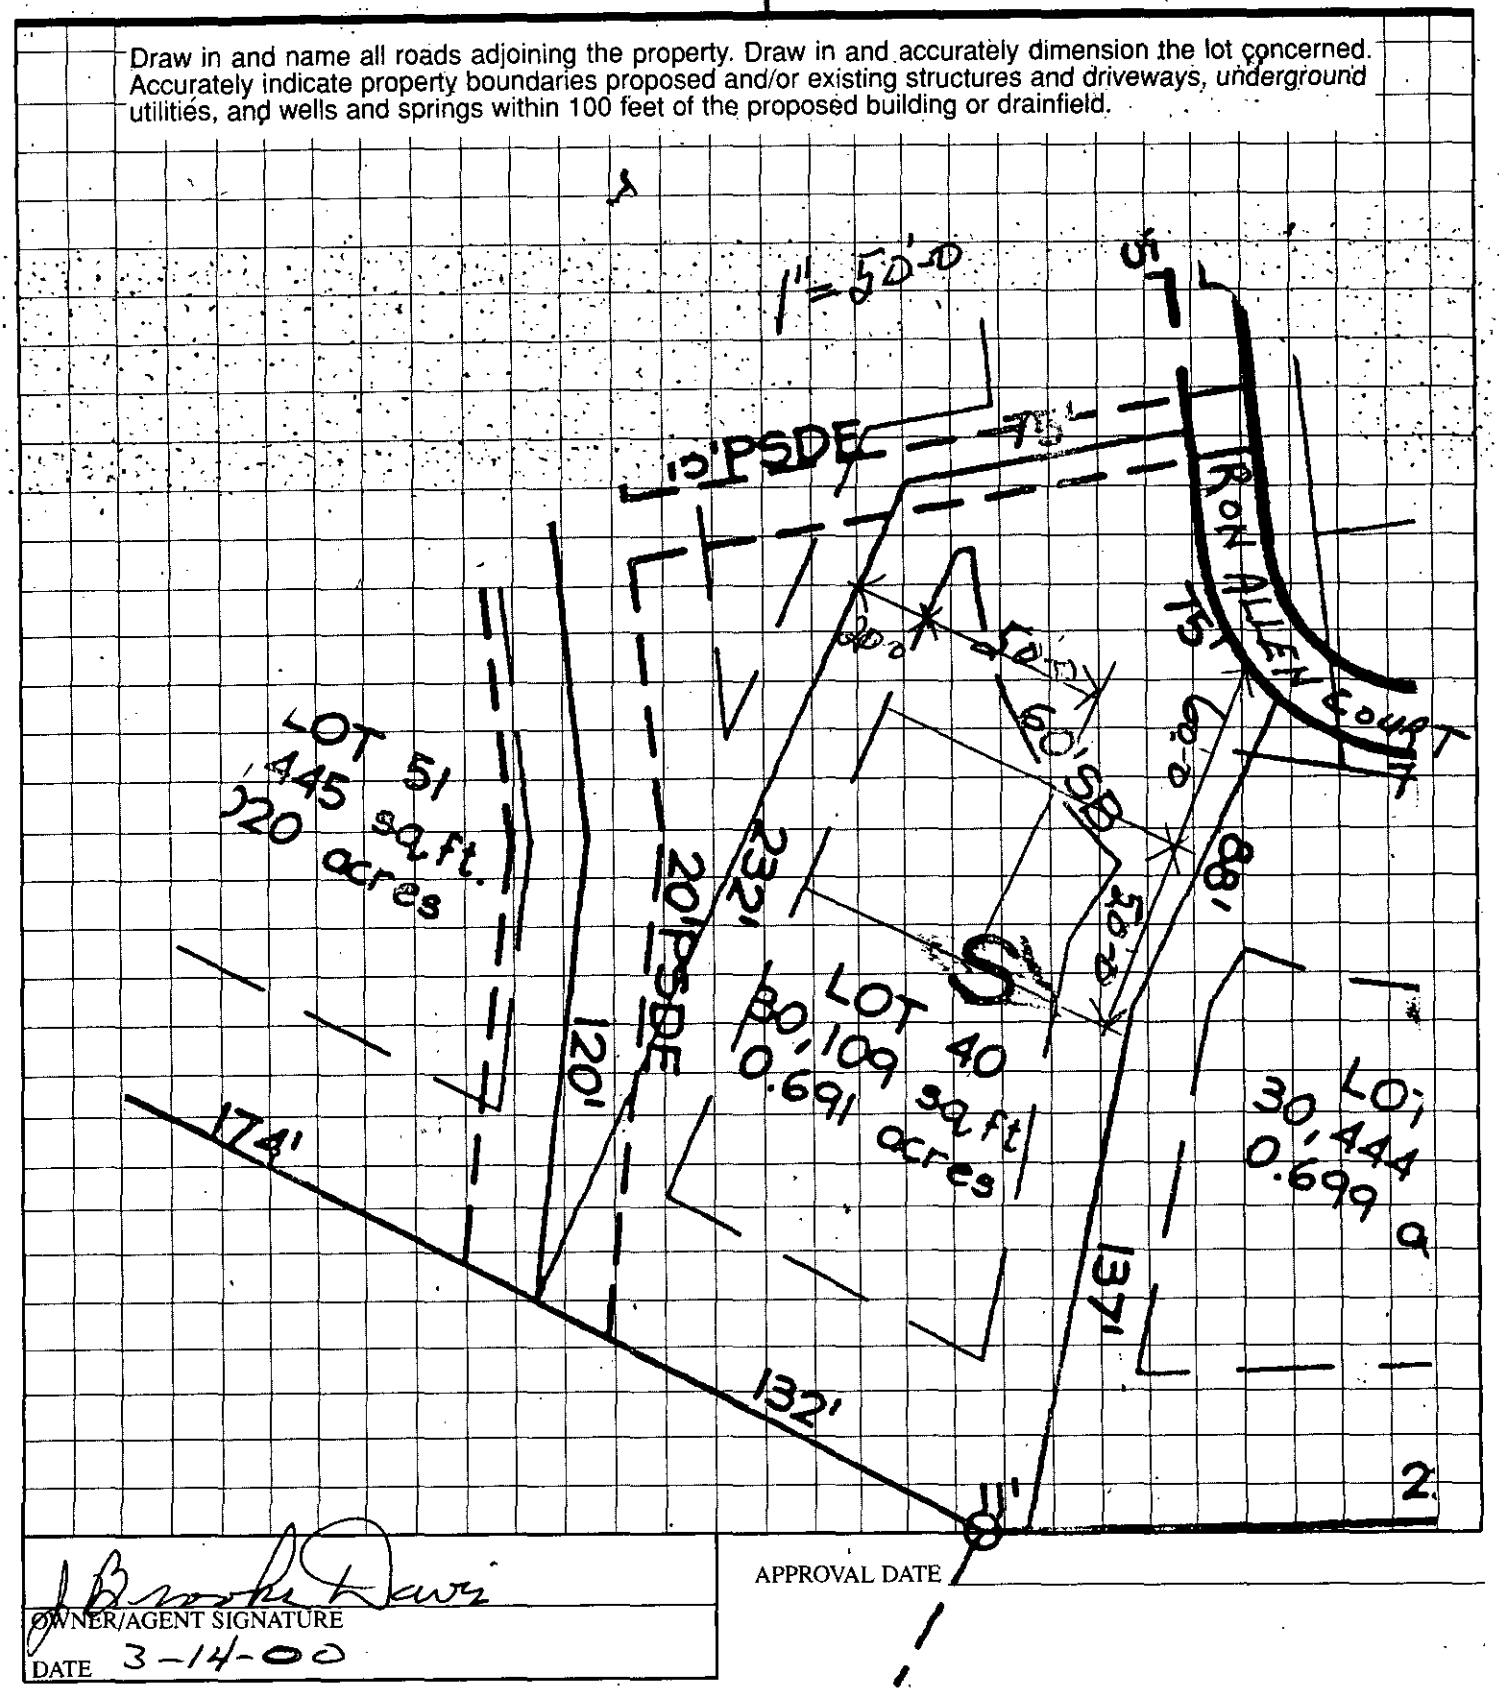

J Brooks Davis
OWNER/AGENT SIGNATURE

DATE 3-14-00

APPROVAL DATE

White - Health Department's Copy Canary - E.H.S. Copy Pink - Owner's Copy

LOT 6A
17,096 sq.ft.
0.39 acres
260.50'
80' SETBACK
21.38'
152.56'
LOT 6B
16,524 sq.ft.
0.38 acres
188.63'
149.59'
218.50'
70.03'
LOT 7A
14,516 sq.ft.
0.33 acres
145.16'
15'PSDE
20'PSDE
54.11'
88.75'
78.25'
206.81'
168.98'
136.85'
43.10'
75.01'
24.93'
42.75'
130.00'
170.00'
10,000
HOOK RD.
LOT
NTS
Job name:
STILLREV50
Scale:
1"=50'
(H)
(V)
Sheet No.
1


PROPOSED PLOT PLAN

HEALTH DEPARTMENT
ENVIRONMENTAL HEALTH DIVISION
700 NORTH TRYON STREET
CHARLOTTE, NC 28202
PHONE (704) 336-5102

FILE: 4260 B

TC: _____

Draw in and name all roads adjoining the property. Draw in and accurately dimension the lot concerned. Accurately indicate property boundaries proposed and/or existing structures and driveways, underground utilities, and wells and springs within 100 feet of the proposed building or drainfield.

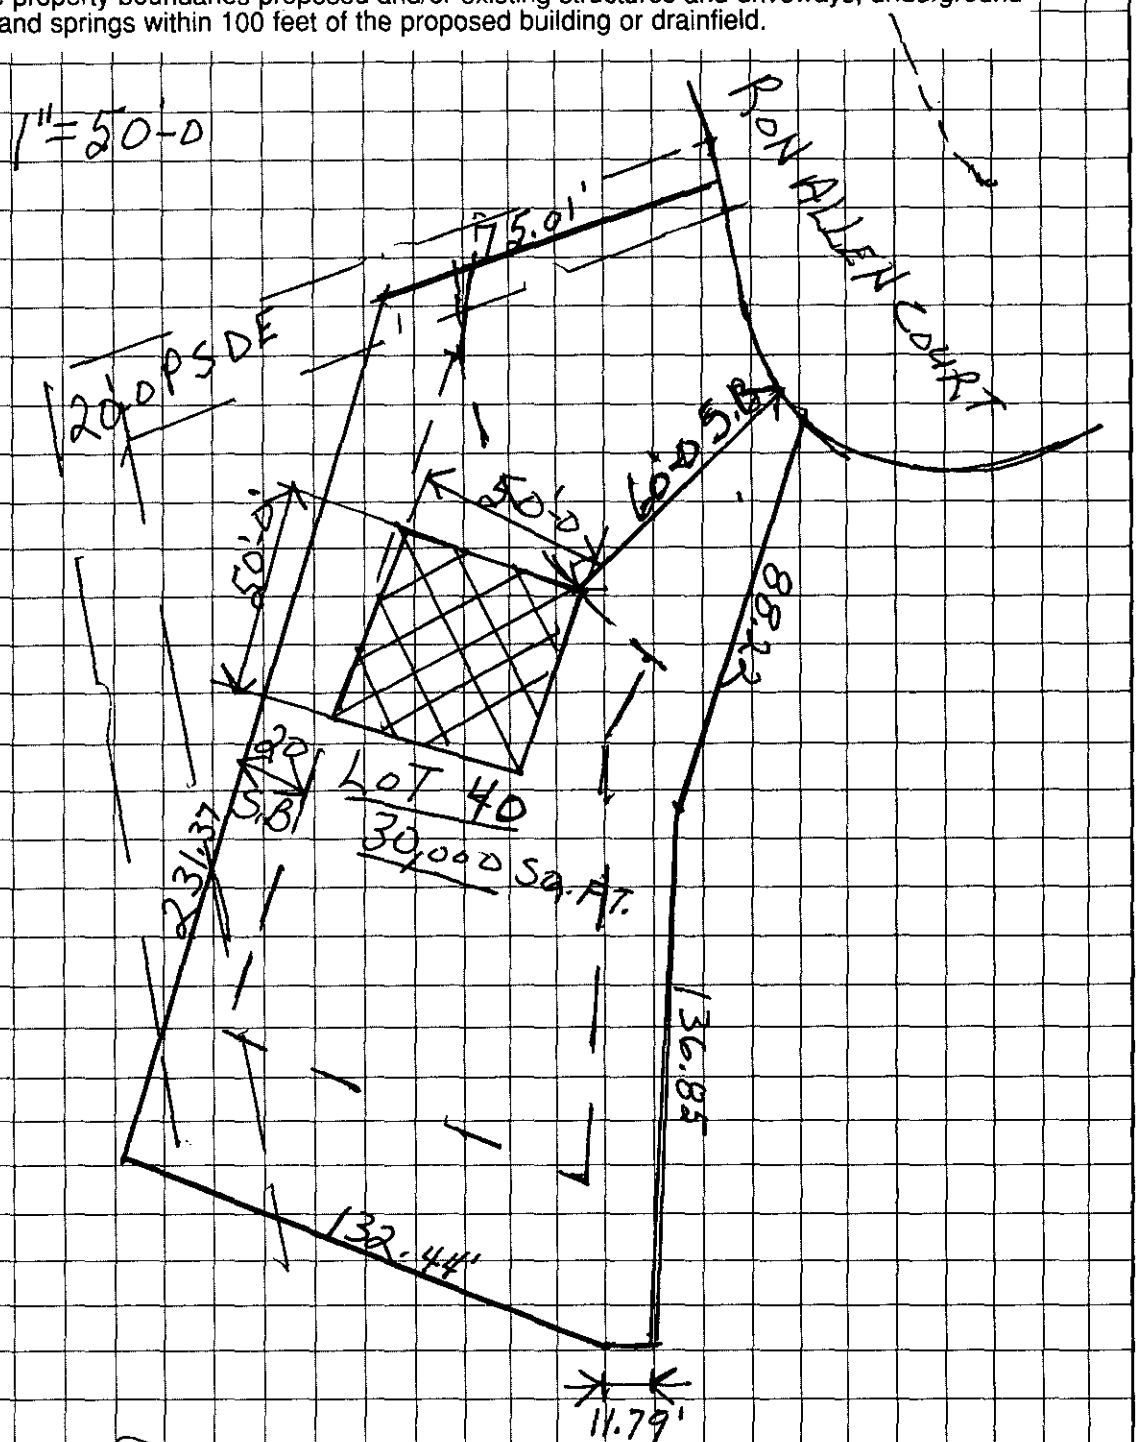

J. Brooks Davis
OWNER/AGENT SIGNATURE

DATE 7-30-01

APPROVAL DATE _____

White - Health Department's Copy Canary - E.H.S. Copy Pink - Owner's Copy