
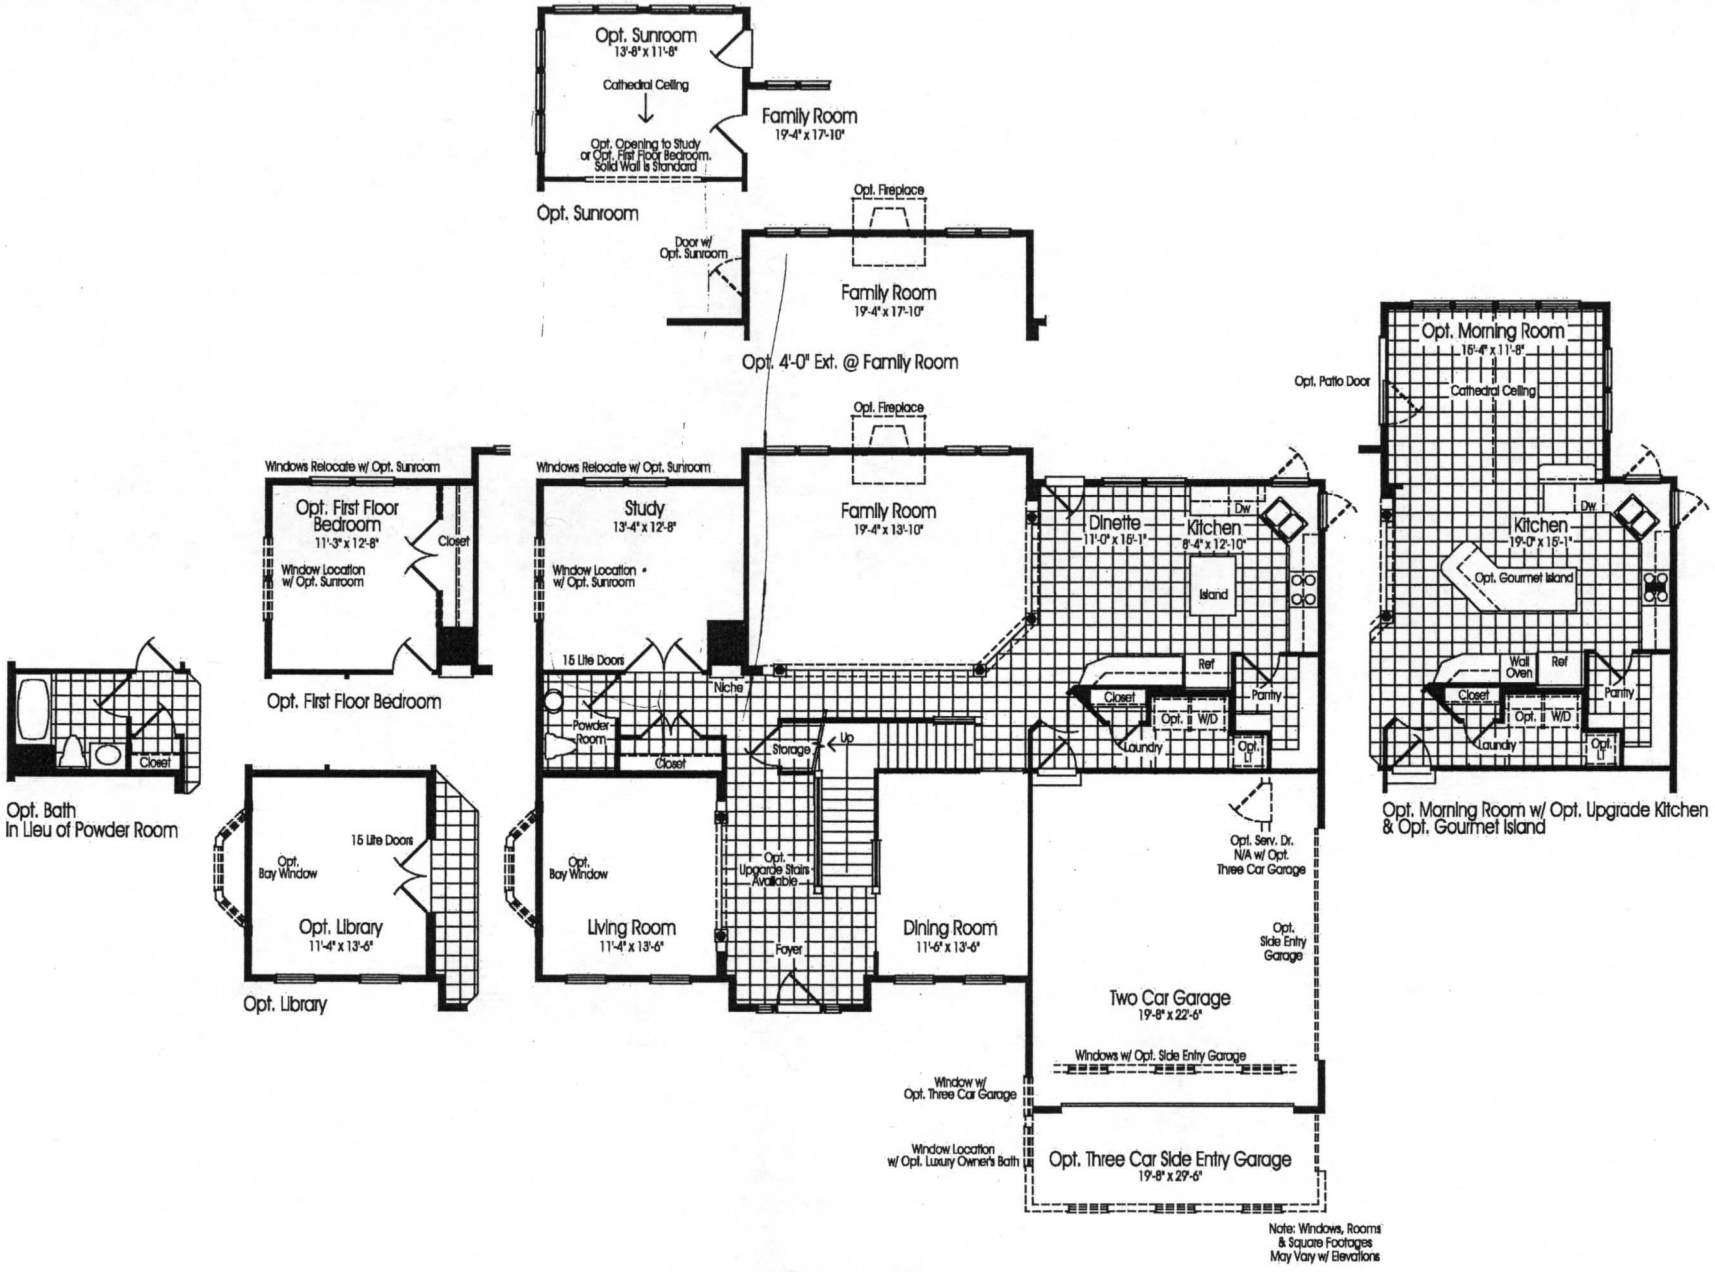


MAIN LEVEL

ELEVATION B

Although all illustrations and specifications are believed correct at the time of publication, the right is reserved to make changes, without notice or obligation. Windows, doors, ceilings, and room sizes may vary depending on the options and elevations selected. Optional items indicated are available at additional cost. This brochure is for illustrative purposes only and not part of a legal contract.
It is recommended that the architectural blueprints be reviewed for further clarification of features. Not all features are shown. Please ask our Sales and Marketing Representative for complete information.

THE AVALON

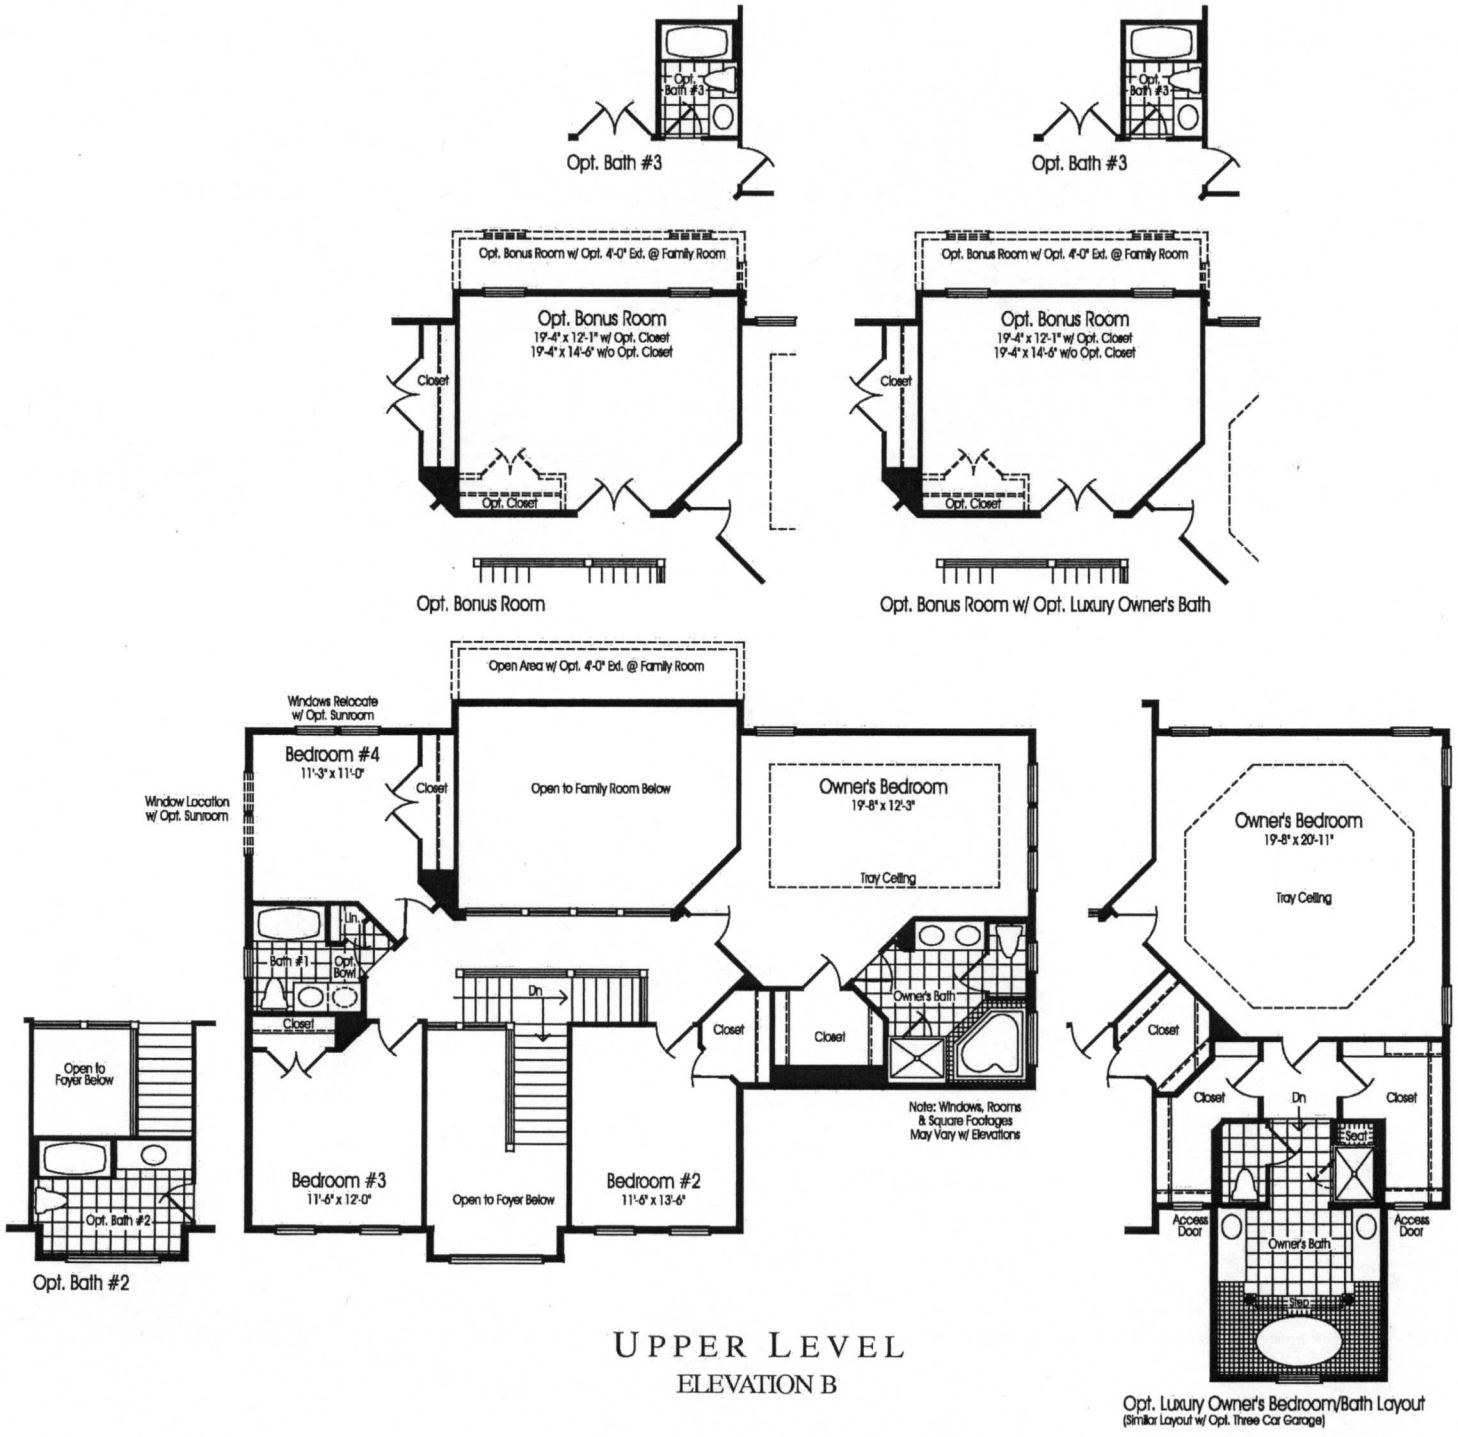

UPPER LEVEL

ELEVATION B

CERTIFICATE OF COMPLETION/OPERATION PERMIT

HEALTH DEPARTMENT
ENVIRONMENTAL HEALTH DIVISION
700 NORTH TRYON ST., SUITE 211
CHARLOTTE, NC 28202
PHONE (704) 336-5102

FILE: SB45B DATE: 12/8/05

TC: 19724165 ☒ L ☒ CRT

SERIAL 19781 Lot 12

Name of Owner Ryan Homes Juris.:

Address of Property 11939 Canter Lane

Inspection Data:

Tank Material PCC

Total Length of Drainfield 400 septic 200 washer 600TP

Number of Lines S 3(130) W 4(50')@

Cover Depth 12" - 36"

Water Supply Source Municipal

Distance to Water Source >10'

Excavation Inspected 12/8/05

Tank(s) Inspected 12/8/05

Wash Line Inspected 12/8/05

High Water Alarm Inspected NA

see installation approval

PLOT

Design 2005, INO, 1500ST, 400'EzFlow septic, 200'EzFlow washer, box, cecil CTR# RLS

The undersigned has inspected the Septic Tank System described above, and certifies it has been

☒ installed or constructed ☐ altered or repaired

☒ in accordance with the permit issued ☐ as detailed in the plot above

and meets the provisions of I5A NCAC 18A. 1900, "Laws And Rules For Sewage Treatment and Disposal Systems" in effect on the date of issuance of the permit. This issuance of this

☐ Certificate of Completion ☒ Operation Permit

does not in any way guarantee that the system will operate properly or relieve any person now or hereafter owning, controlling, or using such system from any liability resulting from the failure of the system to operate properly. This document is issued subject to those restrictions and conditions shown on the permit(s) and the provisions of I5A NCAC 18A. 1990 in addition to those listed below under "COMMENTS." This document shall be null and void if any information contained in the application is untrue or if any additions are made to the property which would increase the requirements for said system.

Notice: Disturbance of the designated repair area may result in the suspension/revocation of this permit.

COMMENTS: septic system designed for a 5 bedroom residence

Type IIIg / Type IIIe PPBPS Repair Area

Philo S. Walker RS

Environmental Health Specialist

Mecklenburg County services are available without regard to ethnic origin, sex, or disability.