


17616 CALDWELL STATION RD

01103203


7/5/2007

duponbj


Groundwater and Wastewater Services File Imaging Project
May 2007
Barcode Font = IDAutomationHC39M

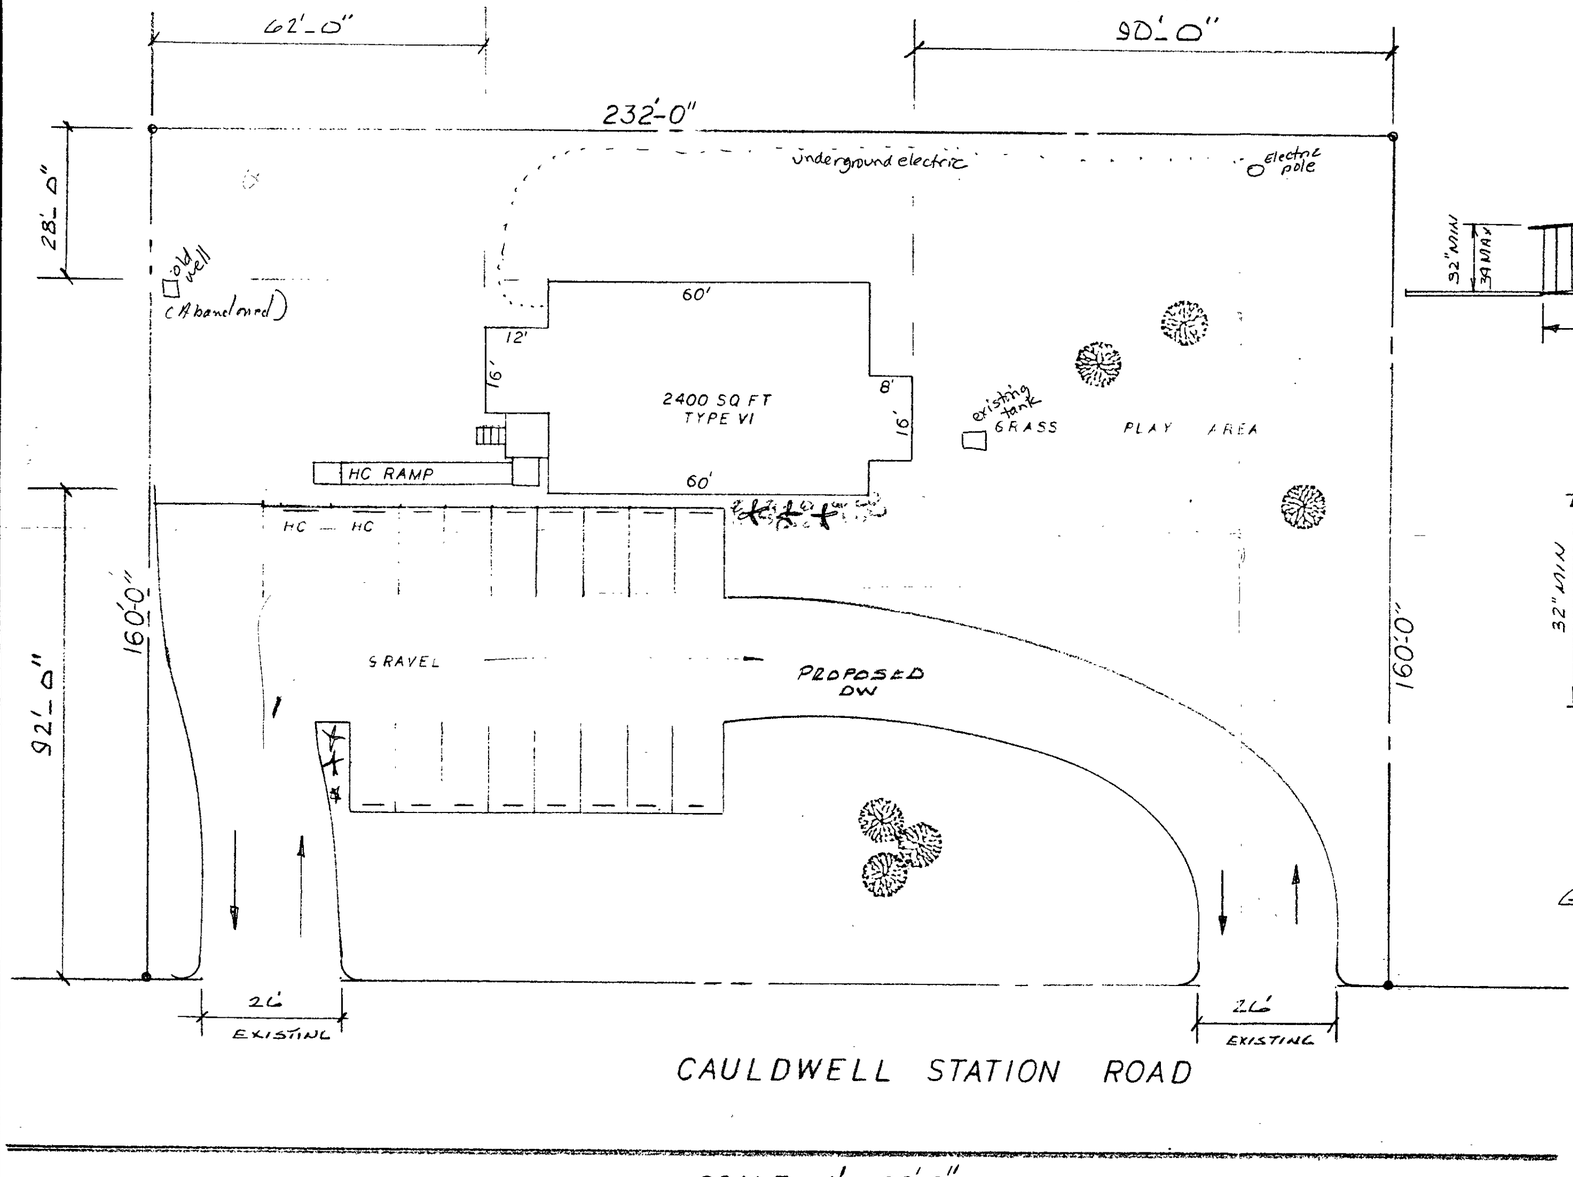

SCALE 1'=20'0"

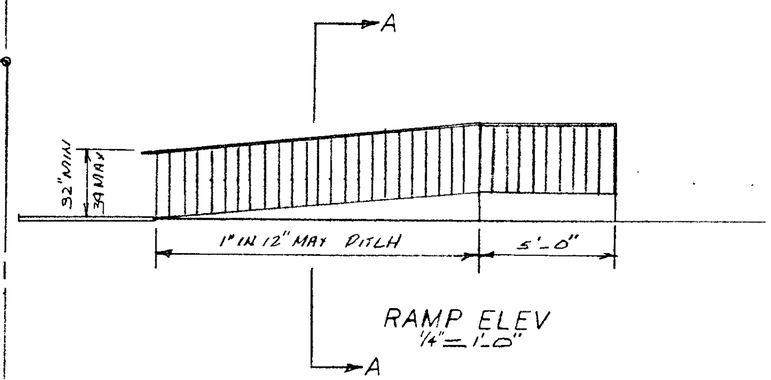

RAMP ELEV
1/4"=1'-0"

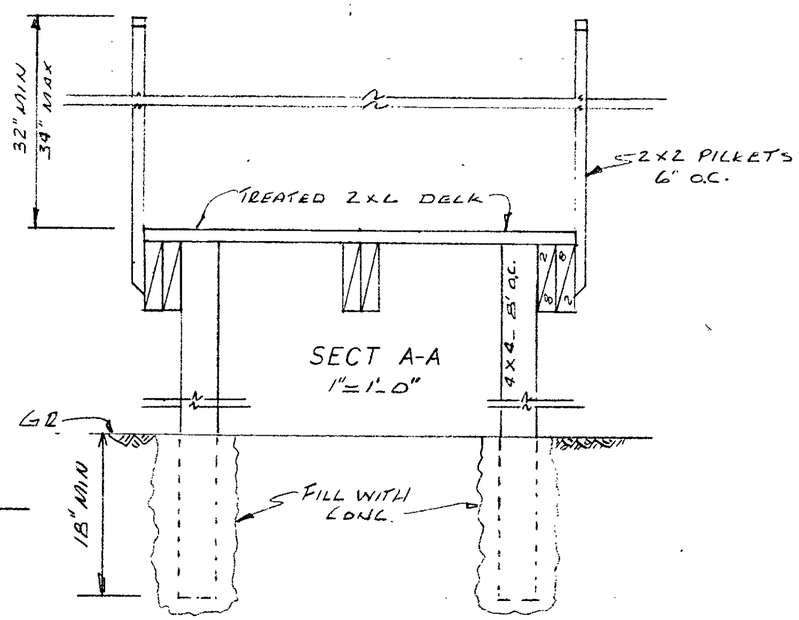

CHILDREN'S SCHOOL HOUSE

SCALE NOTED	APPROVED BY	DRAWN BY M O A
DATE 6-20-91		
		DRAWING NUMBER 1-5

DIETZGEN NO 198-MF AGEPROOF MASTER FORM