

9925 COLLEGE VIEW LN

04715201

5/16/2007

duponbj

Groundwater and Wastewater Services File Imaging Project
May 2007
Barcode Font = IDAutomationHC39M

CERTIFICATE OF COMPLETION/OPERATION PERMIT

MECKLENBURG COUNTY ENVIRONMENTAL HEALTH
1200 BLYTHE BOULEVARD
CHARLOTTE, NC 28203
PHONE (704) 376-4603

FILE: 4168-A DATE: 11-22-89
TC: 047-152-01 ☑ L ☑ CRT
SERIAL № 12217

Name of Owner Glenn Snyder Juris.:
Address of Property 2615 College View

Inspection Data:

Tank Material PCC
Total Length of Drainfield 535'
Number of Lines 5 @ 107'
Cover Depth 12"-32"
Water Supply Source well
Distance to Water Source >50'
Excavation Inspected 11-22-89
Tank(s) Inspected 11-22-89
Wash Line Inspected
High Water Alarm Inspected

PLOT

Design: 1989, 1500ST, con, 1605FT, 12", cecil CTR# 84

The undersigned has inspected the Septic Tank System described above, and certifies it has been
☑ installed or constructed ☐ altered or repaired
☑ in accordance with the permit issued ☐ as detailed in the plot above
and meets the provisions of 10 NCAC 10A .1900, "Laws And Rules For Sanitary Sewage Collection, Treatment, And Disposal" in effect on the date of issuance of the permit. The issuance of this
☑ Certificate of Completion ☐ Operation Permit
does not in any way guarantee that the system will operate properly or relieve any person now or hereafter owning, controlling, or using such system from any liability resulting from the failure of the system to operate properly. This document is issued subject to those restrictions and conditions shown on the permit(s) and the provisions of 10 NCAC 10A .1900 in addition to those listed below under "COMMENTS." This document shall be null and void if any information contained in the application is untrue or if any additions are made to the property which would increase the requirements for said system.

COMMENTS: Installed for 4 bedrooms

B. R. Ferguson
Environmentalist

Mecklenburg County services are available without regard to ethnic origin, sex, or disability.

INSTALLATION, CONSTRUCTION, ALTERATION, AND/OR REPAIR PERMIT


HEALTH DEPARTMENT
ENVIRONMENTAL HEALTH DIVISION
1200 BLYTHE BOULEVARD
CHARLOTTE, NC 28203
PHONE (704) 376-4603

FILE: 4168-A DATE: 11-8-89

TC: 047-152-01 ☑ L

SERIAL Nº 13069

Permission is hereby given to ✓ Install or Construct, _____ Alter or Repair the individual septic tank wastewater treatment system with subsurface, soil absorption, effluent discharge as specified herein at the described location. This permit is granted based upon the information supplied in the application dated 6-18-88. All work shall be completed on or before 12-8-89, after which date this permit shall be null and void. The system shall meet all of the construction requirements of 10 NCAC 10A .1900 which are in effect on the date of the granting of this permit. A Certificate of Completion or an Operation Permit must be obtained from the Mecklenburg County Health Department before any system can be covered up or placed into service. The issuance of this permit does not in any way guarantee that the system anticipated to be constructed will operate properly, or relieve any person now or hereafter owning, controlling or using such system from any liability resulting from the failure of the system to operate properly.

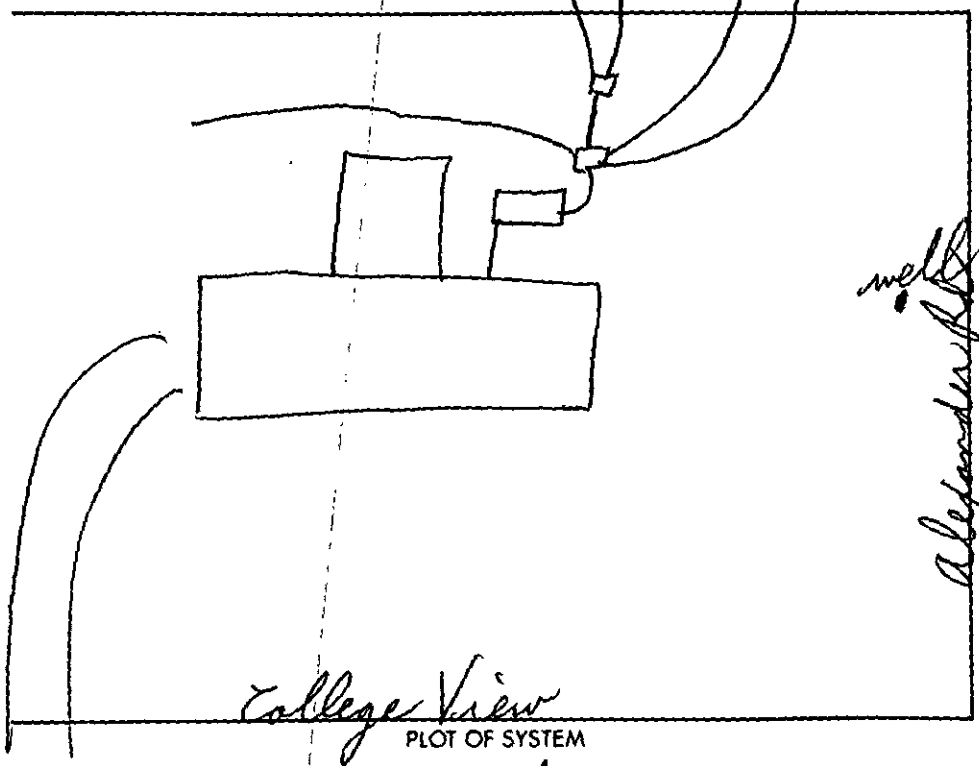

PLOT OF SYSTEM

Liquid Capacity of Septic Tank 1500 gallons

Liquid Capacity of Dosing Tank _____ gallons

Tank Construction PCC

Absorption and/or Nitrification Lines:

Trench Width 3 feet

Total Line Length 535 feet

Number of Lines 5

Depth of Stone 12 inches

Distance from House 15 feet

Distance from Property Line 10 feet

Distance from Well > 50 feet

NAME OF OWNER Glenn Snyder

LOCATION OF PROPERTY 2615 ~~2801 Alexander Rd~~ College View

Comments: 5 lines 3'X107'X12" stone

C. W. Jones
Division or Section Head

B. R. Ferguson
Environmentalist


* If this permit is for the installation or construction of a new system, it must be signed by the division or a section head of the Mecklenburg County Health Department in order to be valid. Only the signature of the Environmentalist is required where an existing system is being altered or repaired.


WHITE - HEALTH DEPARTMENT'S COPY • CANARY - ENVIRONMENTALIST'S COPY • PINK - OWNER OR AGENT'S COPY

PAGE NO

PREPARED BY

DATE

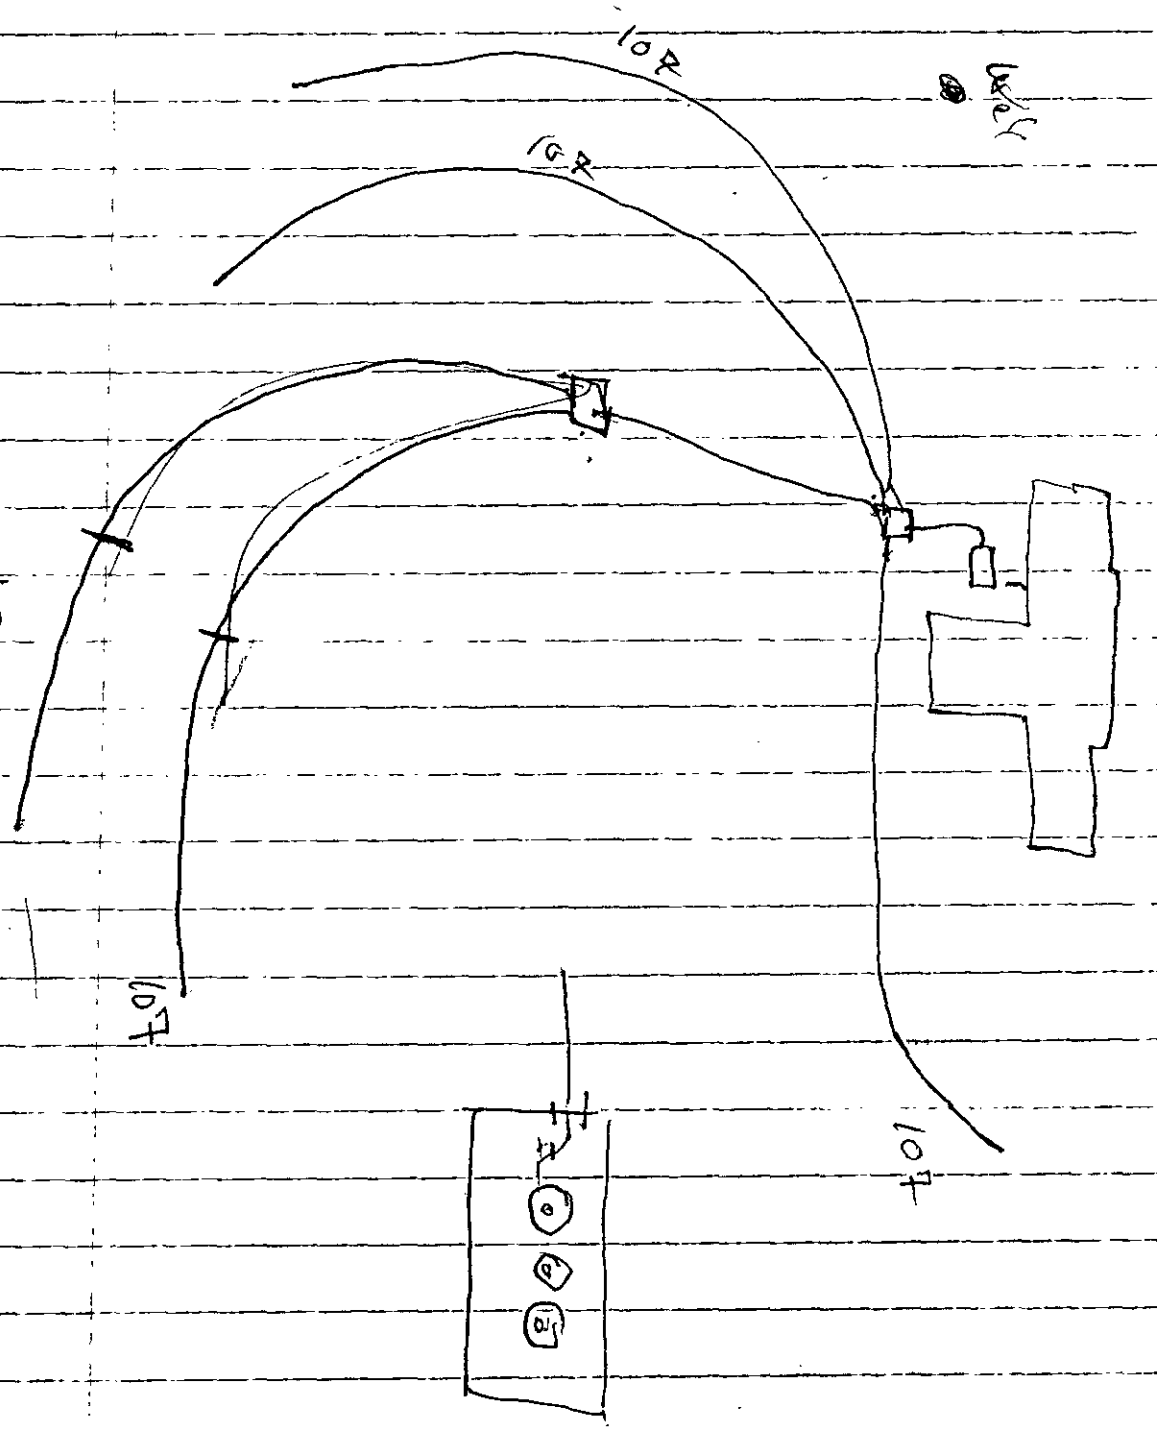

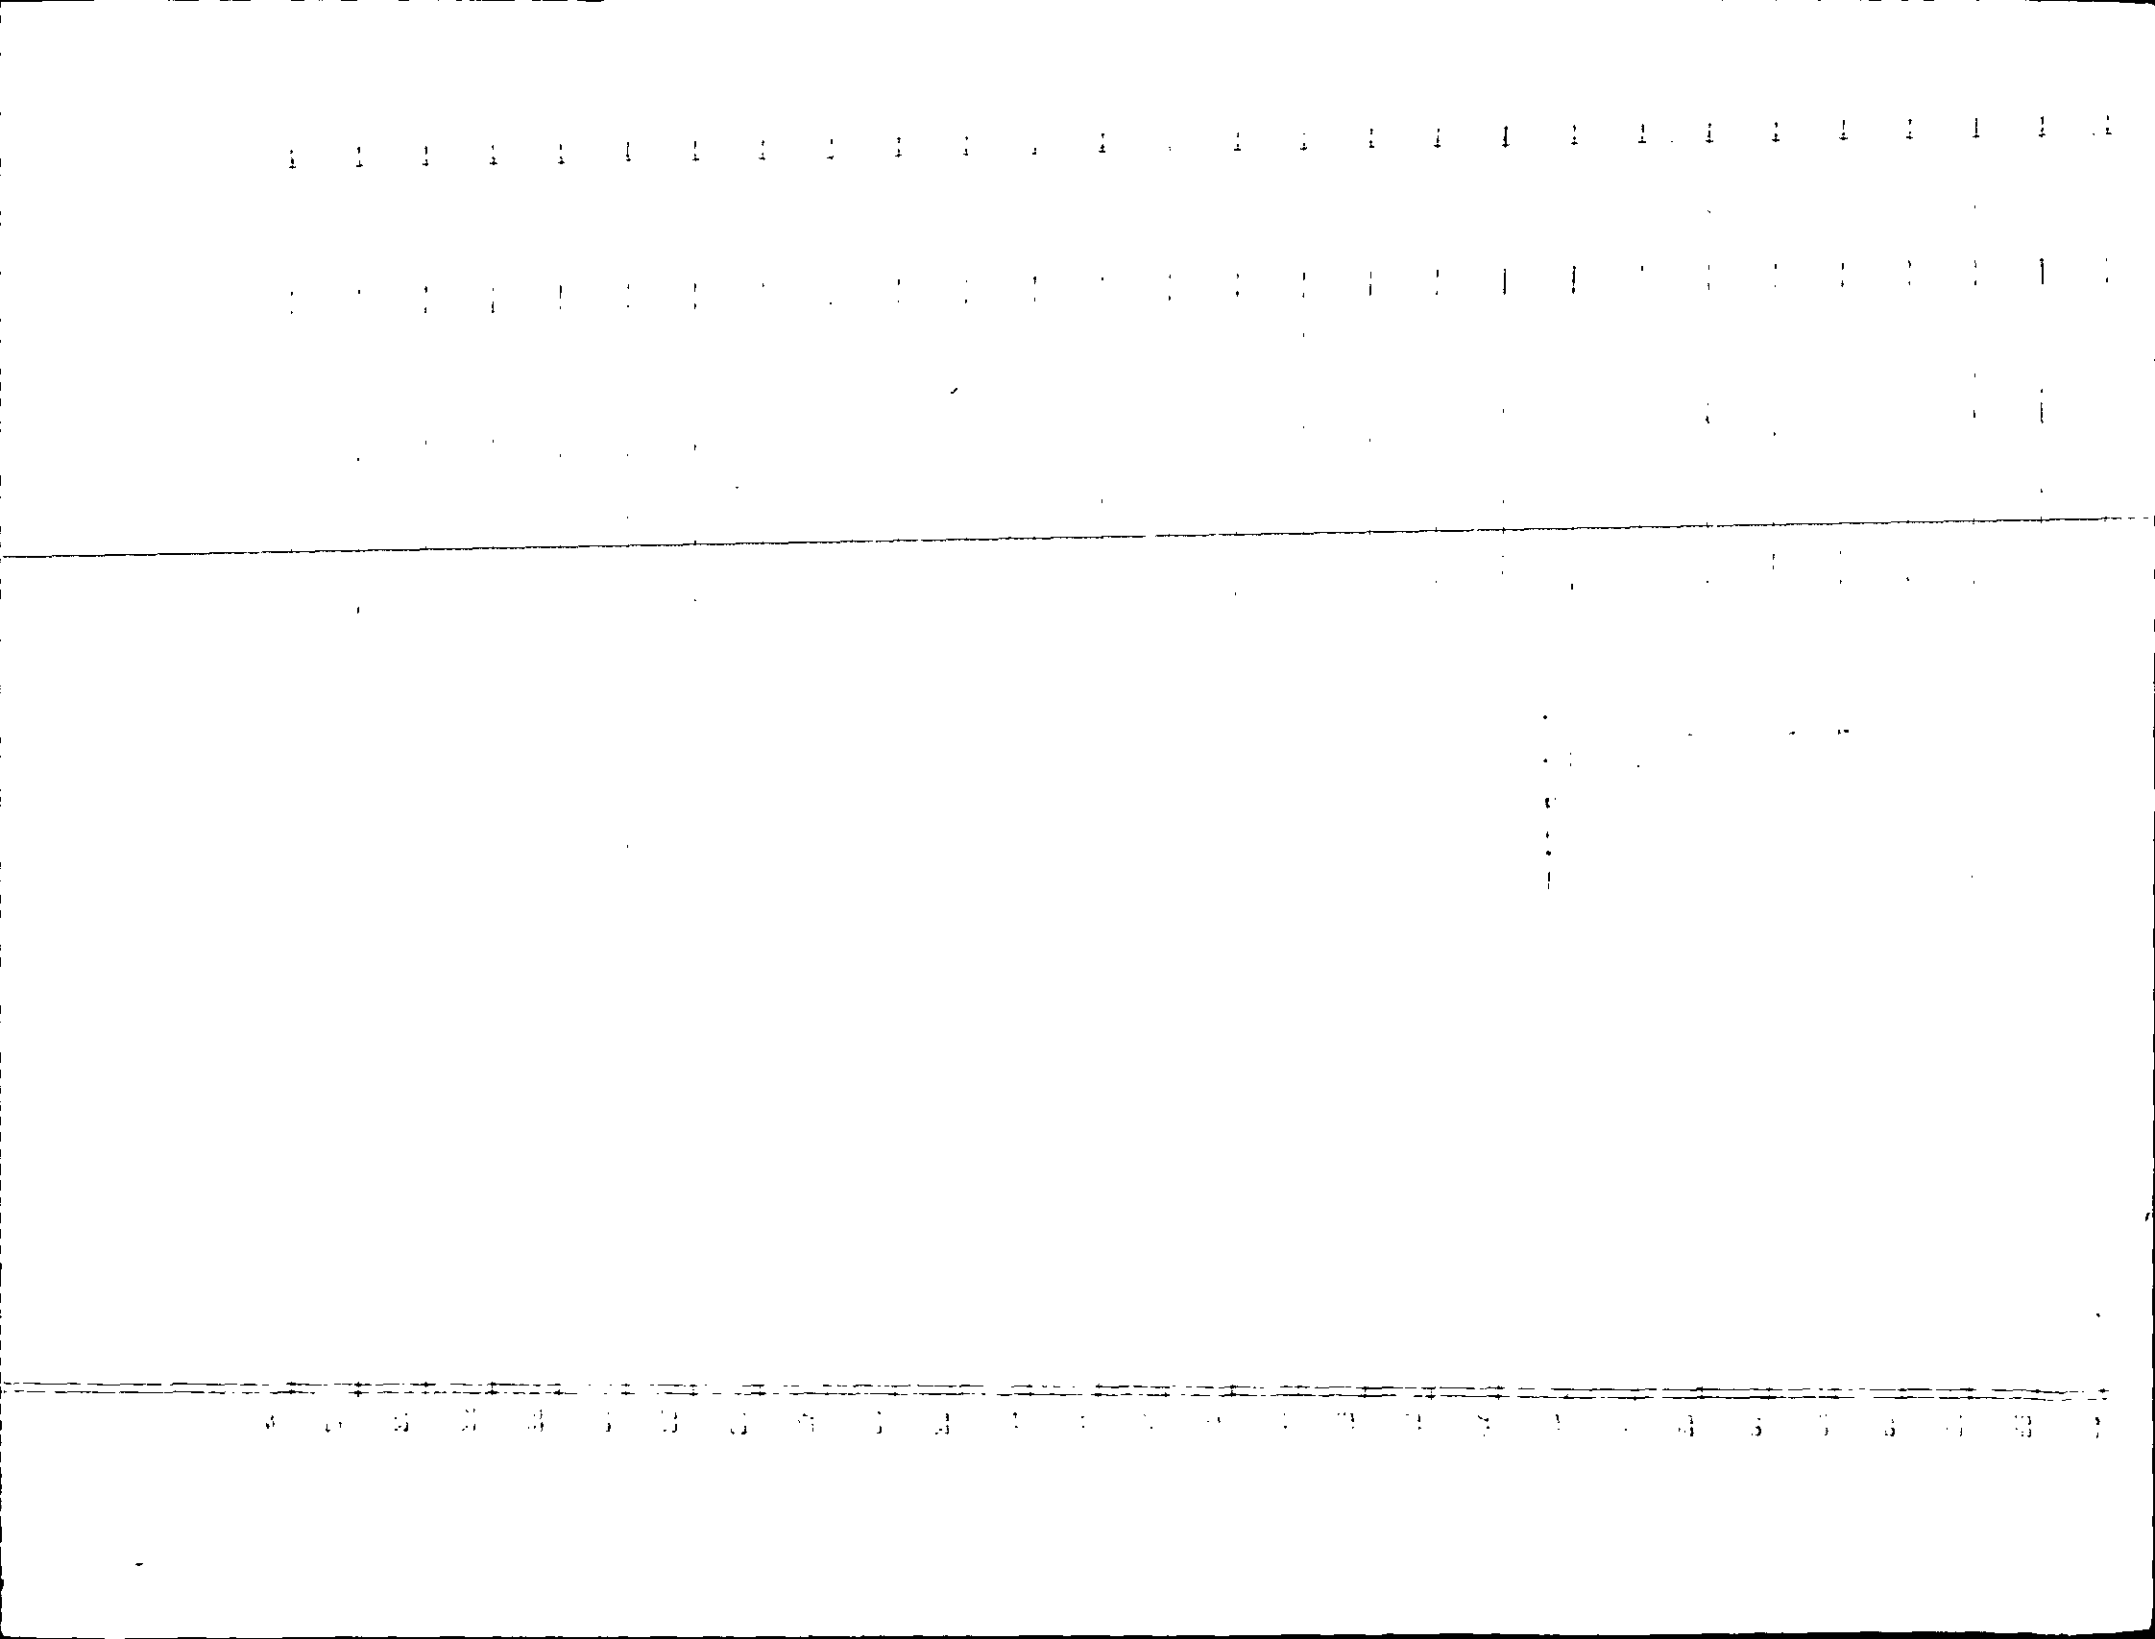

PROPOSED PLOT PLAN


1200 BLYTHE BOULEVARD
CHARLOTTE, NC 28203
PHONE (704) 376-4603

FILE: 4168-A

TC: _____

RECEIVED
MECKLENBURG COUNTY
JAN 2
ENVIRONMENTAL HEALTH
DIVISION

Draw in and name all roads adjoining the property. Draw in and accurately dimension the lot concerned. Accurately indicate property boundaries, proposed and/or existing structures and driveways, underground utilities and wells and springs within 100 feet of the proposed building or drainfield.

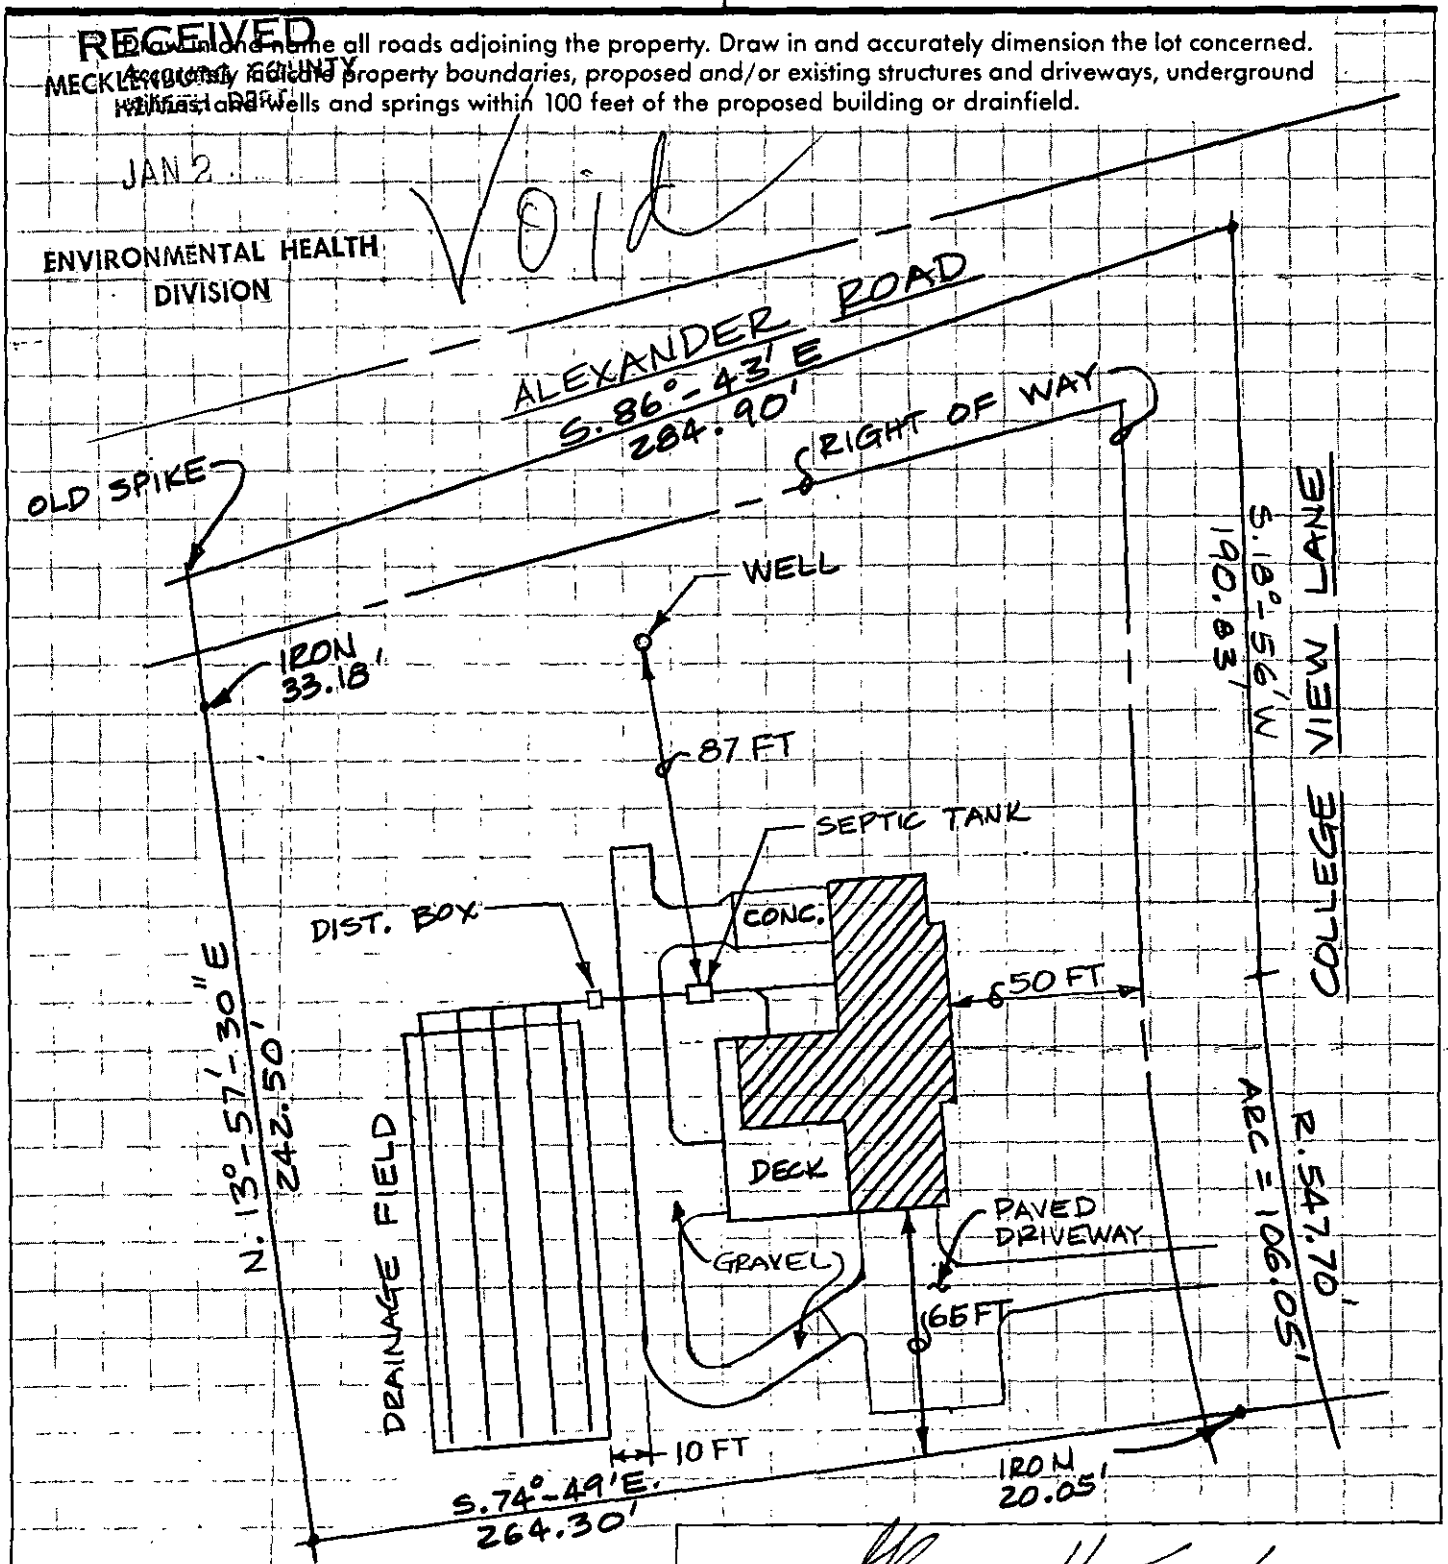

SCALE: 1"=50'-0"

Signed: Steve H. Snyder

Date: 1/24/89

TO: ENVIRONMENTAL HEALTH DEPT.
BUILDING STANDARDS DEPT.
DEPT. OF ENVIRONMENTAL PROTECTION/
SOLID AND HAZARDOUS WASTE

DATE 1-13-89

FROM: COUNTY ENGINEERING DEPARTMENT
ATTN: Fri's

EHD FILE _____ JURISDICTION CODE Meck

PARCEL NUMBER 047-152-01

ASSIGNED ADDRESS 2615 College View LN

EXISTING ADDRESS 2801 Alexander Rd

PROJECT NAME N/A

THE ABOVE DESCRIBED LOCATION HAS BEEN CHECKED CONCERNING:

	APPROVED	DISAPPROVED
1. SUBDIVISION REGULATIONS	/	/
2. FLOODWAY REGULATIONS	/	/
3. EROSION CONTROL REGULATIONS	/	/
4. PUBLIC UTILITY EASEMENT	/	/

	PRESENT	NOT PRESENT
5. PUBLIC UTILITY EASEMENT	/*	/
6. PROPERTY FRONTS ON THOROUGHFARE	/*	/
7. DRIVEWAY PERMIT REQUIRED	/*	/

*If checked, further investigation will be required to determine whether a building permit can be issued by Building Standards for the site.

REMARKS: Approved

NOTE: THIS FORM MUST BE TURNED IN AT THE CASHIER'S OFFICE AT BUILDING STANDARDS WHEN PAYING PERMIT FEES.
A CERTIFICATE OF OCCUPANCY WILL NOT BE GRANTED UNTIL THE TRANSPORTATION DIVISION GRANTS FINAL APPROVAL ON DRIVEWAY(S).

SIGNED: PRM

OPWEAR 06-88

NEW ADDRESS /✓/*

WORK LOC

DATE: 6-20-88

TO: HEALTH DEPARTMENT - ENVIRONMENTAL HEALTH

FROM: COUNTY ENGINEERING

EHD FILE _____ JURISDICTION CODE Meck

PARCEL NUMBER 047-152-01

ASSIGNED ADDRESS 2801 Alexander Rd

EXISTING ADDRESS _____

PROJECT NAME N/A

THE ABOVE DESCRIBED LOCATION HAS BEEN CHECKED CONCERNING:

	APPROVED	NOT APPROVED
1. SUBDIVISION REGULATIONS		*
2. FLOODWAY REGULATIONS		*
3. EROSION CONTROL REGULATIONS		*
4. COMMERCIAL DRAINAGE PLAN		*

	PRESENT	NOT PRESENT
5. PUBLIC UTILITY EASEMENT	* YES	✓ NO
6. PROPERTY FRONTS ON THOROUGHFARE	✓ * YES	NO ✓
7. DRIVEWAY PERMIT REQUIRED	*	

* If checked, further investigation will be required to determine whether a building permit may be issued by Building Standards for the site.

REMARKS: Septic tank

NOTE: THIS FORM MUST BE TURNED IN AT THE CASHIERS OFFICE AT BUILDING STANDARDS WHEN PAYING PERMIT FEES.
A CERTIFICATE OF OCCUPANCY WILL NOT BE GRANTED UNTIL THE TRANSPORTATION DIVISION GRANTS FINAL APPROVAL ON DRIVEWAY(S).

SIGNED: Rwl

OPWEAR 02/86

6/20/88 pd 100 - CK OK

APPLICATION FOR AN IMPROVEMENT PERMIT

HEALTH DEPARTMENT
ENVIRONMENTAL HEALTH DIVISION
1200 BLYTHE BOULEVARD
CHARLOTTE, NC 28203
PHONE (704) 376-4603

Mecklenburg County services are available without regard to ethnic origin, sex, or disability.

(OFFICE USE ONLY)
FILE: 4168A
TC: _____
SERIAL: No 16323
☐ L ☑ CRT

JOB LOCATION

① ADDRESS: ~~2801 ALEXANDER ROAD~~ 2615 College View (STREET NO. / STREET) ② FILE: _____
③ JURISDICTION: _____ ④ TAX PARCEL NO.: 047-152-01 (OUT OF)
⑤ SUBDIVISION: N/A ⑥ LOT: N/A ⑦ BLOCK: N/A

OWNER

⑧ NAME: GLENN (FIRST) HINSON (MIDDLE) SNYDER (LAST)
⑨ MAILING ADDRESS: 2416 ALEXANDER ROAD
⑩ CITY: CHARLOTTE ⑪ STATE: N.C. ⑫ ZIP: 28213
⑬ PHONE: (WORK) 542-5513 ⑭ (HOME) 547-0599

REQUEST

This request is for a(n):
⑮ ☑ New permit
⑯ ☐ Repair or alteration permit
⑰ ☐ Authorization for mobile home exchange
⑱ ☐ Other (specify) _____

DESIGN CRITERIA

System will serve:
⑲ ☑ Residence ⑳ ☐ Mobile home ㉑ ☐ Business or place of public assembly
㉒ Number of bedrooms? 4 ㉕ Type? _____
㉓ Maximum occupancy? 4 ㉖ Maximum number of employees? _____
㉔ Basement? ☐ yes ☑ no ㉗ Maximum number of seats? _____

WATER SUPPLY

㉘ Water supply from (present or proposed):
A ☑ Individual well
B ☐ Municipal system
C ☐ Community well
D ☐ Community system

㉙ The undersigned, owner of the property described above as the "JOB LOCATION" has read the foregoing application, acknowledges that the contents of same are true, and authorizes agents of the MECKLENBURG COUNTY HEALTH DEPARTMENT to enter onto the property for the purpose of processing this request.

Signed: Glenn Hinson Snyder
Date: 6/18/88

IMPROVEMENT PERMIT

The undersigned, an authorized agent of the MECKLENBURG COUNTY HEALTH DEPARTMENT, certifies that the Department has approved the Request for the Job Location contained in this document. This approval is granted in accordance with the provisions of Laws And Rules For Sanitary Sewage Collection, Treatment And Disposal in effect at the time of issuance of the permit and is subject to the following provisions:
... No work shall be conducted on the septic tank system until an Installation, Construction, Alteration and/or Repair permit is issued by this Department.
... This permit is not transferable, and shall become null and void 36 months from the date of issuance.

B. R. Ferguson (Environmentalist) 6-30-88 (Date)
Jim Grimm (Director or Authorized Section Head) 7-1-88 (Date)

This permit must be signed by the Director of Mecklenburg County Health Department or an authorized section head in order to be valid.

PROPOSED PLOT PLAN


MECKLENBURG COUNTY · ENVIRONMENTAL HEALTH ·

1200 BLYTHE BOULEVARD
CHARLOTTE, NC 28203
PHONE (704) 376-4603

FILE: 4168A

TC: _____

Draw in and name all roads adjoining the property. Draw in and accurately dimension the lot concerned. Accurately indicate property boundaries, proposed and/or existing structures and driveways, underground utilities, and wells and springs within 100 feet of the proposed building or drainfield.

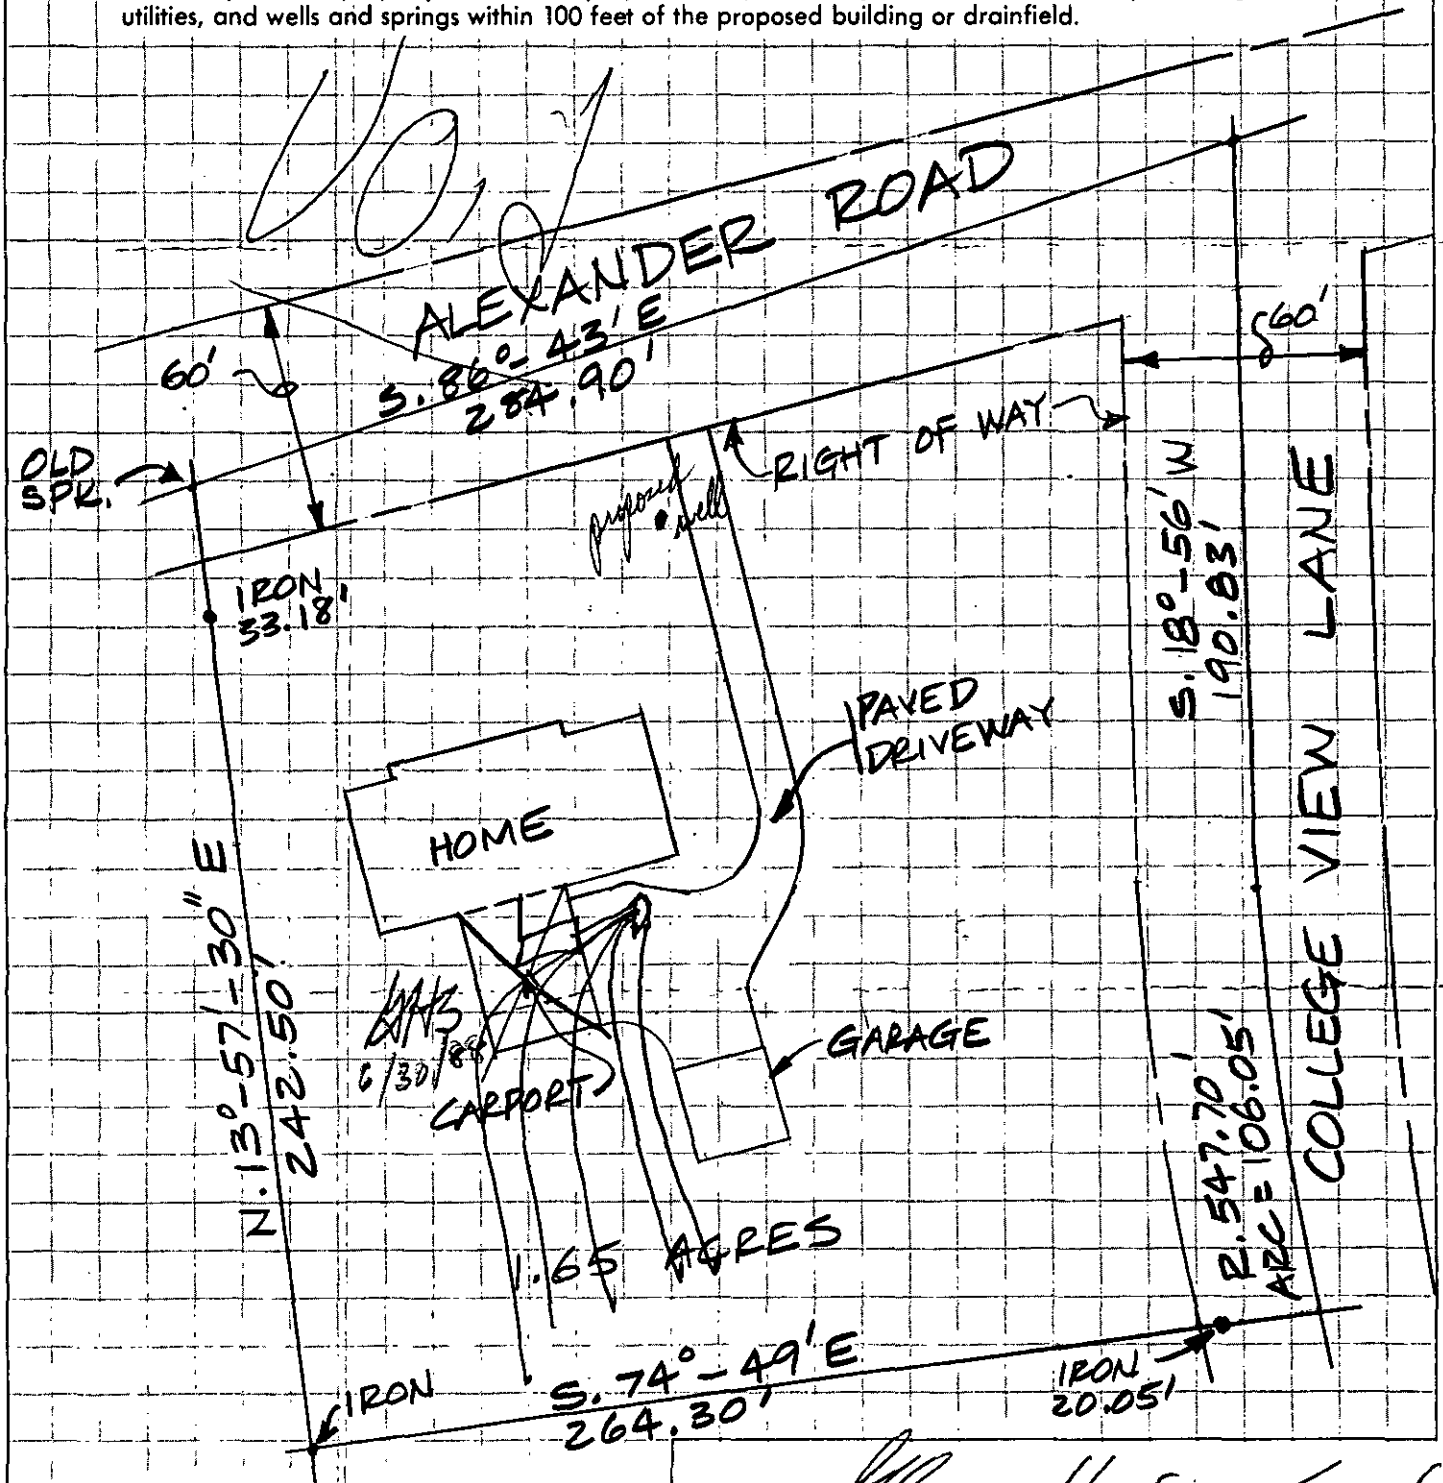

SCALE: 1" = 50'

Signed: Glenn Hanson Snyder

Date: 6/18/88

MECKLENBURG COUNTY

Department of Environmental Health

December 15th, 1987

Glenn Hinson Snyder
2416 Alexander Road
Charlotte, NC 28215

RE: Property located at Alexander Road
FILE: 4168A
PARCEL: 04715201 PO

Dear Sir:

At your request, a field investigation was conducted on the property designated above for the purpose of determining site suitability for the installation of a ground absorption sewage disposal system. Results of the investigation revealed that the lot contains soils which have been classified as PROVISIONALLY SUITABLE in accordance with the provisions of 10 NCAC 10A .1900. A copy of the Site Evaluation Report (Serial Number 14833) deliniating the soil types and their respective classifications is enclosed.

While this classification indicates the site is acceptable for the installation of a septic tank system, no specific system or plans have been approved. The area available for such an installation may impose limitations on the size and/or type construction permitted on the lot. Specific plan approval will be provided upon submission of an Application For An Improvement Permit with an ACCURATELY dimensioned plot plan detailing the location of current and/or proposed buildings, wells and sewage disposal systems and determination that the area is adequate to accomodate the proposed construction.

Please note that this classification may be revoked if any filling, grading or construction (including the drilling of a well) is performed on the lot which in the opinion of this Department renders any area previously designated suitable for system installation, unsuitable. Futhermore, this approval may be revoked should any changes occur in the regulations under which it was granted, if such changes would have prevented its approval had they been in effect on the date of issuance.

If there are any questions concerning this matter, do not hesitate to contact me.

Sincerely,

Sylvia D. Daniel

Sylvia D. Daniel, R.S.
Environmental Health Supervisor
Environmental Resources Division

1200 Blythe Boulevard • Charlotte, North Carolina 28203 • (704) 376-4603

enclosure

MECKLENBURG COUNTY ENVIRONMENTAL HEALTH
SITE EVALUATION REPORT
SERIAL NUMBER 14833

File: 4168A

Action 4

Parcel: 04715201 PO

☐ PC

Location: Alexander Road

Subdivision:


Lot: Block: Acres: 1.65

Owner: Glenn Hinson Snyder
Address: 2416 Alexander Road
Charlotte, NC 28215

Comments: _____

Described by: W. B. Ramsey

Date: 12-14-87

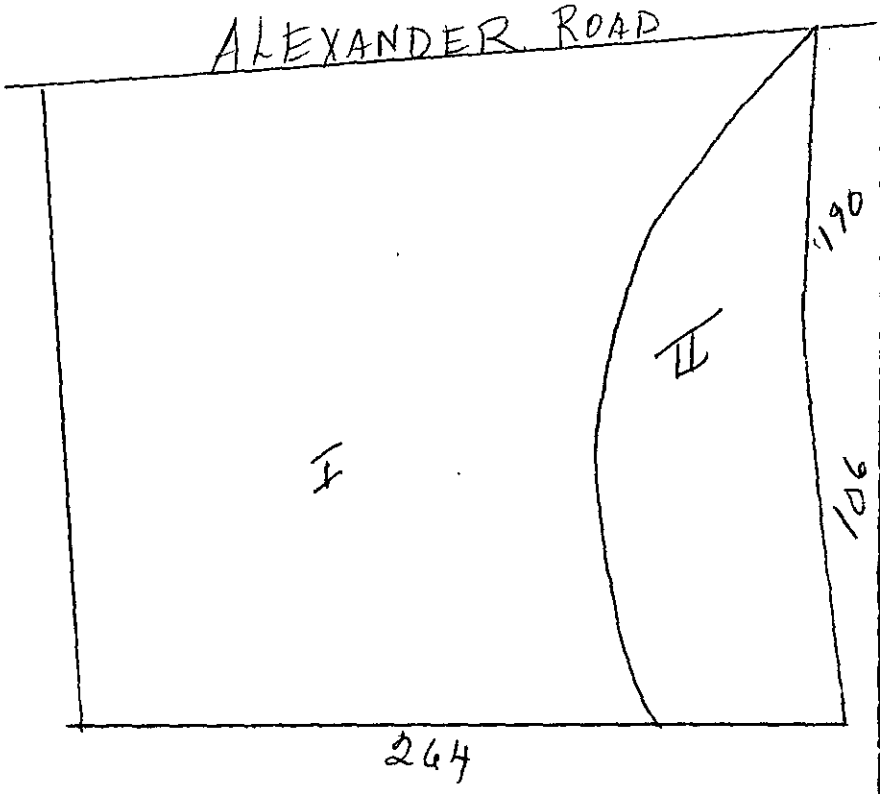

*** EVALUATION KEY ***

S = Suitable U = Unsuitable
PS = Provisionally Suitable
The "Area Classification" below indicates the suitability of areas in the diagram.

FACTORS	AREA 1	AREA 2	AREA 3	AREA 4	AREA 5	AREA 6
Topography	S (PS) U 2-10	S (PS) U 2-10	S PS U	S PS U	S PS U	S PS U
Texture	S (PS) U	S PS (U)	S PS U	S PS U	S PS U	S PS U
Structure	S (PS) U	S PS (U)	S PS U	S PS U	S PS U	S PS U
Drainage	S (PS) U	S PS (U)	S PS U	S PS U	S PS U	S PS U
Depth	S (PS) U 40-42	S PS (U) 15-23	S PS U	S PS U	S PS U	S PS U
Restrictive Horizons	S (PS) U	S (PS) U	S PS U	S PS U	S PS U	S PS U
Available Space	S (PS) U	S PS (U)	S PS U	S PS U	S PS U	S PS U
Other (specify)	S PS U	S PS U	S PS U	S PS U	S PS U	S PS U
Soil Group/Series	IVa Cecil	IVb Vance Like				
Area Classification	S (PS) U	S PS (U)	S PS U	S PS U	S PS U	S PS U

$30.00 Paid 11-30-87 Rec'd

APPLICATION FOR SOIL INVESTIGATION

MECKLENBURG COUNTY · ENVIRONMENTAL HEALTH ·

1200 BLYTHE BOULEVARD
CHARLOTTE, NC 28203
PHONE (704) 376-4603

(OFFICE USE ONLY)

FILE: 4168A

TC: _____

☐ PC ☐ REPT

JOB LOCATION

① ADDRESS: ALEXANDER ROAD

② SUBDIVISION: NONE ③ LOT: — ④ BLOCK: —

⑤ PARCEL REFERENCE: BOOK NO.: 047 PAGE NO.: 152 PARCEL NO.: 01 PO

⑥ DEED REFERENCE: BOOK NO.: 1503 PAGE NO.: 415

OWNER


⑦ NAME: GLENN (FIRST) HINSON (MIDDLE) SNYDER (LAST)

⑧ MAILING ADDRESS: 2416 ALEXANDER ROAD

⑨ CITY: CHARLOTTE ⑩ STATE: N.C. ⑪ ZIP: 28213

⑫ PHONE: (WORK) 542-5513 (HOME) 547-0599

⑬ Accurately diagram and dimension lot.

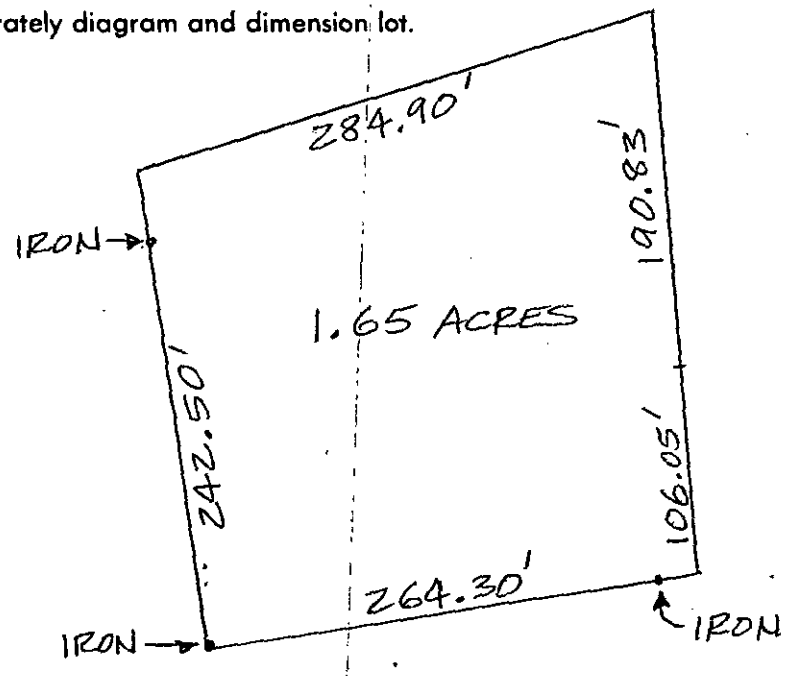

⑭ The undersigned, owner of the property described above as the "JOB LOCATION" has read the foregoing application, acknowledges that the contents of same are true, and authorizes agents of the MECKLENBURG COUNTY DEPARTMENT OF ENVIRONMENTAL HEALTH to enter onto the property for the purpose of processing this request.

Signed: Glenn H. Snyder

Date: NOVEMBER 30, 1987

Mecklenburg County services are available without regard to ethnic origin, sex, or disability.

WHITE - ENVIRONMENTAL HEALTH DEPARTMENT'S COPY ● CANARY - ENVIRONMENTALIST'S COPY ● PINK - OWNER'S COPY