SUPERVISOR/ADMINISTRATIVE PROFESSIONAL CHECKLIST

☐ NEW SEPTIC ☐ REPAIR ☑ USE EXISTING ☐ MODIFIED PLOT PLAN ☐ ALTERATION

File Number: 2691B

Assigned Inspector: Heather Ray

☐ IP $250.00: _____ Initial/Date

☐ IP Commercial $450.00: _____ Initial/Date

☐ CA & OP $400.00: _____ Initial/Date

☐ Alteration Fees $300: _____ Initial/Date

☐ Modified Plot Plan Fees $100.00: _____ Initial/Date

☑ Use Existing Fees $100.00: LP 9/14/23 Initial/Date

☐ Use Existing Approved ☐ Use Existing Denied

☐ Send IP permit for signature: _____ ☐ Signature received: _____

☐ Floor plans reviewed

☐ Generate CA ☐ Approve as Noted in Winchester

☐ This site is served by septic and well. Verify each is complete before final hold is released

☐ This septic system requires a certified operation contract before final hold is released

☐ Certified operator contract is on file: _____

☐ Septic file complete: _____

☐ Release final hold in Winchester: _____

Comments:

Okay to release hold for deck

2691B
#14131

14 SEP '23 AM 10:45

MECKLENBURG COUNTY
HEALTH DEPARTMENT

APPLICATION FOR APPROVAL TO USE AN EXISTING ON-SITE WASTEWATER TREATMENT & DISPOSAL SYSTEM / WATER SUPPLY WELL

APPLICATION TYPE: ● SEPTIC ONLY ○ WELL ONLY ○ SEPTIC & WELL
○ ADDITION OR RENOVATION WITH OCCUPANCY INCREASE
◉ ADDITION OR RENOVATION WITH NO OCCUPANCY INCREASE
○ EXCHANGE MOBILE HOME (SAME # BEDROOMS)
○ COMMERCIAL OR INDUSTRIAL

PERSON FILING APPLICATION:
NAME: Kathy Young - MetroGreenscape
ADDRESS: 3026 Stewart Creek Blvd.
CITY: Charlotte
STATE: NC ZIP: 28216
PHONE: (704) 564-4103
ALTERNATE PHONE: (704) 504-0980
E-MAIL: kathy@metrogreenscape.com

PROPERTY OWNER: ☐ SAME AS PERSON FILING APPLICATION
NAME: Cheryl Black
ADDRESS: 3125 Oakdale Road
CITY: Charlotte
STATE: NC ZIP: 28216
PHONE: (704) 236-9527
ALTERNATE PHONE:
E-MAIL:

JOB LOCATION INFORMATION
TAX PARCEL #: 03309117
STREET ADDRESS: 3125 Oakdale Road
CITY: Charlotte
STATE: NC ZIP: 28216

SUBDIVISION OR MOBILE HOME PARK NAME:
LOT #:

WATER SUPPLY:
● MUNICIPAL ○ PRIVATE WELL ○ PUBLIC WELL ○ SHARED WELL ○ OTHER there is also a well on the property

RESIDENTIAL PROPERTY TYPE: ○ N/A
◉ HOUSE ○ MODULAR HOME ○ MULTIPLE FAMILY
○ SINGLE MOBILE HOME ○ DOUBLE WIDE
○ OTHER

OCCUPANCY (both fields are required):
NUMBER OF BEDROOMS: 3
NUMBER OF OCCUPANTS: 3

COMMERCIAL / INDUSTRIAL PROPERTY TYPE: ☐ N/A
TYPE OF BUSINESS:
EMPLOYEES PER SHIFT:
OF SHIFTS:
INDUSTRIAL WASTES? ○ YES ○ NO
UNDERGROUND STORAGE TANKS? ○ YES ○ NO

ADDITION/RENOVATION TYPE ATTACHED TO EXISTING STRUCTURE:
☐ BEDROOM ☐ BATHROOM ☐ KITCHEN ☐ DINING ROOM ☐ LIVING ROOM ☐ DEN
☐ GARAGE ☐ SUNROOM ☒ PORCH ☐ DECK ☒ OTHER Demo porch and replace porch

ADDITION/RENOVATION TYPE DETACHED FROM EXISTING STRUCTURE:
☐ DETACHED GARAGE ☐ DETACHED GARAGE WITH PLUMBING ☐ POOL HOUSE ☐ SHOP ☐ BARN
☐ STORAGE SHED ☐ DETACHED PORCH / DECK ☐ OTHER


*The undersigned, owner, or legal agent for the owner, of the property described above as the "Job Location" has read the foregoing application, acknowledges that the contents of same are true, and authorizes the Mecklenburg County Health Department to enter onto the property for the purpose of processing this request.

Kathy Young — Owner's/Agent's Signature
9/13/23 — Date

A PROPOSED PLOT PLAN (see page 2) is required to be submitted with each application.

MECKLENBURG COUNTY – GROUNDWATER & WASTEWATER SERVICES
700 N. TRYON ST. SUITE 211 CHARLOTTE, NC 28202, OFFICE: 704-336-5103, FAX: 704-336-6894

Revised on: 01/03/11

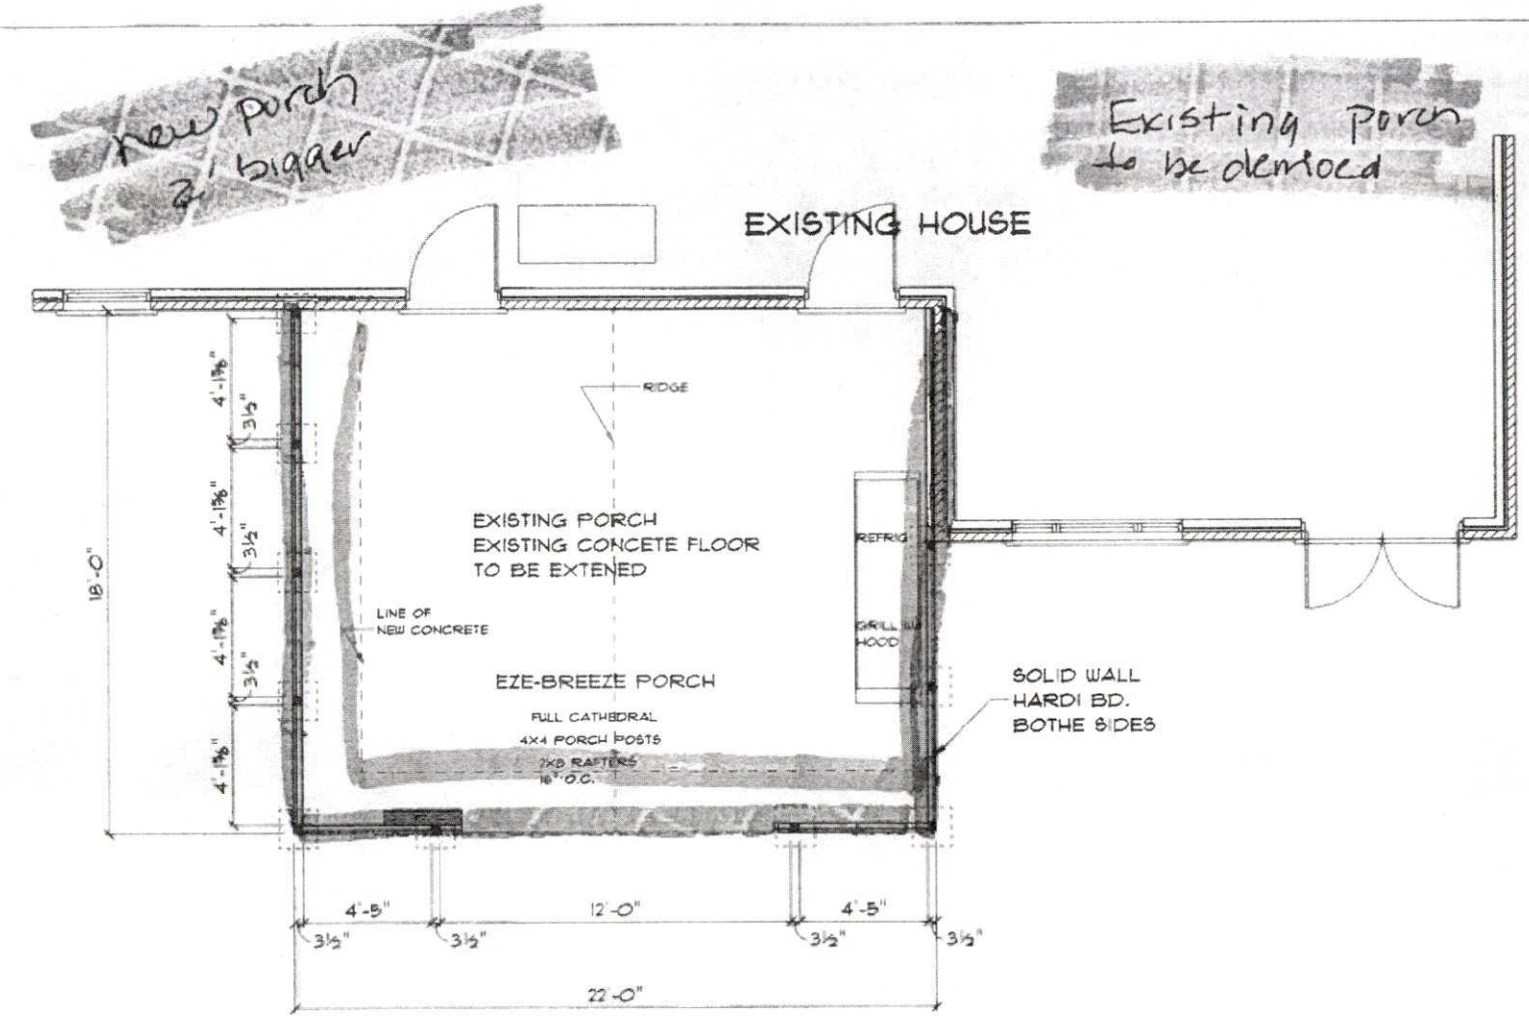

FRAMING PLAN

SCALE: 1/4" = 1'-0"

Project Notes

THESE DRAWINGS ARE THE INTELLECTUAL PROPERTY OF METROARCHITECTS PC AND MAY NOT BE REPRODUCED WITHOUT THEIR EXPRESSED CONSENT

Client: CHERYL BLACK RESIDENCE

Address: 3125 Oakdale Road CLT. NC. 28216

Scale: As Noted

Designer: John Pacak, EI

Date

Plan Type: As Noted

Page Number

MECKLENBURG COUNTY
Health Department

Raynard Washington, PhD, MPH
Health Director

(704) 336-4700

Addendum to Application for
New Well or Septic System Installation
Abandonment or Repair of Existing Well or Septic System

Your signature below confirms the following:

1. The information on the application is true, complete and accurate.
2. Authorized county and state officials are granted right of entry to conduct necessary inspections to determine compliances with applicable laws and rules.
3. I acknowledge that MetroGreenScape is acting as my legal representative (agent) in the submittal of the application for a water supply well or septic permit located at

3125 Oakdale Rd Charlotte
Number Street Town
(Or Parcel Number)

Cheryl Black
Property Owner (print name)

X Cheryl Black
Property Owner (signature)


9/13/23
Date

File #: _____

PROPOSED PLOT PLAN

A drawing showing the locations of the following items is required: existing and proposed property lines with dimensions, easements or right-of-ways, proposed building pad(s) or existing building footprint(s), all appurtenances (garage, driveway, deck, pool, etc.), location of existing or proposed well(s), location of existing or proposed sewer lines and sewage disposal systems, surface water bodies, and any aboveground or underground storage tanks. Provide names for all roads that adjoin the property.

Street Address: 3125 Oakdale Road Charlotte 28216 Tax Parcel #: 03309117

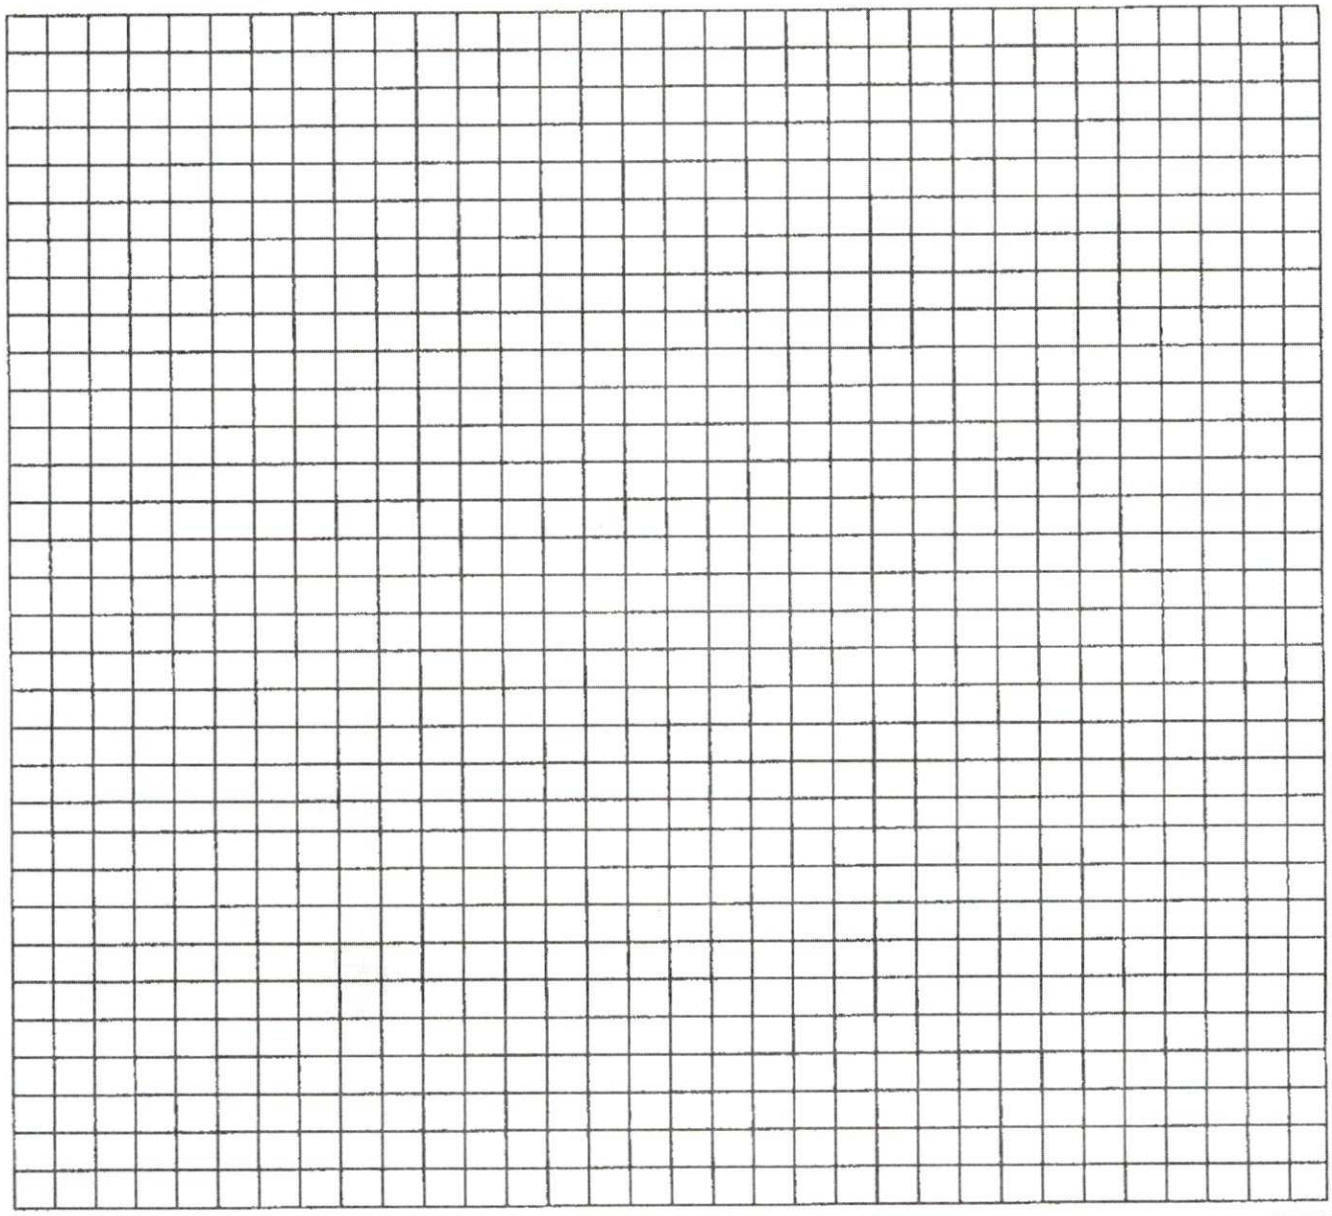

*The undersigned, an authorized agent of the Mecklenburg County Health Department, certifies that the Department has approved the Request for the "Job Location" contained in this document. This approval is granted in accordance with the provisions of Laws and Rules for Sanitary Sewage Collection, Treatment, and Disposal and Water Supply Wells in effect at the time of issuance of the permit and is subject to the following provisions:

- No work shall be conducted on the septic tank system until an installation, construction, alteration and/or repair approval is granted by this Department.
- This permit is not transferable.
- Addition/Renovation approval valid 1 year from issuance date
- Mobile home exchange approval valid 6 months from issuance date

Approved to demo & reconstruct Deck.

REHS Signature 9-20-23 Date

MECKLENBURG COUNTY – GROUNDWATER & WASTEWATER SERVICES
700 N. TRYON ST. SUITE 211 CHARLOTTE, NC 28202, OFFICE: 704-336-5103, FAX: 704-336-6894

Revised on: 01/03/11

MECKLENBURG COUNTY
LAND USE AND ENVIRONMENTAL SERVICES
Payment Receipt

Receipt Information

Date:	09/14/23	**Amount:**	100.00
Receipt #:	144387	**Tendered:**	100.00
Check / Auth #:	VISA 018004	**Returned:**	0.00
Received By:	PLACILJ		

Account Information

Account #:	200000
Contractor:	KATHY YOUNG
Attn:	METROGREENSCAPES
Address:	
Address:	
City/State/Zip:	,

Item	Description	Permit#	Quantity	Unit Price	Total Price
0705	Use Existing System 3125 OAKDALE RD		1	100.00	100.00

----------Outstanding Balances----------

Month-To-Date	Prior Month	30 Days	60 Days	90 Days	Balance
				555.00	