

3334 LITTLE ROCK RD

11301201


12/26/2007

duponbj

Groundwater and Wastewater Services File Imaging Project
May 2007
Barcode Font = IDAutomationHC39M

NOTE:

1. ALL FILLETS HAVE A 1.5' RADIUS UNLESS OTHERWISE NOTED.
2. ALL DIMENSIONS ARE TO BACK OF CURB UNLESS OTHERWISE NOTED.
3. CONTRACTOR TO VERIFY LOCATION OF EXISTING TREES TO BE SAVED. TREE BARRICADES TO BE ADJUSTED AS NECESSARY TO PROTECT TREES TO BE SAVED.
4. GRADING, STONE, CURB AND GUTTER, AND ASPHALT INSIDE THIS AREA ARE UNDER CONSTRUCTION BY OTHERS.

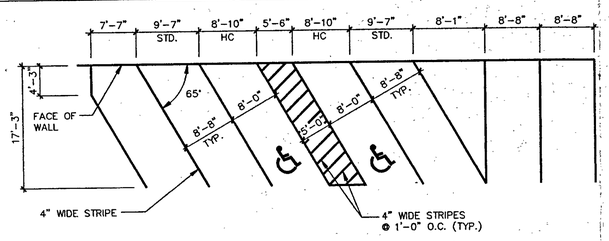


TYPICAL STRIPING LAYOUT

N.T.S.

CAR TABULATION		
STD	DISABLED	TOTAL
1057	22	1079

*—INCLUDES 5 VAN ACCESSIBLE SPACES
NOTE : ALL STANDARD SPACES ARE 8'-8"/65 DEGREE PARKING

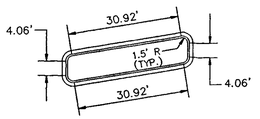

TYPICAL ISLAND LAYOUT

SCALE: 1" = 20'

40' 20' 0 40' 80' 120'

SCALE IN FEET

1" = 40'

EXISTING FENCE

N 545436.37
E 1418861.29

N 545470.60
E 1418873.07

N 545532.78
E 1418925.22

N 545566.33
E 1418936.77

N 545670.82
E 1418933.09

N 545722.02
E 1418950.71

N 545685.66
E 1419460.20

50.5' R

49.5' R

75.5' R

25'

R/W

SSR IN EXISTING PROPERTY LINE

N 545216.83
E 1418869.02

S 01°58'50" E
515.97'

SEE NOTE 4.

R/W

EIP

N 544820.52
E 1418919.36

S 73°32'30" E 352.94'

N 73°39'18" W 328.69'

N 545019.28
E 1419050.80

N 545045.63
E 1419054.05

N 545039.00
E 1419071.45

N 545028.47
E 1419111.92

N 544873.43
E 1419134.86

N 544956.63
E 1419210.20

N 544879.41
E 1419222.72

N 544749.57, E 1419184.52

N 545065.09
E 1419272.26

N 545546.02
E 1419445.66

N 545555.05
E 1419414.30

N 545649.63
E 1419128.53

N 544980.82
E 1419274.13

BUS STOP

BUS EXIT ONLY

5' SIDEWALK

PNG GAS LINE

PNG GAS LINE

34.5' R

24.5' R

14.5' R

9.5' R

32'

25'

268.00'

233.71'

110.18'

16'-10"

4.18'

21.56'

16.74'

10'

11.80'

23.85'

8.55'

112.78'

151.11'

73.34'

111.81'

13.86'

26.45'

20.90'

55.10'

30.49'

15.62'

70.36'

15.5' R

38.36'

5.47'

40' R

16.5' R

23.77'

8'x16' TO BUILDING

1000 GALLON SEPTIC TANK

DEEP SEPTIC TANK

12.68'

X — X

COMMENTS:
1. 1000 GALLON SEPTIC TANK
2. 3 LINES @ 3'X50'X12"
3. MAXIMUM TRENCH DEPTH = 30"
4. PUMP TO CONVENTIONAL SEPTIC

Gilligan Bunnell RS. 8/29/96

SR 1205 60' RIGHT OF WAY

3346

LITTLE ROCK ROAD

#	REVISION DESCRIPTION	DATE
1		
2		
3		
4		
5		

DESIGNED BY WTO
PROJECT ENG.: WTO
PROJECT NO.: TM94-054
DRAWN BY JAS
CHECKED BY
DATE ISSUED: 7-10-96

CDA
charlotte/douglas international airport

SATELLITE PARKING EXP. PH. I

LAYOUT PLAN

SCALE: 1" = 40'

FILE NAME: T:\TM94-054\9505LLAY.DWG

SHT. 2
OF 7