

12822 HAMILTON RD

21907112

6/14/2007

duponbj

Groundwater and Wastewater Services File Imaging Project

May 2007

Barcode Font = IDAutomationHC39M

David ACJ

FEE: 100.00
DATE: 5/17/05
CRT#: 1 VISA-ATM

APPLICATION FOR APPROVAL TO USE AN EXISTING ON-SITE WASTEWATER TREATMENT & DISPOSAL SYSTEM

MECKLENBURG COUNTY - GROUNDWATER & WASTEWATER SERVICES
700 N. Tryon St., Suite 211 Charlotte, NC 28202
Phone: (704) 336-5103 Fax: (704) 336-6894

GWS – UES.APP 01/05

FILE #: 6423A

PS 12834

TYPE APPLCATION:

- [x] ADDITION - INCREASE ROOMS/OCCUPANCY/MOBILE HOME SIZE (A / M)
- [ ] ADDITION - RENOVATION OR GARAGE WITH NO MAJOR CHANGES (X)
- [ ] EXCHANGE MOBILE HOME - SAME # BEDROOMS (Y)
- [ ] COMMERCIAL OR INDUSTRIAL (N)

LD

PERSON FILING APPLICATION:

NAME: Joan E. Provost
ADDRESS: 12822 Hamilton Road
CITY: Charlotte
STATE: NC ZIP: 28273
PHONE: 704 995 3236
ALTERNATE PHONE: 704 588 2145

PROPERTY OWNER:

NAME: Ralph J. & Joan E Provost
ADDRESS: 12822 Hamilton Road
CITY: Charlotte
STATE: NC ZIP: 28273
PHONE: 704 588 2145
ALTERNATE PHONE: 704 995 3236

JOB LOCATION INFORMATION

TAX/PARCEL #: 219-071-12
STREET ADDRESS: 12822 Hamilton Road
CITY: Charlotte
STATE: NC ZIP: 28273
SUBDIVISION OR MOBILE HOME PARK NAME:

LOT #:

TOWNSHIP:

- [x] 0-MECKLENBURG
- [ ] 1-CHARLOTTE
- [ ] 2-DAVIDSON
- [ ] 3-CORNELIUS
- [ ] 4-PINEVILLE
- [ ] 5-MATTHEWS
- [ ] 6-HUNTERSVILLE
- [ ] 7-MINT HILL

WATER SUPPLY:

- [ ] MUNICIPAL (M)
- [ ] COMMUNITY (C)
- [ ] PRIVATE WELL (P)
- [ ] SHARED WELL (S)
- [ ] OTHER 'SPRINGS' (O)

RESIDENTIAL PROPERTY TYPE:

- [x] HOUSE (H)
- [ ] MODULAR HOME (M)
- [ ] MULTIPLE FAMILY (U)
- [ ] SINGLE MOBILE HOME (S)
- [ ] DOUBLE WIDE (D)
- [ ] OTHER (O)

NUMBER OF BEDROOMS: 3
NUMBER OF OCCUPANTS: 2

COMMERCIAL / INDUSTRIAL PROPERTY TYPE:

TYPE OF BUSINESS:
EMPLOYEES PER SHIFT:
OF SHIFTS:

INDUSTRIAL WASTES? [ ] YES [ ] NO
UNDERGROUND STORAGE TANKS? [ ] YES [ ] NO

ADDITION TYPE ATTACHED TO EXISTING STRUCTURE:

- [ ] BEDROOM
- [ ] BATHROOM
- [ ] KITCHEN
- [ ] DINING ROOM
- [ ] LIVING ROOM
- [ ] DEN
- [ ] GARAGE
- [ ] SUNROOM
- [x] PORCH
- [ ] DECK
- [ ] OTHER

ADDITION TYPE DETACHED FROM EXISTING STRUCTURE:

- [ ] DETACHED GARAGE
- [ ] DETACHED GARAGE WITH PLUMBING
- [ ] POOL HOUSE
- [ ] SHOP
- [ ] BARN
- [ ] STORAGE SHED
- [ ] DETACHED PORCH / DECK
- [ ] OTHER

*The undersigned, owner, or legal agent for the owner, of the property described above as the "Job Location" has read the foregoing application, acknowledges that the contents of same are true, and authorizes the Mecklenburg County Health Department to enter onto the property for the purpose of processing this request.

Joan E Provost — Owner's/Agent's Signature
5-17-05 — Date

*The undersigned, an authorized agent of the Mecklenburg County Health Department, certifies that the Department has approved the Request for the Job Location contained in this document. This approval is granted in accordance with the provisions of Laws and Rules for Sanitary Sewage Collection, Treatment and Disposal in effect at the time of issuance of the permit and is subject to the following provisions:

- No work shall be conducted on the septic tank system until an installation, construction, alteration and/or repair approval is granted y this Department.
- This permit is not transferable.

- [ ] ADDITION / RENOVATION APPROVAL - VALID 1 YEAR FROM ISSUANCE
- [ ] MOBILE HOME EXCHANGE APPROVAL - VALID 6 MONTHS FROM ISSUANCE

ADDITION APPROVED. O.K. TO USE EXISTING SYSTEM FOR ADDITION.

EHS Signature — Date: 5/20/05


PROPOSED PLOT PLAN

HEALTH DEPARTMENT
ENVIRONMENTAL HEALTH DIVISION
700 NORTH TRYON ST., SUITE 211
CHARLOTTE, NC 28202
PHONE (704) 336-5103

FILE: 6423A

TC: 219-071-12

Draw in and name all roads adjoining the property. Draw in and accurately dimension the lot concerned. Accurately indicate property boundaries proposed and/or existing structures and driveways, underground utilities, and wells and springs within 100 feet of the proposed building or drainfield.

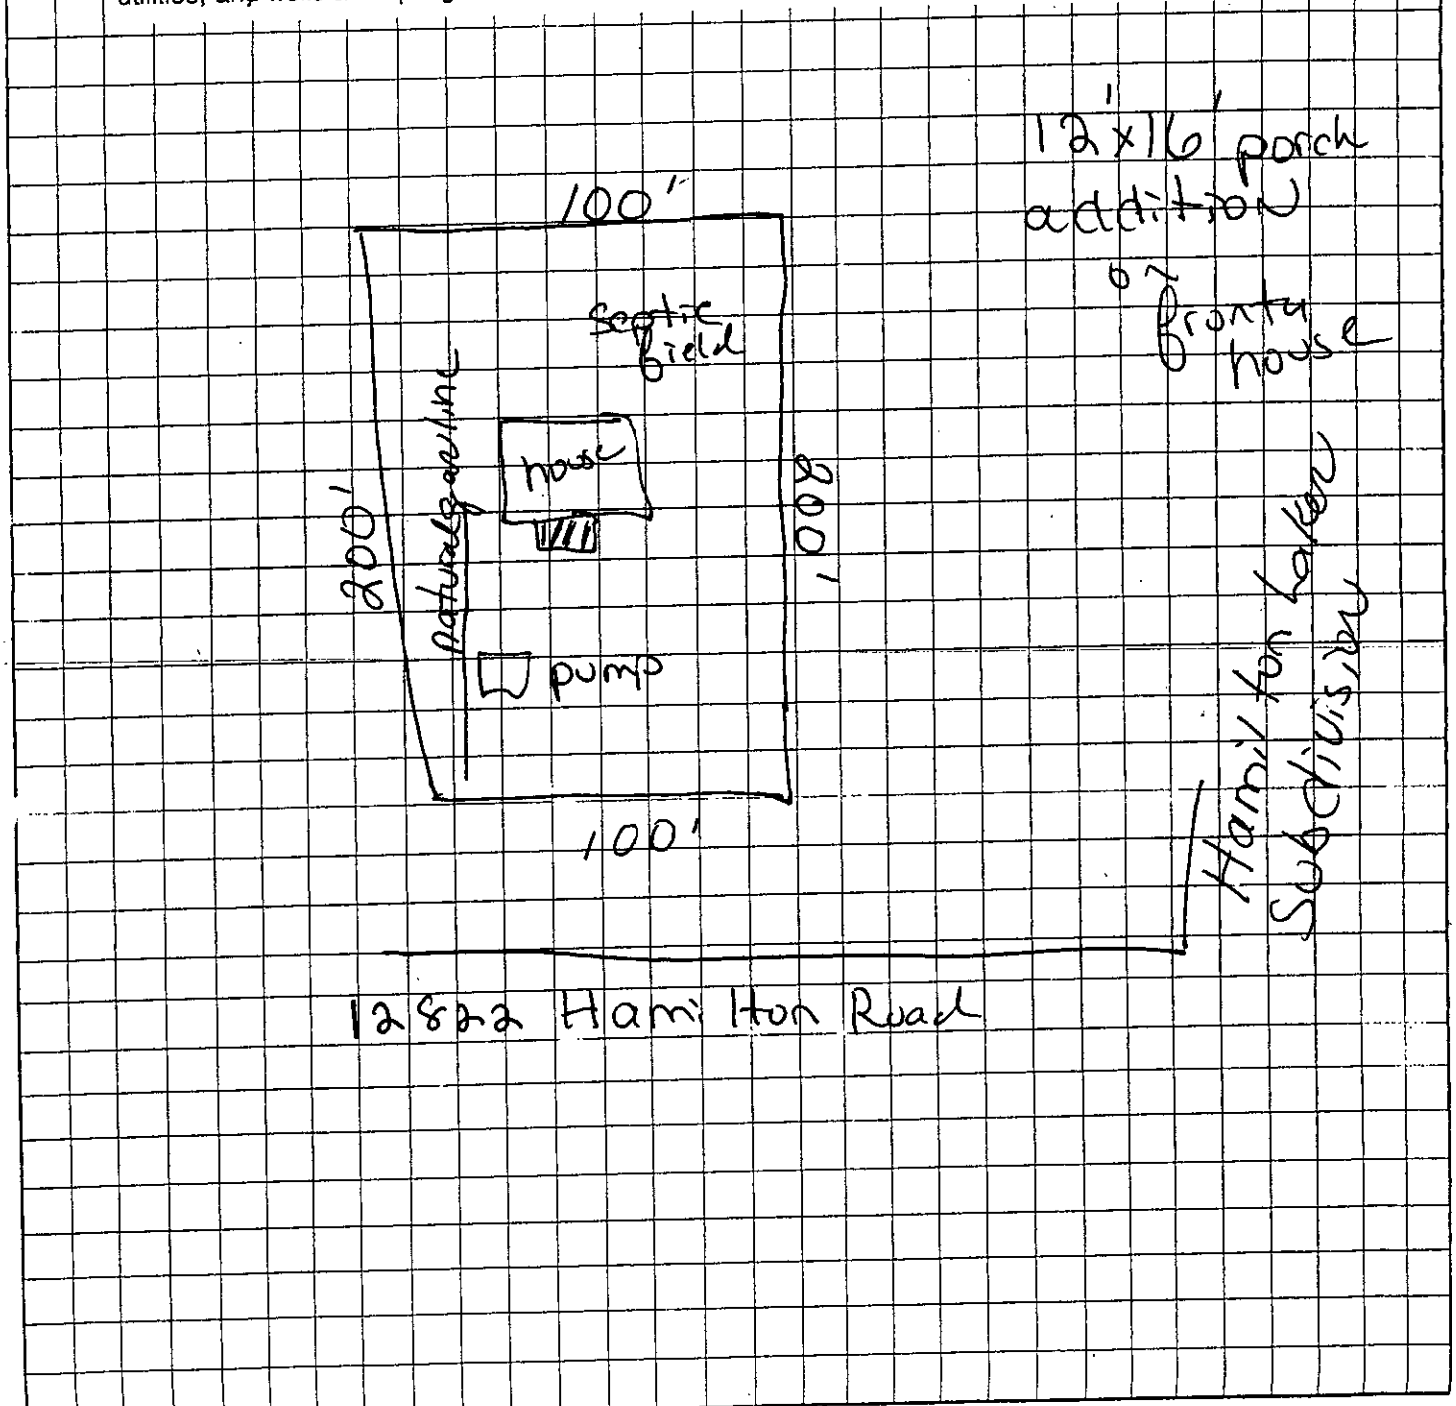

Joan E Pronart
OWNER/AGENT SIGNATURE

DATE 5-17-05

APPROVAL DATE _____


White - Health Department's Copy

Canary - E.H.S. Copy

Pink - Owner's Copy

THIS IS TO CERTIFY THAT ON THE 7th DAY OF FEB. 19 80 I. SURVEYED THE PROPERTY SHOWN ON THIS PLAT. AND THAT THE TITLE LINES AND THE WALLS OF THE BUILDINGS IF ANY ARE SHOWN HEREON

SIGNED Leo J. Zandewelle
REGISTERED SURVEYOR

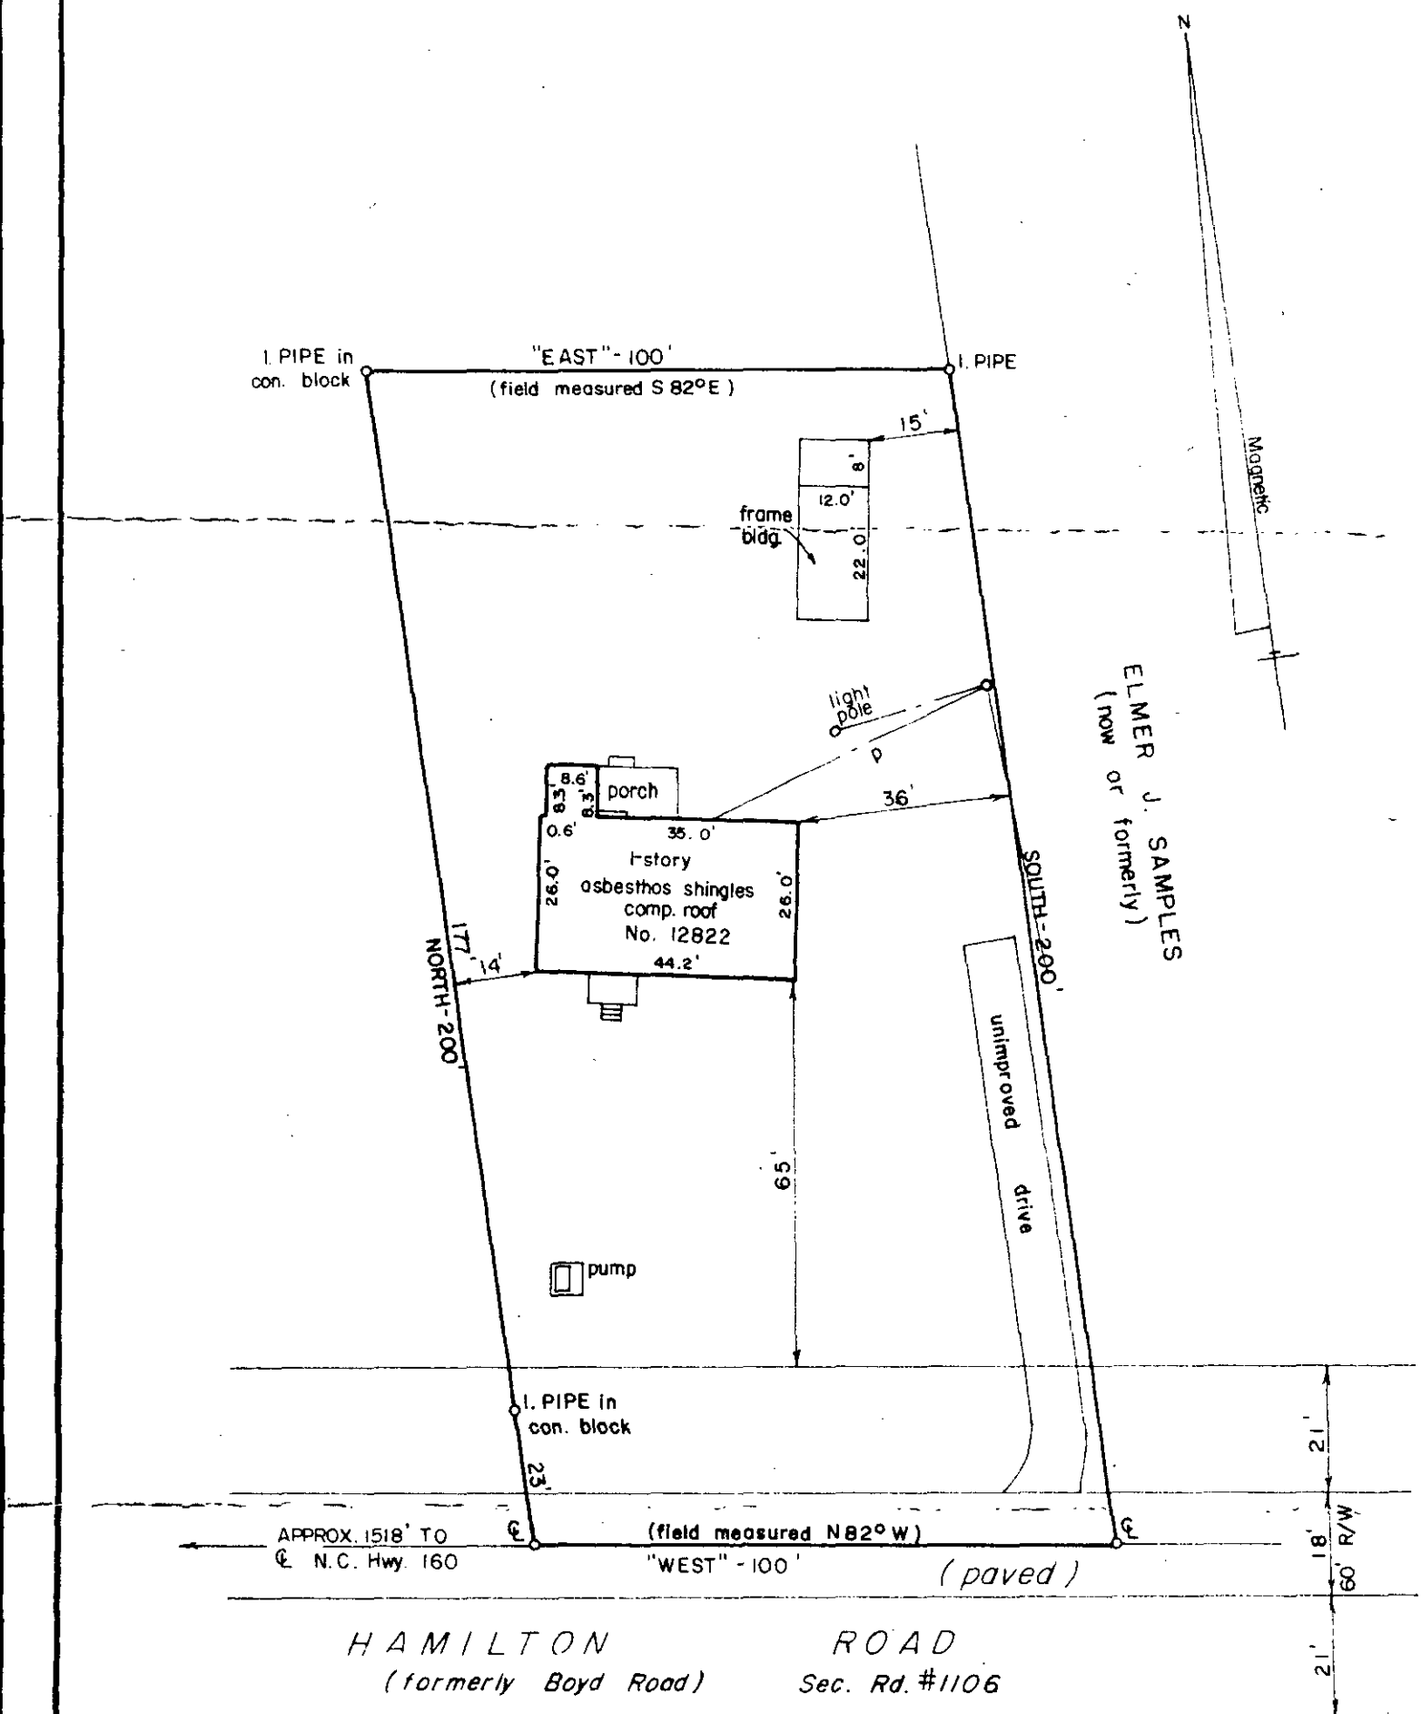

PHYSICAL **SURVEY**
OF

12822 HAMILTON ROAD
STEELE CREEK TWP, MECK. CO.

SCALE 1"=30'

THE PROPERTY OF RALPH J. PROVOST & WIFE, JOAN E. PROVOST

MAP RECORDED IN BOOK AT PAGE DEED RECORDED IN BOOK 2997 PAGE 149

CERTIFICATE OF COMPLETION/OPERATION PERMIT

HEALTH DEPARTMENT
ENVIRONMENTAL HEALTH DIVISION
700 NORTH TRYON ST., SUITE 211
CHARLOTTE, NC 28202
PHONE (704) 336-5102

FILE: 6423-A DATE: 2-23-00

TC: 219-071-12 ☒ L ☐ CRT

SERIAL Nº 18225

Name of Owner Ralph J. Provost Juris.:

Address of Property 12822 Hamilton Road

Inspection Data:

Tank Material existing

Total Length of Drainfield 133'

Number of Lines 4 @ 33'

Cover Depth 24"

Water Supply Source Well


Distance to Water Source >50'

Excavation Inspected 2/23/00

Tank(s) Inspected existing

Wash Line Inspected NA

High Water Alarm Inspected NA

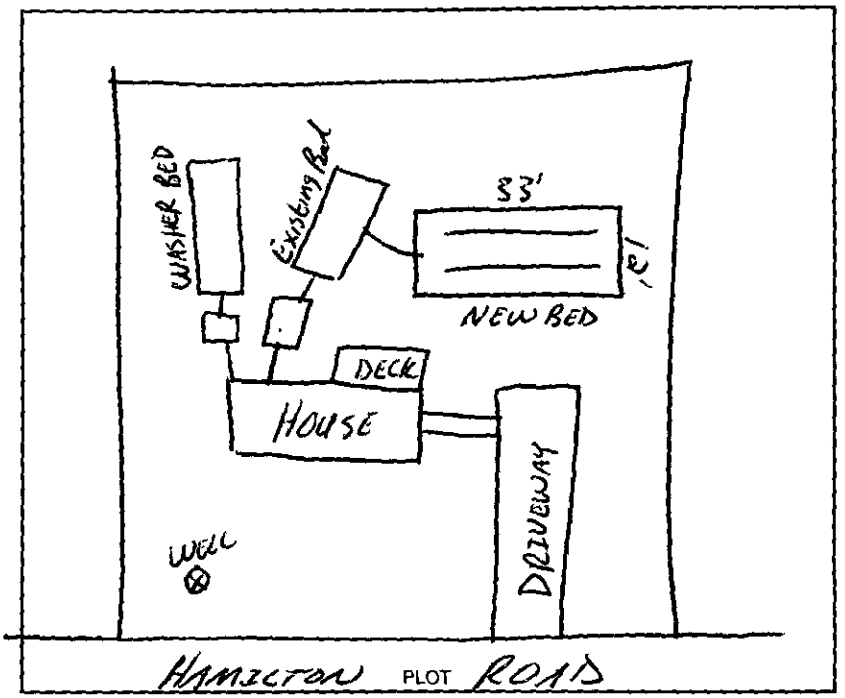

Design 2000, Repair, 400 SFB, Con, Cecil CTR# Steve Autrey

The undersigned has inspected the Septic Tank System described above and certifies it has been

☐ installed or constructed ☒ altered or repaired

☐ in accordance with the permit issued ☒ as detailed in the plot above

and meets the provisions of 15A NCAC 18A. 1900, "Laws And Rules For Sewage Treatment and Disposal Systems" in effect on the date of issuance of the permit. This issuance of this

☐ Certificate of Completion ☒ Operation Permit

does not in any way guarantee that the system will operate properly or relieve any person now or hereafter owning, controlling, or using such system from any liability resulting from the failure of the system to operate properly. This document is issued subject to those restrictions and conditions shown on the permit(s) and the provisions of 15A NCAC 18A. 1990 in addition to those listed below under "COMMENTS." This document shall be null and void if any information contained in the application is untrue or if any additions are made to the property which would increase the requirements for said system.

Notice: Disturbance of the designated repair area may result in the suspension/revocation of this permit.

COMMENTS: New Bed (12'x33') Type II Conventional System

Jimmy P. Michelone
Environmental Health Specialist

Mecklenburg County services are available without regard to ethnic origin, sex, or disability.

INSTALLATION, CONSTRUCTION, ALTERATION, AND/OR REPAIR APPROVAL


HEALTH DEPARTMENT
ENVIRONMENTAL HEALTH DIVISION
700 NORTH TRYON ST., SUITE 211
CHARLOTTE, NC 28202
PHONE (704) 336-5102

FILE: 6423A DATE: 2/22/00

TC: 219-071-12 ☐ L

SERIAL Nº 18387

Permission is hereby given to _____ Install or Construct, ✓ Alter or Repair the individual septic tank wastewater treatment system with subsurface, soil absorption, effluent discharge as specified herein at the described location. This permit is granted based upon the information supplied in the application dated 2/22/00. All work shall be completed on or before 3/22/00, after which date this permit shall be null and void. The system shall meet all of the construction requirements of 15A NCAC 18A. 1900 which are in effect on the date of the granting of this permit. A Certificate of Completion or an Operation Permit must be obtained from the Mecklenburg County Health Department before any system can be covered up or placed into service. The issuance of this permit does not in any way guarantee that the system anticipated to be constructed will operate properly, or relieve any person now or hereafter owning, controlling or using such system from any liability resulting from the failure of the system to operate properly.

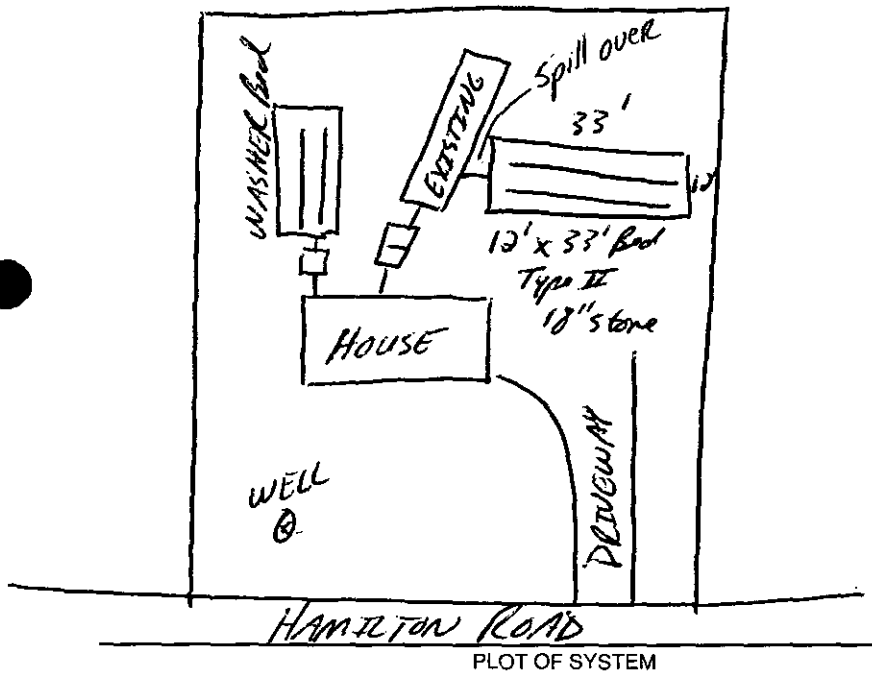

PLOT OF SYSTEM

Liquid Capacity of Septic Tank existing gallons

Liquid Capacity of Dosing Tank NA gallons

Tank Construction existing

Trench Depth 36"

Absorption and/or Nitrification Lines:

Trench Width 12' feet

Trench Walls Scored and Porous Y/S

Total Line Length 133' feet

Number of Lines 4 lines x 33'

Depth of Stone 18" inches

Distance from House >5' feet

Distance from Property Line >10' feet

Distance from Well >50' feet

NOTICE: This system shall not be installed while soils are in a wet condition.

NAME OF OWNER Ralph J. Provost

LOCATION OF PROPERTY 12822 Hamilton Road

Comments: Install 12' x 33' Bed (133' TLF) (400 sf B)
Type II Conventional System Repair

Jenny P. Michelen
Environmental Health Specialist

WHITE - HEALTH DEPARTMENT's COPY • CANARY - E.H.S. COPY • PINK - OWNER OR AGENT's COPY

FEE: _____

DATE: _____

APPLICATION FOR IMPROVEMENT PERMIT
FOR RESIDENTIAL SITE
INDIVIDUAL WATER AND WASTEWATER
SYSTEMS PROGRAM

[ ] CRT

TYPE APPLICATION: ___ NEW SYSTEM ___ EXPANSION/ ALTERATION OF EXISTING SYSTEM X REPAIR OF EXISTING SYSTEM

NORTH CAROLINA
DEPARTMENT OF ENVIRONMENT,
HEALTH, AND NATURAL RESOURCES
DIVISION OF ENVIRONMENTAL HEALTH
ON-SITE WASTEWATER SECTION

FILE #: 6423-A

PROPERTY INFORMATION (FROM ENGINEERING FORM) FOR JOB LOCATION:

TAX/PARCEL NUMBER: 21907112

STREET ADDRESS: 12822 Hamilton Road

SUBDIVISION OR MOBILE HOME PARK NAME:

LOT NUMBER: Built 1960

TYPE OF BUILDING (CHECK ONE):

___ SINGLE MOBILE HOME(S)
___ DOUBLE WIDE (D)
✓ HOUSE (H)
___ MODULAR HOME (M)
___ MULTIPLE FAMILY (U)
___ OTHER (O)

TOWNSHIP (CHECK ONE):

X 0 MECKLENBURG
___ 1 CHARLOTTE
___ 2 DAVIDSON
___ 3 CORNELIUS
___ 4 PINEVILLE
___ 5 MATTHEWS
___ 6 HUNTERSVILLE
___ 7 MINT HILL

HEATED SQUARE FOOTAGE: 1400

NUMBER OF BEDROOMS: 3 NUMBER OF OCCUPANTS: 4

CLOSING DATE_____

FOUNDATION FOR RESIDENCE:

___ WITHOUT BASEMENT
___ ON SLAB
X CRAWL SPACE
___ WITH BASEMENT /PLUMBING
___ WITH BASEMENT /NO PLUMBING

IF EXPANSION/ALTERATION OF EXISTING SYSTEM, DESCRIBE THE PROPOSED BUILDING ADDITION:

WILL THERE BE A HOME BUSINESS IN THE RESIDENCE: ___ YES X NO TYPE: _____

WATER SUPPLY (CHECK ONE):

___ COMMUNITY (C)
___ MUNICIPAL (M)
X PRIVATE WELL (P)
___ SHARED WELL (S)
___ OTHER 'SPRINGS' (O)

IF ANY OF THE FOLLOWING ARE LOCATED ON THE PROPERTY, PLEASE SHOW LOCATION ON PLAT:

BURIED CABLES, LANDFILLS, STUMPHOLES ___ YES ___ NO
EXISTING WASTEWATER SYSTEMS ___ YES ___ NO
EASTMENTS OR RIGHT-OF-WAYS ___ YES ___ NO
WELL, SPRINGS OR WATERLINES ___ YES ___ NO
DESIGNATED WETLANDS ___ YES ___ NO

PROPERTY OWNER:

NAME: Provost Ralph Jacob
(LAST) (FIRST) (MI)

ADDRESS: 12822 Hamilton Road

CITY: Charlotte STATE: NC ZIP: 28273

DAYTIME PHONE: (704 588- 2145

LEGAL AGENT FOR PROPERTY OWNER, IF APPLICABLE:

NAME:
(LAST) (FIRST) (MI)

DAYTIME PHONE: ( ) -

WHAT DATE WAS THE PROPERTY ORIGINALLY DEEDED AND RECORDED? _____

An Improvement Permit is subject to suspension or revocation if site plans or the intended use change or if information submitted in this application is falsified or changed. The undersigned, owner, or legal agent for the owner, of the property described above as the "Job Location" has read the foregoing application, acknowledges that the contents of same are true, and authorizes agents of the Mecklenburg County Health Department to enter onto the property for the purpose of processing this request.

SIGNED: Joan E Provost DATE: 2-22-00

MECKLENBURG COUNTY HEALTH DEPARTMENT
ENVIRONMENTAL HEALTH DIVISION
c/o HAL MARSHALL CTR., SUITE 211, 700 N. TRYON ST., CHARLOTTE, N.C. 28202., (704) 336-5102

CERTIFICATE OF COMPLETION/OPERATION PERMIT

HEALTH DEPARTMENT
ENVIRONMENTAL HEALTH DIVISION
1200 BLYTHE BOULEVARD
CHARLOTTE, NC 28203
PHONE (704) 376-4603

FILE: 6423 A DATE: 1/17/90

TC: 219-071-12 ☒ L ☐ CRT

SERIAL № 13002

Name of Owner Provost, Ralph Juris.:

Address of Property 12822 Hamilton Rd

Inspection Data:

Tank Material

Total Length of Drainfield 120'

Number of Lines 9 @ 40'

Cover Depth 18"

Water Supply Source Well

Distance to Water Source > 50'

Excavation Inspected 1/17/90

Tank(s) Inspected

Wash Line Inspected 1/17/90

High Water Alarm Inspected

PLOT

Design: 1989 Repair CTR# 182

The undersigned has inspected the Septic Tank System described above, and certifies it has been

☐ installed or constructed ☒ ~~altered~~ or repaired

☒ ~~in~~ accordance with the permit issued ☐ as detailed in the plot above

and meets the provisions of 10 NCAC 10A .1900, "Laws And Rules For Sanitary Sewage Collection, Treatment, And Disposal" in effect on the date of issuance of the permit. The issuance of this

☒ ~~Certificate~~ of Completion ☐ Operation Permit

does not in any way guarantee that the system will operate properly or relieve any person now or hereafter owning, controlling, or using such system from any liability resulting from the failure of the system to operate properly. This document is issued subject to those restrictions and conditions shown on the permit(s) and the provisions of 10 NCAC 10A .1900 in addition to those listed below under "COMMENTS." This document shall be null and void if any information contained in the application is untrue or if any additions are made to the property which would increase the requirements for said system.

COMMENTS: Repair to water line.

Judy J. Kuei R.S.
Environmentalist

Mecklenburg County services are available without regard to ethnic origin, sex, or disability.

INSTALLATION, CONSTRUCTION, ALTERATION, AND/OR REPAIR PERMIT


HEALTH DEPARTMENT
ENVIRONMENTAL HEALTH DIVISION
1200 BLYTHE BOULEVARD
CHARLOTTE, NC 28203
PHONE (704) 376-4603

FILE: 6423A DATE: 1/9/90

TC: 219-071-12 #1

SERIAL Nº 14550

Permission is hereby given to _____ Install or Construct, ___/___ Alter or Repair the individual septic tank wastewater treatment system with subsurface, soil absorption, effluent discharge as specified herein at the described location. This permit is granted based upon the information supplied in the application dated 1-4-90. All work shall be completed on or before 3/9/90, after which date this permit shall be null and void. The system shall meet all of the construction requirements of 10 NCAC 10A .1900 which are in effect on the date of the granting of this permit. A Certificate of Completion or an Operation Permit must be obtained from the Mecklenburg County Health Department before any system can be covered up or placed into service. The issuance of this permit does not in any way guarantee that the system anticipated to be constructed will operate properly, or relieve any person now or hereafter owning, controlling or using such system from any liability resulting from the failure of the system to operate properly.

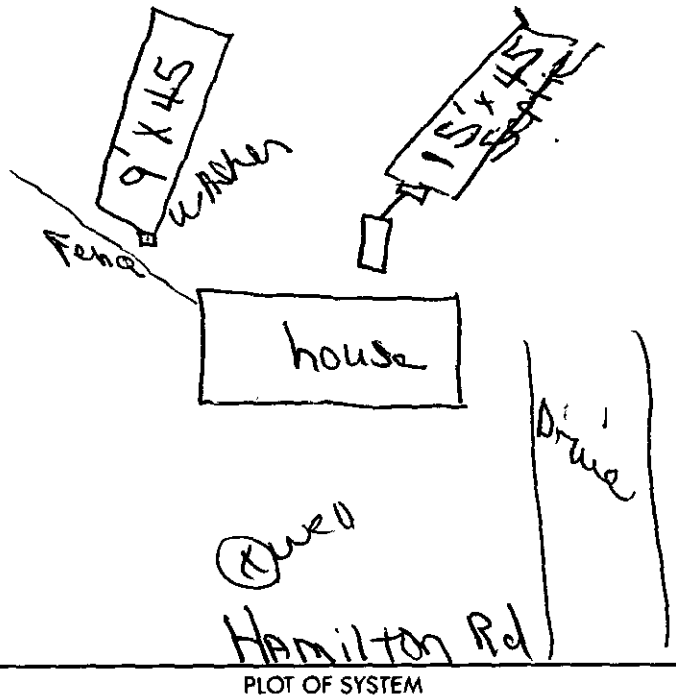

PLOT OF SYSTEM

Liquid Capacity of Septic Tank _____ gallons

Liquid Capacity of Dosing Tank _____ gallons

Tank Construction Repair

Absorption and/or Nitrification Lines:

Trench Width 9'x45' WASher / 15'x45' Septic feet

Total Line Length 360 feet

Number of Lines 3 WASher / 5 Septic

Depth of Stone 12 inches

Distance from House 5 feet

Distance from Property Line 5 feet

Distance from Well 50' feet

NAME OF OWNER Prouost, Ralph

LOCATION OF PROPERTY 12822 Hamilton Rd.

Comments: Septic Repair 15'x 45' bed 5 Lines on 3' Centers, 12" Stone, Stone Cover WASher - 9'x45' Bed, 3 Lines on 3' Centers.

Division or Section Head

Judy J. Rives R.S.
Environmentalist

* If this permit is for the installation or construction of a new system, it must be signed by the division or a section head of the Mecklenburg County Health Department in order to be valid. Only the signature of the Environmentalist is required where an existing system is being altered or repaired.

WHITE - HEALTH DEPARTMENT'S COPY • CANARY - ENVIRONMENTALIST'S COPY • PINK - OWNER OR AGENT'S COPY

APPLICATION FOR AN IMPROVEMENT PERMIT

RECEIVED
MECKLENBURG COUNTY
HEALTH DEPT.
JAN 05 1990
ENVIRONMENTAL HEALTH
DIVISION

HEALTH DEPARTMENT
ENVIRONMENTAL HEALTH DIVISION
1200 BLYTHE BOULEVARD
CHARLOTTE, NC 28203
PHONE (704) 376-4603

Mecklenburg County services are available without regard to ethnic origin, sex, or disability.

(OFFICE USE ONLY)
FILE: 6423A
TC: 219 071 12
SERIAL: № 19661 CRT

JOB LOCATION

① ADDRESS: 12822 (STREET NO.) Hamilton Rd (STREET) ② FILE:
③ JURISDICTION: ④ TAX PARCEL NO.: 219 071 12
⑤ SUBDIVISION: ⑥ LOT: ⑦ BLOCK:

OWNER

⑧ NAME: Ralph & Joan E (FIRST) J. (MIDDLE) Provost (LAST)
⑨ MAILING ADDRESS: 12822 Hamilton Rd
⑩ CITY: Charlotte ⑪ STATE: N.C. ⑫ ZIP: 28217
⑬ PHONE: (WORK) 331-5292 or 336-2441 ⑭ (HOME) 588-2145

REQUEST

This request is for a(n):

⑮ ☐ New permit
⑯ ☑ Repair or alteration permit
⑰ ☐ Authorization for mobile home exchange
⑱ ☐ Other (specify)

DESIGN CRITERIA

System will serve:

⑲ ☑ Residence ⑳ ☐ Mobile home ㉑ ☐ Business or place of public assembly
㉒ Number of bedrooms? 3 ㉕ Type?
㉓ Maximum occupancy? 4 ㉖ Maximum number of employees?
㉔ Basement? ☐ yes ☐ no ㉗ Maximum number of seats?

WATER SUPPLY

㉘ Water supply from (present or proposed):

A ☑ Individual well
B ☐ Municipal system
C ☐ Community well
D ☐ Community system

㉙ The undersigned, owner of the property described above as the "JOB LOCATION" has read the foregoing application, acknowledges that the contents of same are true, and authorizes agents of the MECKLENBURG COUNTY HEALTH DEPARTMENT to enter onto the property for the purpose of processing this request.

Signed: Joan E Provost
Date: 1-4-90

IMPROVEMENT PERMIT

The undersigned, an authorized agent of the MECKLENBURG COUNTY HEALTH DEPARTMENT, certifies that the Department has approved the Request for the Job Location contained in this document. This approval is granted in accordance with the provisions of Laws And Rules For Sanitary Sewage Collection, Treatment And Disposal in effect at the time of issuance of the permit and is subject to the following provisions:

... No work shall be conducted on the septic tank system until an Installation, Construction, Alteration and/or Repair permit is issued by this Department.

... This permit is not transferable, and shall become null and void 36 months from the date of issuance.

Environmentalist / Date

Director or Authorized Section Head / Date

*This permit must be signed by the Director of Mecklenburg County Health Department or an authorized section head in order to be valid.

North Carolina - Department of Environment and Natural Resources - Division of Water Quality - Groundwater Section - 1636 Mail Service Center - Raleigh, NC 27699-1639 - Phone No. (919) 733-3221

File # 6423A Chris

WELL ABANDONMENT RECORD

WELL CONTRACTOR Howard C Rushing JR.
WELL CONTRACTOR CERTIFICATION # 3342

1. WELL USE (Check Applicable Box): Residential ☑ Municipal ☐ Industrial ☐ Agricultural ☐ Monitoring ☐ Recovery ☐ Heat Pump Water Injection ☐ Other ☐ If Other, List Use:

2. WELL LOCATION: (Show a sketch of the location on back of form.)
Nearest Town: Charlotte County MECKLENBURG
12822 HAMILTON RD.
(Road Name and Number, Community, Subdivision, Lot No.) Quadrangle No.

3. OWNER: Ralph & Jo Provost

4. ADDRESS: 12822 Hamilton RD.

5. TOPOGRAPHY: draw, slope, hilltop, valley, (flat) (circle one)

6. TOTAL DEPTH: 40' DIAMETER 2"

7. CASING REMOVED:

feet	diameter
1'	2"

8. DISINFECTION: 16 oz. HTH
(Amount of 70% hypochlorite used:)

9. SEALING MATERIAL:


Neat Cement
bags of cement _____
gallons of water _____

Sand Cement
bags of cement _____
gallons of water _____

Other
Type material Grout
Amount ____ NEAT Cement 3 Bags

10. EXPLAIN METHOD EMPLACEMENT OF MATERIAL.
POUR

WELL DIAGRAM: Draw a detailed sketch of the well showing total depth, depth and diameter of screens remaining in the well, gravel interval, intervals of casing perforations, and depths and types of fill materials used.

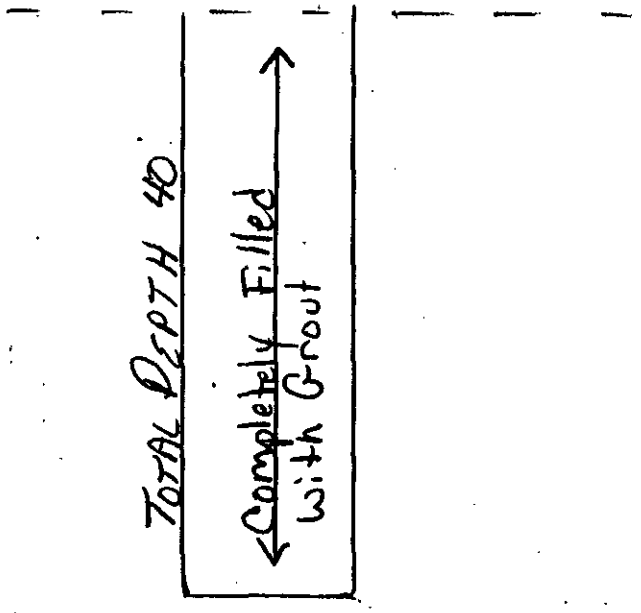

11. DATE WELL ABANDONED 6-20-06

I do hereby certify that this well was abandoned in accordance with 15A NCAC 2C, well construction standards, and that a copy of the record has been provided to the well owner.

Signature of person abandoning the well _____ Date 6-21-06

WELL LOCATION: Draw a location sketch on the reverse of this sheet, showing the direction and distance of the well to at least two (2) nearby reference points such as roads, intersections and streams. Identify roads with State Highway road identification numbers.

Submit original to the Division of Water Quality, Groundwater Section, one copy to the owner within 30 days from completion of abandonment.

GW-30 Revised 12/99

Mecklenburg County Health Department
Groundwater & Wastewater Services
700 N. Tryon St, Suite 211
Charlotte, NC 28202
Phone: (704) 336-5103
Fax: (704) 336-6894

PERMIT TO CONDUCT MAJOR REPAIR AND/OR ABANDON A WATER SUPPLY WELL

Permit#: 10000973 **Tax Parcel #:** 219-071-12
Property Owner: RALPH & JO PROVOST
Job Location Address:12822 HAMILTON RD
City/ETJ:CHARLOTTE **State:** NC **Zip Code:** 28273
Permit Issuance Date: 6/13/2006
Use of Well:
Type of Facility Served by Well: House
***Sewage System* Type:** None

Type of Repair/Abandonment

- ○ Major Repair Before Placing the Well in Service
- ○ Major Repair Before Temporary Abandonment
- ○ Temporary Abandonment
- ◉ Permanent Abandonment

Area of Regulated Groundwater Usage Restrictions Apply: YES

If Yes, see requirements in Specific Conditions of This Permit.

General Conditions of This Permit:

- The Water Supply Well repair and abandonment must meet all requirements set forth in the *Mecklenburg County Groundwater Well Regulations* and any other applicable rules and laws.
- A North Carolina Certified Well Contractor must perform the well construction activities.
- Repair of any Water Supply Well with the well head terminating below ground surface (buried seal) shall include extending the well casing at least twelve inches above the surface.
- This Permit shall be VALID for a period not to exceed 12 months from the date of issuance.

Specific Conditions of This Permit (Check all that apply):

- ☐ Grout must be placed the full extent of the casing.
- ☐ Initial water sample to taken and analyzed for (check all that apply):
  - ☐ Volatile Organic Compounds (VOC's)
  - ☐ Semi-volatile Compounds
  - ☐ Metals (Specify in Other Conditions)
  - ☐ Pesticides
  - ☐ Herbicides
  - ☐ Other (See Below)

Other Conditions of This Permit:

Chris Sherrill RS, CSS
Authorized Agent: Print Name

Signature:

John Crumpler Johnny Crumpler
Owner/Legal Agent: Print Name

6-20-06
Signature:

Mecklenburg County Health Department
Groundwater & Wastewater Services
700 N. Tryon St, Suite 211
Charlotte, NC 28202
Phone: (704) 336-5103
Fax: (704) 336-6894

PERMIT TO CONDUCT MAJOR REPAIR AND/OR ABANDON A WATER SUPPLY WELL

Permit#: 10000973 **Tax Parcel #:** 219-071-12
Property Owner: RALPH & JO PROVOST
Job Location Address:12822 HAMILTON RD
City/ETJ:CHARLOTTE **State:** NC **Zip Code:** 28273
Permit Issuance Date: 6/13/2006
Use of Well:
Type of Facility Served by Well: House
Sewage System Type: None

Type of Repair/Abandonment

- ○ Major Repair Before Placing the Well in Service
- ○ Major Repair Before Temporary Abandonment
- ○ Temporary Abandonment
- ◉ Permanent Abandonment

Area of Regulated Groundwater Usage Restrictions Apply: YES

If Yes, see requirements in Specific Conditions of This Permit.

General Conditions of This Permit:

- The Water Supply Well repair and abandonment must meet all requirements set forth in the *Mecklenburg County Groundwater Well Regulations* and any other applicable rules and laws.
- A North Carolina Certified Well Contractor must perform the well construction activities.
- Repair of any Water Supply Well with the well head terminating below ground surface (buried seal) shall include extending the well casing at least twelve inches above the surface.
- This Permit shall be VALID for a period not to exceed 12 months from the date of issuance.

Specific Conditions of This Permit (Check all that apply):

- ☐ Grout must be placed the full extent of the casing.
- ☐ Initial water sample to taken and analyzed for (check all that apply):
  - ☐ Volatile Organic Compounds (VOC's)
  - ☐ Semi-volatile Compounds
  - ☐ Metals (Specify in Other Conditions)
  - ☐ Pesticides
  - ☐ Herbicides
  - ☐ Other (See Below)

Other Conditions of This Permit:

Chris Sherrill, RS, CSS
Authorized Agent: Print Name

Signature:

Owner/Legal Agent: Print Name

Signature:

Appl # 973

GWS – RES. APP 07/05

SEPTIC FEE: _____
DATE _____
CRT [ ]

PERMIT APPLICATION FOR A RESIDENTIAL SITE IMPROVEMENT PERMIT / CONSTRUCTION AUTHORIZATION FOR ON-SITE WASTEWATER SYSTEM NEW WELL INSTALLATION OR REPAIR OF EXISTING WELL MECKLENBURG COUNTY GROUNDWATER & WASTEWATER SERVICES

FILE # 6423A

WELL FEE: _____
DATE: _____
CRT [ ]

SEPTIC / TYPE APPLICATION: ☐ NONE ☐ NEW SYSTEM ☐ ALTERATION ☐ REPAIR ☐ MODIFY PLOT PLAN

WELL / TYPE APPLICATION: ☐ NONE ☐ NEW WELL ☐ MAJOR REPAIR ☑ ABANDONMENT To Shonna then Chas

JOB LOCATION INFORMATION:

TAX/PARCEL #: 219-071-12
STREET ADDRESS: 12822 Hamilton Rd
CITY: Charlotte
STATE: NC ZIP: 28273
SUBDIVISION OR MOBILE HOME PARK NAME:
LOT #:
TOWNSHIP:

☐ 0-MECKLENBURG ☐ 4-PINEVILLE
☑ 1-CHARLOTTE ☐ 5-MATTHEWS
☐ 2-DAVIDSON ☐ 6-HUNTERSVILLE
☐ 3-CORNELIUS ☐ 7-MINT HILL

1960

BUILDING INFORMATION:

TYPE OF BUILDING:

☐ SINGLE MOBILE HOME (S) ☐ MODULAR HOME (M)
☐ DOUBLE WIDE (D) ☐ MULTIPLE FAMILY (U)
☑ HOUSE (H) ☐ OTHER

HEATED SQUARE FOOTAGE: 1336
NUMBER OF BEDROOMS: 3
NUMBER OF OCCUPANTS: 2

FOUNDATION FOR RESIDENCE:

☐ CONCRETE SLAB ☐ BASEMENT WITH PLUMBING
☑ CRAWLSPACE ☐ BASEMENT WITH NO PLUMBING

IF PLANNING TO EXPAND/ALTER THE EXISTING SYSTEM INDICATE THE FOLLOWING CHANGES:

NUMBER OF BEDROOMS TO BE ADDED: NUMBER OF ADDITIONAL OCCUPANTS IN THE RESIDENCE
WILL THERE BE A HOME BUSINESS IN THE RESIDENCE? ☑ YES ☐ NO TYPE:

WATER SUPPLY:

☑ MUNICIPAL (M) ☐ PUBLIC (C) ☐ PRIVATE WELL (P) ☐ SHARED WELL (S) ☐ OTHER 'SPRINGS' (O)

PROPOSED USE OF WELL: ☐ N/A ☐ IRRIGATION ☐ POTABLE ☐ GEOTHERMAL ☐ OTHER

ARE ANY OF THE FOLLOWING LOCATED ON THE PROPERTY? IF SO, PLEASE SHOW LOCATION ON SITE PLAN/PLAT.

BURIED CABLES, LANDFILLS, STUMPHOLES	☑ YES	☐ NO	WELLS, SPRINGS, OR WATER LINES	☑ YES	☐ NO
EXISTING WASTEWATER SYSTEMS	☑ YES	☐ NO	DESIGNATED WETLANDS	☐ YES	☑ NO
EASEMENTS OR RIGHT-OF-WAYS	☐ YES	☑ NO	GRADING/SOIL REMOVAL PERFORMED	☐ YES	☑ NO

PROPERTY OWNER:

NAME: Ralph & Jo Provost
ADDRESS: S/A
CITY S/A
STATE S/A ZIP: S/A
HOME PHONE: 704 588 5058 WORK PHONE: Same
MOBILE PHONE: FAX:

LEGAL AGENT FOR PROPERTY OWNER, IF APPLICABLE:

NAME: N/A
ADDRESS,
CITY:
STATE: ZIP.
HOME PHONE: WORK PHONE:
MOBILE PHONE: FAX:

WHAT DATE WAS THE PROPERTY ORIGINALLY DEEDED AND RECORDED?
WHAT IS THE ANTICIPATED CLOSING DATE FOR THIS PROPERTY?

"An Improvement Permit is subject to suspension or revocation if site plans or the intended use change or if information submitted in this application is falsified or changed. The undersigned, owner, or legal agent for the owner, of the property described above as the "Job Location" has read the foregoing application, acknowledges that the contents of same are true, and authorizes the Mecklenburg County Health Department to enter onto the property for the purpose of processing this request.

R & Provost 6-9-06
Owner's/Agent's Signature Date

NORTH CAROLINA DEPARTMENT OF
ENVIRONMENT & NATURAL RESOURCES DIVISION
OF ENVIRONMENTAL HEALTH ON-SITE
WASTEWATER SECTION

"A Well Permit is subject to suspension or revocation if site plans or the intended use change or if information submitted in this application is falsified or changed. The undersigned, owner, or legal agent for the owner, of the property described above as the "Job Location" has read the foregoing application, acknowledges that the contents of same are true, and authorizes the Mecklenburg County Health Department to enter onto the property for the purpose of processing this request.

R & Provost 6-9-06
Owner's/Agent's Signature Date

MECKLENBURG COUNTY HEALTH DEPARTMENT
GROUNDWATER & WASTEWATER SERVICES
700 N. TRYON ST., SUITE 211
CHARLOTTE, NC 28202 704-336-5103 / FAX. 704-336-5894

R. J. Provost
FAX 704-583-7386

ph 704-588-5058