


1515 MCMANUS RD

13923127

12/31/2007

duponbj

Groundwater and Wastewater Services File Imaging Project
May 2007
*Barcode Font = IDAutomationHC39M*

FEE: $100 pd see charge slip
DATE: 3-2-98
CHK 1027

**APPLICATION FOR IMPROVEMENT PERMIT FOR RESIDENTIAL SITE INDIVIDUAL WATER AND WASTEWATER SYSTEMS PROGRAM**

[ ] CRT

TYPE APPLICATION: ✓ NEW SYSTEM ___ EXPANSION/ ALTERATION OF EXISTING SYSTEM ___ REPAIR OF EXISTING SYSTEM

NORTH CAROLINA
DEPARTMENT OF ENVIRONMENT,
HEALTH, AND NATURAL RESOURCES
DIVISION OF ENVIRONMENTAL HEALTH
ON-SITE WASTEWATER SECTION

FILE #: 2"/28

PROPERTY INFORMATION (FROM ENGINEERING FORM) FOR JOB LOCATION:

TAX/PARCEL NUMBER: 139-231-03 PO

STREET ADDRESS: McMANUS Rd.

SUBDIVISION OR MOBILE HOME PARK NAME:

LOT NUMBER:

TYPE OF BUILDING (CHECK ONE):

___ SINGLE MOBILE HOME(S)
___ DOUBLE WIDE (D)
✓ HOUSE (H)
___ MODULAR HOME (M)
___ MULTIPLE FAMILY (U)
___ OTHER (O)

TOWNSHIP (CHECK ONE):

___ 0 MECKLENBURG
___ 1 CHARLOTTE
___ 2 DAVIDSON
___ 3 CORNELIUS
___ 4 PINEVILLE
___ 5 MATTHEWS
___ 6 HUNTERSVILLE
✓ 7 MINT HILL

HEATED SQUARE FOOTAGE: 2199

NUMBER OF BEDROOMS: 3 NUMBER OF OCCUPANTS: 3

CLOSING DATE _____

FOUNDATION FOR RESIDENCE:

___ WITHOUT BASEMENT
✓ ON SLAB
___ CRAWL SPACE
___ WITH BASEMENT /PLUMBING
___ WITH BASEMENT /NO PLUMBING

IF EXPANSION/ALTERATION OF EXISTING SYSTEM, DESCRIBE THE PROPOSED BUILDING ADDITION:

WILL THERE BE A HOME BUSINESS IN THE RESIDENCE: ___ YES ✓ NO TYPE: _____

WATER SUPPLY (CHECK ONE):

___ COMMUNITY (C)
___ MUNICIPAL (M)
✓ PRIVATE WELL (P)
___ SHARED WELL (S)
___ OTHER 'SPRINGS' (O)

IF ANY OF THE FOLLOWING ARE LOCATED ON THE PROPERTY, PLEASE SHOW LOCATION ON PLAT:

| | | | |
|---|---|---|---|
| BURIED CABLES, LANDFILLS, STUMPHOLES | ___ YES ✓ NO | WELL, SPRINGS OR WATERLINES | ___ YES ✓ NO |
| EXISTING WASTEWATER SYSTEMS | ___ YES ✓ NO | DESIGNATED WETLANDS | ___ YES ✓ NO |
| EASTMENTS OR RIGHT-OF-WAYS | ___ YES ✓ NO | | |

PROPERTY OWNER: Ottis David Watts

NAME: WATTS Ottis D.
(LAST) (FIRST) (MI)

ADDRESS: 1415 McMANUS Rd.

CITY: Midland STATE: NC ZIP: 28107

DAYTIME PHONE: (704) 545-4336

LEGAL AGENT FOR PROPERTY OWNER, IF APPLICABLE:

NAME: LAMB, DICK
(LAST) (FIRST) (MI)


DAYTIME PHONE: (704) 545-8126

WHAT DATE WAS THE PROPERTY ORIGINALLY DEEDED AND RECORDED? _____

An Improvement Permit is subject to suspension or revocation if site plans or the intended use change or if information submitted in this application is falsified or changed. The undersigned, owner, or legal agent for the owner, of the property described above as the "Job Location" has read the foregoing application, acknowledges that the contents of same are true, and authorizes agents of the Mecklenburg County Health Department to enter onto the property for the purpose of processing this request.

SIGNED: Ottis David Watts DATE: 3-3-98

MECKLENBURG COUNTY HEALTH DEPARTMENT
ENVIRONMENTAL HEALTH DIVISION
c/o HAL MARSHALL CTR., SUITE 211, 700 N. TRYON ST., CHARLOTTE, N.C. 28202., (704) 336-5102

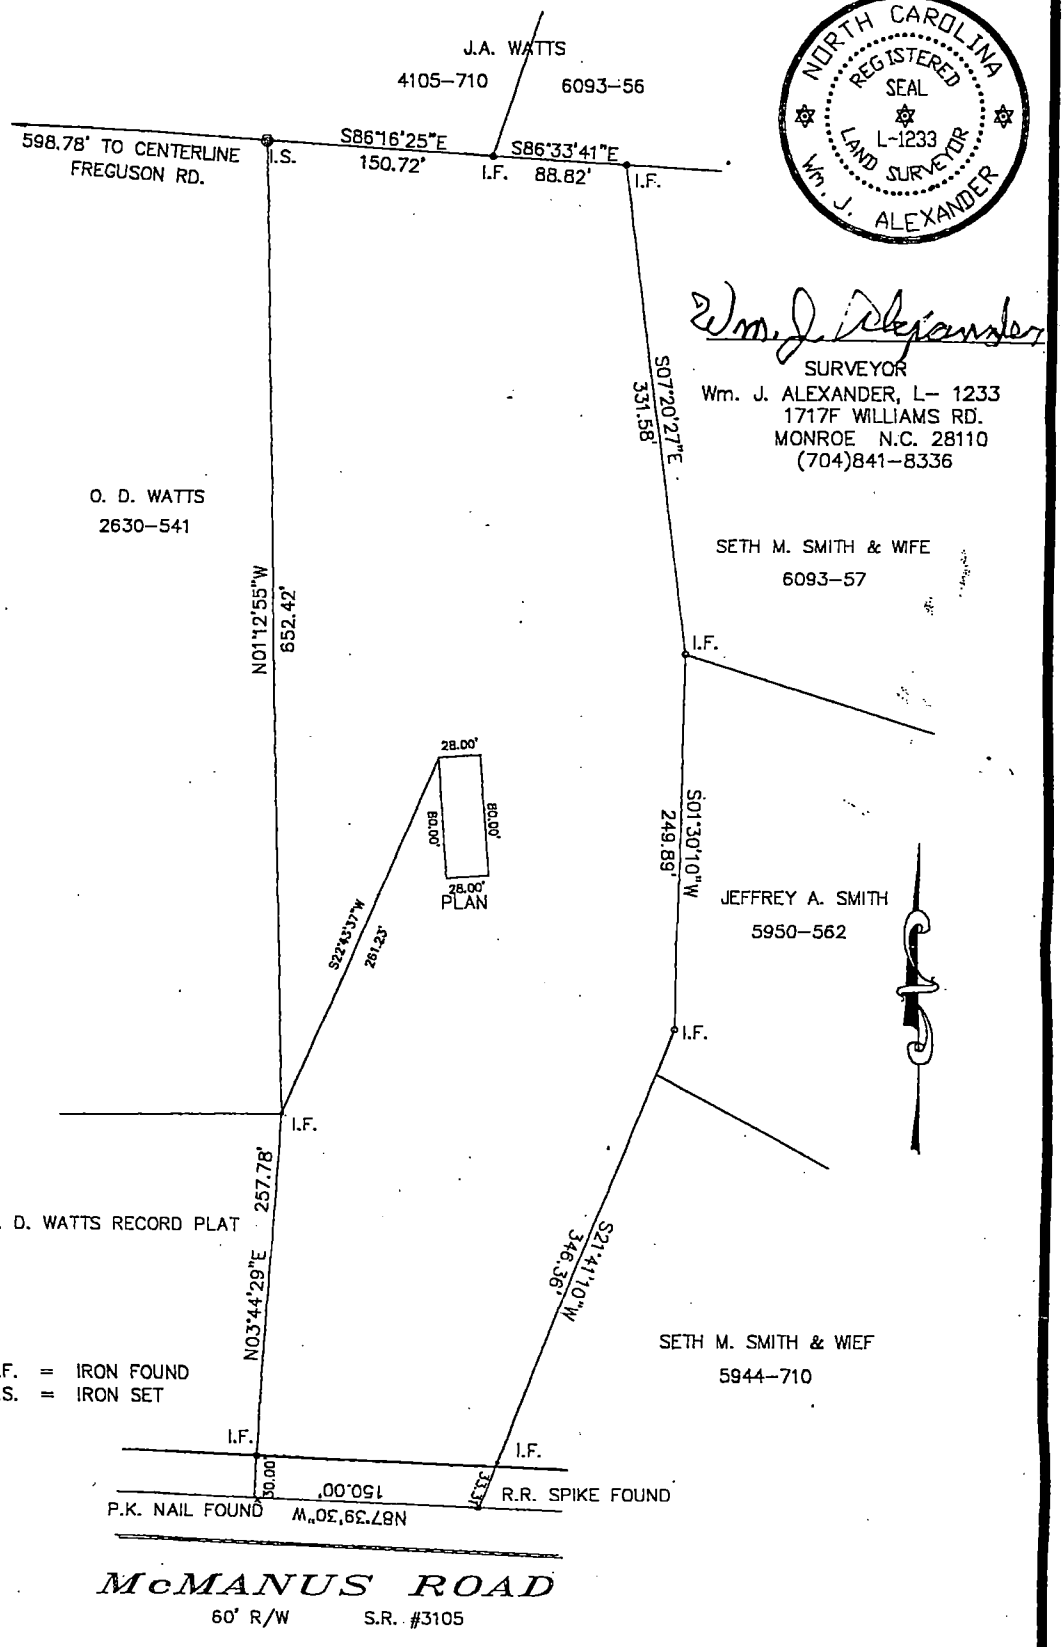


NORTH CAROLINA REGISTERED SEAL L-1233 LAND SURVEYOR Wm. J. ALEXANDER

Wm. J. Alexander

SURVEYOR
Wm. J. ALEXANDER, L– 1233
1717F WILLIAMS RD.
MONROE N.C. 28110
(704)841–8336

# BOUNDARY SURVEY OF

## 5.01 ACRES TRACT ON McMANUS ROAD

PROPERTY OF DAVID TERRELL WATTS

SCALE : 1"=100' CLEAR CREEK TWSP MECK. CO., N.C. DATE: JUNE 22,1998

A PORTION OF DEED BOOK 2630 PAGE 541

DIVISION OF ENVIRONMENTAL HEALTH
ON-SITE WASTEWATER SECTION

COUNTY: _____

# SOIL/SITE EVALUATION for ON-SITE WASTEWATER SYSTEM

400 #2 24173
PO 139-231-03

OWNER: Otis D. Watts mulberry APPLICANT: _____
ADDRESS: 1415 McManus Rd APPLICATION DATE: _____ DATE EVALUATED: _____
PROPOSED FACILITY: residence PROPOSED DESIGN FLOW (.1949): 360gpd/ PROPERTY SIZE: Approx .5
LOCATION OF SITE: McManus Rd PROPERTY RECORDED: _____
WATER SUPPLY: ☑ Private ☐ Public ☐ Well ☐ Spring ☐ Other _____
EVALUATION METHOD: ☑ Auger Boring ☐ Pit ☐ Cut
TYPE OF WASTEWATER: ☑ Sewage ☐ Industrial Process ☐ Mixed

| PROFILE # | Slopes 5-15% 1940 LANDSCAPE POSITION/ SLOPE % | HORIZON DEPTH (IN.) | SOIL MORPHOLOGY (.1941) STRUCTURE/ TEXTURE | SOIL MORPHOLOGY (.1941) CONSISTENCE/ MINERALOGY | OTHER PROFILE FACTORS 1942 SOIL WETNESS/ COLOR | 1943 SOIL DEPTH | 1956 SAPRO CLASS | 1944 RESTR HORIZ | PROFILE CLASS & LTAR |
|---|---|---|---|---|---|---|---|---|---|
| 1 | LS | 0-4" | gr/sc/ | Fr/SE/P/SS/SP | >32" to soil wetness | 32" | n/a | None | US .3gl/ft² IV |
| | | 4-32" | sBK/C | Fi/SE/P/SP | | | | | |
| 2 | LS | 0-3" | gr/cl | Fr/SE/P/SS/SP | >32" to soil wetness | >32" | N/A | None | US .3gl/ft² IV |
| | | 3-24" | sBK/C | Fi/SE/P/SP | | | | | |
| | | 24-32" | sBK/cl | Fr/SE/P/SS/SP | | | | | |
| 3 | LS | 0-2" | gr/cl | Fr/SE/P/SS/SP | >32" to soil wetness | 32" | N/A | None | US .3gl/ft² IV |
| | | 2-32" | sBK/C | Fi/SE/P/SP | | | | | |
| 4 | LS | 0-3" | gr/cl | Fr/SE/P/SS/SP | >46" to soil wetness | 46" | N/A | None | PS .3gl/ft² IV |
| | | 3-36" | sBK/C | Fi/SE/P/SP | | | | | |
| | | 36-46" | sBK/cl | Fr/SE/P/SS/SP | | | | | |

| DESCRIPTION | INITIAL SYSTEM | REPAIR SYSTEM |
|---|---|---|
| Available Space (.1945) | US | US |
| System Type(s) | | |
| Site LTAR | | |

OTHER FACTORS (.1946): _____
SITE CLASSIFICATION (.1948): Unsuitable
EVALUATED BY: W. R. Mullis 3-24-98
OTHER(S) PRESENT: LSS

DIVISION OF ENVIRONMENTAL HEALTH
ON-SITE WASTEWATER SECTION

COUNTY: _____

24178

# SOIL/SITE EVALUATION
## *for* ON-SITE WASTEWATER SYSTEM

OWNER: _____ APPLICANT: _____
ADDRESS: _____ APPLICATION DATE: _____ DATE EVALUATED: _____
PROPOSED FACILITY: _____ PROPOSED DESIGN FLOW (.1949): _____ PROPERTY SIZE: _____
LOCATION OF SITE: _____ PROPERTY RECORDED: _____
WATER SUPPLY: ☐ Private ☐ Public ☐ Well ☐ Spring ☐ Other _____
EVALUATION METHOD: ☐ Auger Boring ☐ Pit ☐ Cut
TYPE OF WASTEWATER: ☐ Sewage ☐ Industrial Process ☐ Mixed

| PROFILE # | .1940 LANDSCAPE POSITION/ SLOPE % | HORIZON DEPTH (IN.) | SOIL MORPHOLOGY (.1941) .1941 STRUCTURE/ TEXTURE | .1941 CONSISTENCE/ MINERALOGY | OTHER PROFILE FACTORS .1942 SOIL WETNESS/ COLOR | .1943 SOIL DEPTH | 1956 SAPRO CLASS | .1944 RESTR HORIZ | PROFILE CLASS & LTAR |
|---|---|---|---|---|---|---|---|---|---|
| 5 | LS | 0-3" | gr/cl | Fr/SEXP/SS/SP | 7.5YR 5/8 soil wetness | 40" | N/A | None | PS .35/F2 IV |
| | | 3-32" | SBK/C | Fi/SEXP/SS/P | | | | | |
| | | 32-40" | SBK/CL | Fr/SEXP/SS/SP | | | | | |
| 2 | | | | | | | | | |
| 3 | | | | | | | | | |
| 4 | | | | | | | | | |

| DESCRIPTION | INITIAL SYSTEM | REPAIR SYSTEM |
|---|---|---|
| Available Space (.1945) | | |
| System Type(s) | | |
| Site LTAR | | |

OTHER FACTORS (.1946): _____
SITE CLASSIFICATION (.1948): _____
EVALUATED BY: _____
OTHER(S) PRESENT: _____

COMMENTS: New Repair

# LEGEND

*use the following standard abbreviations*

| LANDSCAPE POSITION | GROUP | SOIL TEXTURE | CONVENTIONAL 1955 LTAR | EPP 1957 LTAR | MINERALOGY/ CONSISTENCE | STRUCTURE |
|---|---|---|---|---|---|---|
| C (Concave Slope) | I | S (Sand) | 1.2 - 0.8 | 0.6 - 0.4 | NEXP (Non-expansive) | G (Single Grain) |
| V (Convex Slope) | | LS (Loamy Sand) | | | SEXP (Slightly Expansive) | M (Massive) |
| (Drainage Way) | | | | | EXP (Expansive) | CR (Crumb) |
| S (Debris Slump) | II | SL (Sandy Loam) | 0.8 - 0.6 | 0.4 - 0.3 | | GR (Granular) |
| P (Flood Plain) | | L (Loam) | | | | SBK (Subangular Blocky) |
| S (Foot Slope) | | | | | | ABK (Angular Blocky) |
| (Head Slope) | III | SI (Silt) | 0.6 - 0.3 | 0.3 - 0.15 | | PL (Platy) |
| (Linear Slope) | | SICL (Silty Clay Loam) | | | | PR (Prismatic) |
| (Nose Slope) | | CL (Clay Loam) | | | MOIST | WET |
| (Ridge) | | SCL (Sandy Clay Loam) | | | | |
| (Shoulder Slope) | | SLC (Silt Loam Clay) | | | VFR (Very Friable) | NS (Non-sticky) |
| (Terrace) | | | | | FR (Friable) | SS (Slightly Sticky) |
| | IV | SC (Sandy Clay) | 0.4 - 0.1 | 0.2 - 0.05 | FI (Firm) | S (Sticky) |
| | | SIC (Silty Clay) | | | VFI (Very Firm v. Very Sticky) | VS (Very Sticky) |
| | | | | | EFI (Extremely Firm) | NP (Non-plastic) |
| | | O (Organic) | None | | | SP (Slightly Plastic) |
| | | | | | | P (Plastic) |
| | | | | | | VP (Very Plastic) |

OTES


| | |
|---|---|
| ORIZON DEPTH | In inches below natural soil surface |
| EPTH OF FILL | In inches from land surface |
| ESTRICTIVE HORIZON | Thickness and depth from land surface |
| APROLITE | S(suitable) or U(unsuitable) |
| OIL WETNESS | Inches from land surface to free water or inches from land surface to soil colors with chroma 2 or less - record Munsell color chip designation |
| LASSIFICATION | S (Suitable), PS (Provisionally Suitable), or U (Unsuitable) |

valuation of saprolite shall be by pits.

ong-term Acceptance Rate (LTAR): gal/day/ft²

Show profile locations and other site features (dimensions, reference or benchmark, and North).

2417B

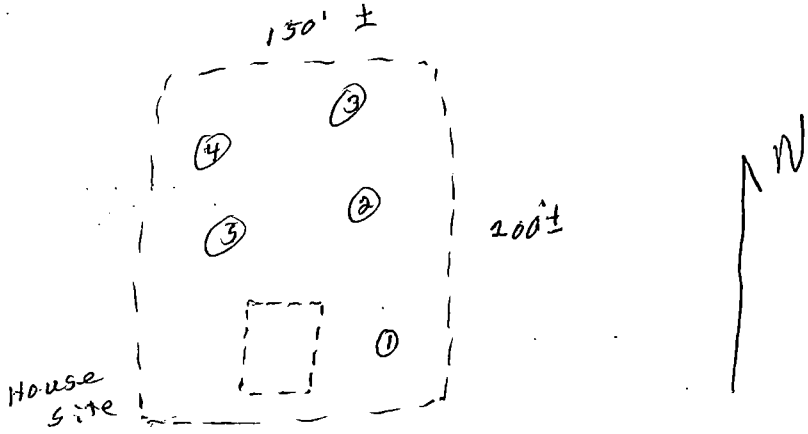


Mc Manus RCI


# PROPOSED PLOT PLAN

HEALTH DEPARTMENT
ENVIRONMENTAL HEALTH DIVISION
700 NORTH TRYON STREET
CHARLOTTE, NC 28202
PHONE (704) 336-5102

FILE: 2478

TC: 139-231-03 P.O.

Draw in and name all roads adjoining the property. Draw in and accurately dimension the lot concerned. Accurately indicate property boundaries proposed and/or existing structures and driveways, underground utilities, and wells and springs within 100 feet of the proposed building or drainfield.

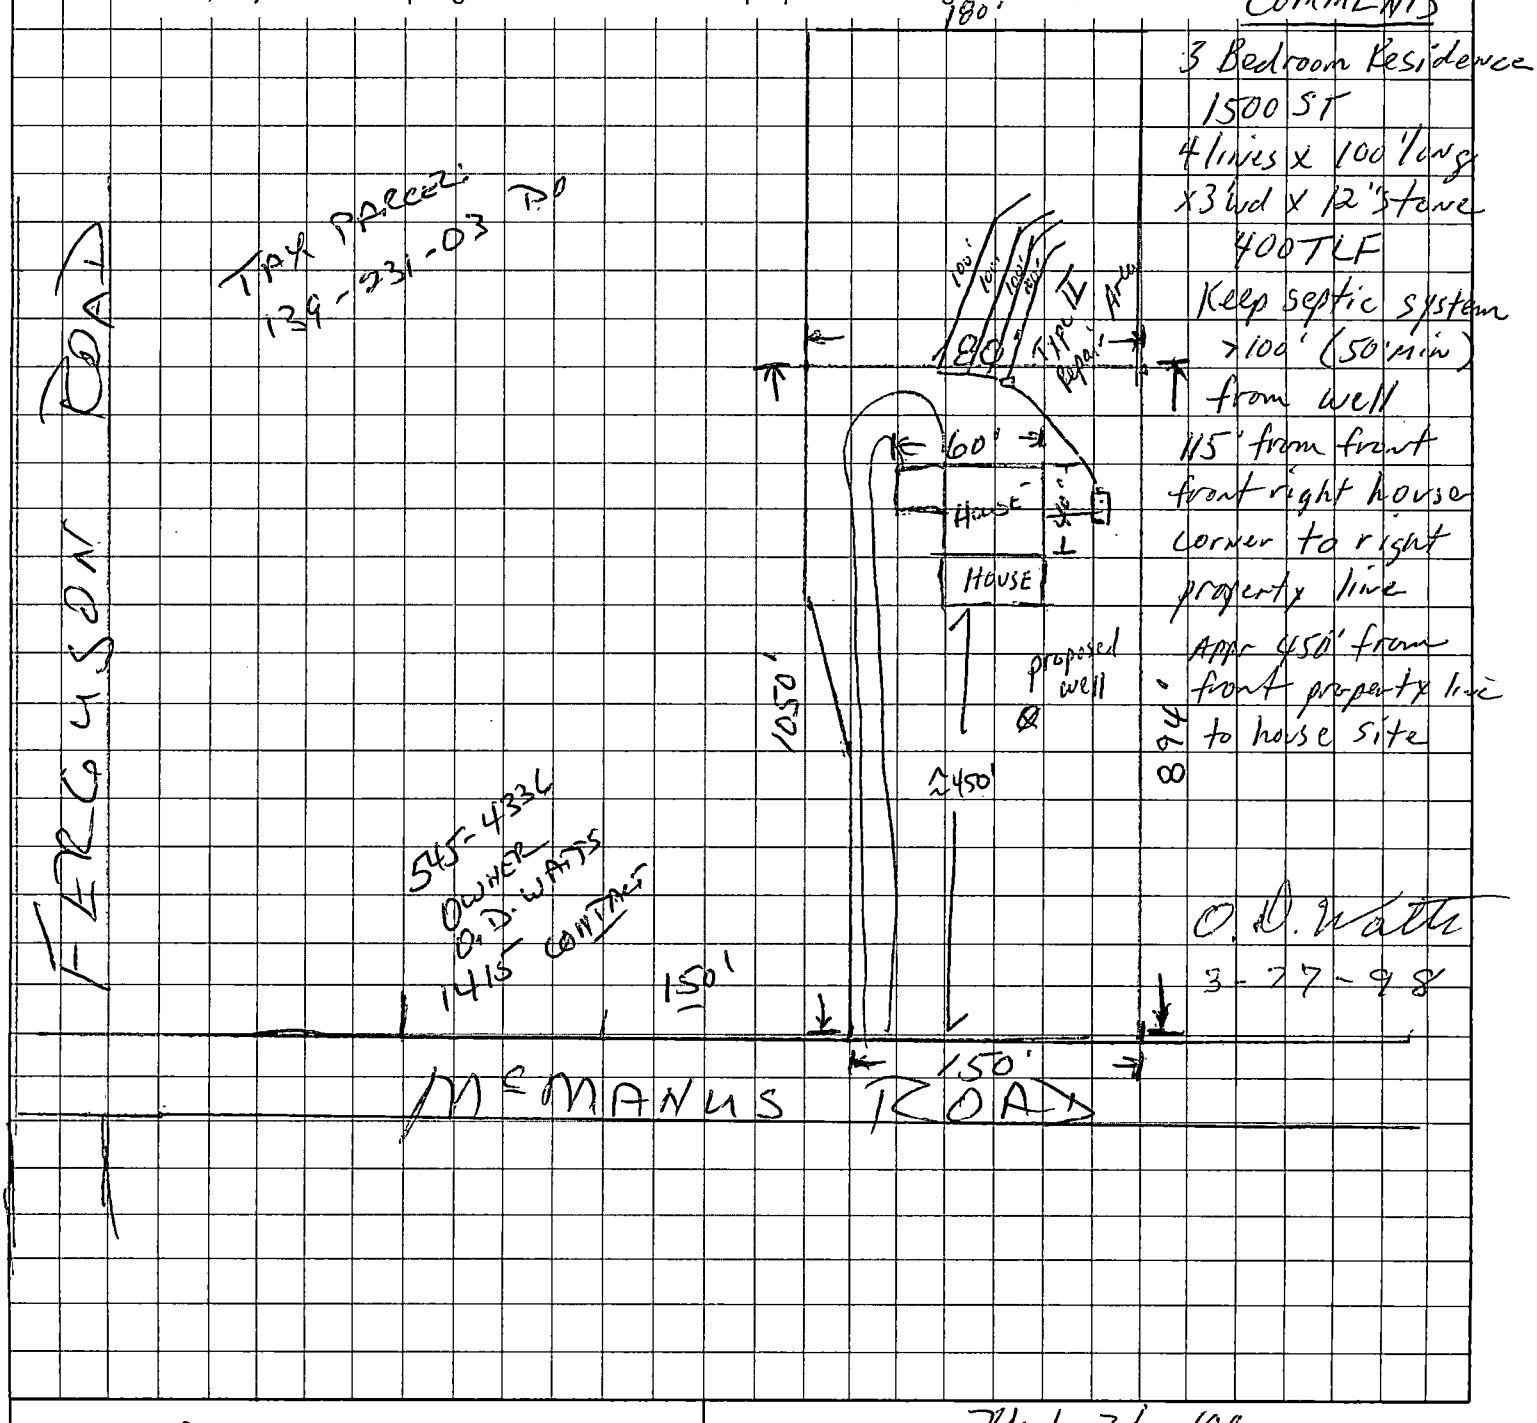


COMMENTS

3 Bedroom Residence
1500 SF
4 lines x 100' long
x 3' wd x 12" stone
400 TLF
Keep septic system >100' (50' min) from well
115' from front front right house corner to right property line
Appr 450' from front property line to house site

O. D. Watts
3-27-98

Ottie David Watts
OWNER/AGENT SIGNATURE

DATE 3-3-98

APPROVAL DATE PW 3/27/98

White - Health Department's Copy  Canary - E.H.S. Copy  Pink - Owner's Copy

Permit Number: 24/78 — CONDITIONS OF IMPROVEMENT PERMIT — Tax Number: 139 231 03A6

- The IMPROVEMENT PERMIT is subject to revocation if site plans or the intended use change. There is to be NO grading, filling or disturbance of the soil in the area of the septic tank system or repair area.
- CONSTRUCTION AUTHORIZATION must be obtained prior to receiving a Building Permit. The Construction Authorization is NOT transferable. Do not clear, grade, fill or disturb soil prior to obtaining a Construction Authorization.
- Domestic-type wastewater only. No industrial process wastewater may be discharged into the system.

| | | | |
|---|---|---|---|
| Basement | ___ Yes | ✓ No | ___ Partial Basement |
| Type Primary Wastewater System<br>Type (circle one):<br>I (II) III IV V VI | ✓ Conventional<br>___ Prefabricated, permeable block panel system<br>___ Shallow Placed Conventional | ___ Low Pressure Pipe<br>___ Large Diameter Pipe<br>___ Fill<br>___ Other | ___ Innovative or Experimental:<br>___ IWWS-93-1<br>___ IWWS-93-2<br>___ IWWS-94-1 |
| .3 Long-term acceptance rate | 360 Max gallons/day wastewater flow | 1200 Absorption Area (sq ft) | 9' Trench spacing (min. on centers) |
| YES Serviced by private well | 1500 Gallon septic tank | 400' Total trench length (ft) | 24" Maximum trench depth (At least 12" of provisionally suitable soil must remain between trench bottom and unsuitable soil conditions) |
| 3 Bedrooms in residence | NA Gallon pump tank | 12" Depth of stone | |
| Any surface waters present: NO Type: | | Minimum separation distance: | |
| Site modifications required: | | | |
| Additional Conditions: | | | |
| Repair Area System Type<br>Type (circle one):<br>I (II) III IV V VI | ✓ Conventional<br>___ Prefabricated, permeable block panel system<br>___ Shallow Placed Conventional | ___ Low Pressure Pipe<br>___ Large Diameter Pipe<br>___ Fill<br>___ Other | ___ Innovative or Experimental:<br>___ IWWS-93-1<br>___ IWWS-93-2<br>___ IWWS-94-1 |
| 1200 Absorption Area (Sq ft)<br>400' Total Trench Length (Ft) | 12" Depth of Stone Trench | 9' Trench spacing (min. on centers) | 24" Maximum Trench Depth |
| For existing system, enter the year originally installed: | | | |

The undersigned, an authorized agent of the MECKLENBURG COUNTY HEALTH DEPARTMENT, certifies that the Department has approved the Request for Job Location contained in this document. This approval is granted in accordance with the provisions of Laws and Rules For Sewage, Treatment and Disposal in ef at the time of issuance of the permit and is subject to the following provisions:

- No work shall be conducted on the septic tank system until an Installation, Construction, Alteration and/or Repair Approval is granted by this Departm
- This Improvement permit is transferable.

X O.D. Watts 3-27-98
DEHNR Authorized Agent — Date

Owner/Agent Signature — Date

Philip L. Walker R.S. 3/27/98

MECKLENBURG COUNTY
HEALTH DEPARTMENT
ENVIRONMENTAL HEALTH DIVISION
c/o HAL MARSHALL CTR.
SUITE 211
700 N. TRYON ST.
CHARLOTTE, N.C. 28202.
(704) 336-5102

NORTH CAROLINA DEPARTMENT OF
ENVIRONMENTAL, HEALTH,
AND NATURAL RESOURCES
DIVISION OF ENVIRONMENTAL HEALTH
ON-SITE WASTEWATER SECTION

IWWS-100195

ok #1512 1LW

**FEE:** 100 **AUTHORIZATION FOR WASTEWATER SYSTEM CONSTRUCTION**
**DATE:** 10-28-97 **VOID SIXTY (60) MONTHS FROM DATE OF ISSUANCE**

**DATE:** 3/27/98 **PERMIT NO:** 2417B

**PARCEL NO:** 139 231 03 PO

**JOB LOCATION ADDRESS:** 1519 McManus Rd.
**PROPERTY OWNER:** Otis D. Watts
**BUILDING CONTRACTOR:** Dick Lamb
**SUBDIVISION NAME:** NA
**AUTHORIZATION ISSUED BY:** PW **DATE:** _____
DEHNR AUTHORIZED AGENT

## AUTHORIZATION CONDITIONS

1. WASTEWATER SYSTEM CONSTRUCTION AND INSTALLATION MUST MEET ALL CONDITIONS AND SPECIFICATIONS AS SET FORTH IN IMPROVEMENT PERMIT NO. 2417B, AND THE ATTACHED SITE PLAN WITH SYSTEM DETAILS. CONSTRUCTION AND INSTALLATION MUST ALSO MEET ALL REQUIREMENTS SET FORTH IN THE RULES GOVERNING SANITARY SEWAGE COLLECTION, TREATMENT, AND DISPOSAL AND ANY OTHER APPLICABLE RULES AND LAWS.

2. AN INSTALLATION, CONSTRUCTION, ALTERATION AND/OR REPAIR APPROVAL MUST BE SECURED PRIOR TO INSTALLATION OF THE SEPTIC TANK SYSTEM. THE INSTALLER OF THE SYSTEM SHALL BE A REGISTERED SEPTIC TANK CONTRACTOR WITH MECKLENBURG COUNTY HEALTH DEPARTMENT.

3. ANY ALTERATION IN SITE OR SOIL CONDITIONS (INCLUDING LOCATION OF STRUCTURES AND APPURTENANCES) OR MODIFICATION IN USE, DESIGN WASTEWATER FLOW, OR WASTEWATER CHARACTERISTICS AS SPECIFIED IN THE ASSOCIATED IMPROVEMENT PERMIT AND APPLICATION, MAY SUBJECT THIS AUTHORIZATION AND ASSOCIATED PERMIT(S) TO REVOCATION.

4. OTHER CONDITIONS: _____

## OWNER CERTIFICATION

I CERTIFY THAT THERE HAVE BEEN NO ALTERATIONS IN SITE OR SOIL CONDITIONS OR MODIFICATIONS TO FACILITY, WASTEWATER FLOW, OR WASTEWATER CHARACTERISTICS FROM THOSE SPECIFIED IN THE ORIGINAL APPLICATION OR ASSOCIATED IMPROVEMENT PERMIT UNLESS AUTHORIZED IN WRITING BY THE MECKLENBURG COUNTY HEALTH DEPARTMENT. I ALSO UNDERSTAND THAT ANY SUCH ALTERATIONS, MODIFICATIONS, OR FALSE INFORMATION ARE GROUNDS FOR REVOCATION OF PERMITS AND AUTHORIZATION TO CONSTRUCT.

x O. D. Watts 3-27-98

SIGNATURE OF OWNER/OWNER'S REPRESENTATIVE DATE

# INSTALLATION, CONSTRUCTION, ALTERATION, AND/OR REPAIR APPROVAL


HEALTH DEPARTMENT
ENVIRONMENTAL HEALTH DIVISION
700 NORTH TRYON ST., SUITE 211
CHARLOTTE, NC 28202
PHONE (704) 336-5102

FILE: 241713 DATE: 05-15-00

TC: 139-231-03 ☐ L

SERIAL Nº 18403

Permission is hereby given to ✓ Install or Construct, _____ Alter or Repair the individual septic tank wastewater treatment system with subsurface, soil absorption, effluent discharge as specified herein at the described location. This permit is granted based upon the information supplied in the application dated 03-03-98. All work shall be completed on or before 06-15-2000, after which date this permit shall be null and void. The system shall meet all of the construction requirements of 15A NCAC 18A. 1900 which are in effect on the date of the granting of this permit. A Certificate of Completion or an Operation Permit must be obtained from the Mecklenburg County Health Department before any system can be covered up or placed into service. The issuance of this permit does not in any way guarantee that the system anticipated to be constructed will operate properly, or relieve any person now or hereafter owning, controlling or using such system from any liability resulting from the failure of the system to operate properly.

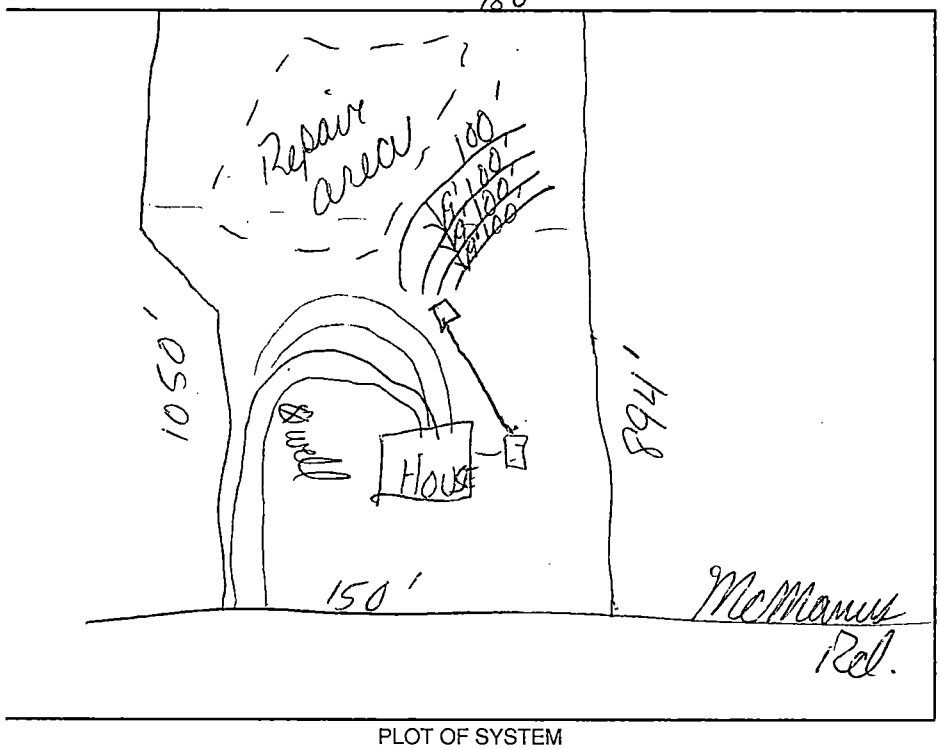


PLOT OF SYSTEM

Liquid Capacity of Septic Tank 1500 gallons

Liquid Capacity of Dosing Tank N/A gallons

Tank Construction PCC

Trench Depth @ 24"

Absorption and/or Nitrification Lines:

Trench Width 3' feet

Trench Walls Scored and Porous yes

Total Line Length 400' feet

Number of Lines 4@100'

Depth of Stone 12" inches

Distance from House >5' feet

Distance from Property Line >10' feet

Distance from Well >50' feet

NOTICE: This system shall not be installed while soils are in a wet condition.

NAME OF OWNER Otis D. Watts

LOCATION OF PROPERTY 1515 McManus Rd

Comments: Type II system designed for a (3) bedroom design unit Type I repair area.

Joshua R. Sellers R.S.

Environmental Health Specialist

WHITE - HEALTH DEPARTMENT's COPY • CANARY - E.H.S. COPY • PINK - OWNER OR AGENT's COPY

# CERTIFICATE OF COMPLETION/OPERATION PERMIT

HEALTH DEPARTMENT
ENVIRONMENTAL HEALTH DIVISION
700 NORTH TRYON ST., SUITE 211
CHARLOTTE, NC 28202
PHONE (704) 336-5102

FILE: 2417B DATE: 5-16-00

TC: 139-231-03 ☒ L ☒ CRT

SERIAL Nº 17618

Name of Owner OTTIS O. WATTS Juris.: _____

Address of Property 1515 Mc MANUS ROAD

**Inspection Data:**

Tank Material PCC "J+S"

Total Length of Drainfield 400

Number of Lines 4 @ 100

Cover Depth 6-12"

Water Supply Source 130 WELL


Distance to Water Source 130'

Excavation Inspected 5-16-00

Tank(s) Inspected 5-16-00

Wash Line Inspected —

High Water Alarm Inspected —

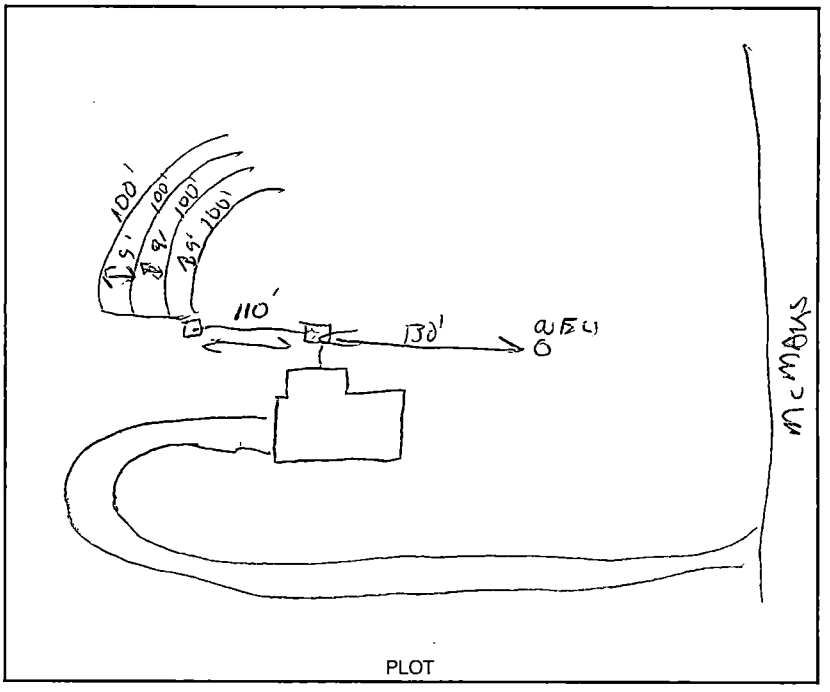

PLOT

Design 1500 SQ 1200 SFT COND 12G CTR# BOBBY HOWELL

The undersigned has inspected the Septic Tank System described above, and certifies it has been

☐ installed or constructed ☐ altered or repaired

☐ in accordance with the permit issued ☒ ~~as~~ detailed in the plot above

and meets the provisions of I5A NCAC 18A. 1900, "Laws And Rules For Sewage Treatment and Disposal Systems" in effect on the date of issuance of the permit. This issuance of this

☐ Certificate of Completion ☒ ~~O~~peration Permit

does not in any way guarantee that the system will operate properly or relieve any person now or hereafter owning, controlling, or using such system from any liability resulting from the failure of the system to operate properly. This document is issued subject to those restrictions and conditions shown on the permit(s) and the provisions of I5A NCAC 18A. 1990 in addition to those listed below under "COMMENTS." This document shall be null and void if any information contained in the application is untrue or if any additions are made to the property which would increase the requirements for said system.

**Notice:** Disturbance of the designated repair area may result in the suspension/revocation of this permit.

COMMENTS: TYPE II

Environmental Health Specialist

Mecklenburg County services are available without regard to ethnic origin, sex, or disability.

CHARGE

# MECKLENBURG COUNTY HEALTH DEPARTMENT
# ENVIRONMENTAL HEALTH DIVISION

## Charge Slip

Date: 3-2-98

Name/Company: O.D. Watts

Sanitation _____

Vector Control _____

IWWS ✓

Service: Application for Improvement Permit - McManus Rd. 139-231-03 PO

Fee: $ 100.00 (CK# 2027)

NOTICE:

*A processing fee of $20.00 will be charged* for all returned checks in accordance with N.C. General Statute 25-3-512.

SBateman
Completed by

Natalie Y Jones
Collected by

# Supervisor/Administrative Professional Checklist

**New Septic** ☑ **New Well** ☐ **Use Existing** ☐ **Alteration** ☐ **Modified Plot Plan** ☐

**New Septic Fees Paid:**

IP ($250.00) paid Initials/Date

CA ($200.00) _____ Initials/Date

OP ($200.00) _____ Initials/Date

(CA and OP fees need to be paid before a building permit can be issued)

**New Well Fee Paid:** $550.00 _____ Initials/Date

**Use Existing Fee Paid:** $100.00 _____ Initials/Date

**Alteration Fee Paid:** $300.00 (Total) $200 (If use existing was paid)_____ Initials/Date

**Modified Plot Plan Fee Paid:** $100.00 _____ Initials/Date

Floor plans need to be submitted and reviewed before CA can be issued. ☑ Reviewed ☐ ____

This site is served by septic and well. Verify each is complete before final hold is released. ☑

Septic file completed. ☐ _____ Well file completed. ☐ _____

Send permit for signature. ☑ Signature received. ☐ _____

This septic system requires a certified operator contract before final hold is released. ☐

Certified operator contract is on file. ☐ _____

## Groundwater & Wastewater Services
### Septic Project File & Data Review Worksheet

GWS File #: 2417B WASPS App #: 6353

Primary ES assigned to project: Tyler Ashe

Secondary ES assigned to project:

Project Type: New System ☑ Alteration ☐ Repair ☐ Modified Plot Plan ☐

**I. File Review:**

| Rule or Law | Permit Application | | | |
|---|---|---|---|---|
| .1937(d) | Is the Application complete | Yes ☑ | No ☐ | N/A ☐ |
| .1937(d) | Is there a Site plan/Plat with application | Yes ☑ | No ☐ | N/A ☐ |
| .1937(d) | Is the Facility shown? | Yes ☑ | No ☐ | N/A ☐ |
| .1937(d) | Are appurtenances shown | Yes ☐ | No ☑ | N/A ☐ |
| | **Site Evaluation Information** | | | |
| .1939 (a)(1) | Topography and Landscape Position Recorded? | Yes ☑ | No ☐ | N/A ☐ |
| .1940 (a-g) | Slope % Recorded? | Yes ☑ | No ☐ | N/A ☐ |
| .1939 (a)(2) | Texture Class Recorded? | Yes ☑ | No ☐ | N/A ☐ |
| .1939 (a)(2) | Structure type Recorded? | Yes ☑ | No ☐ | N/A ☐ |
| .1939 (a)(2) | Consistence Recorded? | Yes ☑ | No ☐ | N/A ☐ |
| .1939 (a)(2) | Mineralogy Recorded? | Yes ☑ | No ☐ | N/A ☐ |
| .1939 (a)(3) | Soil Wetness Condition Recorded? | Yes ☑ | No ☐ | N/A ☐ |
| .1939 (a)(4) | Soil Depth to Rock or Parent Material Recorded When Encountered | Yes ☑ | No ☐ | N/A ☐ |
| .1939 (a)(5) | Depth to Restrictive Horizons Recorded When Encountered? | Yes ☑ | No ☐ | N/A ☐ |
| .1939 (a)(6) | Sufficient Available Space Recorded? | Yes ☑ | No ☐ | N/A ☐ |
| .1937(m) | Are the Profile Locations Shown? | | | |
| .1939(a) | Are the S/PS Profiles in system & in repair area? | Yes ☑ | No ☐ | N/A ☐ |
| & .1945(b) | Number of auger borings made: 4 | | | |
| | Were sufficient auger borings made? | Yes ☑ | No ☐ | N/A ☐ |
| .1939(d), .1955, .1956, .1957 | LTAR 0.275 | Yes ☑ | No ☐ | N/A ☐ |
| | **Improvement Permit/Construction Authorization** | | | |
| .1937(g) 130A-336(a) | Proposed System Type stated-Initial | Yes ☑ | No ☐ | N/A ☐ |
| .1945(b) | Proposed System Type stated-Repair | Yes ☑ | No ☐ | N/A ☐ |
| 130A-336 (a)(3) | System location identifiable by setbacks - Initial | Yes ☑ | No ☐ | N/A ☐ |
| .1937(g) .1945(b) | System components shown – Initial | Yes ☑ | No ☐ | N/A ☐ |
| .1945(b) | Repair area shown | Yes ☑ | No ☐ | N/A ☐ |
| .1937 (f)(g) | Does System design match facility, flow & WWcharacteristics? | Yes ☑ | No ☐ | N/A ☐ |
| ~~.1937 (f)(g)~~ | ~~Is System design consistent with~~ soil/site conditions? | Yes ☑ | No ☐ | N/A ☐ |
| .1937 (f)(g) | Is the System located in the approved area? | Yes ☑ | No ☐ | N/A ☐ |
| 130A-336(a) | Is the Design flow (gpd) indicated? | Yes ☑ | No ☐ | N/A ☐ |

| | | | | |
|---|---|---|---|---|
| 130A-336(a) | Number of Bedrooms, employees, seats, etc. indicated? | Yes ☑ | No ☐ | N/A ☐ |
| .1937(g) | Trench depth indicated? | Yes ☑ | No ☐ | N/A ☐ |
| .1937(g) | Trench width indicated? | Yes ☑ | No ☐ | N/A ☐ |
| .1937(g) | Trench length indicated? | Yes ☑ | No ☐ | N/A ☐ |
| 130A-336(a)(1) | Proposed/existing well shown? | Yes ☑ | No ☐ | N/A ☐ |
| 130A-336(a)(1) | Property line lengths shown? | Yes ☑ | No ☐ | N/A ☐ |
| 130A-336(a) | Facility/appurtenance setbacks shown from fixed points? | Yes ☑ | No ☐ | N/A ☐ |

Operation Permit

| | | | | |
|---|---|---|---|---|
| .1937(i) | System type as described in table V(a) of rule .1961 | Yes ☐ | No ☐ | N/A ☐ |
| .1937(i) | Conditions for system performance, operation, maintenance, monitoring and reporting. | Yes ☐ | No ☐ | N/A ☐ |

II. WASPS Review:

| | | | |
|---|---|---|---|
| Construction authorization issued | Yes ☐ | No ☐ | N/A ☐ |
| Installation approval issued | Yes ☐ | No ☐ | N/A ☐ |
| Operation permit issued | Yes ☐ | No ☐ | N/A ☐ |
| Other related documentation | Yes ☐ | No ☐ | N/A ☐ |

# Items requiring correction/modification: _____

Comments:

_____

_____

_____

_____

_____

IA issued date: _____

OP issued date: _____

Review performed by: AM _____ Date performed: _____

Department of Environment, Health, and Natural Resources
Division of Environmental Health
On-site Wastewater Section

Sheet: 1 of 2
Property ID: 139-231-27 (Portion of)
Lot #: NA
File #: 2417B
AppID: 6353

# SOIL/SITE EVALUATION for ON-SITE WASTEWATER SYSTEM

Owner: David Terrell & Janice C. Watts
Address: 1515 McManus Rd., Midland, NC 28107
Proposed Facility: 3BR Home
Design Flow (.1949): 360 GPD
Location of Site: 1515 McManus Rd., Midland, NC 28107
Water Supply: [ ] Public [ ] Individual [X] Well [ ] Spring [ ] Other
Evaluation Method: [X] Auger Boring [ ] Pit [ ] Cut
Type of Wastewater: [X] Sewage [ ] Industrial Process [ ] Mixed

Applicant: Owner
Date Evaluated: 8/23/2013
Property Size: 2 ac
Property Recorded: 7-2-98

| PROFILE # | .1940 Landscape Position/ Slope% | Horizon Depth (IN.) | SOIL MORPHOLOGY .1941 .1941 Structure/ Texture | .1941 Consistence Mineralogy | b PROFILE FACTORS .1942 Soil Wetness/ Color | .1943 Soil Depth (IN.) | .1956 Sapro Class | .1944 Restr Horiz | General Comments | Profile Class & LTAR | Maximum Trench Bottom Depth for 3' Wide Conventional Trench |
|---|---|---|---|---|---|---|---|---|---|---|---|
| Boring #1 | LS 5% | 0 - 32 | mmsbk C | S P FR SEXP | >50 | 50 | NA | S | YBR motlles 20 - 32" saprolite inclusions 32 - 50" | PS IV 0.275 | 36" |
| | | 32 - 50 | mfabk C | S P FR SEXP | | | | | | | |
| Boring #2 | LS 8% | 0 - 12 | wfsbk CL | SS SP FR SEXP | >51 | 51 | NA | S | saprolite inclusions from 35 - 51" | PS IV 0.3 | 36" |
| | | 12 - 35 | mmsbk C | S P FR SEXP | | | | | | | |
| | | 35 - 51 | mfsbk C | S P FR SEXP | | | | | | | |
| Boring #3 | LS 5% | 0 - 4 | wfsbk CL | SS SP FR SEXP | >50 | 50 | NA | S | YBR motlles 20 - 34" saprolite inclusions 34 - 50" | PS IV 0.275 | 36" |
| | | 4 - 34 | mmsbk C | S P FR SEXP | | | | | | | |
| | | 34 - 50 | mfabk C | S P FR SEXP | | | | | | | |
| Boring #4 | LS 5% | 0 - 6 | wfsbk CL | SS SP FR SEXP | >50 | 50 | NA | S | YBR motlles 24 - 38" saprolite inclusions 38 - 50" | PS IV 0.275 | 36" |
| | | 6 - 38 | mmsbk C | S P FR SEXP | | | | | | | |
| | | 38 - 50 | mfabk C | S P FR SEXP | | | | | | | |
| | | | | | | | | | | | |
| | | | | | | | | | | | |
| Description | Initial System | Repair System |
|---|---|---|
| Available Space (.1945) | PS | PS |
| System Type(s) | Htg | Htg |
| Site LTAR (gpd/sq ft) | 0.275 | 0.275 |

Other Factors (.1946):
Soil Evaluation By: Jacob Presley, LSS
Others Present:
Site Classification (.1948): PS
Site Evaluation By: Tyler Ashe REHS
Others Present:


**COMMENTS:**



| Landscape Position | Group | Texture | .1955 LTAR | Structure |
|---|---|---|---|---|
| R-Ridge | I | S-Sand | 1.2 - 0.8 | sg-Single Grain |
| SS-Shoulder Slope | | LS-Loamy Sand | | mass-Massive |
| LS-Linear Slope | | | | cr-Crumb |
| FS-Foot Slope | II | SL-Sandy Loam | 0.8 - 0.6 | gr-Granular |
| NS-Nose Slope | | L-Loam | | sbk-Subangular Blocky |
| HS-Head Slope | | | | abk-Angular Blocky |
| CC-Concave Slope | III | Si-Silt | 0.6 - 0.3 | pl-Platy |
| CV-Convex Slope | | SiCL-Silty Clay Loam | | pr-Prismatic |
| T-Terrace | | | | Sap-Saprolite |
| FP-Flood Plain | | CL-Clay Loam | | **Structure Prefixes** |
| D-Drainage Way | | SCL-Sandy Clay Loam | | w-weak |
| | | | | m-moderate |
| | | SiL-Silt Loam | | s-strong |
| | | | | f-fine |
| | IV | SC-Sandy Clay | 0.4 - 0.1 | m-medium |
| | | SiC-Silty Clay | | c-coarse |
| | | C-Clay | | |

| Consistence Moist | Consistence Wet | Mineralogy |
|---|---|---|
| VFR-Very Friable | SS-Slightly Sticky | SEXP-Slightly Expansive |
| FR-Friable | S-Sticky | EXP-Expansive |
| FI-Firm | VS-Very Sticky | |
| VFI-Very Firm | NP-Non-Plastic | **Classification** |
| EFI-Extremely Firm | SP-Slightly Plastic | US-Unsuitable |
| | P-Plastic | PS-Provisionally Suitable |
| | VP-Very Plastic | S-Suitable |
| | | NA-Not Applicable |

**Sketch of Soil Evaluation Locations**

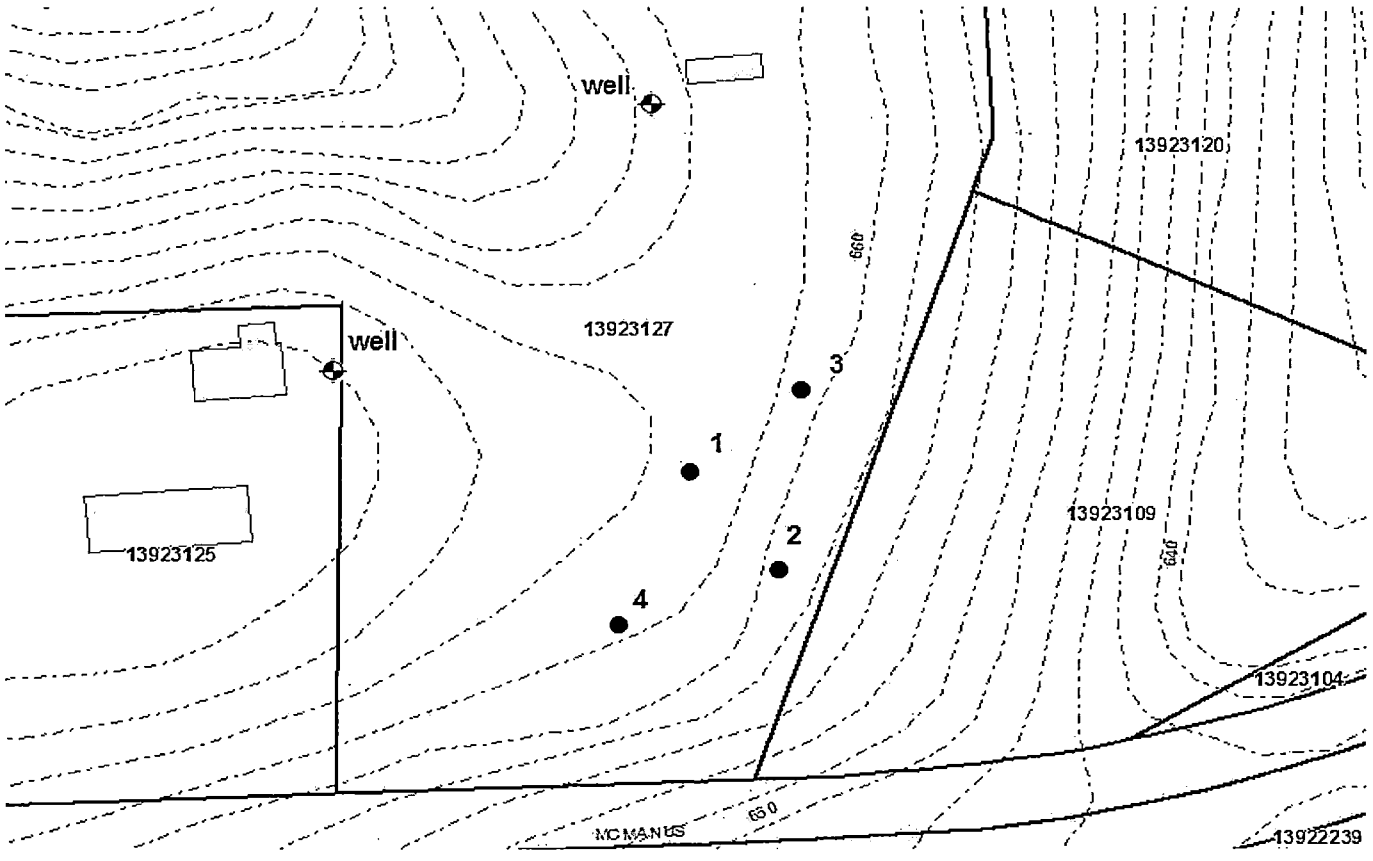

Mecklenburg County Groundwater & Wastewater Services
700 N. Tryon St, Suite 211 Charlotte, NC 28202
Phone: (704) 336-5103 Fax: (704) 336-6894

NC DENR
Division of Environmental Health
On-Site Wastewater Section

# IMPROVEMENT PERMIT for a RESIDENTIAL ON-SITE WASTEWATER TREATMENT & DISPOSAL SYSTEM

Permit #: **30006353** GWS File #: **2417B** Tax Parcel #: **139-231-27**

- This IMPROVEMENT PERMIT is subject to revocation if site plans or the intended use change. There is to be **NO** grading, filling, or disturbance of the soil in the area of the septic tank system or repair area.
- CONSTRUCTION AUTHORIZATION must be obtained prior to receiving a Building Permit. The Construction Authorization is **NOT** transferable. Do not clear, grade, fill or disturb soil prior to obtaining a Construction Authorization.
- Domestic-type wastewater only. No industrial process wastewater may be discharged into the system.

**I. This Improvement Permit Shall:** Expire in Five (5) Years **Expiration Date (If Applicable):** 8/27/2018

Type of Installation: Residential - New System Lot Number: 0

Structure Type: HOUSE Size ($ft^2$): 1800 # Bedrooms: 3 # Occupants: 2

Building Foundation: Crawl Space Water Supply: Private Well

**II. Initial System Type:** Approved **System Classification:** IIIg

Initial System Specifications:

| | | | | | | | |
|---|---|---|---|---|---|---|---|
| Design Flow (gpd): | 360 | LTAR (gpd/$ft^2$): | 0.275 | Septic Tank Size (gal): | 1500 | Pump Tank Size (gal): | N/A |
| Trench Width (ft): | 3 | Trench Spacing (ft): | 9 | Absorption Area ($ft^2$): | 982 | Total Trench Length (ft): | 327 |
| Maximum Trench Depth (in): | 36 | Depth of Media (in): | 12 | Distribution Device: | Drop Boxes | | |

**III. Repair System Type:** Approved **System Classification:** IIIg

Repair System Specifications:

| | | | | | | | |
|---|---|---|---|---|---|---|---|
| Design Flow (gpd): | 360 | LTAR (gpd/$ft^2$): | 0.275 | Septic Tank Size (gal): | 1500 | Pump Tank Size (gal): | N/A |
| Trench Width (ft): | 3 | Trench Spacing (ft): | 9 | Absorption Area ($ft^2$): | 982 | Total Trench Length (ft): | 327 |
| Maximum Trench Depth (in): | 36 | Depth of Media (in): | 12 | Distribution Device: | Drop Boxes | | |

**IV. Permit Conditions/Comments:**

*(Please See the Following Page for Permit Conditions.)*

The undersigned, an authorized agent of the MECKLENBURG COUNTY HEALTH DEPARTMENT, certifies that the Department is issuing an IMPROVEMENT PERMIT for the above referenced property. This permit is being issued in accordance with the *Laws and Rules For Sewage Treatment, and Disposal Systems* and is subject to the following provisions:

- No work shall be conducted on the septic system until an INSTALLATION APPROVAL is granted by the Department.
- The septic system installer shall be a registered septic contractor with Mecklenburg County Health Department.
- The permitted system shall be installed in accordance with the included PLOT PLAN.
- This IMPROVEMENT PERMIT is transferable.

DENR Authorized Agent: Tyler Ashe Owner/Legal Agent: _____
Print Name

Signature: _____ Signature: _____

Date Issued: 8/27/2013

Mecklenburg County Groundwater & Wastewater Services
700 N. Tryon St, Suite 211 Charlotte, NC 28202
Phone: (704) 336-5103 Fax: (704) 336-6894

NC DENR
Division of Environmental Health
On-Site Wastewater Section

## IMPROVEMENT PERMIT for a RESIDENTIAL ON-SITE WASTEWATER TREATMENT & DISPOSAL SYSTEM

Permit #: **30006353** GWS File #: **2417B**

**IV. Permit Conditions/Comments:**

- All components of the septic system must be installed in accordance with the required setbacks listed on the corresponding plot plan.
- All components of the septic system must be located at least 100 ft. (50 ft. minimum) from all private wells.
- All waterlines must be located a minimum of 10 ft. from any part of the septic system.
- The invert of the sewer pipe exiting the structrue should be kept as high as possible in order to achieve gravity flow to the drain field. A dosing tank will be required if gravity flow to the drain field can not be achieved.
- Flow from all gutters and downspouts shall be directed not to discharge water onto or across any part of the septic system.
- Foundation drains shall be constructed not to discharge water onto or across any part of the septic system.

The undersigned, an authorized agent of the MECKLENBURG COUNTY HEALTH DEPARTMENT, certifies that the Department is issuing an IMPROVEMENT PERMIT for the above referenced property. This permit is being issued in accordance with the *Laws and Rules For Sewage Treatment and Disposal Systems* and is subject to the following provisions:

- No work shall be conducted on the septic system until an INSTALLATION APPROVAL is granted by the Department.
- The septic system installer shall be a registered septic contractor with Mecklenburg County Health Department.
- The permitted system shall be installed in accordance with the included PLOT PLAN.
- This IMPROVEMENT PERMIT is transferable.

DENR Authorized Agent: Tyler Ashe

Signature: _____


Date Issued: 8/27/2013

Owner/Legal Agent: _____
Print Name

Signature: _____


# PLOT PLAN

File# 2417B
Permit# 10006353
~~Parcel~~ # 139-231-27
Address 1515 McManus Rd

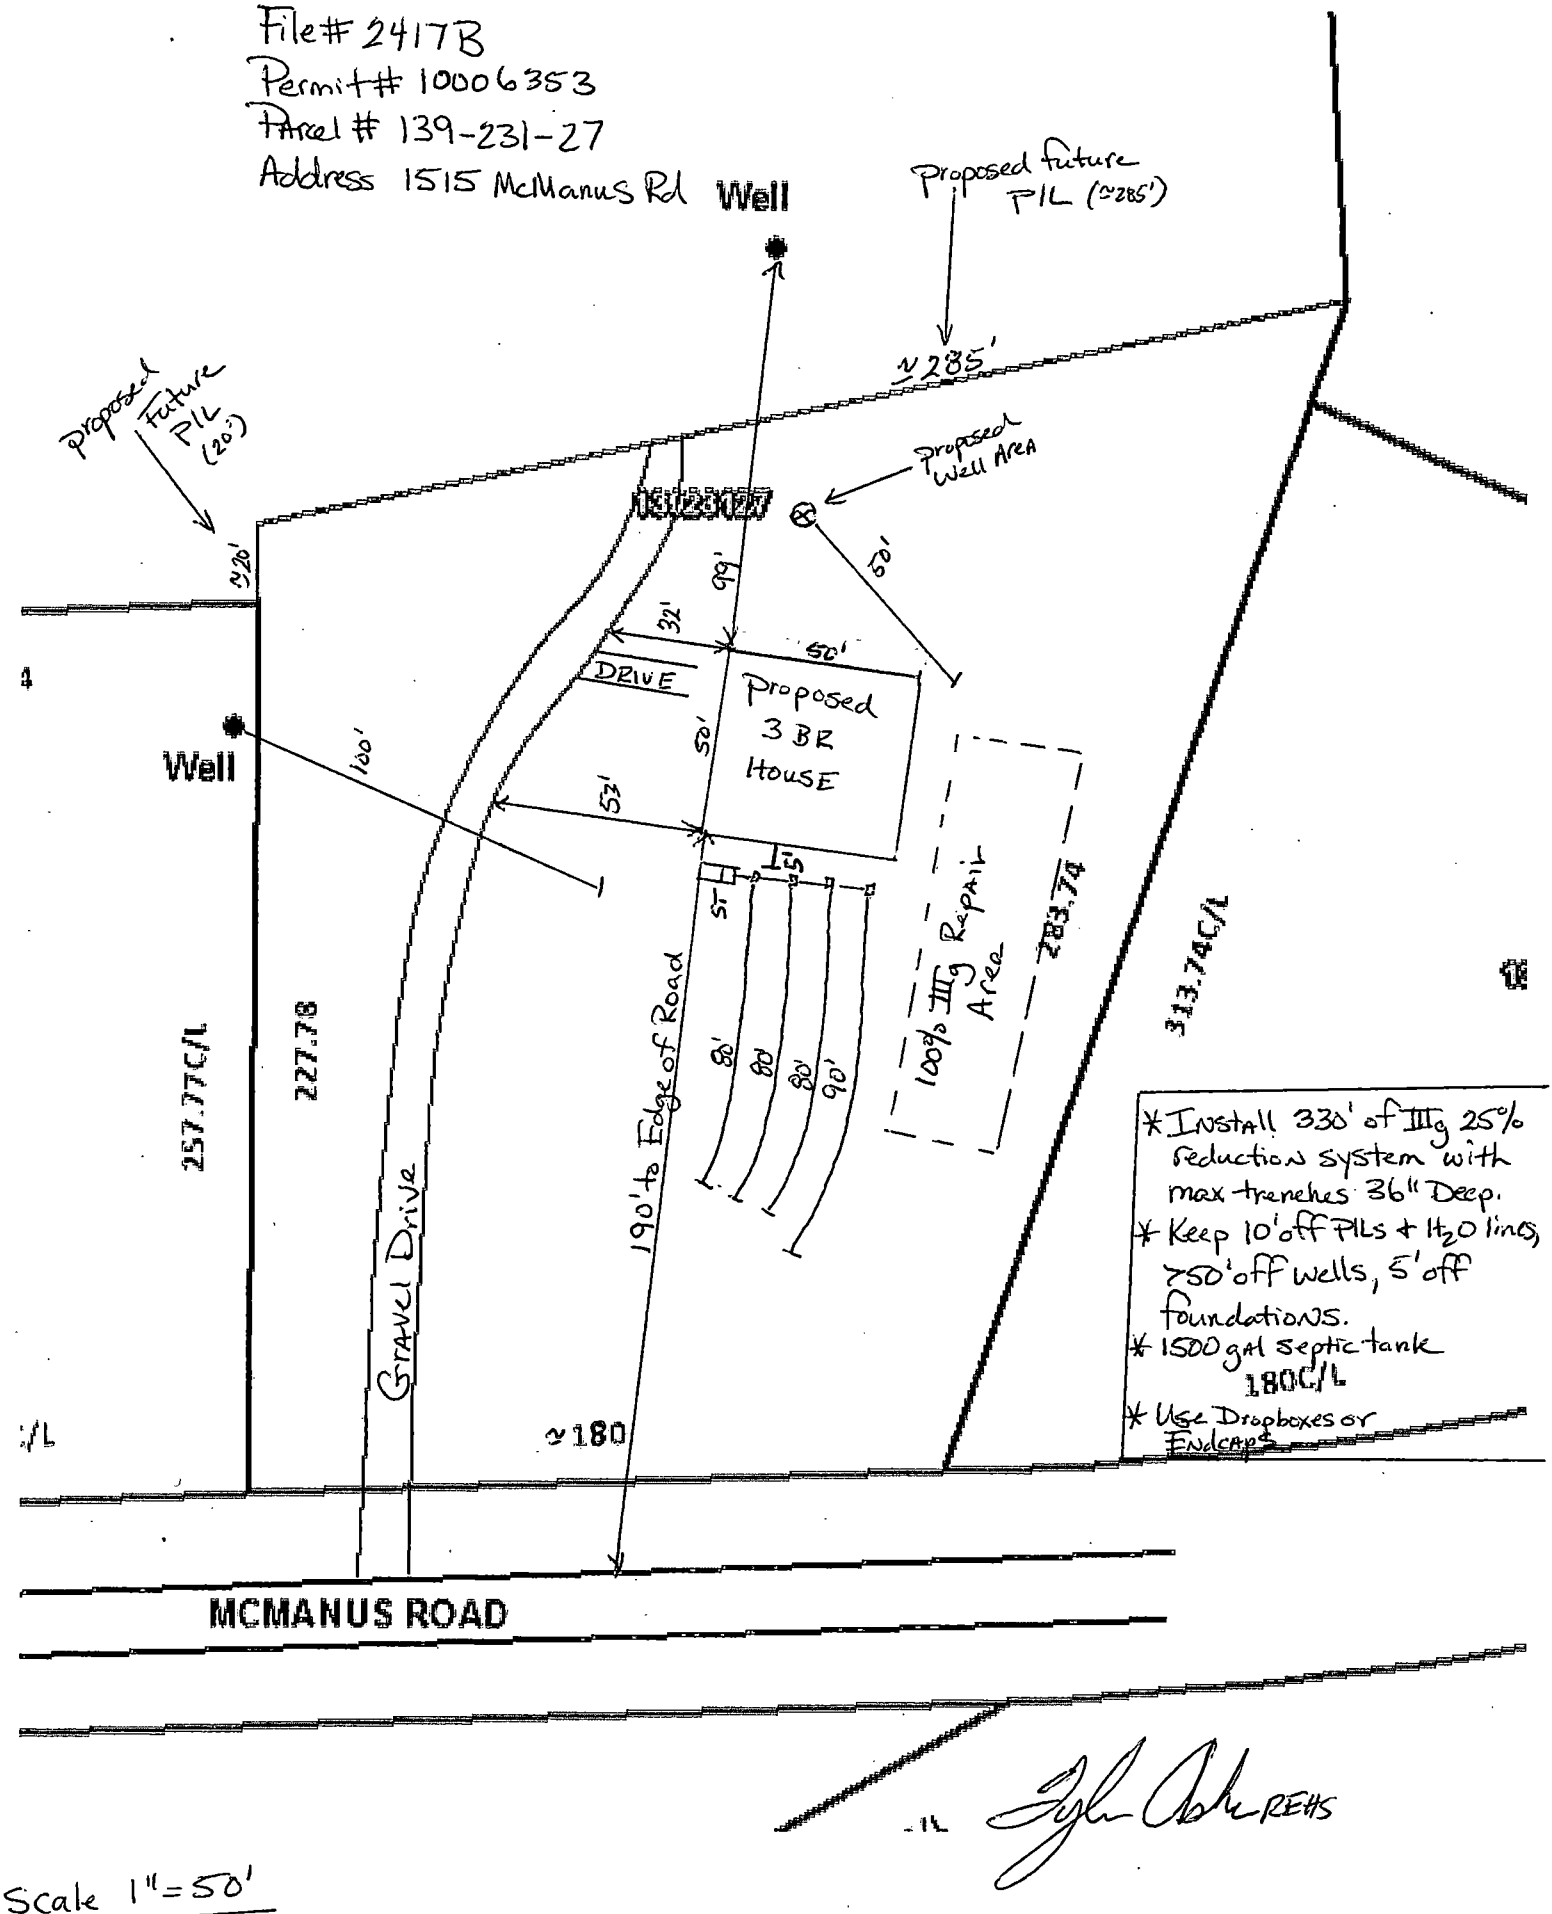


Scale 1" = 50'

Parcel # 139-231-27
AppID: 6353

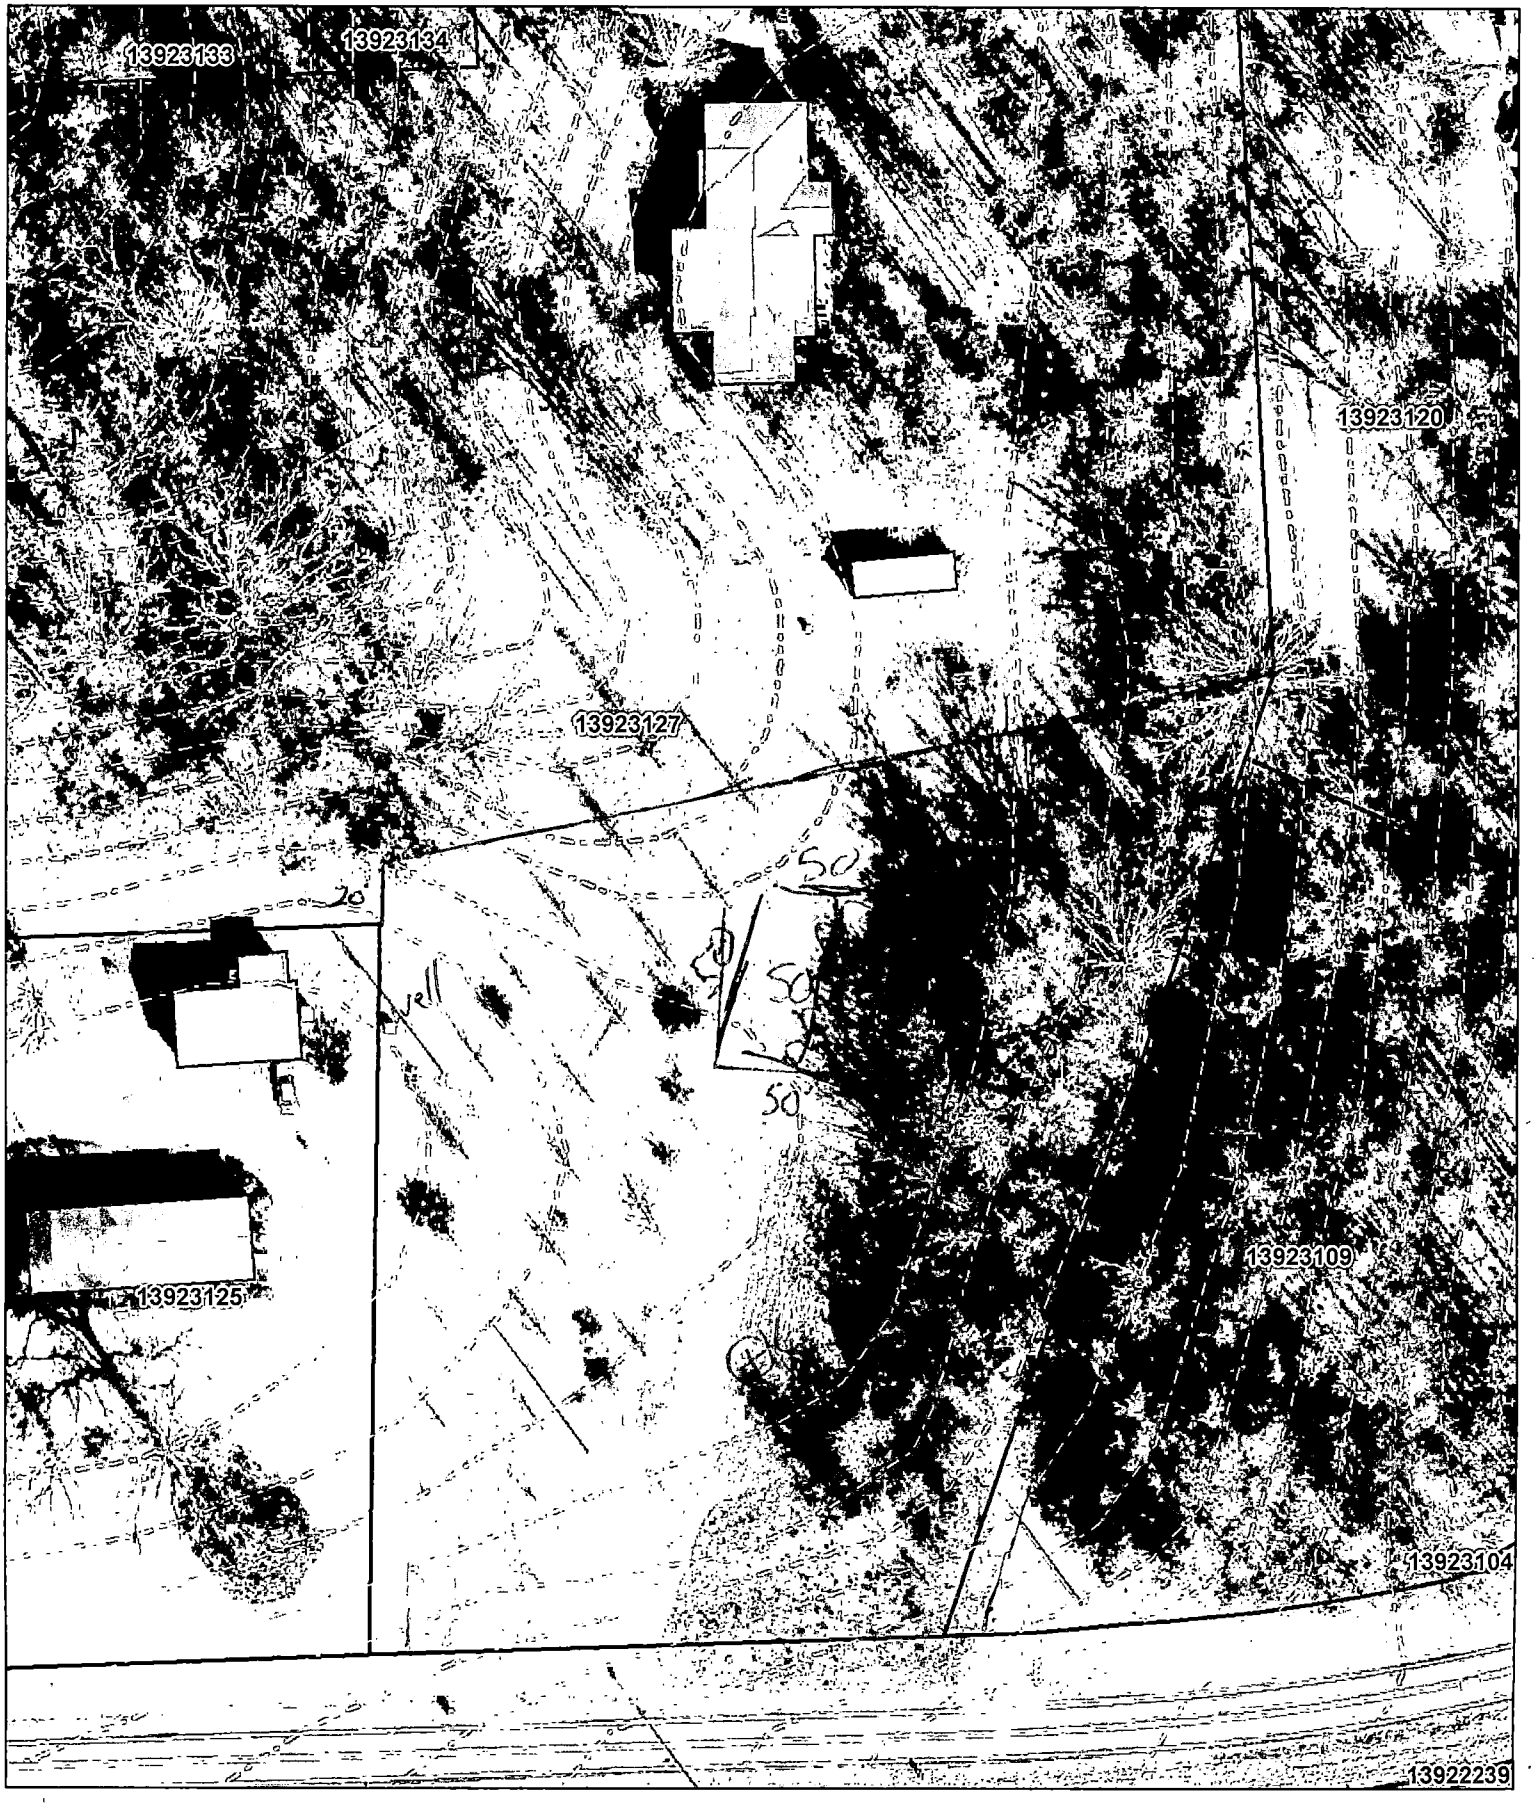


Map Created By:
Map Created On:

0 30 60
Feet

2417B

**MECKLENBURG COUNTY HEALTH DEPARTMENT**

App#6353

**APPLICATION FOR A RESIDENTIAL SITE IMPROVEMENT PERMIT/ CONSTRUCTION AUTHORIZATION FOR AN ON-SITE WASTEWATER SYSTEM, NEW WELL INSTALLATION, OR REPAIR OF EXISTING WELL**

1. **SEPTIC / TYPE APPLICATION:** ○ N/A ● NEW SYSTEM ○ ALTERATION ○ REPAIR ○ MODIFIED PLOT PLAN

2. **WELL / TYPE APPLICATION:** ○ N/A ○ NEW WELL ○ MAJOR REPAIR ○ ABANDONMENT

3. **JOB LOCATION INFORMATION:**

TAX PARCEL NUMBER: 139-231-08 27
STREET ADDRESS: 1515 McManus Road
CITY: Midland
STATE: NC ZIP: 28107
SUBDIVISION NAME: _____
LOT #: _____ LOT SIZE (acres): 2

TOWNSHIP:
● MECKLENBURG ○ CORNELIUS ○ HUNTERSVILLE
○ DAVIDSON ○ CHARLOTTE ○ PINEVILLE
○ MATTHEWS ○ MINT HILL

4. **BUILDING INFORMATION:**

BUILDING TYPE:
○ SINGLE MOBILE HOME ○ MODULAR HOME
○ DOUBLE WIDE ○ MULTIPLE FAMILY
● HOUSE ○ OTHER _____

HEATED SQUARE FOOTAGE: 1800
NUMBER OF BEDROOMS: 3
NUMBER OF OCCUPANTS: 2

FOUNDATION TYPE:
○ CONCRETE SLAB ○ BASEMENT WITH PLUMBING
● CRAWL SPACE ○ BASEMENT WITH NO PLUMBING

5. **IF PLANNING TO EXPAND OR ALTER THE EXISTING SEPTIC SYSTEM PLEASE COMPLETE THE FOLLOWING SECTION:** ☑ N/A

NUMBER OF BEDROOMS TO BE ADDED: _____ NUMBER OF ADDITIONAL OCCUPANTS IN THE RESIDENCE: _____

6. **WATER SUPPLY:** ○ MUNICIPAL ● PRIVATE WELL ○ PUBLIC WELL ○ SHARED WELL ○ OTHER _____

7. **PROPOSED USE OF WELL:** ○ N/A ○ IRRIGATION ● POTABLE (DRINKING WATER) ○ OTHER _____

8. **PLEASE INDICATE AND RANK DESIRED SEPTIC SYSTEM TYPE(S) IN ORDER OF PREFERENCE** *(1-MOST DESIRED 5-LEAST DESIRED)*:

☐ N/A ☐ ANY TYPE ☑ CONVENTIONAL ☑ ACCEPTED ☑ INNOVATIVE ☑ ALTERNATIVE ☑ OTHER _____

8A. **RANK:** 1 2 5 3 4

9. **DO ANY OF THE FOLLOWING APPLY TO THE PROPERTY IN QUESTION? IF "YES" PLEASE ATTACH SUPPORTING DOCUMENTATION.**

| | | | |
|---|---|---|---|
| BURIED CABLES, LANDFILLS, STUMPHOLES | ● YES ○ NO | GRADING/SOIL REMOVAL PERFORMED | ○ YES ● NO |
| EXISTING WASTEWATER (SEPTIC) SYSTEMS | ○ YES ● NO | JURISDICTIONAL WETLANDS | ○ YES ● NO |
| WELLS, SPRINGS, OR WATER LINES | ○ YES ● NO | APPROVAL REQUIRED BY ANY OTHER PUBLIC AGENCY | ○ YES ● NO |
| EASEMENTS OR RIGHT-OF-WAYS | ○ YES ● NO | WASTEWATER OTHER THAN DOMESTIC SEWAGE | ○ YES ● NO |
| CHEMICAL/PETROLEUM STORAGE TANKS | ○ YES ● NO | KNOWN UNDERGROUND CONTAMINATION | ○ YES ● NO |
| WASTE STORAGE | ○ YES ● NO | GROUNDWATER USE RESTRICTIONS/VARIANCES | ○ YES ● NO |

10. **WHAT DATE WAS THE PROPERTY ORIGINALLY DEEDED AND RECORDED?** 7-2-98 ☐ UNKNOWN

11. **WHAT IS THE ANTICIPATED CLOSING DATE FOR THIS PROPERTY?** _____ ☑ N/A

12. **PROPERTY OWNER:**

NAME: David Terrell and Janice C. Watts
ADDRESS: 1515 McManus Rd.
CITY: Midland
STATE: NC ZIP: 28107
WORK PHONE: 704-485-4313
MOBILE PHONE: 704-985-6067
FAX: _____
E-MAIL: dterrellwatts@gmail.com

13. **OWNER'S LEGAL REPRESENTATIVE, IF APPLICABLE:**

NAME: _____
ADDRESS: _____
CITY: _____
STATE: _____ ZIP: _____
WORK PHONE: _____
MOBILE PHONE: _____
FAX: _____
E-MAIL: _____

Main Contact - Matthew Hartsell
704-668-3747

**14. SEPTIC SYSTEM PERMIT APPLICATION:**

If the information in this application is falsified, changed, or the site is altered, then the Improvement Permit and Authorization to Construct shall become invalid. I have read this application and certify that the information provided herein is true, complete and correct. Authorized county and state officials are granted right of entry to conduct necessary inspections to determine compliance with applicable laws and rules. I understand that I am solely responsible for the proper identification and labeling of all property lines and corners and making the site accessible so that a complete site evaluation can be performed. The permit is valid for either sixty (60) months or is non-expiring depending upon the documentation submitted: complete site plan = 60 months, complete plat = non-expiring.

DTW (Initial here for septic system applications)

**16. WELL PERMIT APPLICATION:**

If the information in this application is falsified, changed, or the site is altered, then the Well Permit shall become invalid. I have read this application and certify that the information provided herein is true, complete and correct. Authorized county and state officials are granted right of entry to conduct necessary inspections to determine compliance with applicable laws and rules. I understand that I am solely responsible for the proper identification and labeling of all property lines and corners and making the site accessible so that a complete site evaluation can be performed. The permit is valid for a period of twelve (12) months from the date of issuance.

_____ (Initial here for well applications)

**16. APPLICATION SIGNATURE SECTION:**

**ONLY COMPLETE APPLICATIONS WILL BE PROCESSED.** A proper signature is required in order to process your application. Please review the application carefully and sign in the space provided below. A PROPOSED PLOT PLAN is required to be submitted with each application.

Dr. David Jerrell Watts
Property Owner's or Owner's Legal Representative Signature

8/13/2013
Date

---

*OFFICE USE ONLY*

○ SURVEY PLAT TO SCALE SUBMITTED ○ SCALED SITE PLAN SUBMITTED ○ UN-SCALED SITE PLAN SUBMITTED

SEPTIC APPLICATION FEE RECEIVED: $ 250 DATE FEE RECEIVED: 8/16/13

WELL APPLICATION FEE RECEIVED: $ _____ DATE FEE RECEIVED: _____

APPLICATION PROCESSED BY: lws

GWS FILE NUMBER ASSIGNED: 2417B

APPLICATION ID NUMBER ASSIGNED: 6353

COMMENTS:



MECKLENBURG COUNTY – GROUNDWATER & WASTEWATER SERVICES
700 N. TRYON ST. SUITE 211 CHARLOTTE, NC 28202, OFFICE: 704-336-5103, FAX: 704-336-6894


File #: _____

**PROPOSED PLOT PLAN**

A drawing showing the locations of the following items is required: existing and proposed property lines with dimensions, easements or right-of-ways, proposed building pad(s) or existing building footprint(s), all appurtenances (garage, driveway, deck, pool, etc.), location of existing or proposed well(s), location of existing or proposed sewer lines and sewage disposal systems, surface water bodies, and any aboveground or underground storage tanks. Provide names for all roads that adjoin the property.

Street Address: 1515 McManus Road  Tax Parcel #: 139-231-03

Subdivision Name: _____  Lot #: _____

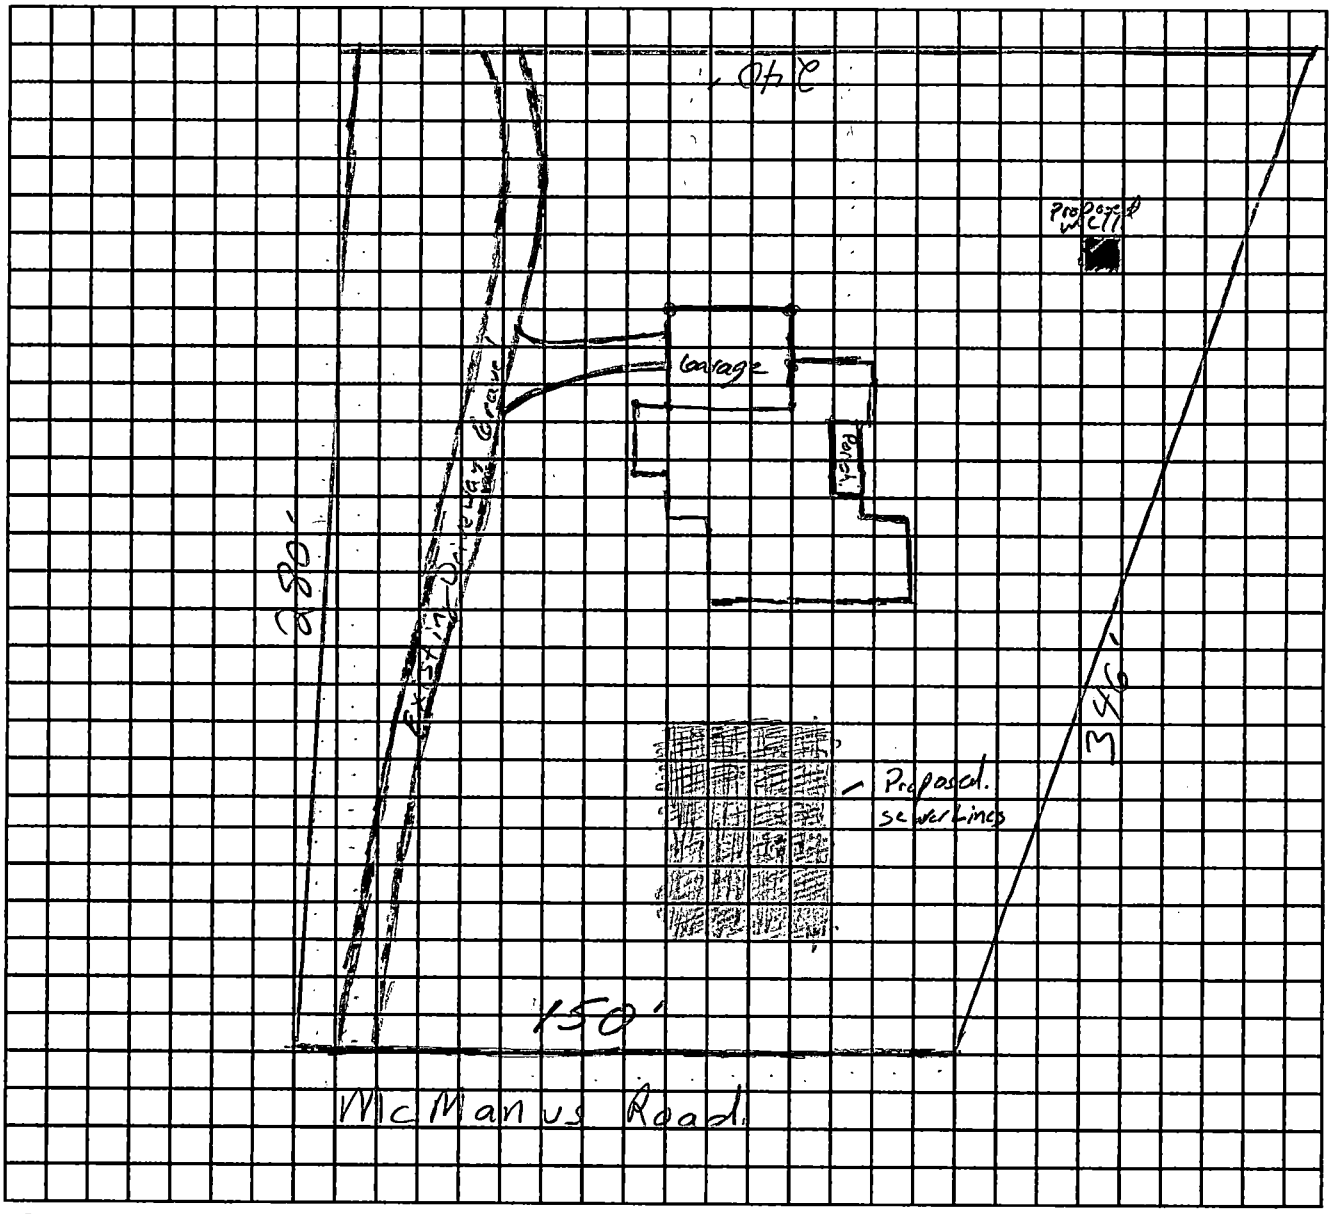


Dr. David Jerrell Watts
Property Owner's or Owner's Legal Representative Signature

8/14/2013
Date



MECKLENBURG COUNTY – GROUNDWATER & WASTEWATER SERVICES
700 N. TRYON ST. SUITE 211 CHARLOTTE, NC 28202, OFFICE: 704-336-5103, FAX: 704-336-6894

Revised on: 12/15/10

# *MECKLENBURG COUNTY*
# *LAND USE AND ENVIRONMENTAL SERVICES*
## *Payment Receipt*

**Receipt Information**

**Date:** 08/16/13
**Receipt #:** 84973
**Check / Auth #:** CHECK 1096
**Received By:** SADERLW

**Amount:** 250.00
**Tendered:** 250.00
**Returned:** 0.00

**Account Information**

**Account #:** 200000
**Contractor:** HARDSELL MATTHEW A
**Attn:**
**Address:** 1922 REDWOOD DR
**Address:**
**City/State/Zip:** OAKBORO, NC 28129

| Item | Description | Permit# | Quantity | Unit Price | Total Price |
|---|---|---|---|---|---|
| 0701 | Improvment Permit App-Residen<br>1515 MCMANUS RD | | 1 | 250.00 | 250.00 |

**----------Outstanding Balances----------**

| Month-To-Date | Prior Month | 30 Days | 60 Days | 90 Days | Balance |
|---|---|---|---|---|---|
| | .00 | | .00 | 1,087.13 | |

Parcel has yet to be surveyed as one tract of land. Hold off on CA until parcel is surveyed and recorded.

8/26/13 THA

Ensure any new R/W's do not interfere with system design.