


6300 SAMPLE RD

02307101


12/17/07

duponbj


Groundwater and Wastewater Services File Imaging Project
May 2007
Barcode Font = IDAutomationHC39M

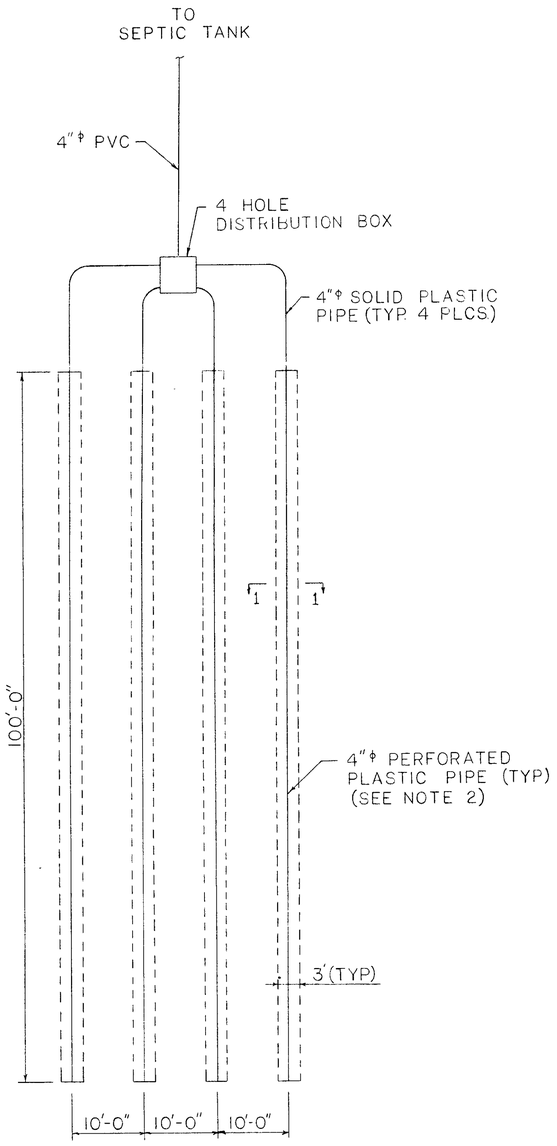

DETAIL "A"
DRAINAGE FIELD
SCALE: 1"=10'-0"

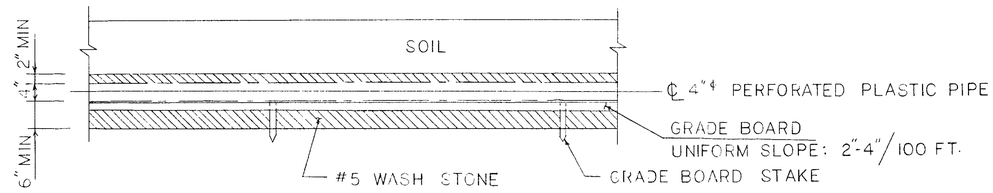

SECTION 2-2
SCALE: 3/4"=1'-0"

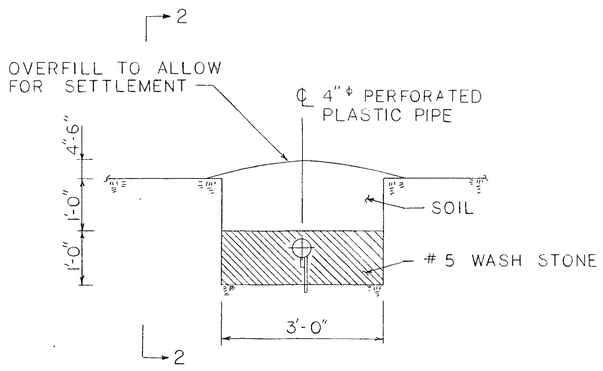

SECTION 1 - 1
SCALE: 3/4"=1'-0"

NOTES

1. DRAIN FIELD LINES TO BE LOCATED TO BE PARALLEL WITH EXISTING CONTOUR LINES.
2. PLUG ENDS OF 4 PERFORATED PLASTIC PIPE

NORTH CAROLINA PROFESSIONAL ENGINEER SEAL 1941 DAVID K. MORTON

Date 4-9-92

PROJECT NO.
BUDGET CODE NO.

SCALE: AS NOTED
DATE: MARCH 30 1992
REVISIONS:

DRAWN BY: D MORTON
CHECKED BY:
APPROVED BY:

LATTA PLANTATION PARK
CARETAKERS RESIDENCE

MECKLENBURG COUNTY
NORTH CAROLINA
ENGINEERING DEPARTMENT

SHEET NO
2

RECEIVED
JUN 21 1992
PERMIT & ENGINEERING UNIT

BRUNING 7HR7 FORM 1348

NOTES

1. THERE ARE NO 100 YEAR FLOOD ELEVATIONS WITHIN 500 FEET OF THE WASTEWATER DISPOSAL SYSTEM.
2. THERE ARE NO WELLS WITHIN 500 FEET OF THE WASTEWATER DISPOSAL SYSTEM.
3. THE SITE IS LOCATED IN LATTA PLANTATION PARK, AND MECKLENBURG COUNTY OWNS ALL ADJACENT PROPERTY.

N

700
720
740
680
PROPERTY LINE
SAMPLE ROAD
PARKING
ARENA
SCHOOLING
WELL HOUSE
EQUESTRIAN CENTER
EXISTING 2" ϕ PVC WATER LINE
PARK VISITOR CENTER
PARKING
ARENA
STABLES
PARK ENTRANCE GATE
TIE INTO EXISTING WATER LINE
SCHOOLING
PROPOSED 3/4" ϕ PVC WATER LINE
CARETAKERS RESIDENCE
1500 GALLON SEPTIC TANK
4" ϕ PVC
HAND AUGER SAMPLES (TYP. 4 PLCS.)
2000 (±)
DISTRIBUTION BOX
DRAIN FIELD (DETAIL "A", SHEET 2)
℄ DRAIN FIELD
DUKE POWER R/W

NORTH CAROLINA PROFESSIONAL SEAL 7941 ENGINEER DAVID K. MORTON

David K. Morton
5-19-92

VICINITY MAP

TO NC 73
BEATTIES FORD RD. SR2074
MOUNTAIN ISLAND LAKE
SAMPLE RD.
SR2125
SITE
GAR CK.
PROPERTY LINE
TO CHARLOTTE

PROJECT NO.
BUDGET CODE NO.
SCALE: NOT TO SCALE
DATE: MARCH 31, 1992
REVISIONS:
DRAWN BY: D MORTON
CHECKED BY:
APPROVED BY:

LATTA PLANTATION PARK
CARETAKERS RESIDENCE

MECKLENBURG COUNTY
NORTH CAROLINA
ENGINEERING DEPARTMENT

SHEET NO. 1

BRUNING TWAY FORMAT 7X18